

THE ARCHITECT HEREBY EXPRESSLY RESERVES THE COPYRIGHT AND PROPERTY RIGHTS IN THESE PLANS. DRAWINGS ARE NOT TO BE REPRODUCED, CHANGED, OR COPIED IN ANY FORM OR MANNER WHATSOEVER WITHOUT FIRST OBTAINING WRITTEN PERMISSION AND CONSENT. NOR ARE THEY TO BE ASSIGNED TO ANY PARTY WITHOUT FIRST OBTAINING SAID WRITTEN PERMISSION AND CONSENT.

NOTES FOR BRANCH CIRCUIT PANELS

- 1 EXISTING BRANCH CIRCUIT IN EXISTING PANEL TO BE RELOCATED TO NEW PANEL IN SAME CIRCUIT LOCATION, PROVIDE NEW BREAKER.

LEGEND

----- EXISTING
———— NEW

SCHEDULE OF BRANCH CIRCUIT PANEL "A"

MAIN: 200 AMP MAIN LUGS ONLY
SPEC: SQUARE-D QO LOAD CENTER
MOUNTING: FLUSH
VOLTAGE: 120/240V, 1Ø, 3 WIRE


DESCRIPTION	WIRE	GND.	COND.	TRIP	CKT.	A PHASE KVA	B PHASE KVA	CKT.	TRIP	COND.	GND.	WIRE	DESCRIPTION
OVEN	2#8	1#10	3/4"	50	1	5.0	4.5	2	50	3/4"	1#10	2#10	EXISTING AC
RANGE TOP	2#8	1#10	3/4"	50	2	5.0	2.5	4	30	3/4"	1#10	2#10	DRYER
SPRINKLER PUMP	2#8	1#10	3/4"	60	9	5.0	2.5	10	60	3/4"	1#10	2#8	POOL MAIN
SPACE	-	-	-	13	-	-	-	14	20	3/4"	1#12	2#12	POOL LIGHT
SPACE	-	-	-	15	-	-	-	16	20	3/4"	1#12	2#12	WASHER
RECEPT - KIT	2#12	1#12	3/4"	15	17	1.5	1.2	18	20	3/4"	1#12	2#12	DW
REFG	2#12	1#12	3/4"	15	19	-	-	20	20	3/4"	1#12	2#12	GD
LTG/RECEPT - LVG RM	2#12	1#12	3/4"	15	21	-	-	22	20	3/4"	1#12	2#12	LTG/RECEPT - FAMILY RM
GARAGE LIGHT	2#12	1#12	3/4"	15	23	-	-	24	20	3/4"	1#12	2#12	RECEPT - KIT
RECEPT - LAUNDRY RM	2#12	1#12	3/4"	15	25	-	-	26	15	3/4"	1#12	2#12	RECEPT/LTG - SW BDRM
RECEPT/LTG - SW BDRM	2#12	1#12	3/4"	15	27	-	-	28	30	3/4"	1#10	2#10	WATER HEATER
RECEPT/LTG - NEW BDRM	2#12	1#12	3/4"	15	29	-	-	30	2	-	-	-	-
RECEPT - KIT ISLAND (A)	2#12	1#12	3/4"	20	31	-	-	32	20	3/4"	1#12	2#12	HOOD (A)
RECEPT - PANTRY (A)	2#12	1#12	3/4"	20	33	-	-	34	20	-	-	-	SPACE
REFG (A)	2#12	1#12	3/4"	20	35	-	-	36	35	3/4"	1#10	2#10	ANU-2
LTG (A)	2#12	1#12	3/4"	20	37	1.2	3.2	38	2	-	-	-	-
RECEPT/LTG - NEW BDRM (A)	2#12	1#12	3/4"	20	39	-	-	40	25	3/4"	1#10	2#10	CU-2
LTG - KIT (A)	2#12	1#12	3/4"	20	41	-	-	42	2	-	-	-	-

3.9	LTG & RECEPT @ 3 WATTS
32.1	KVA PER PHASE (NON-DIVERSIFIED)
75.4	TOTAL NON-DIVERSIFIED LOAD
27.4	NON DIVERSIFIED LOAD LESS HEATING/COOLING LOADS
5.0	1ST 10 KVA @ 100%
9.0	REMAINDER @ 40%
5.9	KVA PER PHASE (LARGEST (HEATING/COOLING))
19.9	TOTAL KVA PER PHASE
167	AMPS PER PHASE
41.1	TOTAL DIVERSIFIED KVA

(A) AFCI - ARC FAULT CIRCUIT BREAKER
(A/G) AFCI/GFCI - DUAL FUNCTION ARC
FAULT/GFCI CIRCUIT BREAKER


KEY NOTES

- 1 1#2/0 GROUNDING ELECTRODE CONDUCTOR IN 3/4" SCHEDULE 40 PVC CONDUIT.
- 2 EXOTHERMIC CONNECTION OR HEAVY DUTY SOLID BRONZE BOLTED GROUND CLAMP U.L. LISTED FOR THE PURPOSE. ELECTRICALLY CONTINUOUS STEEL REINFORCING BAR (20FT MIN. LENGTH) IN BOTTOM OF BUILDING FOUNDATION IN DIRECT CONTACT WITH EARTH.
- 3 10 FT. LONG x 3/4" DIAMETER COPPER DRIVEN GROUND ELECTRODE.
- 4 EXOTHERMIC CONNECTION OR HEAVY DUTY SOLID BRONZE BOLTED GROUND CLAMP U.L. LISTED FOR THE PURPOSE. (TYPICAL)
- 5 MAKE CONNECTION TO METALLIC COLD WATER ENTRANCE PIPE BEFORE FIRST VALVE WITH HEAVY DUTY BRONZE GROUND CLAMP.
- 6 PROVIDE 1#2/0 BONDING JUMPER AROUND FIRST VALVE.

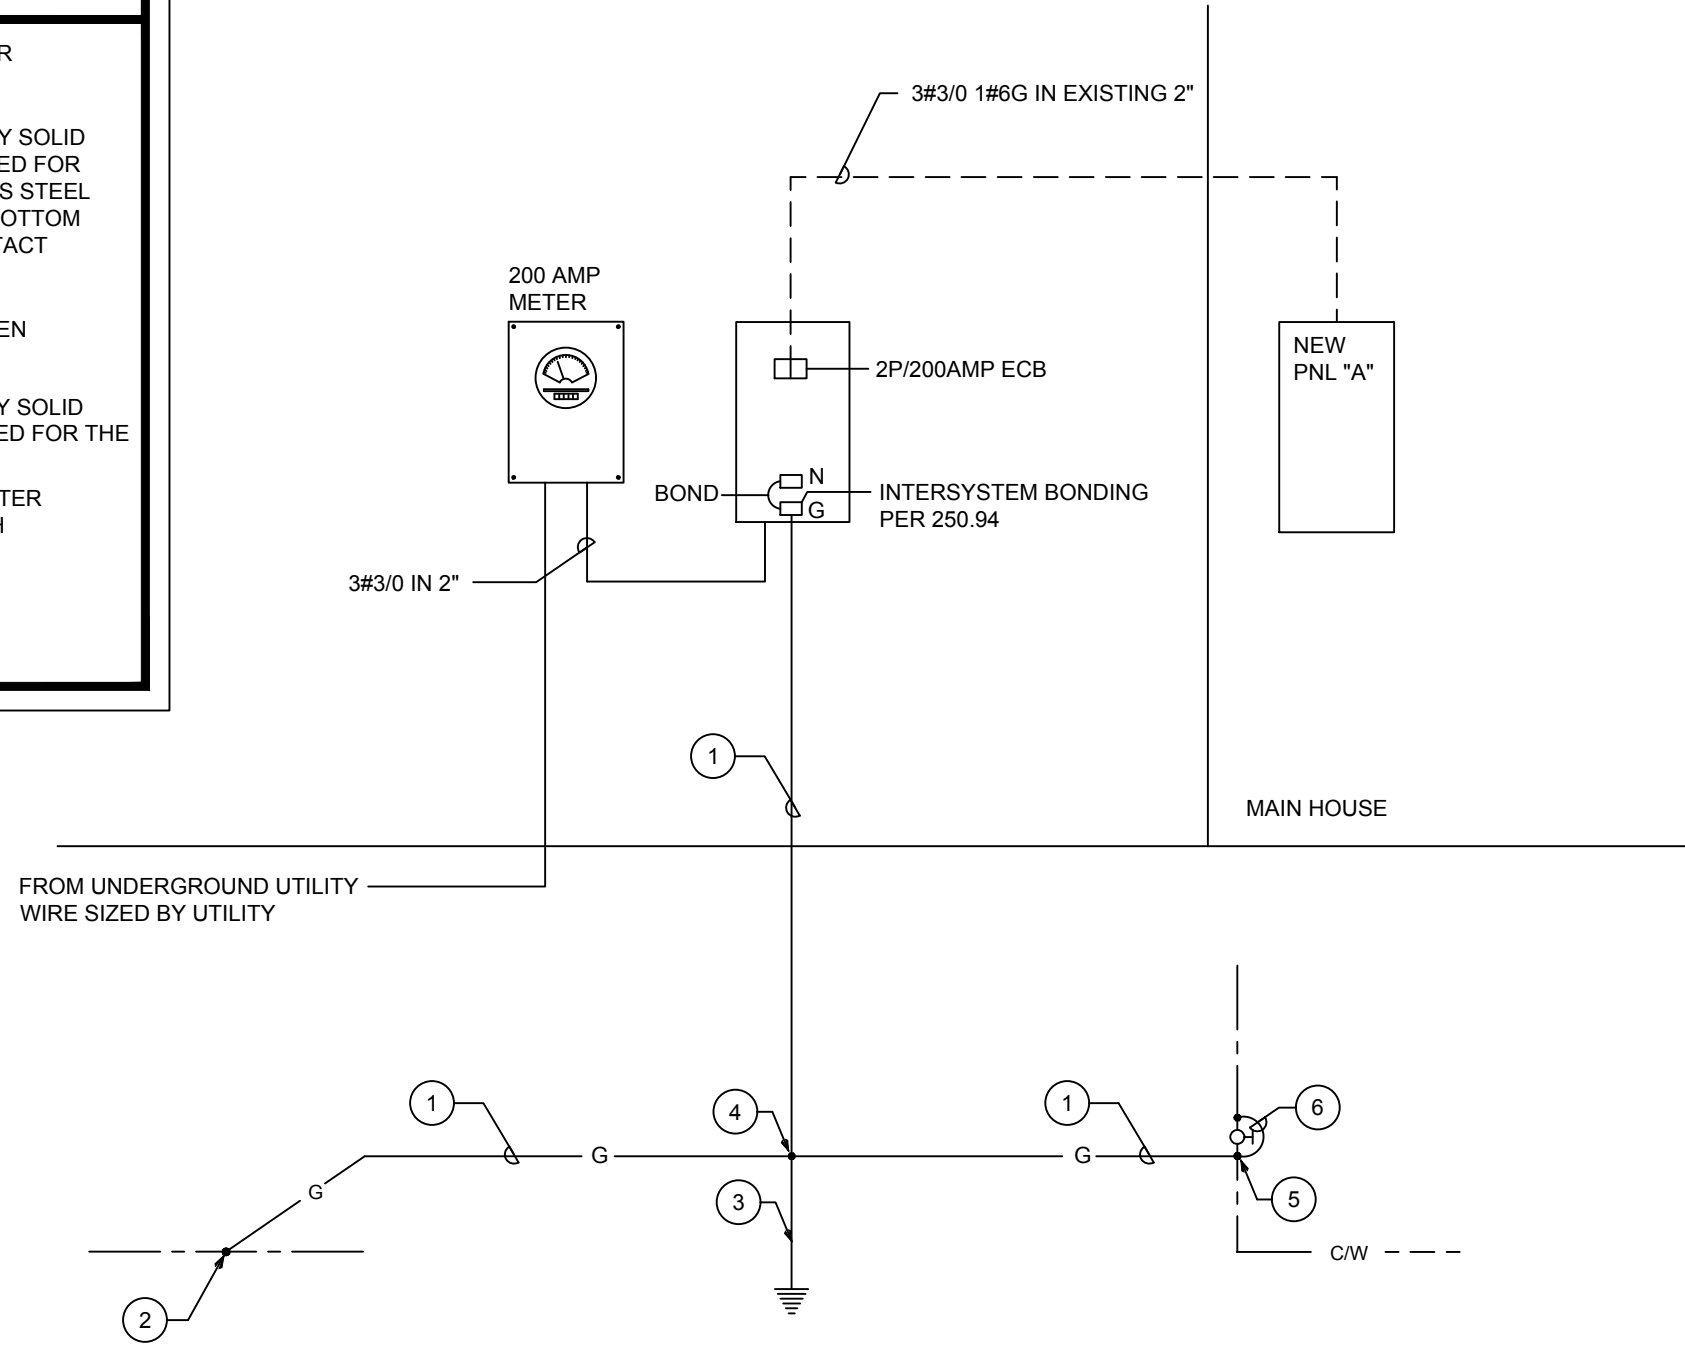

ELECTRICAL RISER DIAGRAM

N.T.S.

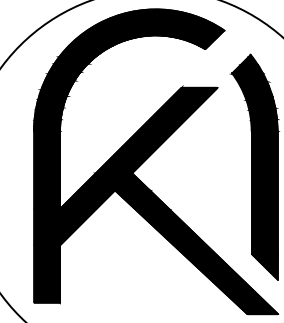

ARKO ARCHITECTURE, LLC

2980 McFARLANE RD, SUITE 200
COCONUT GROVE, FL 33133
edgardo@thearkgroup.com
eduardo@thearkgroup.com
c: 954.647.1447
c: 305.951.6181


ADDITION & RESTORATION FOR:

MAZZINI & MELINE
RESIDENCE

10300 SW 70TH AVE,
MIAMI, FL 33156



Digitally signed by
Edgardo J Betancourt
Santiago
Date: 2024.05.22
16:31:02-0400'

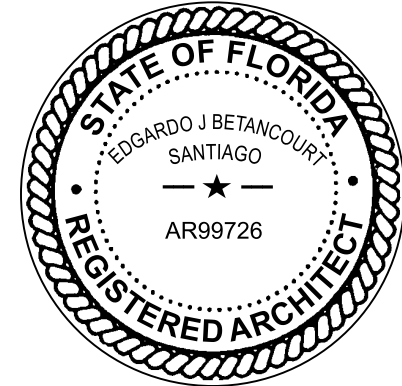

DRAWN BY

DATE 04.03.23 PROJECT 22-84
CHECKED BY
--

REVISIONS

1 B.D. COMMENTS 11.04.23

RISER AND
PANEL
SCHEDULES

CONSTRUCTION DOCUMENTS

E5