



(PW2026-0003)

APPROVED

dgarcia8:34:44

03/13/2026

PINECREST

Public Works

Department

PERMITTING HOURS
ARE BETWEEN
8:00 A.M. & 2:00 P.M.
MONDAY - FRIDAY



12645 Pinecrest Parkway
Pinecrest, Florida 33156

VILLAGE OF PINECREST

Public Works Department

PUBLIC WORKS PERMIT APPLICATION

MASTER PERMIT
NUMBER
BL2025-0096

PUBLIC WORKS PERMIT # PW _____

Instructions: **PLEASE PRINT.**

1. Complete this permit application, which must be signed by the property owner and contractor qualifier. Both signatures must be notarized.
2. Submit completed application along with two sets of plans/drawings to the Building and Planning Department at the above location for processing. During the application process, you may be asked to submit additional information.
3. If road closure, lane closure or any diversion of traffic is required, an M.O.T. plan must be submitted along with the permit application.
4. Dept. of Regulatory Economic Resources (DRER) and/or Miami-Dade Water & Sewer Dept. approval required for applications involving water and/or sewer.
5. Separate permits required for construction trailer and/or portable toilet. Construction trailer prohibited on single-family residential sites.
6. All information must be completed or the application will not be accepted.

Job Address: 6610 N. Kendall Drive, Pinecrest, FL

Description of Work: Connection to Existing Water Main on 88 Street.

Work under construction MASTER PERMIT # BL2025-0096

Value of Work: \$ 134,252

Contractor Qualifier:

NORBERTO JESUS LOPEZ

Name

License No.

CUC 1225371

Company Name

DARCO HEAVY EQUIPMENT CORP

Address

13356 TANGULO AVENUE

City/State/Zip Code

Clewiston FL 33440

Business Telephone & Fax

205/1529303

Mobile Telephone

786/8067437

Email Address

DARCO6011@gmail.com

Engineer:

Name

License No.

Company Name

Address

City/State/Zip Code

Business Telephone & Fax

Mobile Telephone

Email Address



Property Owner:

Name

Village of Pinecrest

Address

12645 Pinecrest Pwrkway

City/State/Zip Code

Pinecrest, FL 33156

Daytime Telephone & Fax

Mobile Telephone

Email Address

IMPORTANT NOTICES:

1. **DO NOT BEGIN ANY WORK WITHOUT HAVING RECEIVED YOUR VALIDATED PERMIT.** Applying for a permit does not grant the right to begin construction.
2. All contractors working within the limits of the Village are required to be registered with the Village, including current license and insurance.
3. Hours of construction are 7:00 a.m. to 7:00 p.m., Monday-Saturday. No work permitted on Sundays or holidays without prior authorization, except for emergencies.
4. No inspections will be conducted on weekends or holidays.
5. If road closure required, then construction permitted 9:00 a.m.-3:30 p.m. only. Notify Pinecrest Police (305-234-2100), Pinecrest Public Works (305-669-6916) and Miami-Dade Fire (786-331-5000) 48 hours in advance. Lane(s) must be clear of equipment/material before and after these hours. No exceptions unless approved by Pinecrest Public Works or in the event of emergencies.
6. Construction Guarantee required for all construction within rights-of-way and may be an Irrevocable Letter of Credit or a cash deposit into the Village Escrow Account. Construction Guarantee is based on 125% of the total value of the proposed work within the public right-of-way as determined by the Village. Construction Guarantee will be held for one (1) year from the date of final inspection. FPL, AT&T, Miami-Dade Water & Sewer and other Utility companies are exempt from the Construction Guarantee requirement.
7. Pre-construction meeting with Pinecrest Public Works Director required. Call 305-669-6916 to schedule at least 72 hours prior to commencement.
8. Provide letter to area residents for construction notification, if applicable.
9. Approved density/compaction test must be submitted to this office prior to final asphalt installation.
10. All construction areas must be kept clean, neat and sanitary at all times, and be restored to original condition or better. Rights-of-way and neighboring properties shall be kept free from dirt and debris, and must be protected from damage by equipment or vehicles.
11. Equipment and materials shall be stored within private property, not on public rights-of-way.
12. Open utility cuts are not permitted unless absolutely necessary. Directional bore or torpedo method is preferred. If asphalt must be cut, a patch must be 10 feet wide minimum and all utility cuts will require full lane width restoration at a minimum.
13. Do not discharge water into rights-of-way or storm drains without prior approval from Pinecrest Public Works.
14. **INSPECTIONS: To request a Public Works inspection, call 305-234-2111. Inspections are required, including a final inspection, upon completion of the project in order to close the permit.**
15. Failure to obtain an approved inspection within 180 days will cause this permit to expire and possible additional fees levied.
16. All construction undertaken with this permit shall be in strict compliance with the approved plans, the Pinecrest Public Works Standards & Specifications, and the Miami-Dade County Public Works Department Manual of Design & Construction.
17. As-built plan (hard copy and CAD file) must be submitted to this office prior to final inspection.



PINECREST
Public Works
Department

(PW2026-0003)
APPROVED
dgarcia8:34:49
AM03/13/2026

Public Works Permit Application Page 3

AFFIDAVIT - PLEASE READ CAREFULLY

Application is hereby made to obtain a Public Works permit to do work and installation as indicated. I, the OWNER of the property, certify that all work will be performed to meet the standards of all laws regarding construction in the Village of Pinecrest. I understand that separate permits may be required for ELECTRICAL, PLUMBING, DRIVEWAY and SIGNS. There may be additional permits required from other governmental agencies.

A Public Works permit application is subject to denial and a validated permit is subject to revocation or modification based upon applicable deeds, covenants, declarations, easements and any other legal restriction. By issuing a permit, the Village of Pinecrest makes no representation as to the existence or validity of any property restriction.

WARNING TO OWNER: Your failure to record a NOTICE OF COMMENCEMENT may result in you paying twice for improvements to your property. If you are spending more than \$2,500 or intend to obtain financing, you may wish to consult with your attorney or lender before recording your Notice of Commencement. The Notice of Commencement must be recorded at: 22 NW 1st Street, 1st floor, Miami, Florida, 305-275-1155, ext. 6. Once recorded, the Notice of Commencement must be POSTED AT THE JOB SITE in accordance with Section 713.35, Florida Statutes.

STATE OF FLORIDA, COUNTY OF MIAMI-DADE

Signature of Owner

Print Name

Sworn to and subscribed before me this _____ day of _____, 20____.

Signature of Notary Public - State of Florida
SEAL:

Personally known _____ OR, Produced identification _____

Type of identification produced: _____

STATE OF FLORIDA, COUNTY OF MIAMI-DADE

Signature of Contractor Qualifier

NORBERTO SOSOS LOPEZ
Print Name

Sworn to and subscribed before me this 15 day of January, 2026.

Adonay Almeida
Signature of Notary Public - State of Florida
SEAL:

Personally known ☒ OR, Produced identification ☐

Type of identification produced: _____





OFFICE USE ONLY BELOW THIS POINT

CHECKLIST:

- ☐ Fire Department Approval (commercial/multi-family)
- ☐ Proof of Ownership (attach)
- ☐ HRS/DRER Approval (water, sewer, stormwater)
- ☐ Other (specify and attach) _____

PERMIT CLERK REVIEW: Initials: _____ Date: _____

- ☐ Application Complete
- ☐ Insurance Current; including General Liability and Workers' Compensation
- ☐ Contractor License (state, county, occupational)

PERMIT FEES:

Scanning Fee (\$3.00 per page) \$ _____

Village of Pinecrest (Public Works Fee) \$ _____

TOTAL PERMIT FEES: \$ _____


***CONSTRUCTION GUARANTEE:** \$ _____

PUBLIC WORKS REVIEW BY: _____ DATE: _____



Signature

CONDITIONS OF APPROVAL: _____

* Construction Guarantee required for all construction within rights-of-way and may be an Irrevocable Letter of Credit or a cash deposit into the Village Escrow Account. Construction Guarantee is based on 125% of the total value of the proposed work within the public right-of-way as determined by the Village. Construction Guarantee will be held for one (1) year from the date of final inspection.

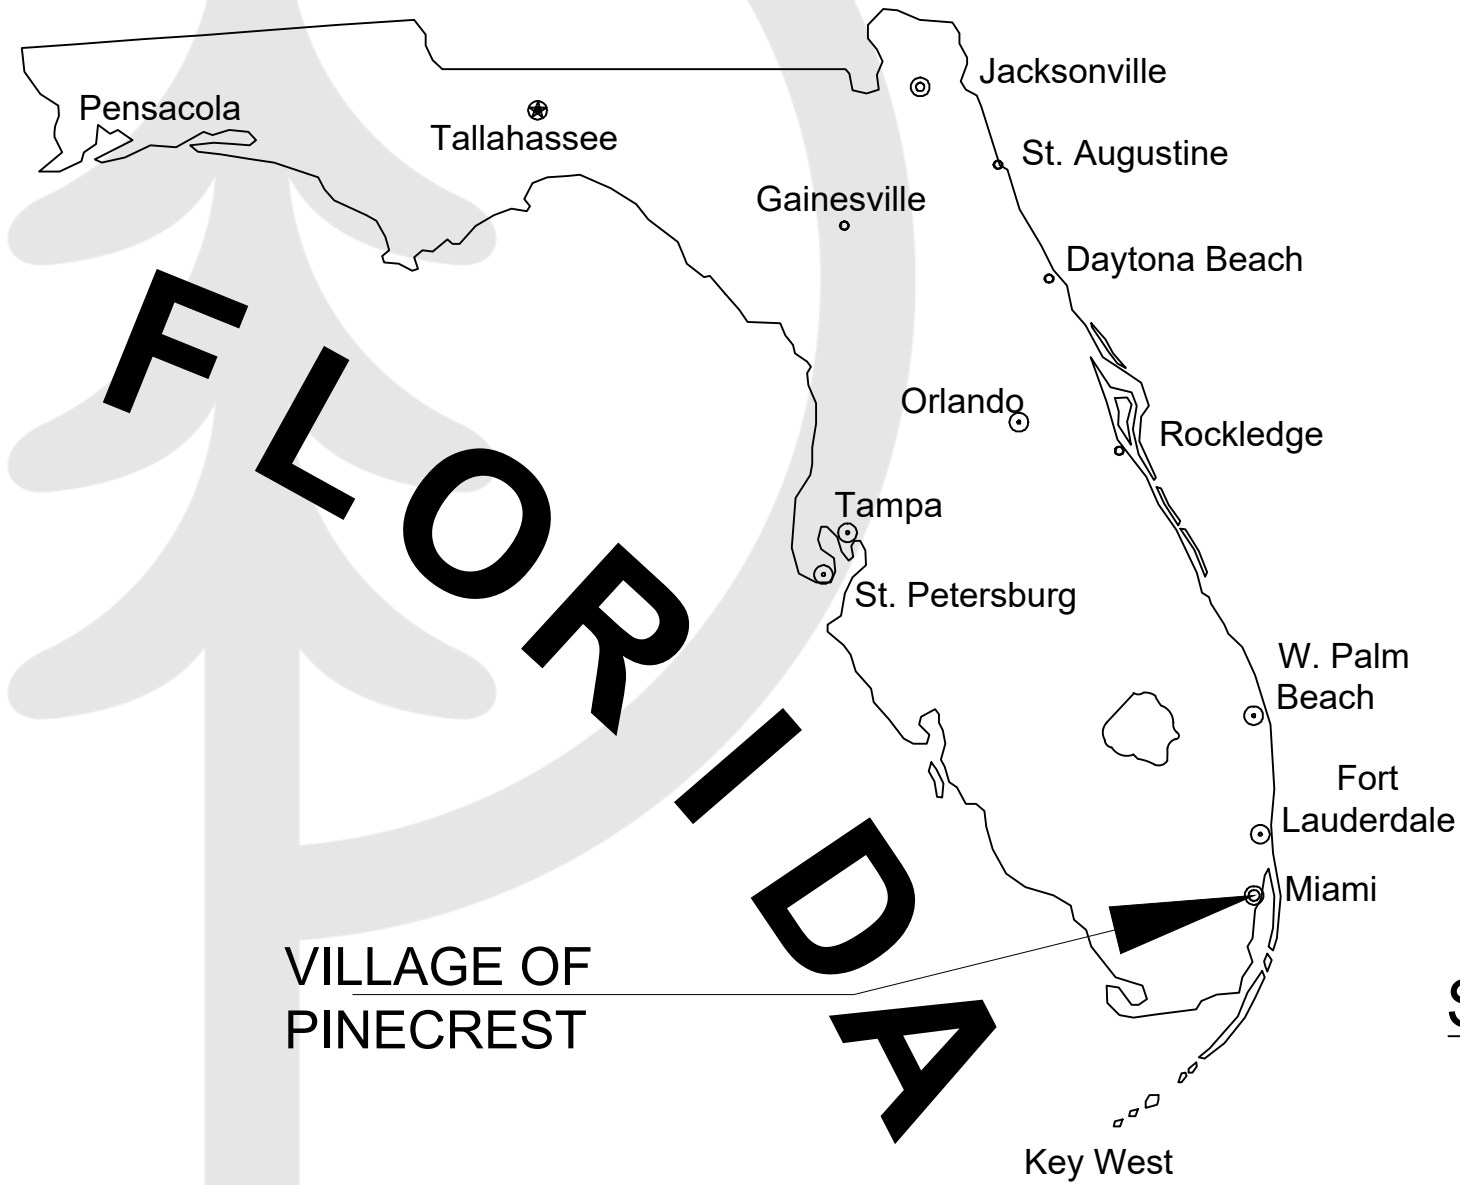

SITE LOCATION

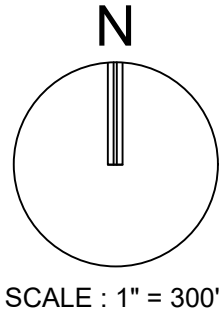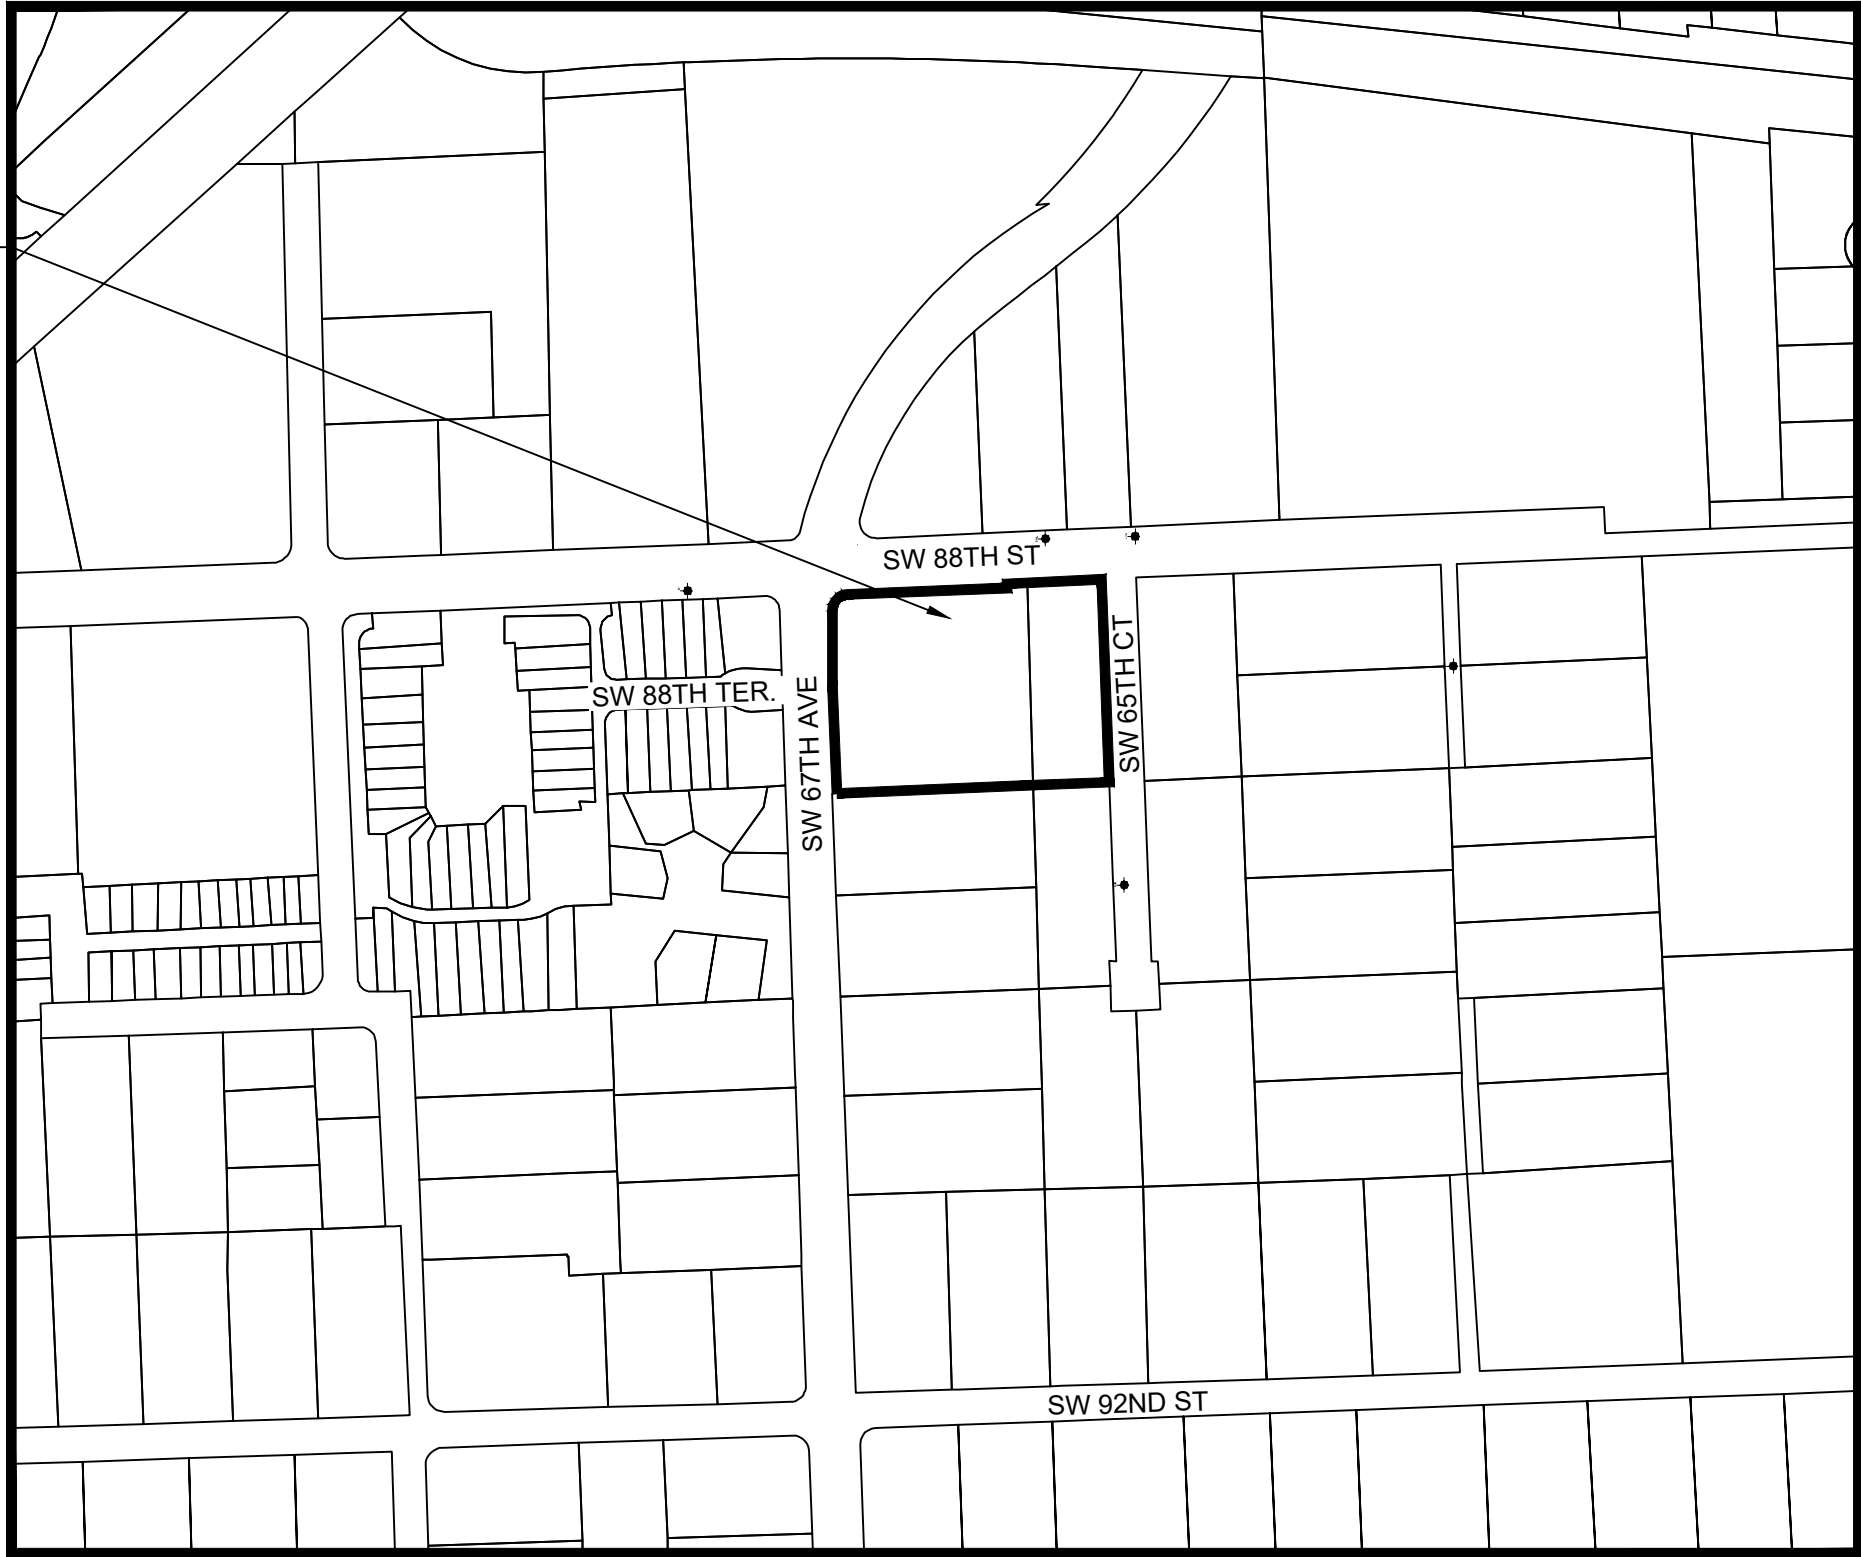

LOCATION MAP

SECTION 01, TOWNSHIP 55S, RANGE 40E
FOLIO #20-5001-000-0780, #20-5001-000-1180

LAND DESCRIPTION:

PARCEL 1:

THE NORTHWEST QUARTER (NW ¼) OF THE NORTHWEST QUARTER (NW ¼) OF THE NORTHWEST QUARTER (NW ¼) OF THE NORTHWEST QUARTER (NW ¼) OF SECTION ONE (1), TOWNSHIP 55 SOUTH, RANGE 40 EAST, LESS THE NORTH 40 FEET THEREOF AND LESS THE WEST 40 FEET THEREOF, LYING AND BEING IN MIAMI-DADE COUNTY, FLORIDA,

PARCEL 2:

THE WEST ½ OF THE NORTHEAST QUARTER (NE ¼) OF THE NORTHWEST QUARTER (NW ¼) OF THE NORTHWEST QUARTER (NW ¼) OF SECTION 1, TOWNSHIP 55 SOUTH, RANGE 40 EAST, LESS THE EAST 25 FEET OF SAID TRACT AND LESS THE NORTH 35 FEET THEREOF, LYING AND BEING IN MIAMI-DADE COUNTY, FLORIDA.

ALL ELEVATIONS SHOWN ON THESE PLANS ARE
BASED ON NGVD 1929 DATUM

FEMA FLOOD ZONE:

THE PROPERTY IS LOCATED WITHIN FLOOD ZONE X WITH NO BASE FLOOD ELEVATION, AS SHOWN ON F.I.R.M. NUM. 12086C0458L, BEARING A MAP EFFECTIVE DATE OF 09/11/2009.

811 TICKET No. 349305403



Call 811 or visit sunshine811.com two full business days before digging to have buried facilities located and marked.


Check positive response codes before you dig!

THESE PLANS MAY HAVE BEEN
REDUCED IN SIZE BY REPRODUCTION.
THIS MUST BE CONSIDERED WHEN
OBTAINING SCALED DATA.

PREPARED FOR: VILLAGE OF PINECREST
PARKS & RECREATION
12645 PINECREST PARKWAY
PINECREST, FL 33156

SHEET IDENTIFICATON	SHEET TITLE
GI-000	COVER SHEET
GI-001	LEGEND AND ABBREVIATIONS
GI-002	GENERAL CONSTRUCTION NOTES
GI-003	CONSTRUCTION SPECIFICATIONS
VI-00X	TOPOGRAPHIC SURVEY
CG-101	EROSION CONTROL PLAN
CG-501	EROSION CONTROL DETAILS
CD-101	DEMOLITON PLAN
CP-101	PAVING, GRADING, AND DRAINAGE PLAN
CP-201	PAVING, GRADING, AND DRAINAGE PROFILES
CP-301	PAVING AND GRADING SECTIONS
CP-501 & CP-502	PAVING, GRADING, AND DRAINAGE DETAILS
CU-101	WATER AND SEWER PLAN
CU-201	WATER AND SEWER PROFILES
CU-501 & CU-502	WATER AND SEWER DETAILS
CM-101	PAVEMENT MARKING AND SIGNAGE PLAN
CM-501	PAVEMENT MARKING AND SIGNAGE DETAILS

This item has been
digitally signed and
sealed by **Thomas
F. Donahue, P.E.**
on the date
adjacent to the
seal.

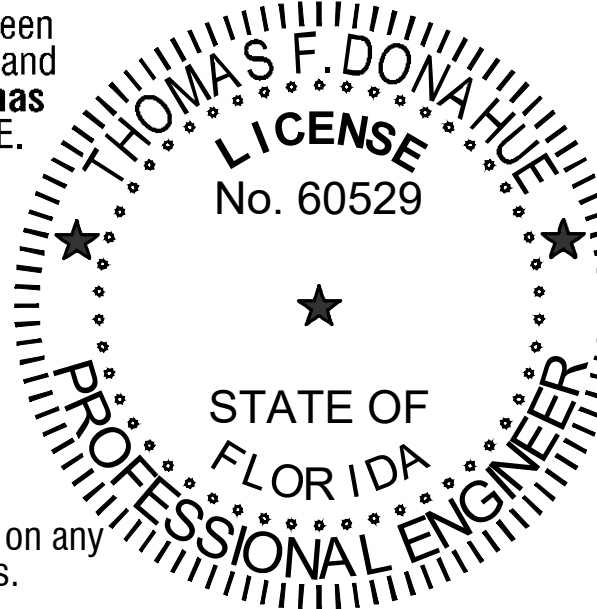

Signature
must be verified on any
electronic copies.



2026.03.04 08:26:07-05:00
THOMAS F. DONAHUE, P.E.
FLORIDA REG. NO. 60529
(FOR THE FIRM)

PROJECT No. 13861.00 MARCH, 2026






GENERAL SYMBOLS

SYMBOL	DESCRIPTION
	PROPOSED SECTION MARKER INDICATING THE SECTION LETTER AND THE SHEET ON WHICH THE SECTION VIEW APPEARS.
	DETAIL REFERENCE CALL OUT INDICATING THE DETAIL NUMBER AND THE SHEET ON WHICH THE DETAIL VIEW APPEARS.
	REVISION TRIANGLE NUMBER
	MISC BREAK LINES
	PHOTO LOCATION AND CORRESPONDING PICTURE NUMBER.
N: 623025.4322 E: 850262.1786	COORDINATE VALUES SHOWN ON PROPOSED IMPROVEMENTS ARE RELATIVE TO THE COORDINATE VALUES INDICATED ON THE RIGHT-OF-WAY, PROPERTY CORNERS OR REFERENCE MONUMENT

GEN SITE & PMS

SYMBOL	DESCRIPTION
	PAVEMENT MARKING ARROWS
	STOP BAR
	ADA PARKING
	CONCRETE CAR STOP
	BICYCLE
	BICYCLE RACK
	AUTOMOBILE
	POST MOUNTED SIGNS 1,2, DOUBLE POST & 4 WAY
	PARKING SPACE NUMBER
	BASELINE, CENTER, PROPERTY, FLOW & MONUMENT LINE
	BUILDING ACCESS (ADA) / (NON-ADA)

PAVING & GRADING

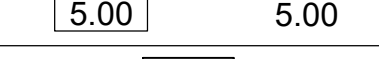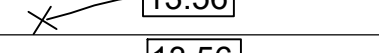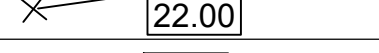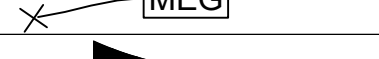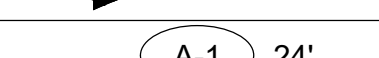SYMBOL	DESCRIPTION
	FLOW DIRECTIONAL ARROW
	ELEVATION CHANGE
	MAJOR / MINOR CONTOUR ELEVATION
	GRADE ELEVATION
	TOP OF CURB / PAVEMENT ELEVATION
	MATCH EXISTING GRADE
	SLOPE BANK
	DRIVEWAY TURNOUT IDENTIFICATION (FDOT INDEX 522-003) W/ DRIVE WIDTH
	SIDEWALK CURB RAMP (PER FDOT INDEX 522-002)
	SEAWALL

UTILITY PIPES

SYMBOL	DESCRIPTION
	PIPE FITTINGS: TEE, 90, 45, 22.5, 11.2, CAP,
	CAP W/VO, REDUCER, VERTICAL, PLUG
	VALVES: GATE, BUTTERFLY, DOUBLE BTRFLY, BFP, DDCV, VACUUM BREAKER
	MAN/AUTO BLOWOFF, ARV, PIV, FLUSH VLV, CORP STOP
	SAMPLE PNT, HYDRANT, FDC, WATER WELL
	TAPPING SADDLE
	EXFILTRATION TRENCH
	PIPE CASING
	VENT PIPE BOX
	UTILITY CROSSING

HATCH PATTERNS

SYM	DESCRIPTION	SYM	DESCRIPTION
	CONCRETE AREA		BRICK PAVERS
	JOGGING PATH		SOIL TRACKING PREVENTION DEVICE
	PAVEMENT AREA		SAND (DETAIL / ELEVATION)
	BUILDING HATCH		EARTH (DETAIL / ELEVATION)
	MILLING AND RESURFACING		GRAVEL (DETAIL / ELEVATION)
	DETECTABLE WARNING PER FLORIDA CODE		GRASS AREA
	DEMOLITION AREA		ADA STRIPING

UTILITY STRUCTURES

SYMBOL	DESCRIPTION	
	FDOT C.D.E.F.G & FABRIC CATCH BASIN	
	NON-FDOT ROUND CB'S & MANHOLES, MDC STRUCTURE	
	FDOT CURB INLETS TYPE1-TYPE10	
	TRENCH DRAIN	
	PIPE CULVERT - MITERED END SECTION	
	STRAIGHT ENDWALL	
	PUMP STATION LOCATION AND NUMBER	
	GREASE TRAP SINGLE AND DOUBLE	
	SEPTIC TANK	
	SEPTIC DRAIN FIELD	
	DRAINAGE WELL, DRAIN C.B., CONTROL STRUCTURE	
	MONITORING WELL	
	WATER WELL	
	METER BOX WATER AND IRRIGATION	
	YARD DRAIN / 9" DECK DRAIN ROUND & SQUARE	
	CLEAN OUT 6", 4" & BOX	
	STORM STRUCTURE TABLE REFERENCE NUMBER	
	SEWER STRUCTURE TABLE REFERENCE NUMBER	
XX CONST. 4' Ø MAS RIM EL. = 10.00 N INV. EL. = 4.00 - XX" DIP E INV. EL. = 4.00 - XX" DIP S INV. EL. = 4.00 - XX" DIP W INV. EL. = 4.00 - XX" DIP	SEWER STRUCTURE CALLOUT (SHOWN AS A CIRCLE CIRCUMSCRIBING THE STRUCTURE NUMBER.)	INDICATES STRUCTURE NUMBER, STATION & OFFSET, STRUCTURE SIZE & TYPE, RIM/GRATE ELEVATION, PIPE INVERT ELEVATIONS & DIRECTION, PIPE SIZE & MATERIAL AS WELL AS ANY SPECIAL NOTES.
XX CONST. 4' Ø CB RIM EL. = 10.50 (N) INV. EL. = 4.50 - XX" HDPE (E) INV. EL. = 4.00 - XX" HDPE (S) INV. EL. = 4.50 - XX" HDPE (W) INV. EL. = 4.50 - XX" HDPE	STORM STRUCTURE CALLOUT (SHOWN AS A HEXAGON CIRCUMSCRIBING THE STRUCTURE NUMBER.)	

LINE TYPES

PROPOSED UTILITIES	
	WATER LINE
	SANITARY SEWER
	FORCE MAIN
	LOW PRESSURE FM
	STORM DRAIN
	PRESSURE STORM
	IRRIGATION
	RAW WATER
	RECLAIMED WATER
	GAS LINE

TOPO	
	BREAKLINE
	MAJOR CONTOUR
	MINOR CONTOUR
	TOP OF BANK
	TOE OF SLOPE
	EDGE OF WATER
	CENTERLINE OF SWALE

PROPOSED ENCUMBRANCES	
	PROPERTY LINE
	ROW LINE
	BUILDING SETBACK LINE
	BUFFER LINE
	EASEMENT LINE

DESCRIPTION	ABBREVIATION
AADT	ANNUAL AVERAGE DAILY TRAFFIC
ABAN	ABANDON
ADJ	ADJUST
APPROX.	APPROXIMATE
A.C.	ASPHALT CONCRETE
ACCM PIPE	ASPHALT COATED CORRUGATED METAL
BIT.	BITUMINOUS
BC	BACK OF CURB
BD.	BOUND
BL	BASELINE
BLDG	BUILDING
BM	BENCHMARK
BO	BY OTHERS
BOS	BOTTOM OF SLOPE
BR.	BRIDGE
CAP	CORRUGATED ALUMINUM PIPE
CB	CATCH BASIN
CBCI	CATCH BASIN WITH CURB INLET
CC	CEMENT CONCRETE
CCM	CEMENT CONCRETE MASONRY
CEM	CEMENT
CI	CURB INLET
CIP	CAST IRON PIPE
CLF	CHAIN LINK FENCE
CL	CENTERLINE
CMP	CORRUGATED METAL PIPE
CO.	COUNTY
CONC	CONCRETE
CONT	CONTINUOUS
CONST	CONSTRUCTION
CR GR	CROWN GRADE
DDCV	DOUBLE DETECTOR CHECK VALVE
DDCVA	DOUBLE DETECTOR CHECK VALVE ASSEMBLY
DHV	DESIGN HOURLY VOLUME
DI	DROP INLET
DIA	DIAMETER
DIP	DUCTILE IRON PIPE
DWY	DRIVEWAY
ELEV (OR EL.)	ELEVATION
EMB	EMBANKMENT
EOP	EDGE OF PAVEMENT
EOW	EDGE OF WATER
EXIST (OR EX)	EXISTING
EXC	EXCAVATION
F&C	FRAME AND COVER
F&G	FRAME AND GRATE
FDC	FIRE DEPARTMENT CONNECTION
FDN.	FOUNDATION
FH	FIRE HYDRANT
FLDSTN	FIELDSTONE
GAR	GARAGE
GD	GROUND
GI	GUTTER INLET
GIP	GALVANIZED IRON PIPE
GRAN	GRANITE
GRAV	GRAVEL
GRD	GUARD
GV	GATE VALVE
HDPE	HIGH DENSITY POLYETHYLENE
HDW	HEADWALL
HMA	HOT MIX ASPHALT
HOR	HORIZONTAL
HYD	HYDRANT
INV	INVERT
JCT	JUNCTION
L	LENGTH OF CURVE
LB	LEACH BASIN
LP	LIGHT POLE
LT	LEFT
MAX	MAXIMUM
MB	MAILBOX
MEG	MATCH EXISTING GRADE
MH	MANHOLE
MIN	MINIMUM
NIC	NOT IN CONTRACT

DESCRIPTION	ABBREVIATION
NO.	NO. NUMBER
O/S or OFF	O/S or OFF OFFSET
PB	PB PLAT BOOK
PC	PC POINT OF CURVATURE
PCC	POINT OF COMPOUND CURVATURE
P.G.L.	PROFILE GRADE LINE
PI	POINT OF INTERSECTION
PIV	POST INDICATOR VALVE
POC	POINT ON CURVE
POT	POINT ON TANGENT
PRC	POINT OF REVERSE CURVATURE
PROJ	PROJECT
PROP	PROPOSED
PT	POINT OF TANGENCY
PVC	POINT OF VERTICAL CURVATURE
PVI	POINT OF VERTICAL INTERSECTION
PVT	POINT OF VERTICAL TANGENCY
PVMT	PAVEMENT
PWW	PAVED WATER WAY
R	RADIUS OF CURVATURE
R&D	REMOVE AND DISPOSE
RCP	REINFORCED CONCRETE PIPE
RD	ROAD
RDWY	ROADWAY
REM	REMOVE
RET	RETAIN
RET WALL	RETAINING WALL
ROW	RIGHT OF WAY
RR	RAILROAD
R&R	REMOVE AND RESET
RSGV	RESILIENT SEAT GATE VALVE
RT	RIGHT
R/W	RIGHT OF WAY
SHLD	SHOULDER
SMH	SEWER MANHOLE
ST	STREET
STA	STATION
SSD	STOPPING SIGHT DISTANCE
SW	SIDEWALK
T	TANGENT DISTANCE OF CURVE/TRUCK %
TAN	TANGENT
TEMP	TEMPORARY
TC	TOP OF CURB
TOB	TOP OF BANK
TOS	TOP OF SLOPE
TSV	TAPPING SLEEVE AND VALVE
TYP	TYPICAL
UP	UTILITY POLE
VAR	VARIES
VERT	VERTICAL
VC	VERTICAL CURVE
WCR	WHEEL CHAIR RAMP
WIP	WROUGHT IRON PIPE
WM	WATER METER/WATER MAIN
X-SECT	CROSS SECTION

LINE WEIGHTS

EXISTING	SHADED LINES & TEXT DENOTE EXISTING EQUIPMENT AND STRUCTURES.
FUTURE	NON-SHADED DASHED LINES & TEXT DENOTE FUTURE EQUIPMENT, STRUCTURES AND WORK.
PROPOSED / CONSTRUCT	NON-SHADED, BOLD, SOLID LINES & TEXT DENOTE PROPOSED EQUIPMENT, STRUCTURES AND WORK.

NOTE: THIS IS A STANDARD LEGEND SHEET. NOT ALL ITEMS ARE PERTINENT TO THIS SET OF DRAWINGS

PROJECT LEAD & CIVIL ENGINEERING:

KEITH
301 EAST ATLANTIC BLVD.
POINCIANA BEACH, FL 33090
PH: (954) 788-3400
Florida Engineering Business License: CA7928
Florida Surveyor and Mapper Business License: LB68669
Florida Landscape Architecture Business License: LC26000457

LANDSCAPE ARCHITECT:

MKSK
801 INTERNATIONAL PARKWAY
LAKE MARY, FL 32746
407.871.9807
MKSKSTUDIOS.COM

ARCHITECT:

WA
WANNEMACHER, JENSEN ARCHITECTS
815 NORTHWEST 57 AVE. SUITE 219
MIAMI, FLORIDA 33126
727-822-5568
WJARC.COM AA0002277

MECHANICAL, PLUMBING, & ELECTRICAL ENGINEERING:

SGM
ENGINEERING
5301 WATERFORD DISTRICT DR.
SUITE 750
954-421-1944
SGMENGINEERING.COM CA-00006208

REVISIONS		
NO.	DESCRIPTION	DATE
	ISSUED FOR BUILDING PERMIT	11/21/2024
	REVISED FOR BUILDING PERMIT	01/10/2025

ISSUE DATE: 03/02/2025
DESIGNED BY: BB, NW
DRAWN BY: CD, BB
CHECKED BY: TD

This item has been digitally signed and sealed by **Thomas F. Donahue, P.E.** on the date adjacent to the seal.
Signature must be verified on any electronic copies.
2026.03.04 08:26:29-0500
THOMAS F. DONAHUE, P.E.
FLORIDA REG. NO. 60529
(FOR THE FIRM)

CLIENT
VILLAGE OF PINECREST
PINECREST PARKS & RECREATION

PROJECT

GARY MATZNER PARK

SHEET TITLE

LEGEND AND ABBREVIATIONS

SHEET NUMBER **GI-001**

KEITH PROJECT NUMBER **13861.00**

GENERAL NOTES

THIS CONSTRUCTION PROJECT MAY OR MAY NOT INCLUDE ALL ITEMS COVERED BY THESE NOTES AND SPECIFICATIONS, I.E. PAVING, GRADING, DRAINAGE LINES, WATER LINES, OR SANITARY SEWER LINES. SEE PLANS FOR DETAILED PROJECT SCOPE. NOTES AND SPECIFICATIONS ON THIS SHEET REFER TO PAVING, GRADING, DRAINAGE, WATER, AND SANITARY SEWER, AND ARE INTENDED FOR THIS PROJECTS SCOPE OF WORK AND FOR REFERENCE PURPOSES FOR OTHER WORK ITEMS THAT MAY BE REQUIRED DUE TO UNFORESEEN EXISTING CONDITIONS OR REQUIRED REMEDIAL WORK.

1. SPECIFIC SITE NOTES

1.1. COUNTY AND "CITY" IN THESE NOTES REFERS TO COUNTY AND CITY IN WHICH PROJECT RESIDES.

1.2. STATE IN THESE NOTES REFERS TO THE STATE OF FLORIDA.

1.3. EXISTING TOPOGRAPHIC INFORMATION IN THE PLANS IS BASED ON SURVEY DATA AND BEST AVAILABLE INFORMATION. SEE PROJECT SURVEY AND NOTES ON PLAN SHEETS REGARDING THE SOURCE OF THE TOPOGRAPHIC INFORMATION.

2. APPLICABLE CODES

2.1. ALL CONSTRUCTION AND MATERIALS SHALL CONFORM TO THE STANDARDS AND SPECIFICATIONS OF THE CITY, COUNTY, AND ALL OTHER JURISDICTIONAL, STATE AND NATIONAL CODES WHERE APPLICABLE.

2.2. IN THE EVENT OF A CONFLICT BETWEEN THE GENERAL NOTES AND CONSTRUCTION SPECIFICATIONS IN THESE PLANS, AND THE CONTRACT DOCUMENTS AND SPECIFICATIONS IN THE SPECIFICATION BOOKLET, THE CONTRACTOR SHALL SUBMIT WRITTEN REQUEST FOR CLARIFICATION.

2.3. ALL CONSTRUCTION SHALL BE DONE IN A SAFE MANNER AND IN STRICT COMPLIANCE WITH ALL THE REQUIREMENTS OF THE FEDERAL OCCUPATIONAL SAFETY AND HEALTH ACT OF 1970, AND ALL STATE AND JURISDICTIONAL SAFETY AND HEALTH REGULATIONS.

2.4. THE CONTRACTOR SHALL BE REQUIRED TO COMPLY WITH FEDERAL, STATE, COUNTY, AND CITY LAWS, CODES, AND REGULATIONS.

2.5. ALL HANDICAP ACCESSIBLE AREAS TO CONFORM TO THE REQUIREMENTS OF THE AMERICANS WITH DISABILITIES ACT (ADA), STATE ADA CODES, AND FLORIDA BUILDING CODE ADA CODES LATEST EDITION.

2.6. TRENCH SAFETY ACT

2.6.1. ALL TRENCH EXCAVATION SHALL BE PERFORMED IN ACCORDANCE WITH CHAPTER 90-96 OF THE LAWS OF FLORIDA (THE TRENCH SAFETY ACT).

2.6.2. ALL TRENCH EXCAVATION IN EXCESS OF 5 FEET IN DEPTH SHALL BE UNDERTAKEN IN ACCORDANCE WITH O.S.H.A. STANDARD 29 CFR. SECTION 1926.650 SUBPART P.

2.6.3. THE CONTRACTOR SHALL SUBMIT WITH HIS CONTRACT A COMPLETED, SIGNED, AND NOTARIZED COPY OF THE TRENCH SAFETY ACT COMPLIANCE STATEMENT. THE CONTRACTOR SHALL ALSO SUBMIT A SEPARATE COST ITEM IDENTIFYING THE COST OF COMPLIANCE WITH THE APPLICABLE TRENCH SAFETY CODES.

2.6.4. A TRENCH SAFETY SYSTEM, IF REQUIRED, SHALL BE DESIGNED BY THE EXCAVATION CONTRACTOR UTILIZING A SPECIALTY ENGINEER AS REQUIRED.

3. CONSTRUCTION NOTES:

3.1. CONTRACTOR SHALL TIE TO EXISTING GRADE BY EVENLY SLOPING FROM CLOSEST PROPOSED GRADE PROVIDED TO EXISTING GRADE AT LIMITS OF CONSTRUCTION, UNLESS OTHERWISE NOTED ON THE PLANS. IF NO LIMIT OF WORK LINE IS INDICATED, SLOPE TO ADJACENT PROPERTY LINE OR RIGHT-OF-WAY LINE, AS APPLICABLE.

3.2. UNLESS OTHERWISE INDICATED ON THE PLANS, ALL EXISTING MANHOLES, CATCH BASINS, METERS AND OTHER STRUCTURES, WHETHER INDICATED ON THE PLANS OR NOT SHALL BE ADJUSTED TO MATCH THE NEW GRADE, BY THE CONTRACTOR.

3.3. THE CURB SHALL BE SLOPED TO ACCOMMODATE THE NEW PAVEMENT, CATCH BASIN AND GRATE, AND THE SURFACE FLOW PATTERN.

3.4. THE CONTRACTOR SHALL USE CARE WHEN CUTTING THE EXISTING ASPHALT PAVEMENT AND DURING EXCAVATIONS, SO THAT THE EXISTING CATCH BASINS AND GRATES THAT ARE TO REMAIN WILL NOT BE DAMAGED.

3.5. THE CONTRACTOR SHALL MAINTAIN THE ROADWAY SLOPE WHEN RESURFACING THE ROADWAY. THE EDGE OF PAVEMENT SHALL MATCH THE NEW GUTTER LIP PER FDOT INDEX 520-001.

3.6. THE NEW SIDEWALK SHALL BE CONSTRUCTED IN ACCORDANCE WITH THE GIVEN ELEVATIONS AND AT THE PROPER SLOPES DEPICTED IN THE SPECIFICATIONS, DETAILS AND STANDARDS. EXISTING DRIVEWAYS AND OTHER FEATURES SHALL BE MATCHED WHEN POSSIBLE AS DIRECTED BY THE ENGINEER.

3.7. RADII SHOWN ARE TO THE EDGE OF PAVEMENT.

3.8. ALL BENCH MARK MONUMENTS WITHIN THE LIMITS OF CONSTRUCTION SHALL BE PROTECTED AND REFERENCED BY THE CONTRACTOR IN THE SAME WAY AS PUBLIC LAND CORNERS.

3.9. ALL EXCESS MATERIAL IS TO BE DISPOSED BY THE CONTRACTOR WITHIN 72 HOURS.

3.10. IN AREAS WHERE THE BASE IS EXPOSED BY THE MILLING OPERATION, THE CONTRACTOR SHALL RESTORE THE BASE TO ITS ORIGINAL THICKNESS AND STRUCTURAL CAPACITY BEFORE PAVING OVER SUCH AREAS. THIS INCLUDES BUT IS NOT LIMITED TO RESTORING ORIGINAL DEGREE OF COMPACTION, MOISTURE CONTENT, COMPOSITION, STABILITY, AND INTENDED SLOPE. IF PAVING WILL NOT TAKE PLACE THE SAME DAY THE BASE IS EXPOSED AND REWORKED, THE BASE SHALL BE SEALED ACCORDING TO THE GOVERNING STANDARDS AND SPECIFICATIONS. ANY ADDITIONAL WORK RESULTING FROM THE CONTRACTOR'S FAILURE TO PROTECT THE EXPOSED BASE AS STATED ABOVE IN ORDER TO RESTORE THE ORIGINAL STRUCTURAL CAPACITY SHALL BE THE CONTRACTOR'S COST.

3.11. THE CONTRACTOR IS TO MAINTAIN EXISTING SIGNAGE DURING CONSTRUCTION OPERATIONS, IN ORDER TO FACILITATE EMERGENCY VEHICLE TRAFFIC.

3.12. THE TOPOGRAPHIC SURVEY INCLUDED WITH THIS SET OF PLANS REFLECTS PRE-DEMOLITION CONDITIONS AND DOES NOT REFLECT THE SITE CONDITIONS AFTER DEMOLITION. THE CONTRACTOR IS FULLY AND SOLELY RESPONSIBLE IN DETERMINING THE REQUIRED EARTHWORK FOR THE PROPOSED DEVELOPMENT OF THE SITE. THIS INCLUDES, BUT IS NOT LIMITED TO, ANY EXCAVATION/DREDGE AND FILL ACTIVITIES REQUIRED AT ANY PHASE OF THE PROJECT. THE CONTRACTOR SHALL USE THE FINAL APPROVED (RELEASED FOR CONSTRUCTION) PLANS, SURVEYS, GEOTECHNICAL REPORTS, AND ANY OTHER AVAILABLE INFORMATION FOR DETERMINING THE AMOUNT OF EXCAVATION/DREDGING AND FILLING REQUIRED. ANY QUANTITIES INCLUDED IN THE APPROVED PERMITS WERE ESTIMATED BY THE ENGINEER FOR PURPOSES OF OBTAINING THE PERMIT AND UNDER NO CIRCUMSTANCES SHALL BE USED BY THE CONTRACTOR IN LIEU OF PERFORMING THEIR OWN EARTHWORK CALCULATIONS REQUIRED FOR COST ESTIMATING AND BIDDING THE PROJECT.

3.13. THE CONTRACTOR SHALL BE RESPONSIBLE FOR READING AND FAMILIARIZING THEMSELVES WITH ANY AND ALL AVAILABLE GEOTECHNICAL REPORTS PREPARED BY OTHERS AND/OR ANY RECOMMENDATIONS WRITTEN OR IMPLIED BY THE GEOTECHNICAL ENGINEER FOR THIS PROJECT. THE GEOTECHNICAL CONDITIONS AND RECOMMENDATIONS OUTLINED IN THESE REPORTS ARE IN FORCE AND IN FULL EFFECT AS PART OF THE PROPOSED IMPROVEMENTS. THE CONTRACTOR IS RESPONSIBLE FOR ENSURING THAT ALL THE WORK ASSOCIATED WITH THIS PROJECT IS IN COMPLIANCE WITH THE GEOTECHNICAL ENGINEER'S RECOMMENDATIONS. KEITH AND ASSOCIATES, INC. IS NOT RESPONSIBLE FOR THE SUITABILITY OR UNSUITABILITY OF THE SOILS ENCOUNTERED. IT IS THE CONTRACTOR'S RESPONSIBILITY TO ENSURE THAT THE MEANS AND METHODS OF CONSTRUCTION USED CAN AND WILL ALLOW FOR THE SUCCESSFUL COMPLETION OF THE REQUIRED SITE IMPROVEMENTS.

3.14. THE CONTRACTOR SHALL ENSURE THAT THE AVAILABLE GEOTECHNICAL INFORMATION IS SUFFICIENT FOR HIS COMPLETE UNDERSTANDING OF THE SOIL CONDITIONS FOR THE SITE. IF ADDITIONAL GEOTECHNICAL INVESTIGATION IS REQUIRED BY THE CONTRACTOR, THIS ADDITIONAL WORK SHALL BE CONSIDERED INCIDENTAL TO THE CONTRACT AND NO ADDITIONAL COMPENSATION SHALL BE ALLOWED.

3.15. THE CONTRACTOR SHALL BE RESPONSIBLE FOR THE REPAIR AND RESTORATION OF EXISTING PAVEMENT, PIPES, CONDUITS, SPRINKLER HEADS, CABLES, ETC., AND LANDSCAPED AREAS DAMAGED AS A RESULT OF THE CONTRACTOR'S OPERATIONS AND/OR THOSE OF HIS SUBCONTRACTORS AND SHALL RESTORE AT NO ADDITIONAL COST.

3.16. THE CONTRACTOR SHALL NOT BRING ANY HAZARDOUS MATERIALS ONTO THE PROJECT. SHOULD THE CONTRACTOR REQUIRE SUCH FOR PERFORMING THE CONTRACTED WORK, THE CONTRACTOR SHALL REQUEST, IN WRITING, PERMISSION FROM THE OWNER, CITY AND ENGINEER. THE CONTRACTOR SHALL PROVIDE THE OWNER, CITY AND ENGINEER WITH A COPY OF THE MATERIAL SAFETY DATA SHEET (MSDS) FOR EACH HAZARDOUS MATERIAL PROPOSED FOR USE. THE PROJECT ENGINEER SHALL COORDINATE WITH THE OWNER AND CITY PRIOR TO ISSUING WRITTEN APPROVAL TO THE CONTRACTOR.

3.17. ANY KNOWN OR SUSPECTED HAZARDOUS MATERIAL FOUND ON THE PROJECT BY THE CONTRACTOR SHALL BE IMMEDIATELY REPORTED TO THE CITY AND/OR ENGINEER, WHO SHALL DIRECT THE CONTRACTOR TO PROTECT THE AREA OF KNOWN OR SUSPECTED CONTAMINATION FROM FURTHER ACCESS. THE CITY AND/OR ENGINEER ARE TO NOTIFY THE OWNER/ENGINEER OF THE DISCOVERY. THE OWNER/ENGINEER WILL ARRANGE FOR INVESTIGATION, IDENTIFICATION, AND REMEDIATION OF THE HAZARDOUS MATERIAL. THE CONTRACTOR SHALL NOT RETURN TO THE AREA OF CONTAMINATION UNTIL APPROVAL IS PROVIDED BY THE ENGINEER.

3.18. THE CONTRACTOR SHALL CONTACT THE APPROPRIATE CITY, COUNTY, OR STATE ENGINEERING INSPECTOR AND ENGINEER 48 HOURS IN ADVANCE OF THE EVENT TO NOTIFY THE CITY OF CONSTRUCTION START UP, OR TO SCHEDULE ALL REQUIRED TESTS AND INSPECTIONS INCLUDING FINAL WALK-THROUGHS.

4. PRECONSTRUCTION RESPONSIBILITIES

4.1. ALL UTILITY / ACCESS EASEMENTS TO BE SECURED PRIOR TO CONSTRUCTION.

4.2. NO CONSTRUCTION MAY COMMENCE UNTIL THE APPROPRIATE PERMITS HAVE BEEN OBTAINED FROM ALL MUNICIPAL, STATE, COUNTY, AND FEDERAL AGENCIES AND A PRE-CONSTRUCTION MEETING HAS BEEN CONDUCTED.

4.3. ALL REQUIRED GOVERNMENTAL AGENCY BUILDING PERMITS TO BE OBTAINED BY THE CONTRACTOR PRIOR TO ANY CONSTRUCTION ACTIVITY.

4.4. CONTRACTOR TO COORDINATE CONSTRUCTION SCHEDULING FOR CONNECTION TO THE EXISTING WATER AND SEWER LINES WITH THE UTILITY DEPARTMENT THAT OWNS AND/OR MAINTAINS THE WATER AND SEWER LINES.

4.5. PRIOR TO THE START OF CONSTRUCTION, THE OWNER SHALL SUBMIT AN NPDES CONSTRUCTION GENERAL PERMIT (CGP) "NOTICE OF INTENT (N.O.I.) TO USE GENERIC PERMIT FOR STORM WATER DISCHARGE FROM CONSTRUCTION ACTIVITIES FORM (DEP FORM 62-621.300(4)(B)) TO FDEP NOTICES CENTER. THE CONTRACTOR WILL BE RESPONSIBLE FOR (1) IMPLEMENTATION OF THE STORM WATER POLLUTION PREVENTION PLAN (SWPPP) THAT WAS REQUIRED TO BE DEVELOPED PRIOR TO NOI SUBMITTAL, AND (2) RETENTION OF RECORDS REQUIRED BY THE PERMIT, INCLUDING RETENTION OF A COPY OF THE SWPPP AT THE CONSTRUCTION SITE FROM THE DATE OF PROJECT INITIATION TO THE DATE OF FINAL SITE STABILIZATION. A "NOTICE OF TERMINATION (N.O.T.) OF GENERIC PERMIT COVERAGE" FORM (DEP FORM 62-621.300(6)) MUST BE SUBMITTED TO FDEP TO DISCONTINUE PERMIT COVERAGE, SUBSEQUENT TO COMPLETION OF CONSTRUCTION. FOR ADDITIONAL INFORMATION SEE FDEP WEBSITE: [HTTP://FLORIDADEP.GOV/WATER/STORMWATER](http://FLORIDADEP.GOV/WATER/STORMWATER).

4.6. PRIOR TO CONSTRUCTION OR INSTALLATION, SHOP DRAWINGS SHALL BE SUBMITTED FOR REVIEW AS REQUIRED FOR THE FOLLOWING ITEMS LISTED BELOW, BUT NOT LIMITED TO:

•DRAINAGE: CATCH BASINS, MANHOLES, HEADWALLS, GRATES/STOPS, YARD DRAINS.

•WATER: FIRE HYDRANTS, VALVES, BACKFLOW PREVENTER, DDCV, METER BOX.

•SEWER: MANHOLES, LIFT STATIONS (WETWELL, HATCHES, VALVES, PUMP DATA, ELECTRICAL PANEL)

4.6.1. CATALOGUE LITERATURE SHALL BE SUBMITTED FOR DRAINAGE, WATER AND SEWER PIPES, FITTINGS, AND APPURTENANCES.

4.6.2. PRIOR TO SUBMITTING SHOP DRAWINGS TO THE ENGINEER, THE CONTRACTOR SHALL REVIEW AND APPROVE THE DRAWINGS, AND SHALL NOTE IN RED ANY DEVIATIONS FROM THE ENGINEER'S PLANS OR SPECIFICATIONS.

4.6.3. INDIVIDUAL SHOP DRAWINGS FOR ALL PRECAST STRUCTURES ARE REQUIRED. CATALOGUE LITERATURE WILL NOT BE ACCEPTED FOR PRECAST STRUCTURES.

4.7. CONTRACTOR TO SUBMIT MAINTENANCE OF TRAFFIC PLAN(S) IN ACCORDANCE WITH APPROPRIATE CITY, COUNTY, OR STATE REQUIREMENTS, AND SUBMIT FOR APPROVAL PRIOR TO BEGINNING CONSTRUCTION.

5. INSPECTIONS / TESTING:

5.1. THE CONTRACTOR SHALL NOTIFY IN WRITING THE OWNER, CITY, COUNTY, ENGINEER OF RECORD, AND ANY OTHER GOVERNMENTAL AGENCIES HAVING JURISDICTION AT LEAST 48 HOURS PRIOR TO BEGINNING CONSTRUCTION AND PRIOR TO REQUIRED INSPECTIONS OF THE FOLLOWING ITEMS, WHERE APPLICABLE:

•CLEARING AND EARTHWORK

•STORM DRAINAGE SYSTEMS

•SANITARY SEWER SYSTEMS

•WATER DISTRIBUTION SYSTEMS

•SUBGRADE

•LIMEROCK BASE

•ASPHALT OR CONCRETE PAVEMENT

•SIDEWALKS, CONCRETE FLATWORK/CURBING

•LANDSCAPING

•PAVEMENT MARKING AND SIGNAGE

•SIGNALIZATION

•SITE LIGHTING

•ELECTRICAL AND COMMUNICATION LINES

•UTILITY CONDUITS

•IRRIGATION

•FINAL

5.2. THE OWNER, ENGINEER, AND JURISDICTIONAL PERMITTING AGENCIES MAY MAKE INSPECTIONS OF THE WORK AT ANY TIME. THE CONTRACTOR SHALL COOPERATE FULLY WITH ALL INSPECTIONS.

5.3. TESTING - ALL TESTING REQUIRED BY THE PLANS AND SPECIFICATIONS SHALL BE PERFORMED BY A LICENSED / FDOT QUALIFIED TESTING COMPANY. REQUIRED TEST FOR ASPHALT AND LIMEROCK SHALL BE TAKEN AT THE DIRECTION OF THE ENGINEER OR THE JURISDICTIONAL GOVERNMENTAL AGENCY IN ACCORDANCE WITH THE PLANS AND SPECIFICATIONS.

6. TEMPORARY FACILITIES

6.1. IT SHALL BE THE CONTRACTOR'S RESPONSIBILITY TO ARRANGE FOR OR SUPPLY TEMPORARY WATER SERVICE, SANITARY FACILITIES, COMMUNICATIONS, AND ELECTRICITY, FOR HIS OPERATIONS AND WORKS, COST INCLUDED UNDER MOBILIZATION.

6.2. CONTRACTOR SHALL CONSTRUCT TEMPORARY FENCING TO SECURE CONSTRUCTION AREAS AT ALL TIMES, COST INCLUDED IN MOBILIZATION.

6.3. CONTRACTOR TO OBTAIN A SECURE STAGING AREA AND OBTAIN ALL NECESSARY APPROVALS FROM THE OWNER.

6.4. CONTRACTOR SHALL CONSTRUCT AND MAINTAIN TEMPORARY LIGHTING AS REQUIRED TO LIGHT THE CONSTRUCTION PROJECT LIMITS AT ALL TIMES, TO AT LEAST THE SAME LIGHTING INTENSITY LEVELS AS THE EXISTING CONDITIONS.

6.5. THE CONTRACTOR SHALL MAINTAIN ACCESS TO ADJACENT PROPERTIES AT ALL TIMES.

7. PROJECT PROGRESS AND CLOSEOUT

7.1. DURING CONSTRUCTION, THE PROJECT SITE AND ALL ADJACENT AREAS SHALL BE MAINTAINED IN A NEAT AND CLEAN MANNER, AND UPON FINAL CLEAN-UP, THE PROJECT SITE SHALL BE LEFT CLEAR OF ALL SURPLUS MATERIAL OR TRASH. THE PAVED AREAS SHALL BE BROOM SWEEP CLEAN.

7.2. THE CONTRACTOR SHALL RESTORE OR REPLACE ANY PUBLIC OR PRIVATE PROPERTY (SUCH AS HIGHWAY, DRIVEWAY, WALKWAY, AND LANDSCAPING), DAMAGED BY HIS WORK, EQUIPMENT, OR EMPLOYEES, TO A CONDITION AT LEAST EQUAL TO THAT EXISTING IMMEDIATELY PRIOR TO THE BEGINNING OF CONSTRUCTION. SUITABLE MATERIALS AND METHODS SHALL BE USED FOR SUCH RESTORATION.

7.3. MATERIAL OR DEBRIS SHALL BE HAULED IN ACCORDANCE WITH NPDES PERMIT AND JURISDICTIONAL LAWS.

7.4. ALL LAND SURVEY PROPERTY MONUMENTS OR PERMANENT REFERENCE MARKERS, REMOVED OR DESTROYED BY THE CONTRACTOR DURING CONSTRUCTION SHALL BE RESTORED BY A STATE OF FLORIDA REGISTERED LAND SURVEYOR AT THE CONTRACTOR'S EXPENSE.

7.5. ALL UNPAVED SURFACES DISTURBED AS A RESULT OF CONSTRUCTION ACTIVITIES SHALL BE GRADED, SODDED, & RESTORED TO A CONDITION EQUAL TO OR BETTER THAN THAT WHICH EXISTED BEFORE THE CONSTRUCTION.

8. PROJECT RECORD DOCUMENTS:

8.1. DURING THE DAILY PROGRESS OF THE JOB, THE CONTRACTOR SHALL RECORD ON HIS SET OF CONSTRUCTION DRAWINGS THE LOCATION, LENGTH, MATERIAL AND ELEVATION OF ANY FACILITY NOT BUILT ACCORDING TO PLANS. THIS COPY OF THE "AS-BUILT" SHALL BE SUBMITTED TO ENGINEER FOR PROJECT RECORD.

8.2. UPON COMPLETION OF DRAINAGE IMPROVEMENTS AND LIMEROCK

BASE CONSTRUCTION (AT LEAST 48 HOURS BEFORE PLACING ASPHALT PAVEMENT) THE CONTRACTOR SHALL FURNISH THE ENGINEER OF RECORD "AS-BUILT" PLANS FOR THESE IMPROVEMENTS, SHOWING THE LOCATIONS AND PERTINENT GRADES OF ALL DRAINAGE INSTALLATIONS AND THE FINISHED ROCK GRADES OF THE ROAD CROWN AND EDGES OF PAVEMENT AT 50 FOOT INTERVALS, INCLUDING LOCATIONS AND ELEVATIONS OF ALL HIGH AND LOW POINTS.

8.3. UPON COMPLETION OF CONSTRUCTION, AND PRIOR TO FINAL ACCEPTANCE, THE CONTRACTOR SHALL SUBMIT TO THE ENGINEER OF RECORD ONE COMPLETE SET OF ALL "AS-BUILT" CONTRACT DRAWINGS. THESE DRAWINGS SHALL BE MARKED TO SHOW "AS-BUILT" CONSTRUCTION CHANGES, DIMENSIONS, LOCATIONS, AND ELEVATIONS OF ALL IMPROVEMENTS.

8.4. "AS-BUILT" DRAWINGS OF WATER LINES AND FORCE MAINS SHALL INCLUDE THE FOLLOWING INFORMATION:

8.4.1. TOP OF PIPE ELEVATIONS EVERY 100 LF.

8.4.2. LOCATIONS AND ELEVATIONS OF ALL FITTINGS INCLUDING BENDS, TEES, GATE VALVES, DOUBLE DETECTOR CHECK VALVES, FIRE HYDRANTS, AND APPURTENANCES.

8.4.3. ALL CONNECTIONS TO EXISTING LINES.

8.4.4. ENDS OF ALL WATER SERVICES AT THE BUILDINGS WHERE THE WATER SERVICE TERMINATES.

8.5. "AS-BUILT" DRAWINGS OF GRAVITY SANITARY SEWER LINES SHALL INCLUDE THE FOLLOWING INFORMATION:

8.5.1. RIM ELEVATIONS, INVERT ELEVATIONS, LENGTH OF PIPING BETWEEN STRUCTURES, AND SLOPES.

8.5.2. THE STUB ENDS AND CLEANOUTS OF ALL SEWER LATERALS SHALL BE LOCATED HORIZONTALLY AND VERTICALLY.

8.6. "AS-BUILT" DRAWINGS OF ALL DRAINAGE LINES SHALL INCLUDE THE FOLLOWING INFORMATION:

8.6.1. RIM ELEVATION, INVERT ELEVATION, LENGTH OF PIPING BETWEEN STRUCTURES, AND CONTROL STRUCTURE ELEVATIONS IF APPLICABLE.

8.6.2. THE SIZE OF THE LINES.

8.6.3. DRAINAGE WELL STRUCTURE SHALL INCLUDE, BUT NOT BE LIMITED TO, TOP OF CASING ELEVATION, TOP AND BOTTOM ELEVATIONS OF THE STRUCTURE AND BAFFLE WALLS, RIM ELEVATIONS AND PIPE INVERTS.

8.7. "AS-BUILT" DRAWINGS OF CONSTRUCTION AREAS SHALL INCLUDE THE FOLLOWING:

8.7.1. ROCK ELEVATIONS AT ALL HIGH, AND LOW POINTS, AND AT ENOUGH INTERMEDIATE POINTS TO CONFIRM SLOPE CONSISTENCY.

8.7.2. ROCK ELEVATIONS AND CONCRETE BASE ELEVATIONS SHALL BE TAKEN AT ALL LOCATIONS WHERE THERE IS A FINISH GRADE ELEVATION SHOWN ON THE DESIGN PLANS.

8.7.3. ALL CATCH BASIN AND MANHOLE RIM ELEVATIONS.

8.7.4. FINISH GRADE ELEVATIONS IN ISLAND AREAS.

8.7.5. "AS-BUILT" ELEVATIONS SHALL BE TAKEN ON ALL PAVED AND UNPAVED SWALES, AT ENOUGH INTERMEDIATE POINTS TO CONFIRM SLOPE CONSISTENCY AND CONFORMANCE TO THE PLAN DETAILS.

8.7.6. LAKE AND CANAL BANK "AS-BUILT" DRAWINGS SHALL INCLUDE A KEY SHEET OF THE LAKE FOR THE LOCATION OF CROSS SECTIONS. LAKE AND CANAL BANK CROSS SECTIONS SHALL BE PLOTTED AT A MINIMUM OF EVERY 100 LF, UNLESS OTHERWISE SPECIFIED. "AS-BUILT" DRAWINGS SHALL CONSIST OF THE LOCATION AND ELEVATION OF THE TOP OF BANK, EDGE OF WATER, AND THE DEEP CUT LINE, WITH THE DISTANCE BETWEEN EACH SHOWN ON THE DRAWING.

8.7.7. RETENTION AREA "AS-BUILT" ELEVATIONS SHALL BE TAKEN AT THE BOTTOM OF THE RETENTION AREA AND AT THE TOP OF BANK. IF THERE ARE CONTOURS INDICATED ON THE DESIGN PLANS, THEN THEY SHALL BE INCLUDED IN "AS-BUILT" DRAWINGS AS WELL.

8.8. UPON COMPLETION OF THE WORK, THE CONTRACTOR SHALL PREPARE "AS-BUILT" DRAWINGS ON FULL SIZE, 24" X 36" SHEETS. ALL "AS-BUILT" INFORMATION SHALL BE PUT ON THE LATEST ENGINEERING DRAWINGS. A FULL SET OF PDF "AS-BUILT" DRAWINGS SHALL BE SUBMITTED. THESE DRAWINGS SHALL BE SIGNED AND SEALED BY A FLORIDA REGISTERED PROFESSIONAL ENGINEER OR LAND SURVEYOR.

8.9. AN ELECTRONIC COPY OF THESE "AS-BUILT" DRAWINGS SHALL BE SUBMITTED TO THE ENGINEER OF RECORD IN AUTOCAD, VERSION 2008 OR LATER.

9. UTILITY NOTES

9.1. CONTRACTOR IS RESPONSIBLE FOR UTILITY VERIFICATION PRIOR TO FABRICATION.

9.2. THE CONTRACTOR IS ADVISED THAT PROPERTIES ADJACENT TO THE PROJECT HAVE ELECTRIC, TELEPHONE, GAS, WATER AND/OR SEWER SERVICE LATERALS WHICH MAY NOT BE SHOWN IN PLANS. THE CONTRACTOR MUST REQUEST THE LOCATION OF THESE LATERAL SERVICES FROM THE UTILITY COMPANIES.

9.3. THE CONTRACTOR SHALL USE HAND DIGGING WHEN EXCAVATING NEAR EXISTING UTILITIES. EXTREME CAUTION SHALL BE EXERCISED BY THE CONTRACTOR WHILE EXCAVATING, INSTALLING, BACKFILLING OR COMPACTING AROUND THE UTILITIES.

9.4. THE CONTRACTOR SHALL NOTIFY AND OBTAIN AN UNDERGROUND CLEARANCE FROM ALL UTILITY COMPANIES AND GOVERNMENTAL AGENCIES AT LEAST 48 HOURS PRIOR TO BEGINNING ANY CONSTRUCTION. THE CONTRACTOR SHALL OBTAIN A SUNSHINE911.COM CERTIFICATION CLEARANCE NUMBER AND FIELD MARKINGS AT LEAST 48 HOURS PRIOR TO BEGINNING ANY EXCAVATION.

•PRIOR TO COMMENCEMENT OF ANY EXCAVATION, THE CONTRACTOR SHALL COMPLY WITH FLORIDA STATUTE 553.851 FOR THE PROTECTION OF UNDERGROUND GAS PIPELINES.

9.5. FOR STREET EXCAVATION OR CLOSING OR FOR ALTERATION OF ACCESS TO PUBLIC OR PRIVATE PROPERTY, THE CONTRACTOR SHALL NOTIFY:

•ROADWAY JURISDICTIONAL ENGINEERING / PUBLIC WORKS

AUTHORITY.

•COUNTY TRANSIT AUTHORITY

•SCHOOL BOARD TRANSPORTATION AUTHORITY

•JURISDICTIONAL FIRE DEPARTMENT DISPATCH

•JURISDICTIONAL POLICE DEPARTMENT(S)

9.6. THE CONTRACTOR SHALL USE EXTREME CAUTION WORKING UNDER, OVER, AND AROUND EXISTING ELECTRIC LINES. THE CONTRACTOR SHALL CONTACT THE ELECTRIC PROVIDER COMPANY TO VERIFY LOCATIONS, VOLTAGE, AND REQUIRED CLEARANCES, ONSITE, IN RIGHT-OF-WAYS, AND IN EASEMENTS, PRIOR TO ANY CONSTRUCTION IN THE VICINITY OF EXISTING LINES.

9.7. LOCATION AND SIZE OF ALL EXISTING UTILITIES AND TOPOGRAPHY (FACILITIES) AS SHOWN ON CONSTRUCTION DRAWINGS ARE DRAWN FROM AVAILABLE RECORDS. THE ENGINEER ASSUMES NO RESPONSIBILITY FOR THE ACCURACY OF THE FACILITIES SHOWN OR FOR ANY FACILITY NOT SHOWN. IT IS THE CONTRACTOR'S RESPONSIBILITY TO DETERMINE THE EXACT LOCATION (VERTICAL & HORIZONTAL) OF ANY EXISTING UTILITIES AND TOPOGRAPHY PRIOR TO CONSTRUCTION. THE CONTRACTOR SHALL VERIFY THE ELEVATIONS AND LOCATIONS OF ALL EXISTING FACILITIES, IN COORDINATION WITH ALL UTILITY COMPANIES. PRIOR TO BEGINNING ANY CONSTRUCTION OPERATIONS. IF AN EXISTING FACILITY IS FOUND TO CONFLICT WITH THE PROPOSED CONSTRUCTION, THE CONTRACTOR SHALL IMMEDIATELY NOTIFY THE ENGINEER SO THAT APPROPRIATE MEASURES CAN BE TAKEN TO RESOLVE THE CONFLICT.

9.8. THE CONTRACTOR SHALL COORDINATE THE WORK WITH OTHER CONTRACTORS IN THE AREA AND ANY OTHER UNDERGROUND UTILITY COMPANIES REQUIRED. THE CONTRACTOR SHALL COORDINATE RELOCATION OF ALL EXISTING UTILITIES WITH APPLICABLE UTILITY COMPANIES.

10. SIGNING AND PAVEMENT MARKINGS

10.1. ALL SIGNING AND PAVEMENT MARKINGS INSTALLED AS PART OF THESE PLANS SHALL CONFORM TO THE FEDERAL HIGHWAY ADMINISTRATION (FHWA) "MANUAL ON UNIFORM TRAFFIC CONTROL DEVICES" (MUTCD), COUNTY TRAFFIC DESIGN STANDARDS AND FDOT DESIGN STANDARDS AS A MINIMUM CRITERIA.

10.2. MATCH EXISTING PAVEMENT MARKINGS AT THE LIMITS OF CONSTRUCTION.

10.3. REMOVAL OF THE EXISTING PAVEMENT MARKINGS SHALL BE ACCOMPLISHED BY WATER BLASTING OR OTHER APPROVED METHODS DETERMINED BY THE ENGINEER.

10.4. INCORRECTLY PLACED PAINT OR THERMOPLASTIC PAVEMENT MARKINGS OVER FRICTION COURSE WILL BE REMOVED BY MILLING AND REPLACING THE FRICTION COURSE A MINIMUM WIDTH OF 18 IN AT THE CONTRACTOR'S EXPENSE. THE ENGINEER MAY APPROVE AN ALTERNATIVE METHOD IF IT CAN BE DEMONSTRATED TO COMPLETELY REMOVE THE MARKINGS WITHOUT DAMAGING THE ASPHALT.

10.5. PLACE ALL RETRO-REFLECTIVE PAVEMENT MARKERS IN ACCORDANCE WITH FDOT STANDARD INDEX 706-001 AND / OR AS SHOWN IN THE PLANS.

10.6. CAUTION SHOULD BE EXERCISED WHILE RELOCATING EXISTING SIGNS TO PREVENT UNNECESSARY DAMAGE TO SIGNS. IF THE SIGN IS DAMAGED BEYOND USE, AS DETERMINED BY THE ENGINEER, SIGNS SHALL BE REPLACED BY THE CONTRACTOR AT HIS EXPENSE.

10.7. ALL EXISTING SIGNS THAT CONFLICT WITH CONSTRUCTION OPERATIONS SHALL BE REMOVED, STOCKPILED, AND RELOCATED BY THE CONTRACTOR. SIGN REMOVAL SHALL BE DIRECTED BY THE ENGINEER.

10.8. RELOCATED SIGN SUPPORT SYSTEM MUST MEET THE CURRENT DESIGN STANDARD.

10.9. THE CONTRACTOR SHALL PROVIDE AN INVENTORY OF EXISTING SIGNS TO REMAIN OR TO BE RELOCATED PRIOR TO STARTING THE JOB AND FORWARD THIS LIST TO THE ENGINEER. CONTRACTOR SHALL NOTIFY IF THERE ARE ANY MISSING OR DAMAGED SIGNS THAT THE PLANS SHOW TO REMAIN OR TO BE RELOCATED.

10.10. ALL ROADWAY PAVEMENT MARKINGS SHALL BE THERMOPLASTIC IN ACCORDANCE WITH FDOT SPECIFICATIONS SECTION 711.

10.11. HAND DIG THE FIRST FOUR FEET OF SIGN FOUNDATION.

10.12. ALL SIGNS SHALL MEET ALL OF THE FOLLOWING:

•MEET THE CRITERIA OUTLINED IN SECTION 2A.08 OF THE 2009 MUTCD

•MEET THE SPECIFICATIONS OUTLINED IN SECTION 700 AND 994 OF THE LATEST FDOT STANDARD SPECIFICATIONS.

•CONSIST OF MATERIALS CERTIFIED TO MEET THE RETROREFLECTIVE SHEETING REQUIREMENTS OUTLINED IN THE CURRENT VERSION OF ASTM D4956 FOR TYPE-XI RETROREFLECTIVE SHEETING MATERIALS MADE WITH PRISIMS, EXCEPT FOR SCHOOL ZONE AND PEDESTRIAN SIGNS WHICH SHALL BE COMPRISED OF RETROREFLECTIVE FLOURESCENT YELLOW-GREEN SHEETING CERTIFIED TO MEET ASTM D4956 TYPE IV RETROREFLECTIVE SHEETING MATERIALS.

•CONSIST OF RETROREFLECTIVE SHEETING MATERIALS THAT HAVE A VALID FDOT APPROVED PRODUCT LIST (APL) CERTIFICATION FOR SPECIFICATION 700 HIGHWAY SIGNING FOR FDOT SHEETING TYPE XI (OR TYPE IV FOR SCHOOL AND PEDESTRIAN SIGNS).

10.13. PATCH ATTACHMENT HARDWARE, SUCH AS COUNTERSUNK SCREWS OR RIVET HEADS, WITH RETRO REFLECTIVE BUTTONS THAT MATCH THE COLOR AND SHEETING MATERIAL OF THE FINISHED SIGN PANEL INCLUDING THE BACKGROUND, LEGEND OR BORDER.

10.14. ENSURE THE OUTSIDE CORNER OF SIGN IS CONCENTRIC WITH BORDER. ENSURE WHITE BORDERS ARE MOUNTED PARALLEL TO THE EDGE OF THE SIGN. ENSURE BLACK BORDERS ARE RECESSED FROM THE EDGE OF THE SIGN.

10.15. LAYOUT PERMANENT FINAL STRIPING THAT LEAVES NO VISIBLE MARKS AT TIME OF FINAL ACCEPTANCE.

PROJECT LEAD & CIVIL ENGINEERING:



301 EAST ATLANTIC BLVD.
POMPANO BEACH, FL 33060
PH: (954) 788-3400

Florida Engineering Business License: CA7926
Florida Surveyor and Mapper Business License: LB86660
Florida Landscape Architecture Business License: LC2600457

LANDSCAPE ARCHITECT:



801 INTERNATIONAL PARKWAY
LAKE MARY, FL 32746
407.871.9607
MKSKSTUDIOS.COM

ARCHITECT:



WANNEMACHER, JENSEN ARCHITECTS
815 NORTHWEST 57 AVE. SUITE 219
MIAMI, FLORIDA 33126
727.422

SECTION 20 - GENERAL SPECIFICATIONS PAVING GRADING DRAINAGE AND EARTHWORK

20. GENERAL

20.1. IT IS THE INTENT OF THESE SPECIFICATIONS TO DESCRIBE THE MINIMUM ACCEPTABLE TECHNICAL REQUIREMENTS FOR THE MATERIALS AND WORKMANSHIP FOR CONSTRUCTION OF SITE IMPROVEMENTS FOR THIS PROJECT. SUCH IMPROVEMENTS MAY GENERALLY INCLUDE, BUT NOT TO BE LIMITED TO, CLEARING, GRADING, PAVING, REMOVAL OF EXISTING PAVEMENT STORM DRAINAGE, WATER LINES AND SANITARY SEWERS.

20.2. IT IS THE INTENT THAT THE FLORIDA DEPARTMENT OF TRANSPORTATION (FDOT) "STANDARD SPECIFICATIONS FOR ROAD AND BRIDGE CONSTRUCTION" (CURRENT EDITION) TOGETHER WITH "SUPPLEMENTAL SPECIFICATIONS TO THE STANDARD SPECIFICATIONS FOR ROAD AND BRIDGE CONSTRUCTION" (CURRENT EDITION), AND THE FDOT STANDARD PLANS FOR ROAD CONSTRUCTION (CURRENT EDITION) BE USED WHERE APPLICABLE FOR THE VARIOUS WORK, AND THAT WHERE SUCH WORDING THEREIN REFERS TO THE STATE OF FLORIDA AND ITS DEPARTMENT OF TRANSPORTATION AND PERSONNEL, SUCH WORDING IS INTENDED TO BE REPLACED WITH THE WORDING WHICH WOULD PROVIDE PROPER TERMINOLOGY; THEREBY MAKING SUCH "STANDARD SPECIFICATIONS FOR ROAD AND BRIDGE CONSTRUCTION" TOGETHER WITH THE "FDOT STANDARD PLANS FOR ROAD CONSTRUCTION" AS THE "STANDARD SPECIFICATIONS" FOR THIS PROJECT. IF WITHIN A PARTICULAR SECTION, ANOTHER SECTION, ARTICLE OR PARAGRAPH IS REFERRED TO, IT SHALL BE PART OF THE STANDARD SPECIFICATIONS ALSO. THE CONTRACTOR SHALL ABIDE BY ALL LOCAL AND STATE LAWS,

REGULATIONS AND BUILDING CODES WHICH HAVE JURISDICTION IN THE AREA.

20.3. THE CONTRACTOR SHALL FURNISH ALL LABOR, MATERIALS AND EQUIPMENT AND PERFORM ALL OPERATIONS REQUIRED TO COMPLETE THE CONSTRUCTION OF A PAVING AND DRAINAGE SYSTEM AS SHOWN ON THE PLANS, SPECIFIED HEREIN, OR BOTH. IT IS THE INTENT TO PROVIDE A COMPLETE AND OPERATING FACILITY IN ACCORDANCE WITH THESE SPECIFICATIONS AND THE CONSTRUCTION DRAWINGS. THE MATERIAL AND EQUIPMENT SHOWN OR SPECIFIED SHALL NOT BE TAKEN TO EXCLUDE ANY OTHER INCIDENTALS NECESSARY TO COMPLETE THE WORK.

20.4. ALL LABOR, MATERIALS, AND METHODS OF CONSTRUCTION SHALL BE IN STRICT ACCORDANCE WITH THE PLANS AND CONSTRUCTION SPECIFICATIONS AND THE MINIMUM ENGINEERING AND CONSTRUCTION STANDARDS ADOPTED BY THE UNIT OF GOVERNMENT WHICH HAS JURISDICTION AND RESPONSIBILITY FOR THE CONSTRUCTION. WHERE CONFLICTS OR OMISSIONS EXIST, THE JURISDICTIONAL GOVERNMENT ENGINEERING DEPARTMENT'S STANDARDS SHALL GOVERN. SUBSTITUTIONS AND DEVIATIONS FROM PLANS AND SPECIFICATIONS SHALL BE PERMITTED ONLY WHEN WRITTEN APPROVAL HAS BEEN ISSUED BY THE ENGINEER.

20.5. GUARANTEE - ALL MATERIALS AND EQUIPMENT TO BE FURNISHED AND/OR INSTALLED BY THE CONTRACTOR UNDER THIS CONTRACT, SHALL BE GUARANTEED FOR A PERIOD OF (1) ONE YEAR FROM THE DATE OF FINAL ACCEPTANCE THEREOF, AGAINST DEFECTIVE MATERIALS, DESIGN AND WORKMANSHIP. UPON RECEIPT OF NOTICE FROM THE OWNER OF FAILURE OF ANY PART OF THE GUARANTEED EQUIPMENT OR MATERIALS, DURING THE GUARANTEE PERIOD, THE AFFECTED PART OR MATERIALS SHALL BE REPLACED PROMPTLY WITH NEW PARTS OR MATERIALS BY THE CONTRACTOR, AT NO EXPENSE TO THE OWNER. IN THE EVENT THE CONTRACTOR FAILS TO MAKE NECESSARY REPLACEMENT OR REPAIRS WITHIN (7) SEVEN DAYS AFTER NOTIFICATION BY THE OWNER, THE OWNER MAY ACCOMPLISH THE WORK AT THE EXPENSE OF THE CONTRACTOR.

21. EARTHWORK

21.1. ALL AREAS WITHIN THE PROJECT LIMITS SHALL BE CLEARED AND GRUBBED PRIOR TO CONSTRUCTION. THIS SHALL CONSIST OF THE COMPLETE REMOVAL AND DISPOSAL OF ALL TREES, BRUSH, STUMPS, ROOTS, GRASS, WEEDS, RUBBISH AND ALL OTHER OBSTRUCTIONS RESTING ON OR PROTRUDING THROUGH THE SURFACE OF THE EXISTING GROUND TO A DEPTH OF 1'. ALL WORK SHALL BE IN ACCORDANCE WITH SECTION 110 OF THE STANDARD SPECIFICATIONS.

21.2. NONE OF THE EXISTING LIMEROCK MATERIAL FROM DEMOLISHED PAVEMENT IS TO BE INCORPORATED IN THE NEW LIMEROCK BASE, UNLESS NOTED IN PLANS. THE EXISTING LIMEROCK MATERIAL FROM DEMOLISHED PAVEMENT MAY BE INCORPORATED INTO THE STABILIZED SUBGRADE / SUBBASE, OR STABILIZED SHOULDER.

21.3. FILL MATERIAL SHALL BE IN ACCORDANCE WITH SECTION 120 AND 125 OF THE STANDARD SPECIFICATIONS.

21.4. ALL FILL MATERIAL IN AREAS NOT TO BE PAVED SHALL BE COMPACTED TO 95% OF THE MAXIMUM DENSITY AS DETERMINED BY AASHTO T-99.

21.5. ALL MATERIAL OF CONSTRUCTION SHALL BE SUBJECT TO INSPECTION AND TESTING TO ESTABLISH CONFORMANCE WITH THE SPECIFICATIONS AND SUITABLY FOR THE USES INTENDED. THE CONTRACTOR SHALL NOTIFY THE ENGINEER AT LEAST 24 HOURS PRIOR TO THE TIME CONTRACTOR WILL BE READY FOR AN INSPECTION OR TEST. THE CONTRACTOR SHALL FOLLOW CITY AND COUNTY INSPECTION PROCEDURES. THE CONTRACTOR SHALL NOT PROCEED WITH ANY PHASE OF WORK DEPENDENT ON AN INSPECTION OR TEST OF AN EARLIER PHASE OF WORK, PRIOR TO THAT TEST OR INSPECTION PASSING. THE CONTRACTOR SHALL BE RESPONSIBLE FOR PROVIDING CERTIFIED MATERIAL TEST RESULTS TO THE ENGINEER OF RECORD PRIOR TO THE RELEASE OF FINAL CERTIFICATION BY THE ENGINEER. TEST RESULTS MUST INCLUDE, BUT MAY NOT BE LIMITED TO, DENSITIES FOR SUBGRADE AND LIMEROCK, UTILITIES, EXCAVATION, ASPHALT GRADATION REPORTS, CONCRETE CYLINDERS, ETC.

21.6. WHEN MUCK, CLAY, ROCK, OR ANY OTHER MATERIAL THAT IS UNSUITABLE IN ITS ORIGINAL POSITION ARE ENCOUNTERED BENEATH PROPOSED PAVEMENT AND SIDEWALK AREAS, THE UNSUITABLE MATERIALS SHALL BE COMPLETELY REMOVED FROM BENEATH THE PAVEMENT AND SIDEWALK AREAS AND (10) TEN FEET BEYOND THE EDGE OF PAVEMENT. ALL SUCH UNSUITABLE MATERIAL REMOVED BY THE SUBSOIL EXCAVATION, SHALL BE REPLACED WITH ACCEPTABLE EMBANKMENT MATERIAL, AS SPECIFIED IN THE STANDARD SPECIFICATIONS.

21.7. WHEN MUCK, CLAY, HARDPAN OR ANY OTHER MATERIAL THAT IS UNSUITABLE IN ITS ORIGINAL POSITION, ARE ENCOUNTERED BENEATH PROPOSED DRAINAGE SWALES OR DRY RETENTION AREAS, THE UNSUITABLE MATERIALS SHALL BE COMPLETELY REMOVED FROM BENEATH THE DRAINAGE SWALES AND DRY RETENTION AREAS. ALL SUCH UNSUITABLE MATERIAL REMOVED BY THE SUBSOIL EXCAVATION, SHALL BE REPLACED WITH COARSE SAND, OR OTHER SUITABLE GRANULAR MATERIAL, AS SPECIFIED IN THE STANDARD SPECIFICATIONS.

21.8. ALL UNDERGROUND UTILITIES AND DRAINAGE INSTALLATIONS SHALL BE IN PLACE PRIOR TO SUBGRADE COMPACTION AND PAVEMENT CONSTRUCTION.

21.9. GROUND ADJACENT TO ROADWAY/PAVEMENT HAVING RUNOFF SHALL BE GRADED (2) TWO INCHES LOWER THAN THE EDGE OF PAVEMENT TO ALLOW FOR THE PLACEMENT OF SOD.

21.10. SITE GRADING ELEVATIONS SHALL BE WITHIN 0.1' OF THE REQUIRED

ELEVATION FOR NON PAVED AREAS AND ALL AREAS SHALL BE GRADED TO DRAIN WITHOUT PONDING.

21.11. THE CONTRACTOR SHALL PERFORM ALL EXCAVATION, FILL, EMBANKMENT AND GRADING TO ACHIEVE THE PROPOSED PLAN GRADES INCLUDING TYPICAL ROAD SECTIONS, SIDE SLOPES AND CANAL SECTIONS. ALL WORK SHALL BE IN ACCORDANCE WITH SECTION 120 OF THE STANDARD SPECIFICATIONS. IF FILL MATERIAL IS REQUIRED IN EXCESS OF THAT GENERATED BY THE EXCAVATION, THE CONTRACTOR SHALL SUPPLY THIS MATERIAL AS REQUIRED FROM OFF-SITE.

21.12. A 2" BLANKET OF TOP SOIL SHALL BE PLACED OVER ALL AREAS TO BE SODDED OR SEEDED AND MULCHED WITHIN THE PROJECT LIMITS UNLESS OTHERWISE INDICATED ON THE PLANS.

21.13. SOD SHALL BE ST. AUGUSTINE UNLESS OTHERWISE INDICATED ON THE PLANS, AND SHALL BE PLACED ON THE GRADED TOP SOIL AND WATERED TO INSURE SATISFACTORY CONDITION UPON FINAL ACCEPTANCE OF THE PROJECT.

22. DRAINAGE

22.1. INLETS - ALL INLETS SHALL BE THE TYPE DESIGNATED ON THE PLANS, AND SHALL BE CONSTRUCTED IN ACCORDANCE WITH SECTION 425 OF THE STANDARD SPECIFICATIONS. ALL INLETS AND PIPE SHALL BE PROTECTED DURING CONSTRUCTION TO PREVENT SILTATION IN THE DRAINAGE SYSTEMS BY WAY OF TEMPORARY PLUGS AND PLYWOOD OR PLASTIC COVERS OVER THE INLETS. THE ENTIRE DRAINAGE SYSTEM SHALL BE CLEANED OF ALL DEBRIS PRIOR TO FINAL ACCEPTANCE.

22.2. PIPE SPECIFICATIONS: PIPE MATERIAL SHALL BE IN ACCORDANCE WITH SECTION 430 OF THE STANDARD SPECIFICATIONS, AND AS SHOWN IN THE PLANS.

22.3. PIPE BACKFILL - REQUIREMENTS FOR PIPE BACKFILL CROSSING ROADS OR PARKING AREAS SHALL BE AS DEFINED IN THE SECTION 125-8, OF THE STANDARD SPECIFICATIONS. PIPELINE BACKFILL SHALL BE PLACED IN 6 INCH LIFTS AND COMPACTED TO 100% OF THE STANDARD PROCTOR (AASHTO T-99 SPECIFICATIONS)

22.4. LOCATION OF DRAINAGE STRUCTURES SHALL GOVERN, AND PIPE LENGTH MAY HAVE TO BE ADJUSTED TO ACCOMPLISH CONSTRUCTION AS SHOWN ON THESE PLANS.

22.5. DISTANCE AND LENGTHS SHOWN ON PLANS AND PROFILE DRAWINGS ARE REFERENCED TO THE INNER WALLS OF STRUCTURES.

22.6. FILTER FABRIC SHALL BE MIRAFI, TYPAR OR EQUAL CONFORMING TO SECTION 985 OF THE STANDARD SPECIFICATIONS.

23. ASPHALT PAVING

23.1. WHERE NEW ASPHALT MEETS EXISTING ASPHALT, THE EXISTING ASPHALT SHALL BE SAW CUT TO PROVIDE A STRAIGHT EVEN LINE. PRIOR TO REMOVING CURB OR GUTTER, THE ADJACENT ASPHALT SHALL BE SAW CUT TO PROVIDE A STRAIGHT EVEN LINE.

23.2. INTERNAL ASPHALT PAVING CONSTRUCTED ON EXISTING SANDY SOILS SHALL BE CONSTRUCTED WITH A 12" SUBGRADE, COMPACTED TO A MINIMUM DENSITY OF 100% MAXIMUM DENSITY AS DETERMINED BY AASHTO T-99. THE COMPACTED SUBGRADE SHALL BE CONSTRUCTED IN THE LIMITS SHOWN ON THE PLANS. ALL SUBGRADE SHALL HAVE AN LBR OF 40 UNLESS OTHERWISE NOTED.

23.3. ASPHALTIC CONCRETE SURFACE COURSE SHALL BE CONSTRUCTED TO THE LIMITS SHOWN ON THE PLANS. THE SURFACE COURSE SHALL CONSIST OF THE THICKNESS AND TYPE ASPHALTIC CONCRETE AS SPECIFIED IN THE PLANS. ALL ASPHALTIC CONCRETE SHALL BE IN ACCORDANCE WITH SECTIONS 300, 320, 327, 330, 334, 337, 338, 339 AND 341 OF THE STANDARD SPECIFICATIONS.

23.4. LIMEROCK BASE SHALL BE PREPARED, COMPACTED AND GRADED AND SHALL BE IN ACCORDANCE WITH SECTION 200 OF THE STANDARD SPECIFICATIONS. ALL LIMEROCK SHALL BE COMPACTED TO 98% PER AASHTO T-180 AND HAVE NOT LESS THAN 70% OF CARBONATES OF CALCIUM AND MAGNESIUM UNLESS OTHERWISE DESIGNATED. THE ENGINEER SHALL INSPECT THE COMPLETED BASE COURSE AND THE CONTRACTOR SHALL CORRECT ANY DEFICIENCIES AND CLEAN THE BASE COURSE PRIOR TO THE PLACEMENT OF THE PRIME COAT. A TACK COAT WILL ALSO BE REQUIRED IF THE ENGINEER FINDS THAT THE PRIMED BASE HAS BECOME EXCESSIVELY DIRTY OR THE PRIME COAT HAS CURED TO THE EXTENT OF LOSING BOUNDING EFFECT PRIOR TO PLACEMENT OF THE ASPHALTIC CONCRETE SURFACE COURSE. THE PRIME AND TACK COATS SHALL BE IN ACCORDANCE WITH SECTION 300 OF THE STANDARD SPECIFICATIONS.

23.5. LIMEROCK BASE MATERIAL SHALL BE PLACED IN MAXIMUM 6" LIFTS. BASES GREATER THAN 6" SHALL BE PLACED IN TWO EQUAL LIFTS. IF, THROUGH FIELD TESTS, THE CONTRACTOR CAN DEMONSTRATE THAT THE COMPACTION EQUIPMENT CAN ACHIEVE DENSITY FOR THE FULL DEPTH OF A THICKER LIFT, AND IF APPROVED BY THE ENGINEER, THE BASE MAY BE CONSTRUCTED IN SUCCESSIVE COURSES OF NOT MORE THAN 8 INCHES (200 MM) COMPACTED THICKNESS.

23.6. ASPHALT EDGES THAT ARE NOT CURBED SHALL BE SAW CUT TO PROVIDE A STRAIGHT EVEN LINE TO THE DIMENSIONS SHOWN ON PLANS.

24. CONCRETE CONSTRUCTION

24.1. CONCRETE SIDEWALK AND DRIVEWAYS SHALL BE IN ACCORDANCE WITH SECTION 522 OF THE STANDARD SPECIFICATIONS AND IN ACCORDANCE WITH FDOT STANDARD PLANS FOR ROAD CONSTRUCTION, INDEX NO. 522-001, 522-002, AND 522-003. CONCRETE SIDEWALK SHALL BE 4" THICK, UNLESS OTHERWISE NOTED.

24.2. SIDEWALK CURB RAMPS SHALL BE IN ACCORDANCE WITH FDOT STANDARD PLANS FOR ROAD CONSTRUCTION , INDEX NO. 522-002.

24.3. CONCRETE CURB SHALL BE CONSTRUCTED TO THE LIMITS SHOWN ON THE PLANS. THE CONCRETE SHALL HAVE A MINIMUM COMPRESSIVE STRENGTH OF 2500 PSI AT 28 DAYS AND SHALL BE IN ACCORDANCE WITH SECTION 520 OF THE STANDARD SPECIFICATIONS. CONCRETE CURBING SHALL BE IN ACCORDANCE WITH FDOT STANDARD PLANS FOR ROAD CONSTRUCTION, INDEX NO. 520-001.

SECTION 30 - WATER DISTRIBUTION AND SANITARY SEWER FORCE MAINS.

30. MATERIALS:

NOTE: IF MATERIALS LIST HERE ON ARE IN CONFLICT WITH UTILITY OWNER, MATERIAL OWNER REQUIREMENTS SHALL GOVERN.

30.1. ALL WATER MAIN PIPE, INCLUDING FITTINGS, SHALL BE COLOR CODED OR MARKED USING BLUE AS A PREDOMINANT COLOR TO DIFFERENTIATE DRINKING WATER FROM RECLAIMED OR OTHER WATER. UNDERGROUND PLASTIC PIPE SHALL BE SOLID-WALL BLUE PIPE. SHALL HAVE A CO-EXTRUDED BLUE EXTERNAL SKIN, OR SHALL BE WHITE OR BLACK PIPE WITH BLUE STRIPES INCORPORATED INTO, OR APPLIED TO, THE PIPE WALL; AND UNDERGROUND METAL OR CONCRETE PIPE SHALL HAVE BLUE STRIPES APPLIED TO THE PIPE WALL. PIPE STRIPES DURING MANUFACTURING OF THE PIPE SHALL HAVE CONTINUOUS STRIPES THAT RUN PARALLEL TO THE AXIS OF THE PIPE. THAT ARE LOCATED AT NO GREATER THAN 90-DEGREE INTERVALS AROUND THE PIPE, AND THAT WILL REMAIN INTACT DURING AND AFTER INSTALLATION OF THE PIPE. IF TAPE OR PAINT IS USED TO STRIPE PIPE DURING INSTALLATION OF THE PIPE, THE TAPE OR PAINT SHALL BE APPLIED IN

A CONTINUOUS LINE THAT RUNS PARALLEL TO THE AXIS OF THE PIPE AND THAT IS LOCATED ALONG THE TOP OF THE PIPE; FOR PIPES WITH AN INTERNAL DIAMETER OF 24 INCHES OR GREATER, TAPE OR PAINT SHALL BE APPLIED IN CONTINUOUS LINES ALONG EACH SIDE OF THE PIPE AS WELL AS ALONG THE TOP OF THE PIPE.

30.2. DUCTILE IRON PIPE FOR WATER DISTRIBUTION MAINS SHALL CONFORM TO ANSI/AWWA STANDARD C151/A21.51 LATEST REVISION, "DUCTILE IRON PIPE CENTRIFUGALLY CAST IN METAL MOLDS OR SAND-LINED MOLDS" WITH A MINIMUM WALL THICKNESS OF CLASS 51 (PRESSURE CLASS 350) UNLESS OTHERWISE NOTED IN THE PLANS. DUCTILE IRON PIPE SHALL BE CEMENT LINED AND SEAL COATED IN ACCORDANCE WITH ANSI/AWWA STANDARD C104/A21.4 LATEST REVISION. THE PIPE SHALL BE ADAPTED FOR USE WITH CLASS 250 FITTINGS FOR ALL SIZES. WATER MAIN SHALL BE COLORED BLUE IN ACCORDANCE WITH FLORIDA STATE STATUTES.

30.3. DUCTILE IRON PIPE FOR SEWAGE FORCE MAINS SHALL CONFORM TO ANSI/AWWA STANDARD C151/A21.51 LATEST REVISION, "DUCTILE IRON PIPE CENTRIFUGALLY CAST IN METAL MOLDS OR SAND- LINED MOLDS" WITH A MINIMUM WALL THICKNESS OF CLASS 51 (PRESSURE CLASS 350) UNLESS OTHERWISE NOTED IN THE PLANS. DUCTILE IRON PIPE SHALL BE INTERIOR CERAMIC EPOXY LINED AND EXTERIOR COATED WITH THE MANUFACTURER'S COATING SYSTEM (PROTECTO 401 CERAMIC EPOXY WITH A MINIMUM DRY FILM THICKNESS OF 40 MILS AND AN OUTSIDE COATING OF EITHER COAL TAR EPOXY OR ASPHALT). CEMENT MORTARED LININGS ARE NOT APPROPRIATE FOR THIS APPLICATION.

30.4. ALL PIPE & FITTINGS ON THE LIFT STATION SITES SHALL BE DUCTILE IRON CONFORMING TO THE SAME SPECIFICATIONS AS ABOVE FOR SEWAGE FORCE MAINS EXCEPT THAT FLANGED DUCTILE IRON PIPE & FITTINGS SHALL BE USED INSIDE VALVE PITS AND WET WELLS. FLANGED PIPE AND FITTINGS SHALL CONFORM TO ANSI/AWWA C115/A21.15 LATEST REVISION AND ANSI/AWWA C110/A21.10 LATEST REVISION. THE FOLLOWING THICKNESS CLASSES SHALL BE ADHERED TO: 4" - 12" - CLASS 52, 14" & LARGER - CLASS 51.

30.5. PVC PRESSURE PIPE FOR SIZES 4" THROUGH 12" AND SHALL CONFORM TO ANSI/AWWA STANDARD C900 LATEST REVISION. PVC PRESSURE PIPE SHALL BE MADE FROM CLASS 12454-A OR CLASS 12454-B VIRGIN MATERIAL AND CONFORM WITH THE OUTSIDE DIAMETER OF CAST IRON PIPE WITH A MINIMUM WALL THICKNESS OF DR SERIES 18. ULTRA VIOLET DEGRADATION OR SUN BLEACHED PIPE WILL BE CAUSE FOR REJECTION. WATER MAIN SHALL BE COLORED BLUE IN ACCORDANCE WITH FLORIDA STATE STATUTES. FORCE MAIN SHALL BE IMPREGNATED WITH GREEN PIGMENT. REUSE MAIN SHALL BE IMPREGNATED WITH PURPLE PIGMENT.

30.6. DUCTILE IRON FITTINGS FOR WATER DISTRIBUTION MAINS SHALL CONFORM TO ANSI/AWWA STANDARD C110/A21.10 LATEST REVISION. FITTINGS 4" AND LARGER SHALL BE CEMENT LINED AND SEAL COATED IN ACCORDANCE WITH ANSI/AWWA STANDARD C104/A21.4 LATEST REVISION. WATER MAIN FITTING SHALL BE COLORED BLUE IN ACCORDANCE WITH FLORIDA STATE STATUTES.

30.7. CAST IRON AND DUCTILE IRON FITTINGS FOR SEWAGE FORCE MAINS SHALL CONFORM TO ANSI/AWWA STANDARD C110/A21.10 LATEST REVISION. FITTINGS 4" AND LARGER SHALL BE COATED IN ACCORDANCE WITH THE REQUIREMENTS OF DUCTILE IRON PIPE FOR SEWAGE FORCE MAINS.

30.8. JOINTS FOR BELL AND SPIGOT DUCTILE IRON PIPE AND FITTINGS SHALL CONFORM TO ANSI/AWWA STANDARD C111/A21.11 LATEST REVISION. MECHANICAL JOINT OR PUSH-ON JOINT TO BE RUBBER GASKET COMPRESSION-TYPE. SPECIAL FITTINGS AND JOINTS SHALL BE CONSIDERED FOR SPECIFIC INSTALLATION SUBJECT TO THE APPROVAL OF THE ENGINEER.

30.9. JOINTS FOR PVC PRESSURE PIPE SHALL BE BELL AND SPIGOT PUSH-ON RUBBER GASKET TYPE ONLY. NO SOLVENT WELD OR THREADED JOINTS WILL BE PERMITTED.

30.10. WATER DISTRIBUTION SYSTEM RESTRAINT: ALL FITTINGS AND SPECIFIC PIPE JOINTS SHALL BE RESTRAINED AS OUTLINED BELOW:

- JOINT RESTRAINT
- PUSH-ON P.V.C. EBAA IRON SERIES 1600
- PUSH-ON DIP EBAA IRON SERIES 1700
- TR-FLEX BY U.S. PIPE OR
- FLEX RING BY AMERICAN
- FITTINGS W/ DIP EBAA IRON SERIES 1100 MEGALUG
- FITTINGS W/ P.V.C. EBAA IRON SERIES 2000 MEGALUG
- LENGTH OF RESTRAINED PIPE SHALL BE AS INDICATED ON RESTRAINED JOINT PIPE DETAIL. (SEE WATER & SEWER DETAIL SHEET)

30.11. SEWAGE FORCE MAIN SYSTEM RESTRAINT: ALL FITTINGS AND SPECIFIC PIPE JOINTS SHALL BE RESTRAINED AS OUTLINED BELOW

- JOINT RESTRAINT
- PUSH-ON P.V.C. EBAA IRON SERIES 1600
- PUSH-ON DIP EBAA IRON SERIES 1700
- TR-FLEX BY U.S. PIPE OR
- FLEX RING BY AMERICAN
- FITTINGS W/ DIP EBAA IRON SERIES 1100 MEGALUG
- FITTINGS W/ P.V.C. EBAA IRON SERIES 2000 MEGALUG
- LENGTH OF RESTRAINED PIPE SHALL BE AS INDICATED ON RESTRAINED JOINT PIPE DETAIL. (SEE WATER & SEWER DETAIL SHEET)

30.12. WATER DISTRIBUTION VALVES SHALL BE GATE VALVES, IRON BODY, FULLY RESILIENT SEAT BRONZED MOUNTED NON-RISING STEM, RATED AT 200 PSI AND CONFORMING TO ANSI/AWWA C509 LATEST REVISION, AND SHALL HAVE MECHANICAL JOINTS.

30.12.1. GATE VALVES 4" AND LARGER SHALL BE MUELLER A-2361/2362, AMERICAN 250 LINE OR CLOW F-6100, CONFORMING TO ANSI/AWWA C500 LATEST REVISION OR APPROVED EQUAL.

30.12.1.2 TAPPING VALVES SHALL BE MUELLER T-2361/2362 OR APPROVED EQUAL.

30.12.1.3 GATE VALVES 3" OR LESS SHALL BE NIBCO T-133 OR T-136 WITH MALLEABLE HAND WHEELS OR APPROVED EQUAL.

30.13. TAPPING SLEEVES SHALL BE MUELLER H615, CLOW F- 2505 OR APPROVED EQUAL.

30.14. VALVE BOXES SHALL BE U.S. FOUNDRY 7500 OR APPROVED EQUAL PAINTED BLUE WITH THE DESIGNATION "WATER".

30.15. RETAINER GLANDS FOR DIP SHALL CONFORM TO ANSI/AWWA C111/A21.11 LATEST REVISION. ALL GLANDS SHALL BE MANUFACTURED FROM DUCTILE IRON AS LISTED BY UNDERWRITERS LABORATORIES FOR 250 PSI MINIMUM WATER PRESSURE RATING. CLOW CORPORATION MODEL F-1058, STANDARD FIRE PROTECTION EQUIPMENT COMPANY OR APPROVED EQUAL.

30.16. DRESSER COUPLINGS SHALL BE REGULAR BLACK COUPLINGS WITH PLAIN GASKETS FOR GALVANIZED STEEL PIPE. THEY SHALL BE DRESSER STYLE 90. NO SUBSTITUTIONS ALLOWED.

30.17. FIRE HYDRANTS SHALL BE MUELLER CENTURION TRAFFIC TYPE A-423 WITH 5 1/4" INTERNAL VALVE OPENING OR APPROVED EQUAL. PUMPER NOZZLE TO BE 18" FROM FINISHED GRADE. ALL HYDRANTS TO BE INSTALLED WITH CONTROL VALVE. RETAINER GLANDS ARE PREFERRED FOR RESTRAINING. FIRE HYDRANT SHALL COMPLY WITH ANSI/AWWA C502 LATEST REVISION. FIRE HYDRANTS SHALL BE PAINTED IN ACCORDANCE WITH NFPA #291 OR PER

AGENCY STANDARDS HAVING JURISDICTION. BLUE RAISED REFLECTIVE PAVEMENT MARKER (RPM) SHALL BE USED TO IDENTIFY FIRE HYDRANT LOCATION. THE PLACEMENT OF THE RPM TO BE AT THE CENTERLINE OF THE OUTSIDE ROADWAY LANE.

30.18. SEWAGE FORCE MAIN VALVES SHALL BE PLUG VALVES WHICH SHALL BE OF THE NON-LUBRICATED, ECCENTRIC TYPE WITH RESILIENT FACED PLUGS. PORT AREAS FOR VALVES 20 INCHES AND SMALLER SHALL BE AT LEAST 80% OF FULL PIPE AREA. PORT AREA OF VALVES 24 INCHES AND LARGER SHALL BE AT LEAST 70% OF FULL PIPE AREA. THE BODY SHALL BE OF SEMI-STEEL (ASTM A-126 C1.8) AND SHALL HAVE BOLTED BONNET WHICH GIVES ACCESS TO THE INTERNALS OF THE VALVE. SEATS SHALL BE WELDED OVERLAY OF HIGH NICKEL CONTENT OR A STAINLESS STEEL PLATE LOCKED IN THE BODY CAVITY. IF A PLATE IS USED, IT SHALL BE REPLACEABLE THROUGH THE BONNET ACCESS. BEARINGS SHALL BE PERMANENTLY LUBRICATED OF STAINLESS STEEL, BRONZE OR TEFLON LINED, FIBER GLASS BACKED DURALON. BEARING AREAS SHALL BE ISOLATED FROM THE FLOW WITH GRIT SEALS. VALVES SHALL HAVE PACKING BONNETS WHERE THE SHAFT PROTRUDES FROM THE VALVE AND THE PACKING SHALL BE SELF-ADJUSTING CHEVRON TYPE WHICH CAN BE REPLACED WITHOUT REMOVING THE BONNET. ALL NUTS, BOLTS, SPRINGS AND WASHERS SHALL BE STAINLESS STEEL.

30.19. PLUG VALVES SHALL BE DESIGNED FOR A WORKING PRESSURE OF 150 PSI THE VALVE AND ACTUATOR SHALL BE CAPABLE OF SATISFACTORY OPERATION IN EITHER DIRECTION OF FLOW AGAINST PRESSURE DROPS UP TO AND INCLUDING 100 PSI (FOR PLUG VALVES OVER 12" IN DIAMETER). VALVES SHALL BE BUBBLE TIGHT IN BOTH DIRECTIONS AT 100 PSI DIFFERENTIAL. PLUG VALVES OVER 12" IN DIAMETER SHALL HAVE WORM GEAR OPERATORS. THE OPERATING MECHANISM SHALL BE FOR BURIED SERVICE WITH A 2 INCH SQUARE OPERATING NUT.

30.20. PLUG VALVES ARE TO BE INSTALLED WITH THE SEAT POINTED TOWARDS THE UPSTREAM FLOW, WHEN SPECIFIED.

30.21. SWING CHECK VALVES FOR WATER, SEWAGE, SLUDGE, AND GENERAL SERVICE SHALL BE OF THE OUTSIDE LEVER AND SPRING OR WEIGHT TYPE, IN ACCORDANCE WITH ANSI/AWWA C 508 LATEST REVISION SWING-CHECK VALVES FOR WATERWORKS SERVICE, 2" THROUGH 24" NPS, UNLESS OTHERWISE INDICATED. WITH FULL-OPENING PASSAGES, DESIGNED FOR A WATER-WORKING PRESSURE OF 150 PSI THEY SHALL HAVE A FLANGED COVER PIECE TO PROVIDE ACCESS TO THE DISC.

30.22. HIGH DENSITY POLYETHYLENE PIPE (HDPE) FOR WATER DISTRIBUTION MAINS SHALL CONFORM TO AWWA C906 STANDARD, LATEST REVISION. PIPES SHALL BE COLOR-CODED BLUE, MINIMUM 40 FEET STANDARD LENGTHS.

31. SERVICE CONNECTION:

31.1. SERVICE SADDLES SHALL BE FUSION BONDED PLASTIC COATED DUCTILE IRON (ASTM A536) WITH STAINLESS STEEL STRAPS. SADDLES SHALL BE DOUBLE STRAP TYPE.

31.2. SERVICE LINES SHALL BE POLYETHYLENE (PE 3408), 200 P.S.I RATED, DR9. PIPE JOINTS SHALL BE OF THE COMPRESSION TYPE TOTALLY CONFINED GRIP SEAL AND COUPLING NUT.

31.3. CORPORATION STOPS SHALL BE MANUFACTURED OF BRASS ALLOY IN ACCORDANCE WITH ASTM B-62 WITH THREADED ENDS, AS MANUFACTURED BY FORD BALLCORP, CATALOG # 1100 OR APPROVED EQUAL.

31.4. CURB STOPS SHALL BE FORD V63-44W-X" LATEST REVISION OR APPROVED EQUAL.

31.5. METER STOPS SHALL BE 90 DEGREE LOCKWING TYPE AND SHALL BE OF BRONZE CONSTRUCTION IN ACCORDANCE FV63-777W" LATEST REVISION WITH ASTM B-62. METER STOPS SHALL BE CLOSED BOTTOM DESIGN AND RESILIENT "O" RING SEALED AGAINST EXTERNAL LEAKAGE AT THE TOP. STOPS SHALL BE EQUIPPED WITH A METER COUPLING NUT ON THE OUTLET SIDES, AS MANUFACTURED BY FORD OR APPROVED EQUAL.

32. INSTALLATION:

32.1. WHERE RESTRAINED PIPE JOINTS ARE REQUIRED DUE TO FITTINGS, APPURTENANCES, ETC., PIPE MATERIAL SHALL BE DIP

32.2. ALL PVC PIPE SHALL BE INSTALLED IN ACCORDANCE WITH THE UNI-BELL PLASTIC PIPE ASSOCIATION "GUIDE FOR INSTALLATION OF PVC PRESSURE PIPE FOR MUNICIPAL WATER DISTRIBUTION SYSTEM;" AND ANSI/AWWA C605-XX LATEST REVISION STANDARD.

32.3. ALL DIP SHALL BE INSTALLED IN ACCORDANCE WITH ANSI/ C600-XX LATEST REVISION.

32.4. ALL WATER MAINS SHALL TYPICALLY BE LAID WITH A MINIMUM 36" COVER FOR PVC AND 30" COVER FOR DIP.

32.5. DETECTOR TAPE SHALL BE LAID 18 INCHES ABOVE ALL WATER AND SEWER LINES. A 14 GAUGE MULTI-STRAND WIRE SHALL BE ATTACHED TO ALL NONCONDUCTIVE WATER MAINS TO FACILITATE LOCATION. AN EXTRA 4 FEET OF WIRE SHALL BE PROVIDED AT ALL VALVES, BLOW-OFFS, HYDRANTS, ETC. THE WIRE SHALL BE TESTED FOR CONTINUITY AT THE PRESSURE TEST.

32.6. PIPE DEFLECTION SHALL NOT EXCEED 50% OF THE MAXIMUM DEFLECTION RECOMMENDED BY THE MANUFACTURER.

32.7. A CONTINUOUS AND UNIFORM BEDDING SHALL BE PROVIDED. BACKFILL MATERIAL SHALL BE PLACED IN ACCORDANCE WITH THE PLANS AND SPECIFICATIONS.

32.8. ALL VALVES SHALL BE INSTALLED WITH ADJUSTABLE CAST IRON VALVE BOXES WITH THE WORD "WATER" OR "SEWER", AS APPLICABLE, CAST IN THE COVER. U.S. FOUNDRY OR APPROVED EQUAL.

33. TESTING:

33.1. BEFORE ANY PHYSICAL CONNECTIONS AND ACCEPTANCE FOR OPERATION TO THE EXISTING WATER MAINS ARE MADE, THE COMPLETE WATER SYSTEM SHALL BE FLUSHED, PRESSURE TESTED AND DISINFECTED. COPIES OF PASSING BACTERIOLOGICAL RESULTS AND PRESSURE TEST RESULTS MUST BE SUBMITTED TO, AND APPROVED BY, THE ENGINEER, UTILITY OWNER, AND HEALTH DEPARTMENT. HYDROSTATIC TESTING OF NEW MAINS SHALL BE PERFORMED AT A MINIMUM STARTING PRESSURE OF 150 PSI FOR TWO HOURS IN ACCORDANCE WITH ANSI/AWWA C600-05 (HYDROSTATIC TEST). THE PRESSURE TEST SHALL NOT VARY MORE THAN 5 PSI DURING THE TEST. THE ALLOWABLE LEAKAGE DURING THE PRESSURE TEST SHALL BE LESS THAN THE NUMBER OF GALLONS PER HOUR AS DETERMINED BY THE FORMULA:

L = (SD(P)1/2)/148,000.

IN WHICH L EQUALS THE ALLOWABLE LEAKAGE IN GALLONS PER HOUR, S EQUALS LENGTH OF PIPE (LINEAR FEET), D EQUALS NOMINAL DIAMETER OF PIPE (INCHES) AND P EQUALS THE AVERAGE TEST PRESSURE (POUNDS PER SQUARE INCH GAUGE). MAXIMUM LENGTH OF TEST PIPE SECTION SHOULD BE 2000 FEET. THE WATER SYSTEM SHALL BE DISINFECTED IN ACCORDANCE WITH THE ANSI/AWWA C651-05 (WATER MAIN BACTERIOLOGICAL TESTS).

33.2. THE PRESSURE TEST SHALL BE WITNESSED BY A REPRESENTATIVE OF THE UTILITY OWNER AND THE ENGINEER OF RECORD.

33.3. FOR WATER DISTRIBUTION PIPES, SAMPLING POINTS SHALL BE PROVIDED BY THE CONTRACTOR AT THE LOCATIONS SHOWN ON THE PLANS.

33.4. FOR WATER DISTRIBUTION PIPES, DISINFECTION AND BACTERIOLOGICAL TESTING SHALL BE IN ACCORDANCE WITH ANSI/AWWA C651-14 (WATER MAIN BACTERIOLOGICAL TESTS). MAXIMUM DISTANCE BETWEEN SAMPLING POINTS

SHALL BE AS FOLLOWS:

- TRANSMISSION MAINS: EVERY 1200 FEET
- BRANCH MAINS: EVERY 1000 FEET
- ISOLATED MAINS < 1000 FEET: 2 SAMPLE POINTS
- ISOLATED MAINS > 1000 FEET: 3 SAMPLE POINTS

SECTION 40 - GRAVITY SANITARY SEWER COLLECTION SYSTEM

40. GENERAL:

40.1. MANHOLE, VALVE BOX, METER BOX AND OTHER STRUCTURE RIM ELEVATIONS WITHIN THE LIMITS OF CONSTRUCTION ARE TO BE ADJUSTED TO CONFORM TO PLAN GRADES PROPOSED IN THESE PLANS. IF NO OTHER INDIVIDUAL COST ITEM IS INCLUDED IN THE CONTRACT SCHEDULE FOR A PARTICULAR STRUCTURE ADJUSTMENT.

40.2. DISTANCE AND LENGTHS SHOWN ON PLANS AND PROFILE DRAWINGS ARE REFERENCED TO THE CENTER OF STRUCTURES.

41. MATERIALS:

NOTE: IF MATERIALS LIST HERE ON ARE IN CONFLICT WITH UTILITY OWNER, MATERIAL OWNER REQUIREMENTS SHALL GOVERN.

41.1. ALL PVC SEWER PIPE AND FITTINGS SHALL BE NON-PRESSURE POLYVINYL CHLORIDE (PVC) PIPE CONFORMING TO ASTM D 3034, SDR 26, WITH PUSH-ON RUBBER GASKET JOINTS.

41.2. DUCTILE IRON PIPE SHALL CONFORM TO ANSI/AWWA C151/A21.51-XX LATEST REVISION, "DUCTILE IRON PIPE CENTRIFUGALLY CAST IN METAL MOLDS OR SAND-LINED MOLDS" WITH WALL THICKNESS CLASS 51 FOR 8" AND ABOVE, CLASS 52 FOR 4" AND 6", UNLESS OTHERWISE DIRECTED BY THE ENGINEER. DUCTILE IRON PIPE SHALL BE EPOXY LINED OR COATED WITH THE MANUFACTURER'S COATING SYSTEM AS APPROVED BY THE ENGINEER OF RECORD AND THE LOCAL MUNICIPALITY OR UTILITY OWNER. IN EITHER CASE, THE ENGINEER'S REVIEW AND APPROVAL IS REQUIRED FOR EITHER ALTERNATIVE PRIOR TO CONSTRUCTION. CEMENT MORTARED LININGS ARE NOT APPROPRIATE FOR THIS APPLICATION.

41.3. ALL DUCTILE IRON FITTINGS SHALL CONFORM TO ANSI/AWWA STANDARD C110/A21.10-XX LATEST REVISION. ALL FITTINGS AND ACCESSORIES SHALL BE EPOXY LINED AND AS MANUFACTURED OR SUPPLIED BY THE PIPE MANUFACTURER OR APPROVED EQUAL.

41.4. MANHOLES SHALL BE PRECAST PER ASTM C 478 AND IN ACCORDANCE WITH THE PLANS AND SPECIFICATIONS.

41.5. MANHOLES ARE TO BE SEALED WITH TYPE II SULPHATE RESISTANT CEMENT OR APPROVED EQUAL - NO MOLDING PLASTER.


41.6. JOINTS FOR BELL AND SPIGOT DUCTILE IRON PIPE AND FITTINGS SHALL CONFORM TO ANSI/AWWA STANDARD C111/A21.11-XX LATEST REVISION. MECHANICAL JOINT OR PUSH-ON JOINT TO BE RUBBER GASKET COMPRESSION- TYPE.

41.7. PVC CLEAN-OUTS TO HAVE SCREW TYPE ACCESS PLUG. LONG RADIUS WYE CONNECTIONS AND FITTINGS SHALL BE USED IN ORDER TO ACCESS CLEAN-OUT OPERATIONS.

41.8. CLEANOUTS SHALL BE INSTALLED AT ALL SEWER SERVICES EXCEEDING 100' IN LENGTH (EVERY 100') WITH A CLEAN OUT AT THE PROPERTY LINE, EASEMENT LINE, OR 5' FROM A BUILDING. THE CONTRACTOR SHALL COORDINATE THE LOCATION OF THE BUILDING CLEANOUT (5' FROM THE BUILDING) AND ELEVATION OF THE END OF THE SEWER SERVICE WITH THE BUILDING PLUMBING CONTRACTOR. CLEANOUTS SHALL BE THE SAME SIZE AS THE SERVICE LATERAL IN WHICH THEY ARE INSTALLED.


42. INSTALLATION:

42.1. PVC SEWER PIPE SHALL BE LAID IN ACCORDANCE WITH ASTM D 2321 AND THE UNI-BELL PLASTIC PIPE ASSOCIATION'S "RECOMMENDED PRACTICE FOR THE INSTALLATION OF PVC SEWER PIPE."

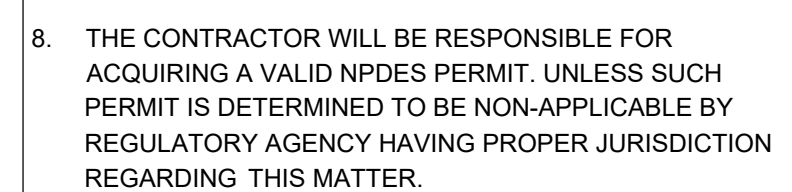


NUMBER	DESCRIPTION	DATE	AMOUNT
1	...	...	...
2	...	...	...
STATISTICS: CONSTRUCTION DOCUMENTS

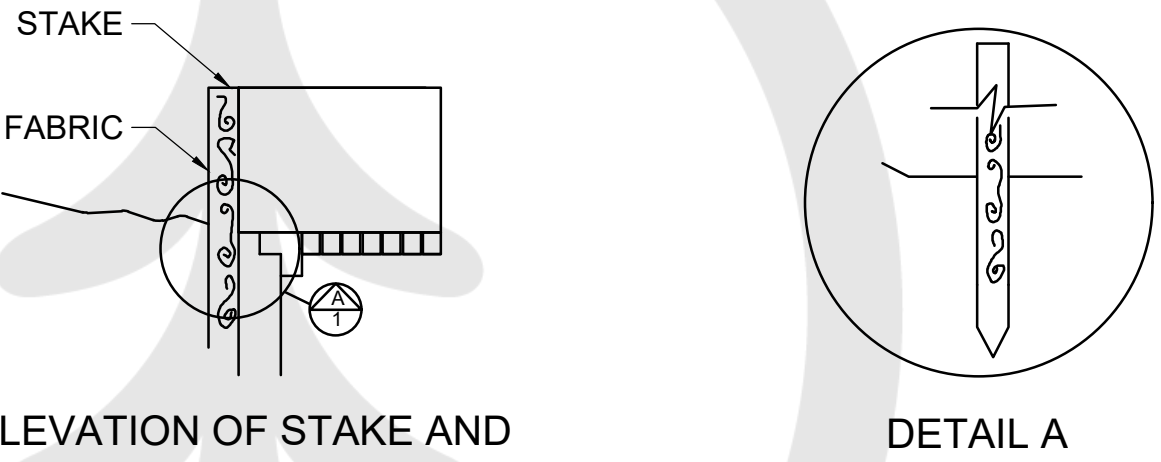

ELEVATION OF STAKE AND FABRIC ORIENTATION

DETAIL A

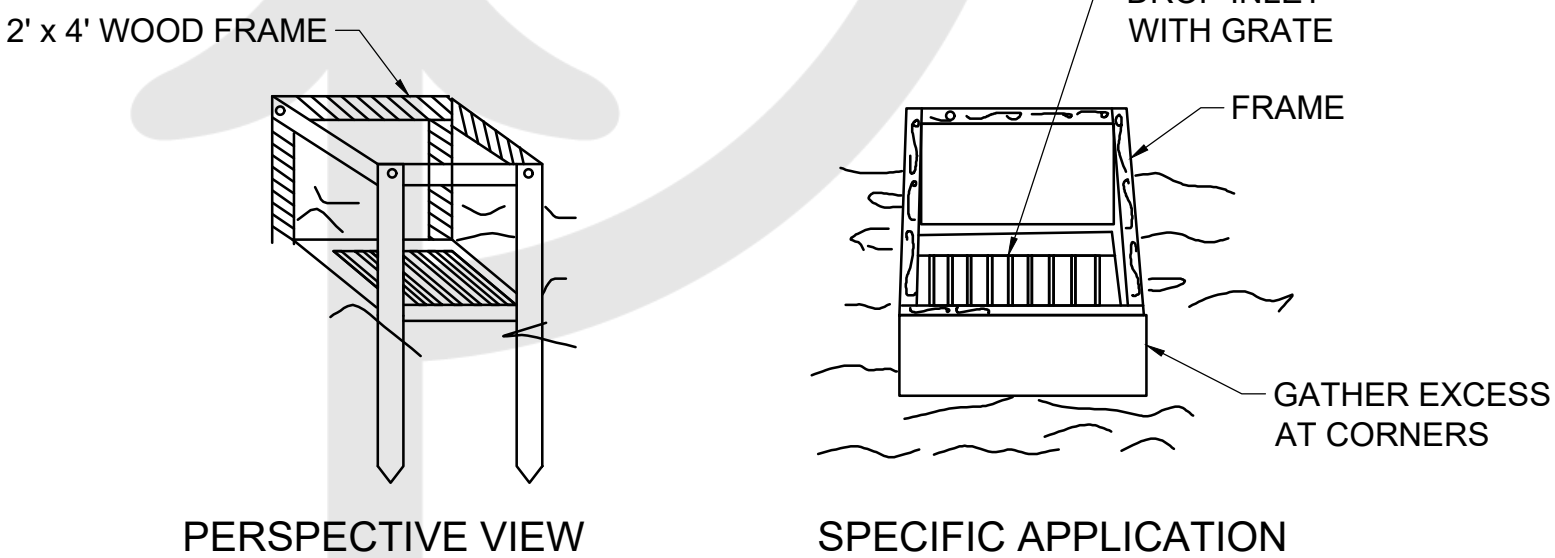


PERSPECTIVE VIEW

SPECIFIC APPLICATION

THIS METHOD OF INLET PROTECTION IS APPLICABLE WHERE THE INLET DRAINS A RELATIVELY FLAT AREA (SLOPE NO GREATER THAN 5%) WHERE THE INLET SHEET OR OVERLAND FLOWS (NOT EXCEEDING 1 C.F.S.) ARE TYPICAL. THE METHOD SHALL NOT APPLY TO INLETS RECEIVING CONCENTRATED FLOWS, SUCH AS IN STREET OR HIGHWAY MEDIANS

FILTER FABRIC

 DROP INLET SEDIMENT FILTER


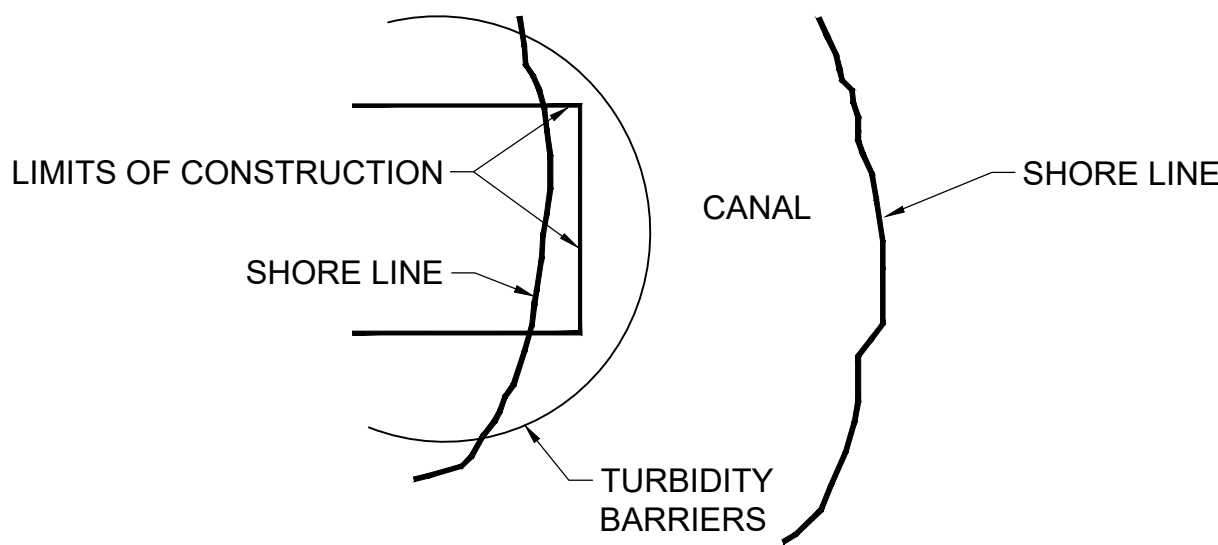


- NOTES:
1. TURBIDITY BARRIERS ARE TO BE USED IN ALL PERMANENT WATERBODIES REGARDLESS OF DEPTH.
 2. TURBIDITY BARRIERS FOR FLOATING STREAMS AND TIDAL CREEKS MAY BE EITHER FLOATING, OR STAKED TYPES OR ANY COMBINATIONS OF TYPES THAT WILL SUIT SITE CONDITIONS AND MEET EROSION CONTROL AND WATER QUALITY REQUIREMENTS. THE BARRIER TYPE(S) WILL BE AT THE CONTRACTORS OPTION UNLESS OTHERWISE SPECIFIED IN THE PLANS. POSTS IN STAKED TURBIDITY BARRIER TO BE INSTALLED IN VERTICAL POSITION UNLESS OTHERWISE DIRECTED BY THE ENGINEER, CITY AND/OR DRAINAGE DISTRICT.

FLOATING TURBIDITY BARRIERS

EROSION CONTROL GENERAL NOTES


1. SILT FENCE AND TURBIDITY BARRIERS MUST REMAIN IN PLACE AND BE MAINTAINED AT ALL LOCATIONS SHOWN IN THE DRAWING UNTIL CONSTRUCTION IS COMPLETED AND SOILS ARE STABILIZED AND VEGETATION HAS BEEN.
2. CONTRACTOR SHALL SUBMIT SCHEDULE FOR THE INSTALLATION, INSPECTION AND MAINTENANCE THE EROSION CONTROLS FEATURES AS SHOWN IN THE DRAWINGS OR AS DIRECTED BY THE DESIGN ENGINEER. THE SCHEDULE SHALL SPECIFICALLY INDICATE THE SEQUENCE OF CLEARING, EARTH WORK OPERATIONS, AND WHEN THE EROSION CONTROL FEATURE WILL BE INSTALLED, INSPECTED, AND MAINTAINED. IT SHALL ALSO INCLUDE METHODS TO PREVENT POLLUTION OF STREAM, LAKES, TIDAL WATERS, CANALS, AND IMPOUNDMENTS. ESTABLISHED.

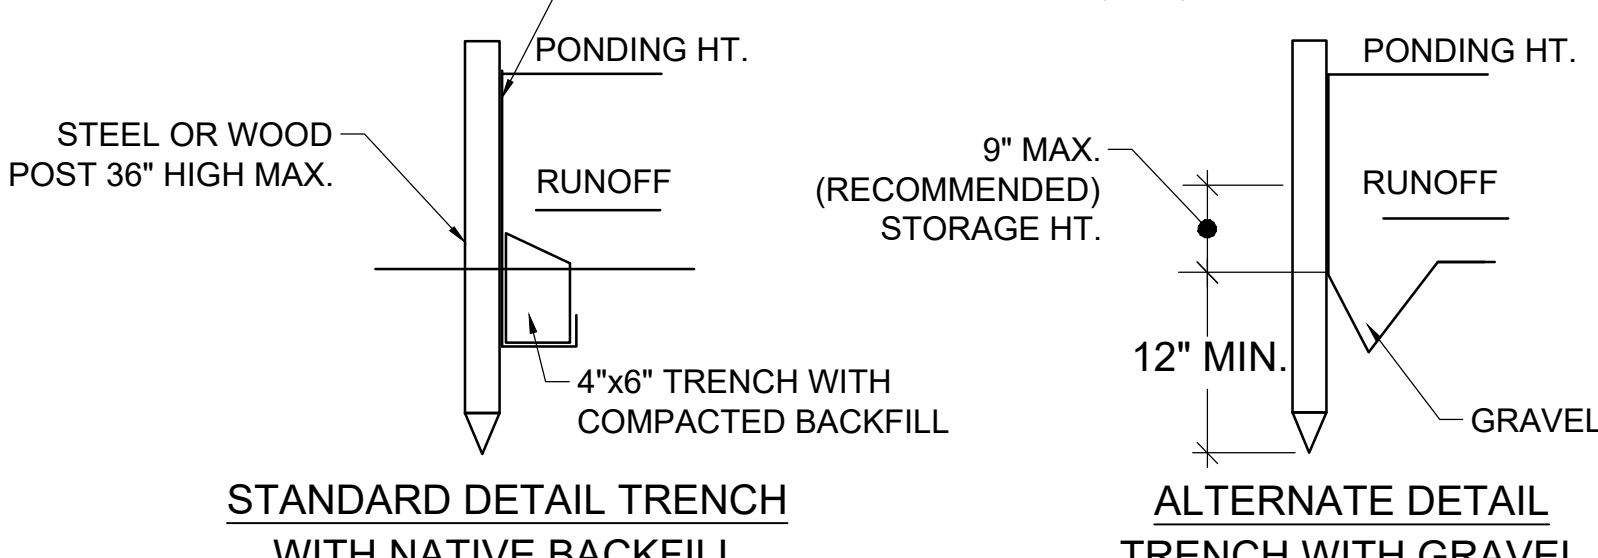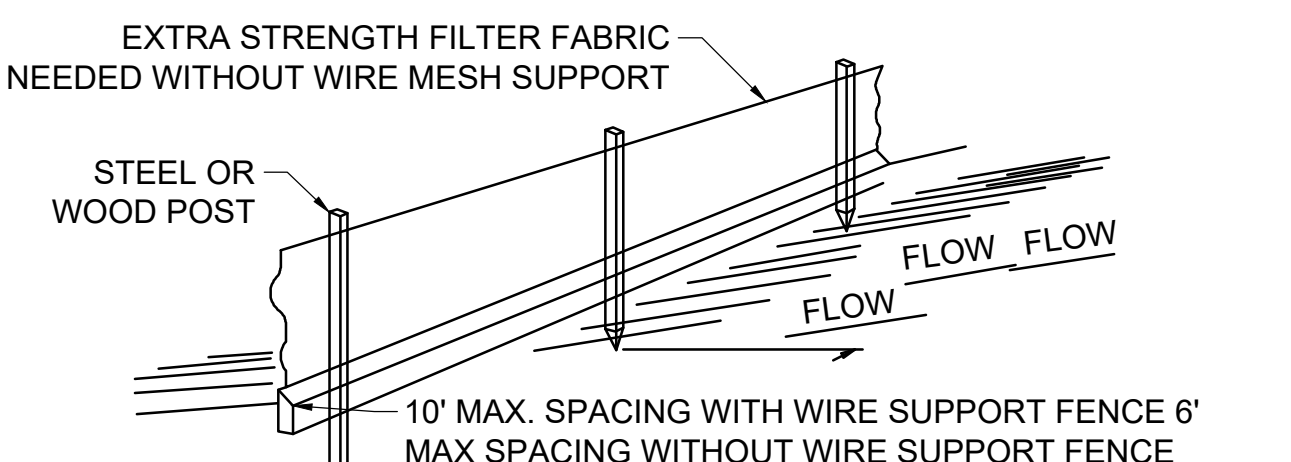

STANDARD DETAIL TRENCH WITH NATIVE BACKFILL


ALTERNATE DETAIL TRENCH WITH GRAVEL

SILT FENCE

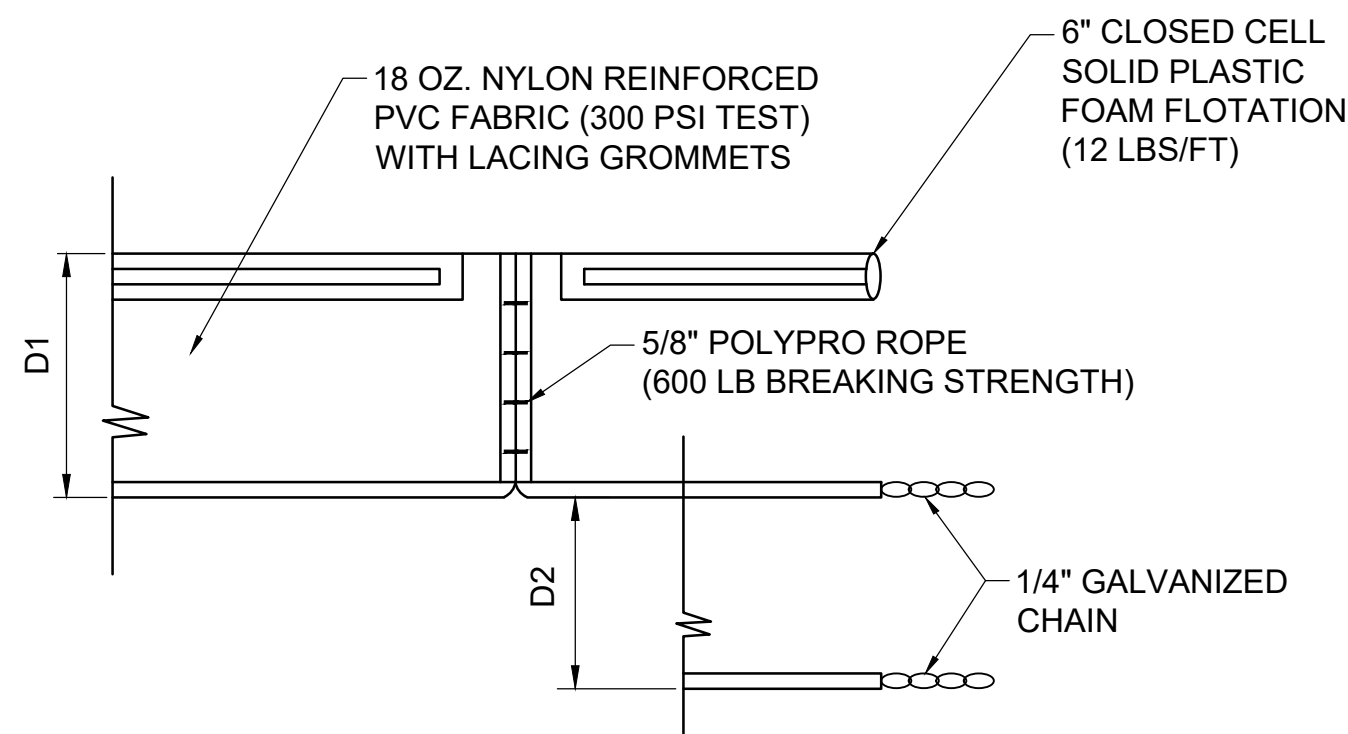


NOTE:
D1 = 5' STD. (SINGLE PANEL FOR DEPTHS 5' OR LESS)
D2 = 5' STD. (ADDITIONAL PANEL FOR DEPTHS > 5')
CURTAIN TO REACH BOTTOM UP TO DEPTHS OF 10'.
TWO (2) PANELS TO BE USED FOR DEPTHS GREATER THAN 10' PER THE FLORIDA STORMWATER, EROSION, AND SEDIMENTATION CONTROL INSPECTOR MANUAL.


FLOATING TURBIDITY BARRIERS TYP. SECTION

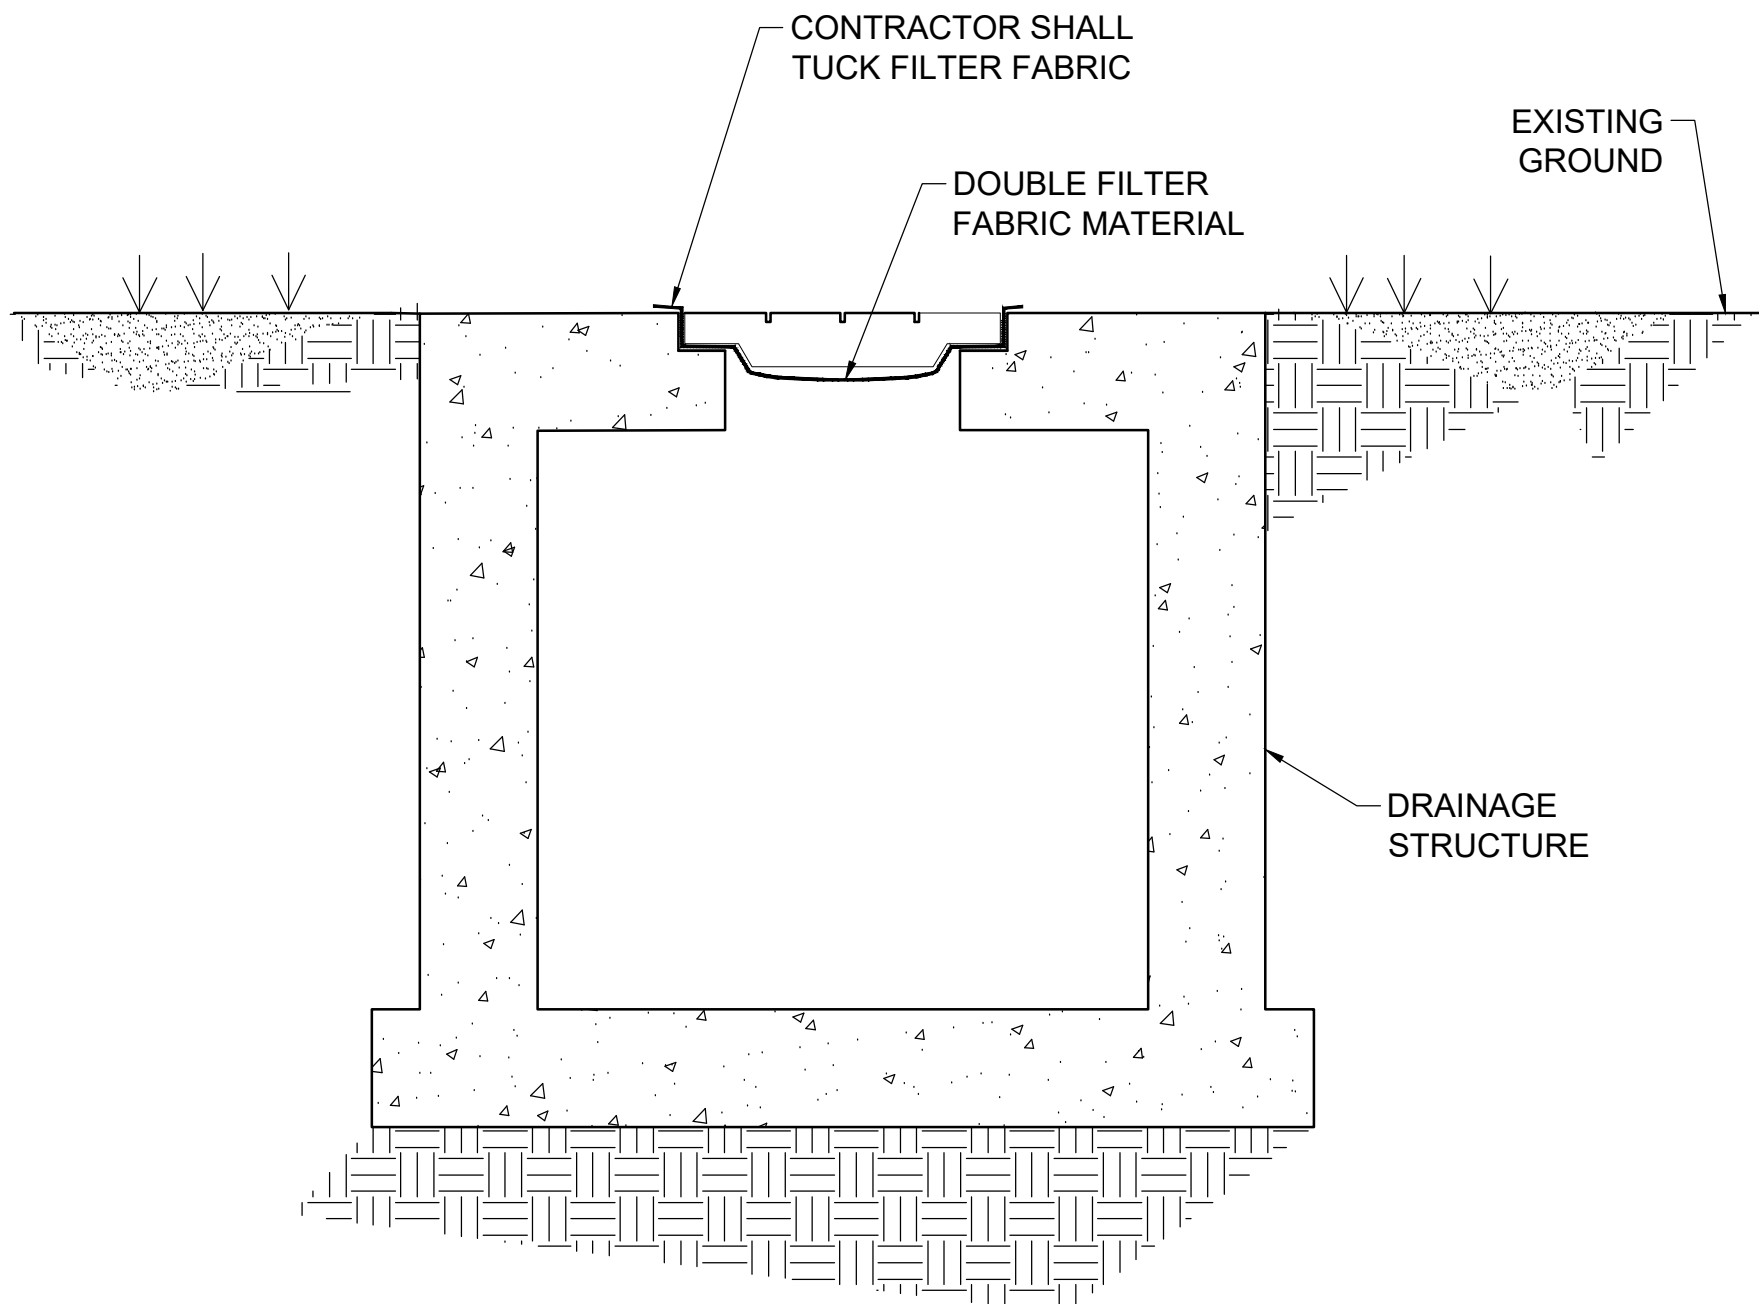

INLET / MANHOLE PROTECTION DETAIL

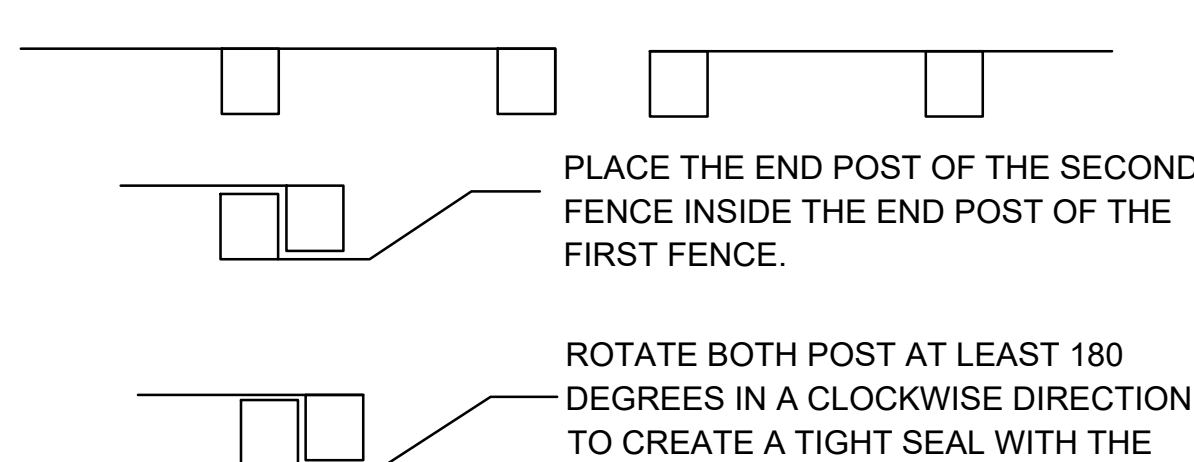


DIRECTION OF RUNOFF WATERS

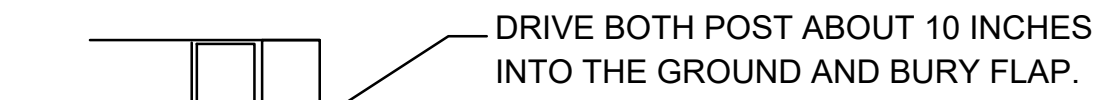


- NOTES:
1. INSPECT AND REPAIR FENCE AFTER EACH STORM EVENT AND REMOVE SEDIMENT WHEN NECESSARY.
 2. REMOVED SEDIMENT SHALL BE DEPOSITED TO AN AREA THAT WILL NOT CONTRIBUTE SEDIMENT OFF-SITE AND CAN BE PERMANENTLY STABILIZED.
 3. SILT FENCE SHALL BE PLACED ON SLOPE CONTOURS TO MAXIMIZE PONDING EFFICIENCY.


ATTACHING TWO SILT FENCES

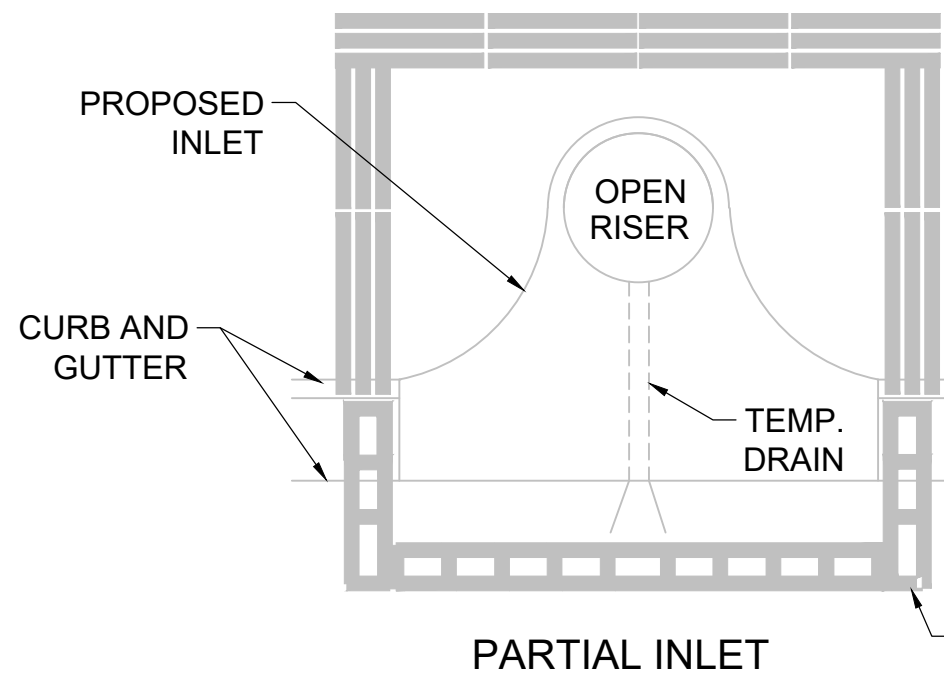

PARTIAL INLET

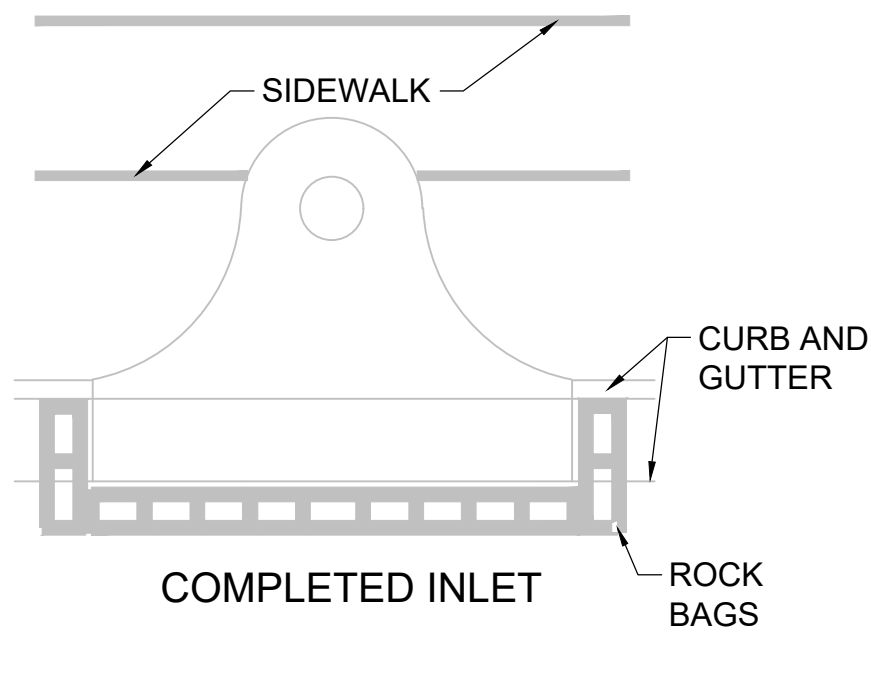



COMPLETED INLET

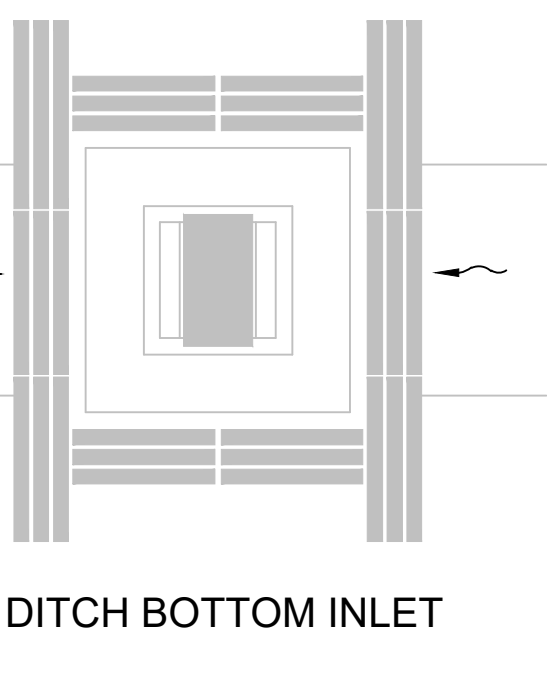

DITCH BOTTOM INLET


- NOTE:
1. ANCHOR BALES WITH 2 STAKES PER BALE.
 2. WHEN USED IN CONJUNCTION WITH A SILT FENCE, BALES SHALL BE PLACED ON THE UPSTREAM SIDE OF THE FENCE.

PROTECTION AROUND INLETS OR SIMILAR STRUCTURES

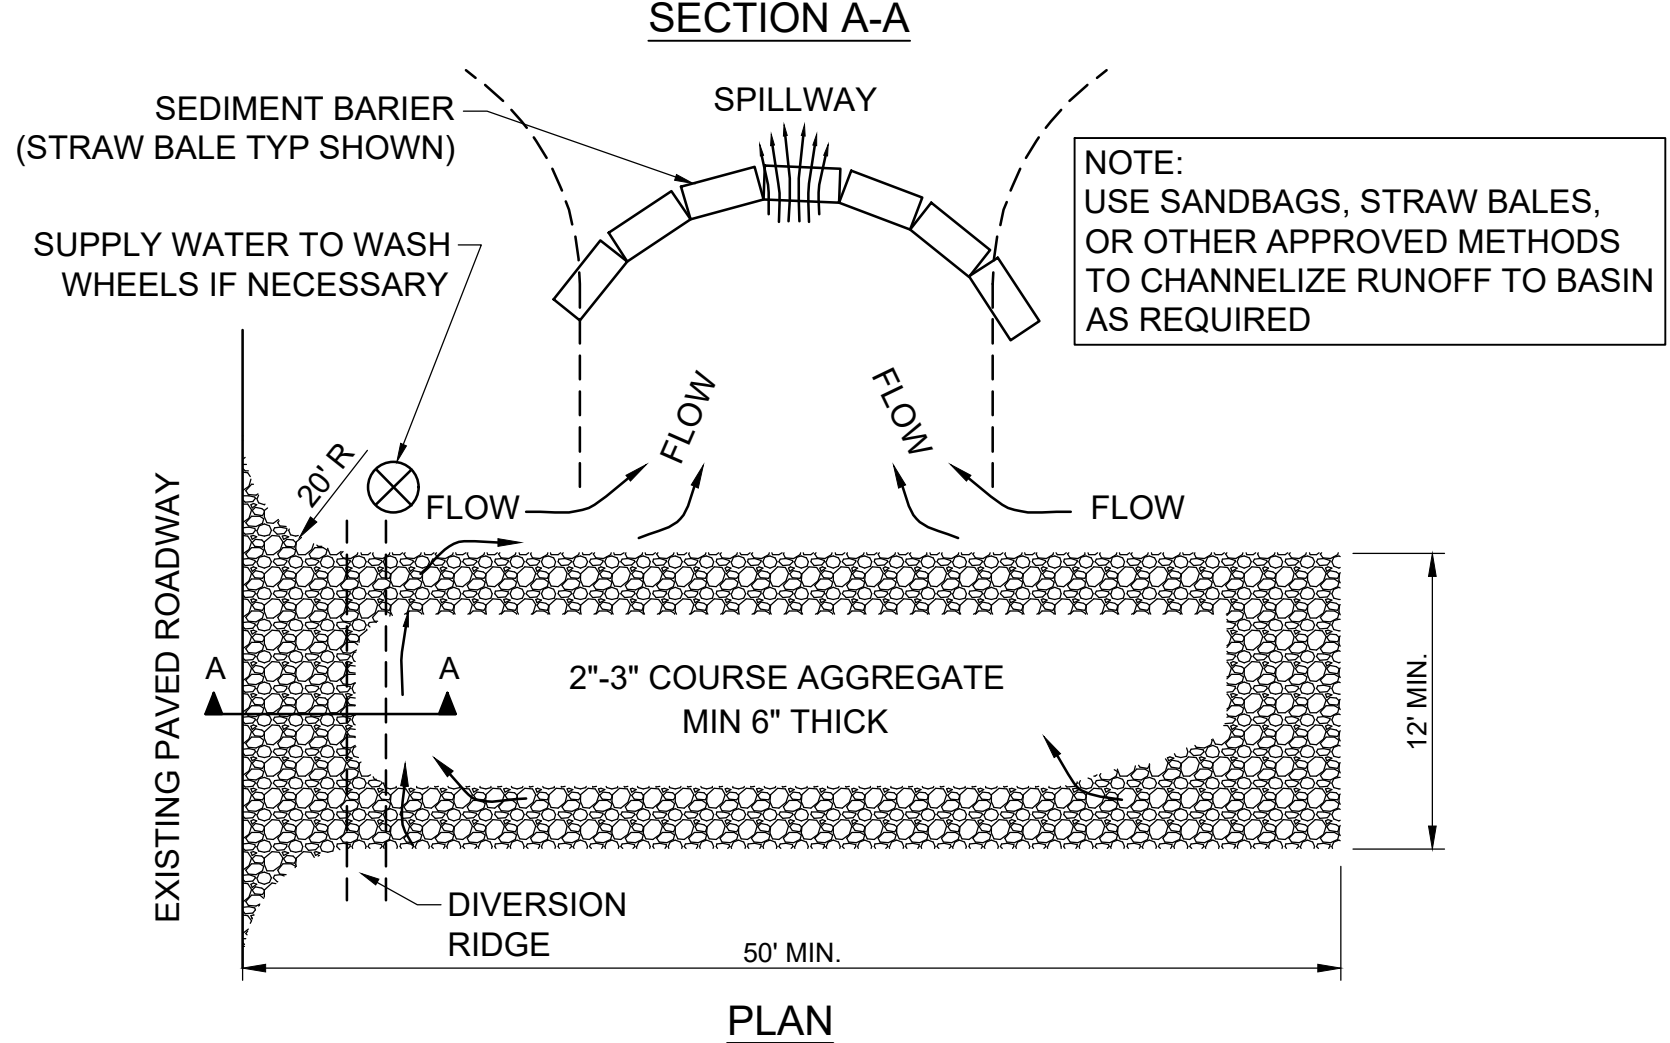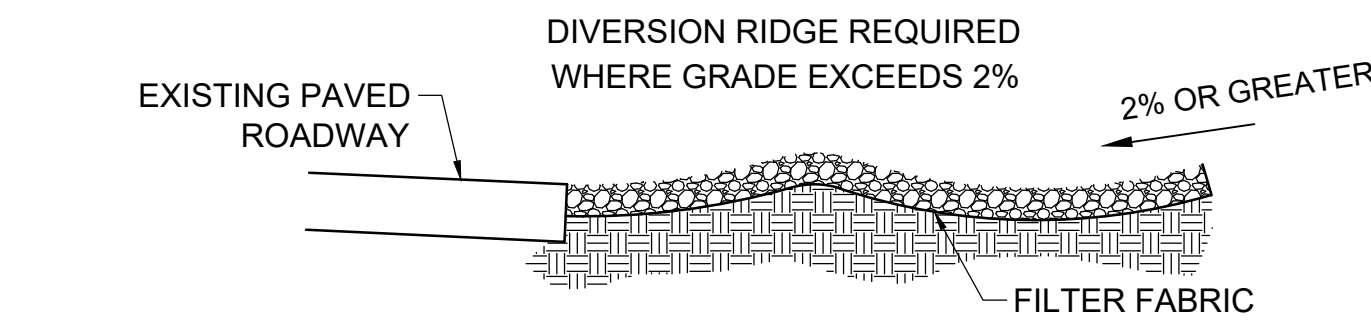

- NOTES:
1. THE ENTRANCE SHALL BE MAINTAINED IN A CONDITION THAT WILL PREVENT TRACKING OR FLOWING OF SEDIMENT ONTO PUBLIC RIGHTS-OF-WAY. THIS MAY REQUIRE TOP DRESSING, REPAIR AND/OR CLEANOUT OF ANY MEASURES USED TO TRAP SEDIMENT.
 2. WHEN NECESSARY, WHEELS SHALL BE CLEANED PRIOR TO ENTRANCE ONTO PUBLIC RIGHTS-OF-WAY.
 3. WHEN WASHING IS REQUIRED, IT SHALL BE DONE ON AN AREA STABILIZED WITH CRUSHED STONE THAT DRAINS INTO AN APPROVED SEDIMENT TRAP OR SEDIMENT BASIN.

TEMPORARY GRAVEL CONSTRUCTION ENTRANCE

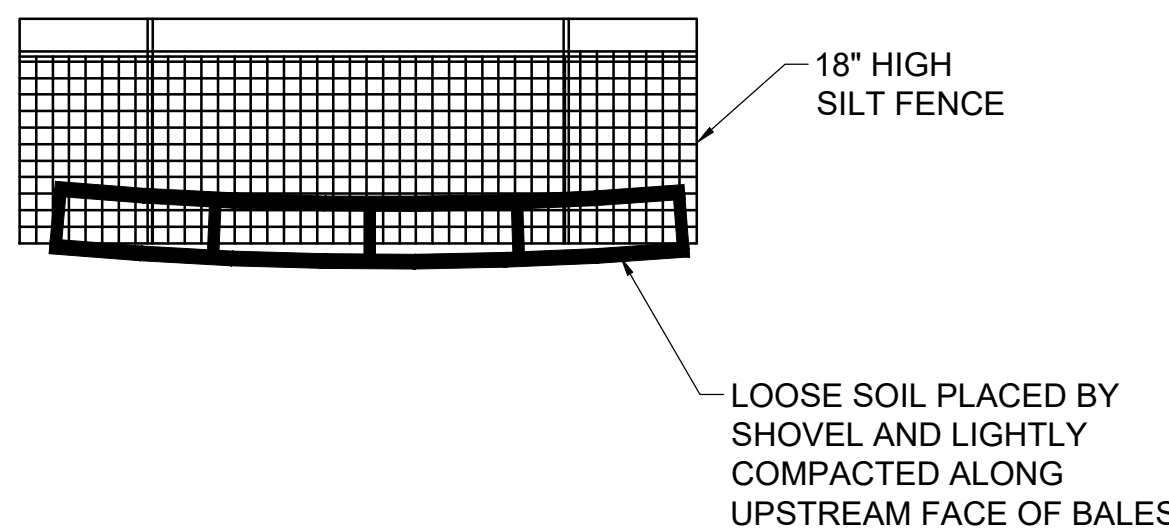

BALES BACKED BY SILT FENCE

PROJECT LEAD & CIVIL ENGINEERING:



 301 EAST ATLANTIC BLVD.
 POMPAHO BEACH, FL 33060
 PH: (954) 788-3400
 Florida Engineering Business License: CA7928
 Florida Surveyor and Mapper Business License: LB68660
 Florida Landscape Architecture Business License: LC26000457

LANDSCAPE ARCHITECT:



 801 INTERNATIONAL PARKWAY
 LAKE MARY, FL 32746
 407.871.9807
 MKSKSTUDIOS.COM

ARCHITECT:



 WANNEMACHER, JENSEN ARCHITECTS
 815 NORTHWEST 57 AVE. SUITE 219
 MIAMI, FLORIDA 33126
 727-822-5568
 WJARC.COM AA0002277

MECHANICAL, PLUMBING, & ELECTRICAL ENGINEERING:



 5301 WATERFORD DISTRICT DR.
 SUITE 750
 954-421-1944
 SGMENGINEERING.COM CA-00006208

REVISIONS		
NO.	DESCRIPTION	DATE
1	ISSUED FOR BUILDING PERMIT	11/21/2024
2	REVISED FOR BUILDING PERMIT	01/10/2025

ISSUE DATE: 03/02/2025
 DESIGNED BY: BB, NW
 DRAWN BY: CD, BB
 CHECKED BY: TD

This plan has been
 digitally signed and
 sealed by Thomas
 F. Donahue, P.E.
 on the date
 adjacent to the
 seal.
 Signature
 must be verified on any
 electronic copies.

2026.03.04 08:27:45-0500
 THOMAS F. DONAHUE, P.E.
 FLORIDA REG. NO. 60529
 (FOR THE FIRM)

CLIENT
 VILLAGE OF
 PINECREST
 PINECREST PARKS & RECREATION



PROJECT
 GARY MATZNER
 PARK

SHEET TITLE
 EROSION CONTROL
 DETAILS

SHEET
 NUMBER CG-501

KEITH PROJECT
 NUMBER 13861.00

1. CONTRACTOR TO DEMOLISH EVERYTHING WITHIN THE LIMITS OF CONSTRUCTION UNLESS OTHERWISE NOTED


2. EXISTING MONITORING WELLS TO REMAIN.
CONTRACTOR TO COORDINATE WITH ENVIRONMENTAL
ENGINEER PRIOR TO DEMOLITION.
3. BUILDING DEMOLITION IS SUBJECT TO FEDERAL,
STATE AND COUNTY RULES RELATING TO THE
DEMOLITION AND THE HANDLING OF ASBESTOS
CONTAINING MATERIAL. THE COUNTY STATEMENT OF
RESPONSIBILITIES REGARDING ASBESTOS MUST BE
FILLED OUT AND COMPLIED WITH PRIOR TO ANY
BUILDING DEMOLITION. THE CONTRACTOR MUST
OBTAIN AND PROVIDE THE FOLLOWING PRIOR TO ANY
BUILDING DEMOLITION:
 - PEST CONTROL INSPECTION REPORT INDICATING
THAT PROPERTY IS FREE OF RODENTS
 - GAS DISCONNECT LETTER FROM GAS SUPPLIER
 - FPJ DISCONNECT LETTER FROM FP&L
 - WATER METER REMOVAL LETTER FROM UTILITY
PROVIDER
 - FIRE SERVICE WATER METER REMOVAL LETTER FROM
UTILITY PROVIDER
 - SEWER CAP OR SEPTIC TANK ABANDONMENT PERMIT
REQUIRED WITH A PASSED BUILDING DEPARTMENT
INSPECTION PERMIT
 - COPY OF EPA LICENSE AND/OR LETTER FROM
LICENSED CONTRACTOR RECOVERING REFRIGERANT
FROM A/C UNITS
 - NOTARIZED LETTER FROM DEMOLITION CONTRACTOR
STATING FROM WHERE WATER WILL BE OBTAINED
OR DUMPED ON SITE
 - DEMOLITION CONSTRUCTION DEBRIS MITIGATION
PLAN SIGNED AND DATED BY OWNER AND
CONTRACTOR
 - BUILDING DEMOLITION DAILY WORK SCHEDULE - LIST
OF ALL EQUIPMENT USED FOR DEMOLITION OF
BUILDINGS MORE THAN ONE STORY
 - NOTICE OF COMMENCEMENT
 - ALL PORTIONS OF A PARCEL OF LAND SHALL BE
PLANTED WITH GRASS COVER OR LAWN OR UTILIZE
OTHER APPROVED TEMPORARY EROSION CONTROL
MEASURES, IN ORDER TO PREVENT DUST OR SOIL
EROSION.

- FOR EXISTING TREES/ PALMS ON SITE, INDICATE THE LOCATION OF TREES/PALMS ON THE SURVEY AND PROVIDE A CORRESPONDING LIST OF TREE NUMBER, SCIENTIFIC NAME, COMMON NAME, OVERALL HEIGHT, TRUNK DBH FOR TREES, CLEAR TRUNK FOR PALMS, CONDITION %, AND INDICATE THAT ALL EXISTING TREES/PALMS ARE TO BE PROTECTED AND WILL REMAIN ON SITE.
- FOR EXISTING TREE PROTECTION BARRICADE DETAIL, FOR EXISTING TREES ON SITE TO REMAIN, THIS BARRICADE MUST BE INSTALLED PRIOR TO THE BEGINNING OF PROPOSED WORK.
- FOR TREES THAT MUST BE REMOVED TO ACCESS DEMO AREAS, OBTAIN PERMIT FOR TREE REMOVAL.
- KENDALL: DRIVE IMPROVEMENTS SHOULD BE INITIATED BY OTHERS PRIOR TO THE MATZNER PARK PARKWAY ACCESS AT INTERSECTION.

- KENDALL DRIVE IMPROVEMENTS (BY OTHERS) ON SOUTH SIDE OF KENDALL DRIVE BETWEEN LUDLAM ROAD AND SW 65TH CT SHALL BE INSTALLED PRIOR TO GARY MATZNER PARK SIDEWALK ENTRANCE ACCESS

NOTE:
FUTURE IMPROVEMENTS AT SE CORNER OF N. KENDALL DRIVE AND LUDLAM ROAD INTERSECTION AND AT SW CORNER OF N. KENDALL DRIVE AND SW 65TH CT INTERSECTION (BY OTHERS) ARE PART OF KENDALL MODIFICATIONS/ IMPROVEMENTS PROJECT

- SEE TREE DISPOSITION PLAN FOR TREE REMOVAL
RELOCATION

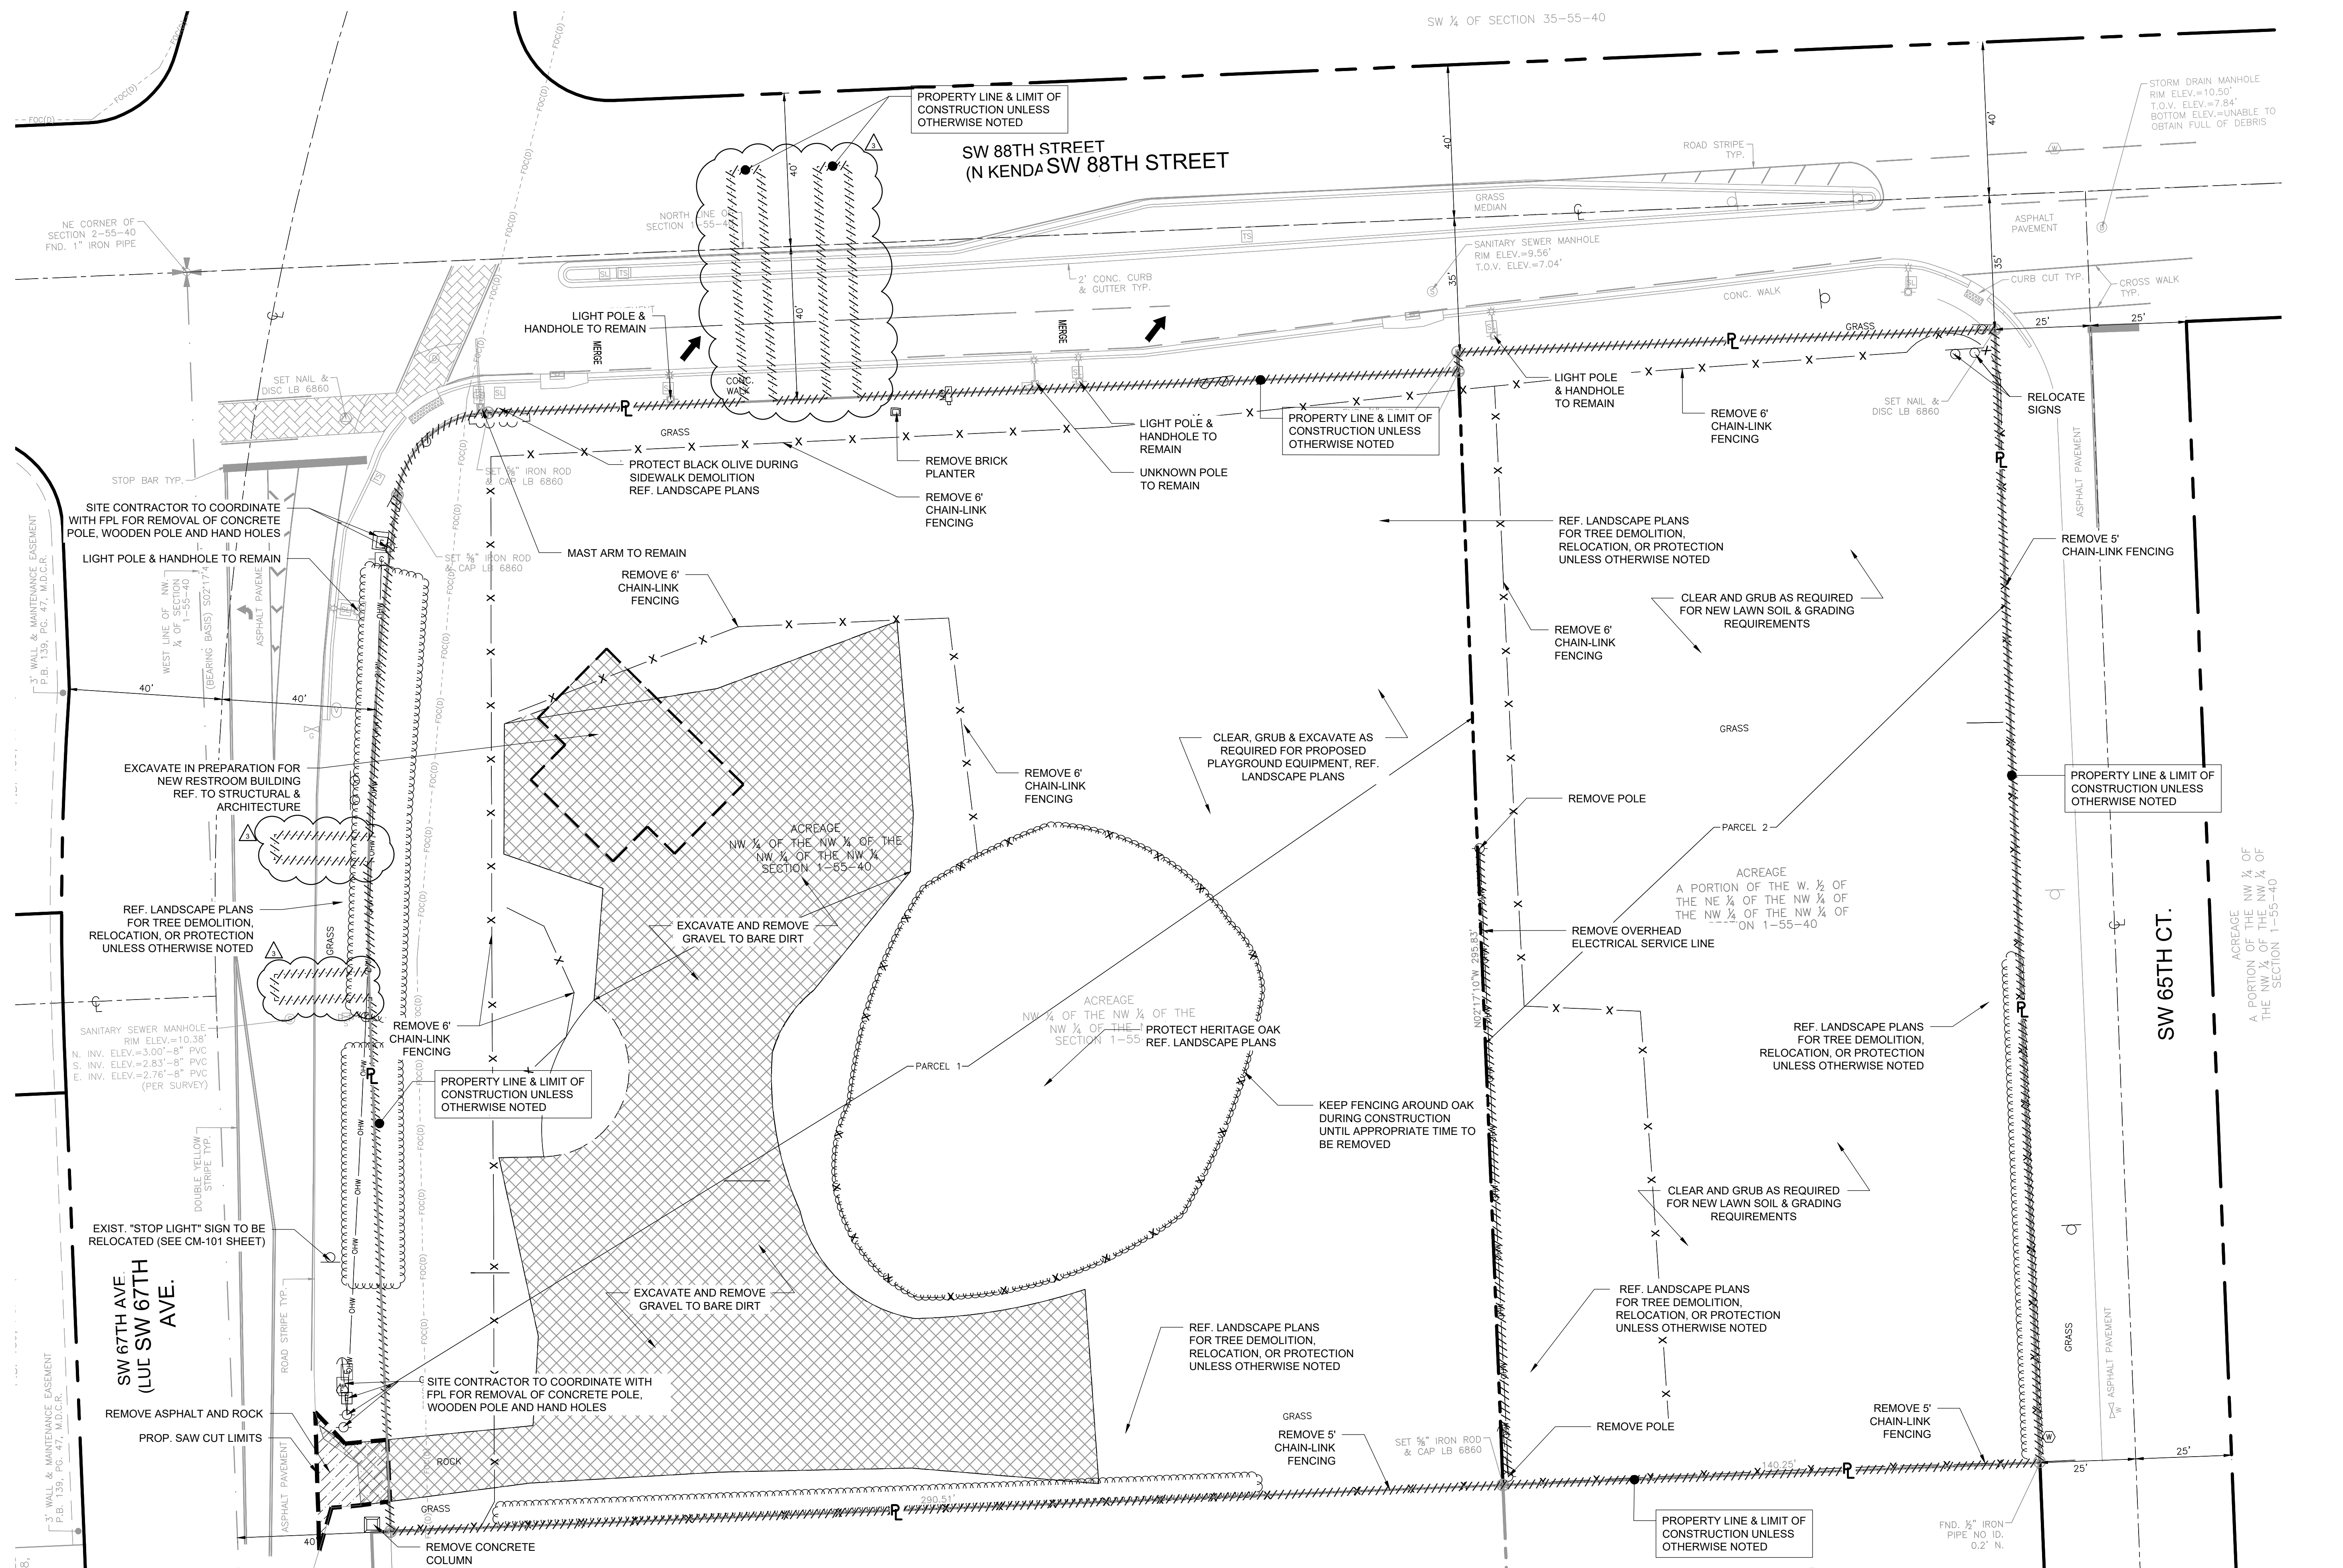

GRAPHIC SCALE

0 20 40



SCALE: 1" = 20'

NOTE: PRINTED DRAWING SIZE
MAY HAVE CHANGED FROM
ORIGINAL. VERIFY SCALE USING
BAR SCALE ABOVE.

**PROJECT LEAD
& CIVIL ENGINEERING:**



301 EAST ATLANTIC BLVD.
POMPANO BEACH, FL 33060
PH: (954) 788-3400

Florida Engineering Business License: CA7928
Florida Surveyor and Mapper Business License: LB8680
Florida Landscape Architecture Business License: LC260004

LANDSCAPE ARCHITECT:



801 INTERNATIONAL PARKWAY
LAKE MARY, FL 32746
407.871.9607
MKSSTUDIOS.COM

ARCHITECT:



WANNEMACHER JENSEN ARCHITECTS
815 NORTHWEST 57 AVE. SUITE 219
MIAMI, FLORIDA 33126
727-822-5566
WJARC.COM AA0002277

**MECHANICAL, PLUMBING,
& ELECTRICAL ENGINEERING:**



5301 WATERFORD DISTRICT DR.
SUITE 750
954-421-1944
SGMENGINEERING.COM CA-00006208

REVISIONS

REVISIONS		
NO.	DESCRIPTION	DATE
	ISSUED FOR BUILDING PERMIT	11/21/2024
	REVISED FOR BUILDING PERMIT	01/10/2025
	REVISION 3	03/03/2026


ISSUE DATE: 03/02/202

DESIGNED BY: BB, NV

DRAWN BY: CD. B

CHECKED BY: T

This item has been digitally signed and sealed by **Thomas F. Donahue, P.E.** on the date adjacent to the seal.

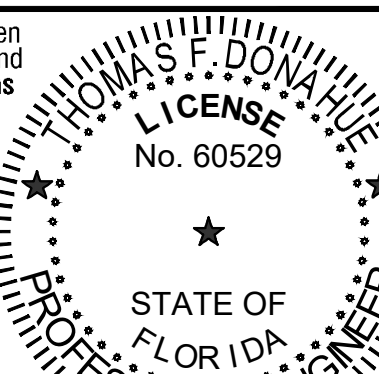

Signature must be verified on any electronic copies.

2026.03.04 08:28:03-05'00

THOMAS F. DONAHUE, P.E.
FLORIDA REG. NO. 60529
(FOR THE FIRM)

CLIENT

**VILLAGE OF
PINECREST**



PROJECT

**GARY MATZNER
PARK**

SHEET TITLE

DEMOLITION PLAN

SHEET
NUMBER


CD-101

KEITH PROJECT
NUMBER 13861.00

NOTE:
CONTRACTOR TO REFER TO TREE DISPOSITION PLAN FOR REFERENCE.

NOTE:
ELEVATIONS SHOWN HEREON ARE IN FEET AND BASED ON THE
NATIONAL GEODETIC VERTICAL DATUM OF 1929 (NGVD 29). BASED ON
THE SURVEY PREPARED BY KEITH AND ASSOCIATES.

NOTE:
FUTURE IMPROVEMENTS AT SE CORNER OF N. KENDALL DRIVE AND
LUDLAM ROAD INTERSECTION AND AT SW CORNER OF N. KENDALL
DRIVE AND SW 65TH CT INTERSECTION (BY OTHERS) ARE PART OF
KENDALL DR. MODIFICATIONS/IMPROVEMENTS PROJECT

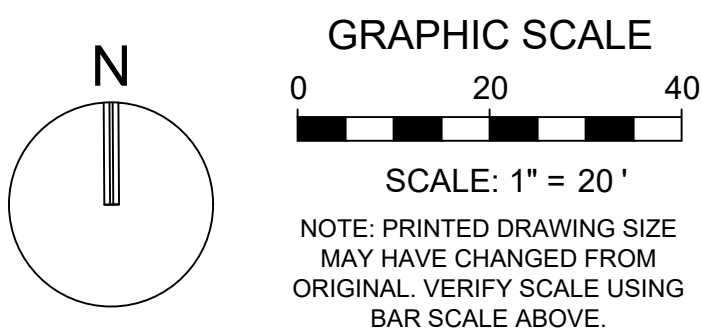


E

D

C

B

A

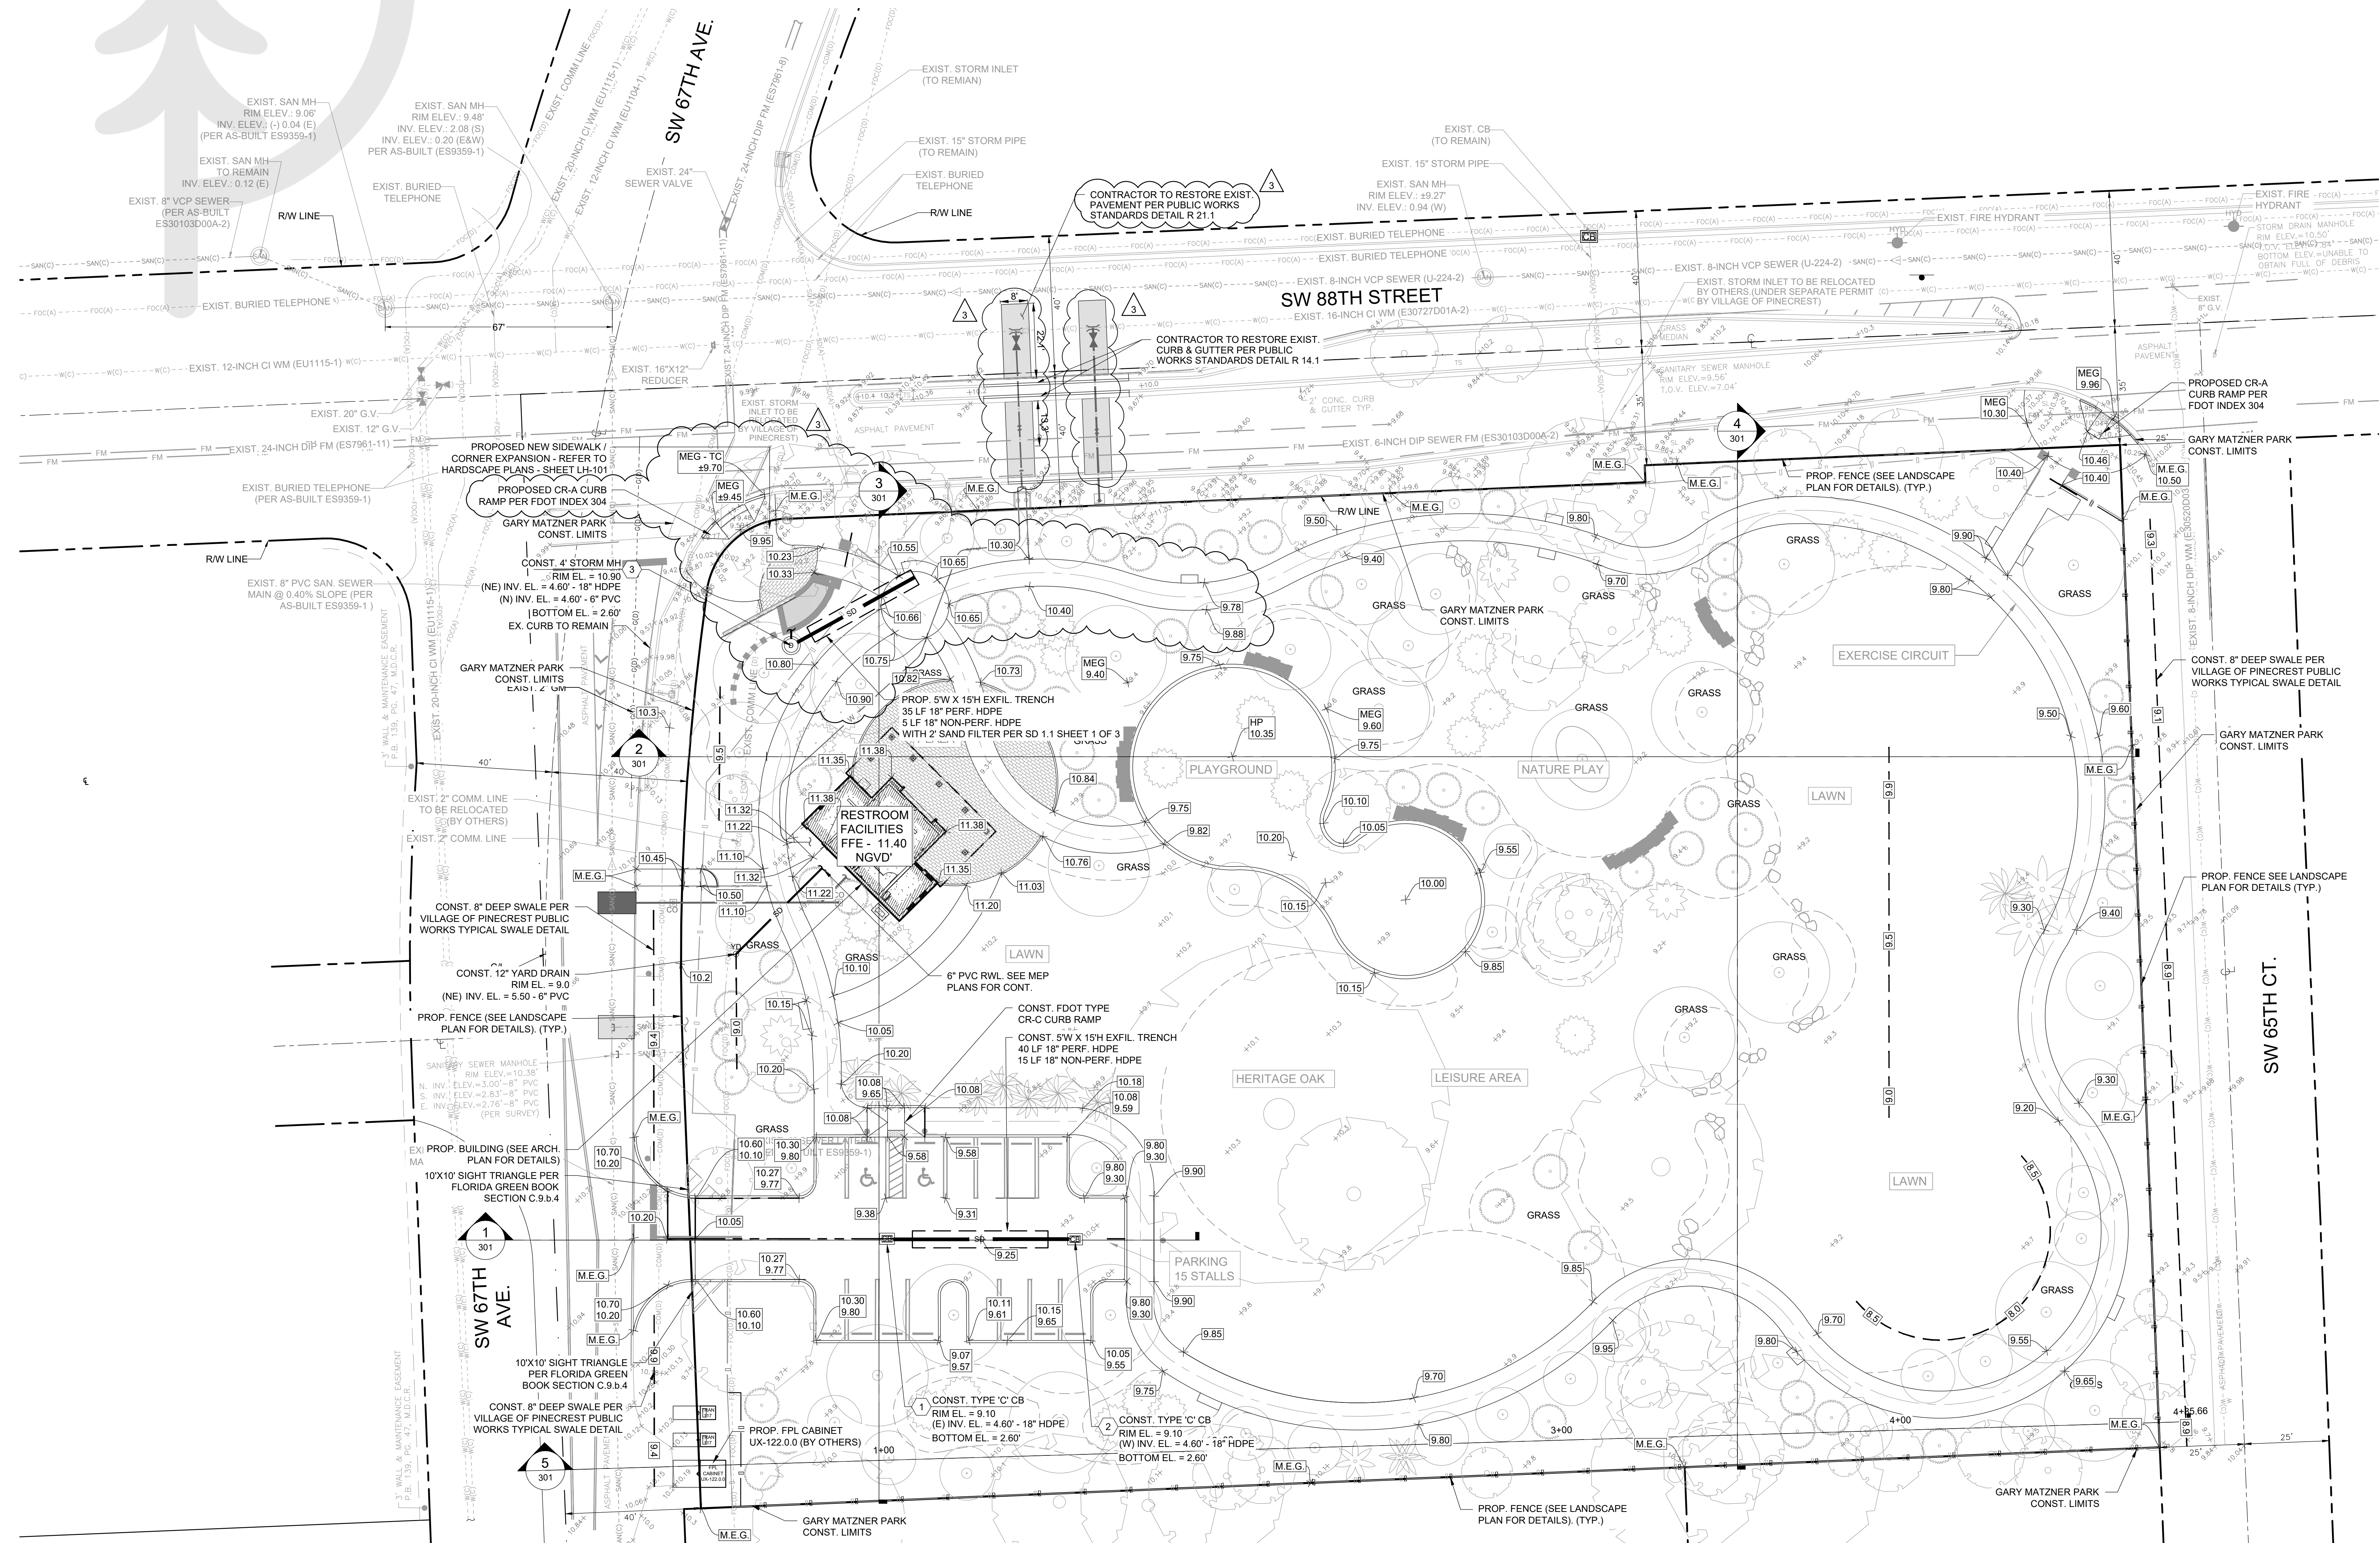

PROJECT LEAD
& CIVIL ENGINEERING:

KEITH
301 EAST ATLANTIC BLVD.
POMPAHO BEACH, FL 33060
PH: (954) 788-3400
Florida Engineering Business License: CA7926
Florida Surveyor and Mapper Business License: LB6860
Florida Landscape Architecture Business License: LC26000457

LANDSCAPE ARCHITECT:

MKSK
801 INTERNATIONAL PARKWAY
LAKE MARY, FL 32746
407.81.9607
MKSKSTUDIOS.COM

ARCHITECT:

WA
WANNEMACHER, JENSEN ARCHITECTS
815 NORTHWEST 57 AVE. SUITE 219
MIAMI, FLORIDA 33126
727.422-5568
WJARC.COM AA0002277

MECHANICAL, PLUMBING,
& ELECTRICAL ENGINEERING:

SGM
ENGINEERING
5301 WATERFOOD DISTRICT DR.
SUITE 750
954-421-1944
SGMENGINEERING.COM CA-00006208

REVISIONS		
NO.	DESCRIPTION	DATE
1	ISSUED FOR BUILDING PERMIT	11/21/2024
2	REVISED FOR BUILDING PERMIT	01/10/2025
3	REV. PER WASH & DERM COORD.	06/20/2025
4	REVISION 1	11/26/2025
5	REVISION 2 - RFI # 25	01/08/2026
6	REVISION 3 - PW PERMIT	03/03/2026

ISSUE DATE: 03/02/2025
DESIGNED BY: BB, NW
DRAWN BY: CD, BB
CHECKED BY: TD

Signature of Thomas F. Donahue, P.E.
2026 03 04 08:28:20-0500
THOMAS F. DONAHUE, P.E.
FLORIDA REG. NO. 60529
(FOR THE FIRM)

CLIENT
**VILLAGE OF
PINECREST**
PINECREST PARKS & RECREATION

PROJECT
**GARY MATZNER
PARK**

SHEET TITLE

**PAVING, GRADING, AND
DRAINAGE PLAN**

SHEET
NUMBER **CP-101**

KEITH PROJECT
NUMBER **13861.00**

NOTE:
CONTRACTOR TO REFER TO TREE DISPOSITION PLAN
FOR REFERENCE

NOTE:
ELEVATIONS SHOWN HEREON ARE IN FEET AND
BASED ON THE NATIONAL GEODETIC VERTICAL
DATUM OF 1929 (NGVD 29), BASED ON THE SURVEY
PREPARED BY KEITH AND ASSOCIATES.

NOTE:
FUTURE IMPROVEMENTS AT SE CORNER OF N. KENDALL
DRIVE AND LUDLAM ROAD INTERSECTION AND AT SW
CORNER OF N. KENDALL DRIVE AND SW 65TH CT
INTERSECTION (BY OTHERS) ARE PART OF KENDALL DR.
MODIFICATIONS/ IMPROVEMENTS PROJECT

PROP. FENCE (SEE LANDSCAPE
PLAN FOR DETAILS). (TYP.)

SANITARY SEWER MANHOLE
RIM ELEV. = 10.38'
N. INV. ELEV. = 3.00' - 8" PVC
S. INV. ELEV. = 2.83' - 8" PVC
E. INV. ELEV. = 2.76' - 8" PVC
(PER SURVEY)

EXI PROP. BUILDING (SEE ARCH.
PLAN FOR DETAILS)
10'X10' SIGHT TRIANGLE PER
FLORIDA GREEN BOOK
SECTION C.9.b.4

SW 67TH
AVE.

10'X10' SIGHT TRIANGLE
PER FLORIDA GREEN
BOOK SECTION C.9.b.4

CONST. 8" DEEP SWALE PER
VILLAGE OF PINECREST PUBLIC
WORKS TYPICAL SWALE DETAIL

WALL & MAINTENANCE EASEMENT
3. 139, PG. 47, M.D.C.R.

HORIZONTAL SCALE 1" = 10'
VERTICAL SCALE 1" = 2'

CONST. FDOT TYPE
CR-C CURB RAMP

CONST. 5'W X 15'H EXFIL. TRENCH
40 LF 18" PERF. HDPE
15 LF 18" NON-PERF. HDPE



HERITAGE OAK

PARKING
15 STALLS

1 CONST. TYPE 'C' CB
RIM EL. = 9.10
(E) INV. EL. = 4.60' - 18" HDPE
BOTTOM EL. = 2.60'

2 CONST. TYPE 'C' CB
RIM EL. = 9.10
(W) INV. EL. = 4.60' - 18" HDPE
BOTTOM EL. = 2.60'

PROP. FPL CABINET
UX-122.0.0 (BY OTHERS)

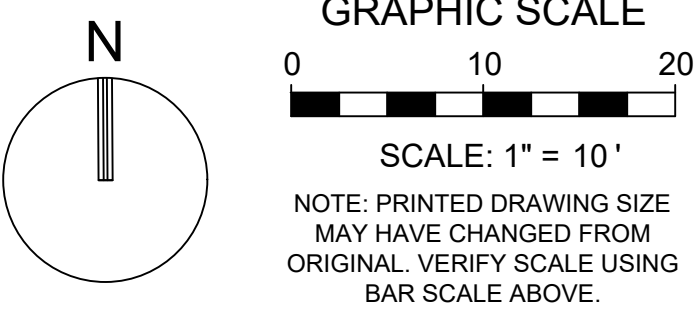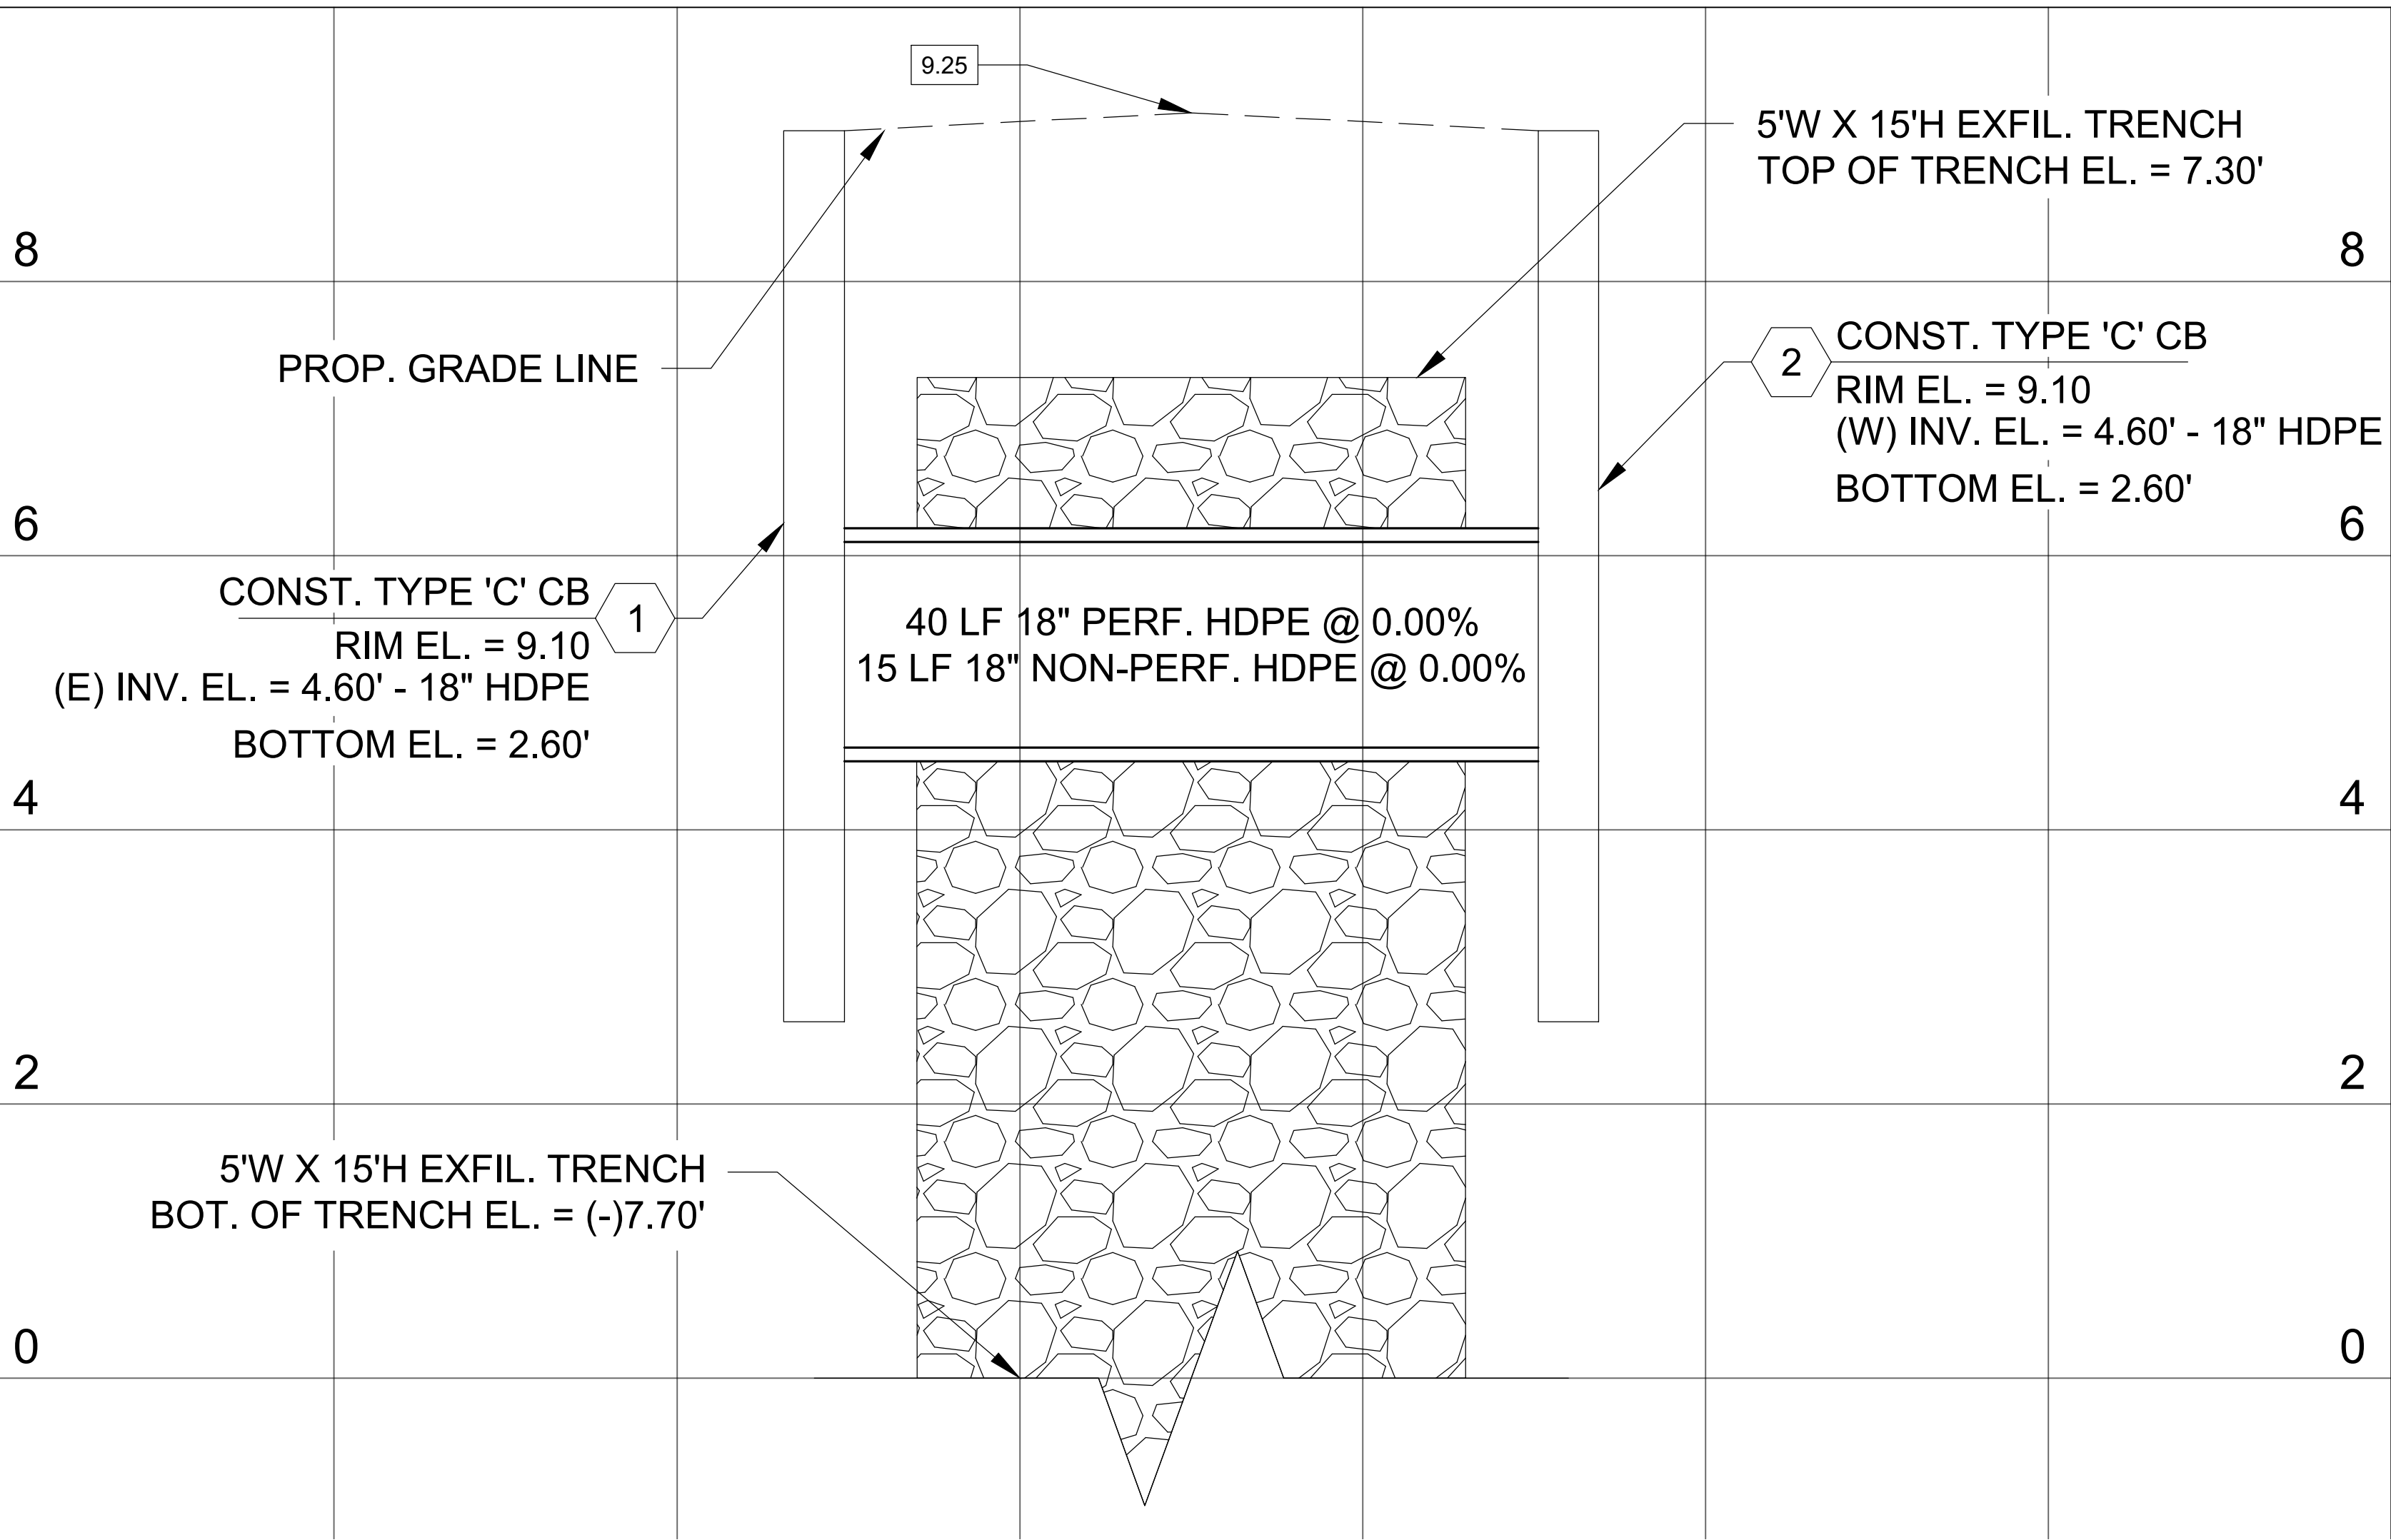

PROJECT LEAD
& CIVIL ENGINEERING:

KEITH
301 EAST ATLANTIC BLVD.
POMPAHO BEACH, FL 33060
PH: (954) 788-3400
Florida Engineering Business License: CA7926
Florida Surveyor and Mapper Business License: LB6660
Florida Landscape Architecture Business License: LC26000457

LANDSCAPE ARCHITECT:

MKSK
801 INTERNATIONAL PARKWAY
LAKE MARY, FL 32746
407.871.9607
MKSKSTUDIOS.COM

ARCHITECT:

WA
WANNEMACHER, JENSEN ARCHITECTS
815 NORTHWEST 57 AVE. SUITE 219
MIAMI, FLORIDA 33126
727.422.5568
WJAR.CORP AA0002277

MECHANICAL, PLUMBING,
& ELECTRICAL ENGINEERING:

SGM
ENGINEERING
5301 WATERFORD DISTRICT DR.
SUITE 750
954-421-1944
SGMENGINEERING.COM CA-00006208

REVISIONS		
NO.	DESCRIPTION	DATE
1	ISSUED FOR BUILDING PERMIT	11/21/2024
2	REVISED FOR BUILDING PERMIT	01/10/2025

ISSUE DATE: 03/02/2025
DESIGNED BY: BB, NW
DRAWN BY: CD, BB
CHECKED BY: TD

This item has been
digitally signed and
sealed by Thomas
F. Donahue, P.E.
on the date
adjacent to the
seal.

THOMAS F. DONAHUE, P.E.
L I C E N S E
No. 60529
STATE OF
FLORIDA
PROFESSIONAL ENGINEER

Signature
must be verified on any
electronic copies.

2026.03.04 09:28:36-05'00'

THOMAS F. DONAHUE, P.E.
FLORIDA REG. NO. 60529
(FOR THE FIRM)

CLIENT
**VILLAGE OF
PINECREST**
PINECREST PARKS & RECREATION

**PINECREST PARKS
AND RECREATION**

PROJECT
**GARY MATZNER
PARK**


SHEET TITLE

PAVING, GRADING, AND
DRAINAGE PROFILES


SHEET
NUMBER **CP-201**

KEITH PROJECT
NUMBER **13861.00**


NOTE:
ELEVATIONS SHOWN HEREON ARE IN FEET AND
BASED ON THE NATIONAL GEODETIC VERTICAL
DATUM OF 1929 (NGVD 29). BASED ON THE SURVEY
PREPARED BY KEITH AND ASSOCIATES.

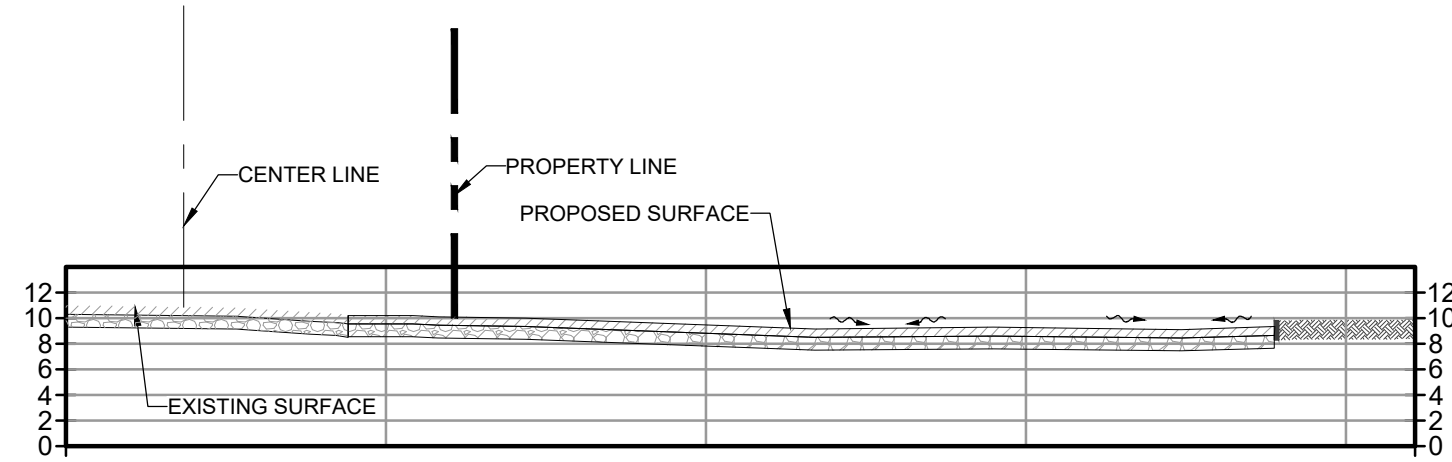


SECTION 1
HORIZONTAL SCALE: 1"=30'
VERTICAL SCALE: 1"=15'

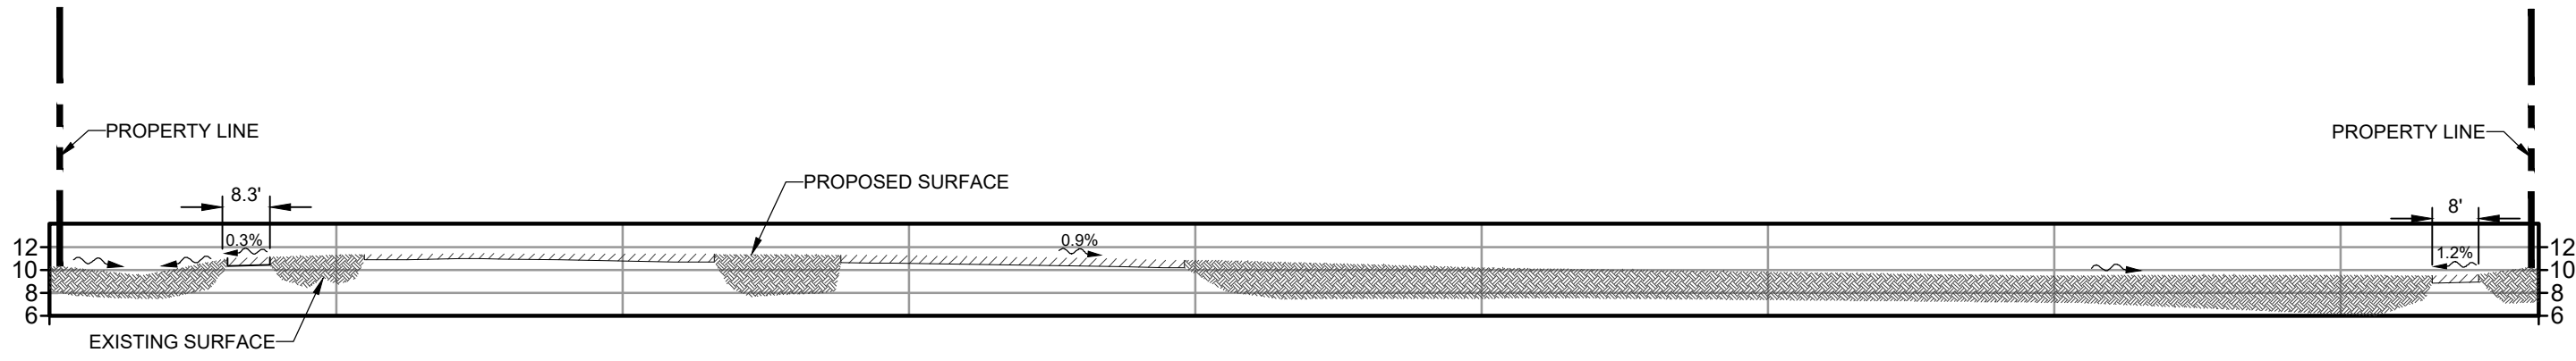


SECTION 2
HORIZONTAL SCALE: 1"=30'
VERTICAL SCALE: 1"=15'

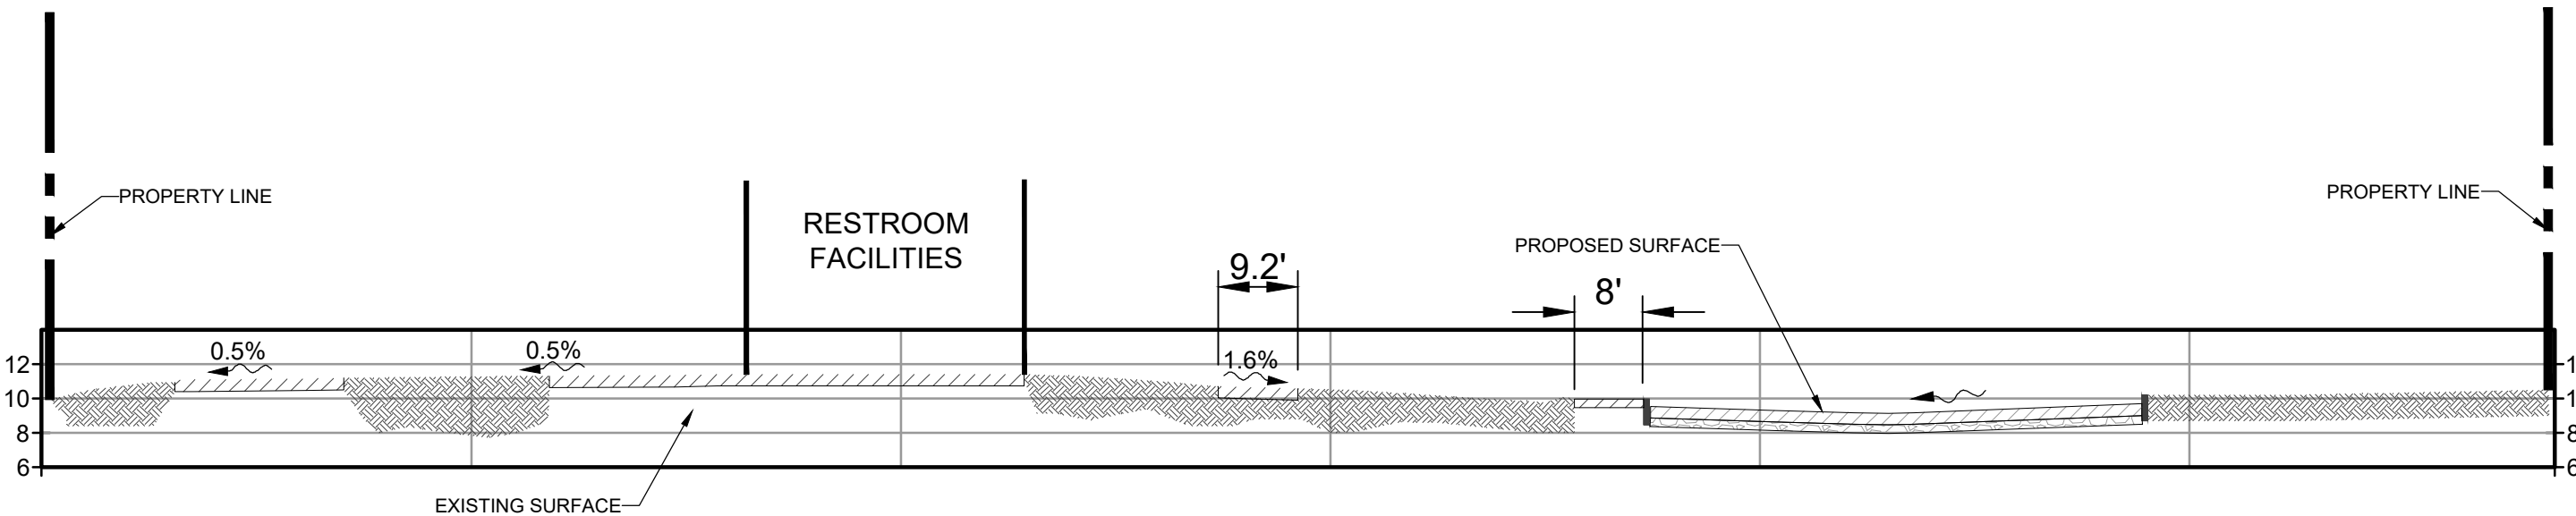

SECTION 3
HORIZONTAL SCALE: 1"=30'
VERTICAL SCALE: 1"=15'

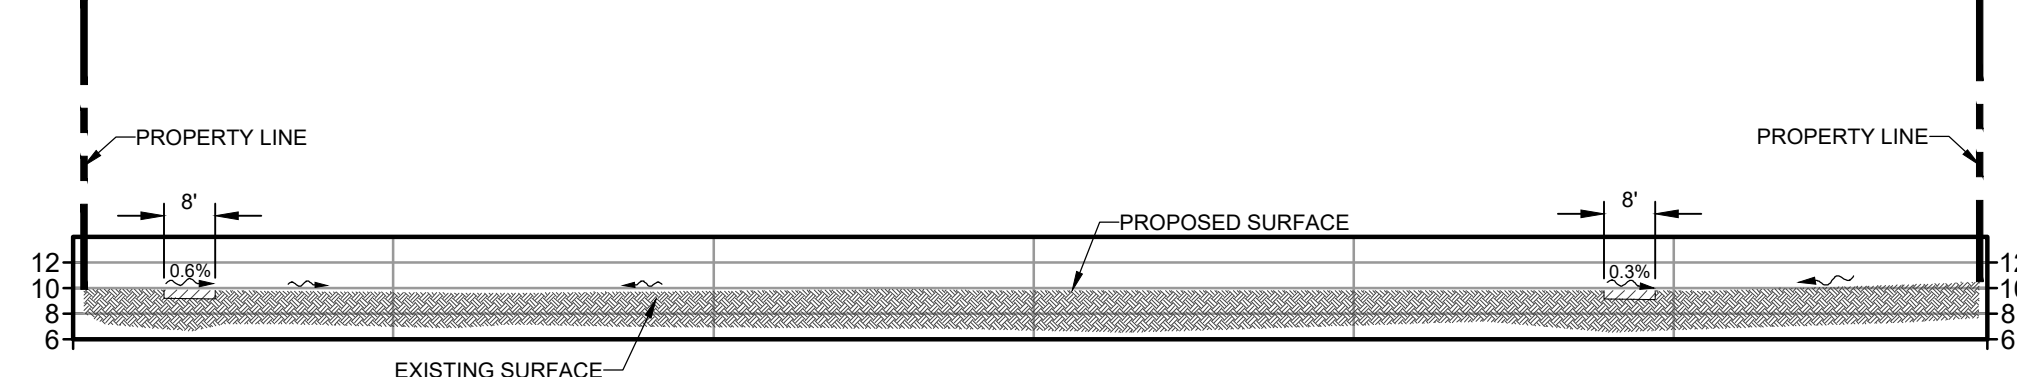

SECTION 4
HORIZONTAL SCALE: 1"=30'
VERTICAL SCALE: 1"=15'

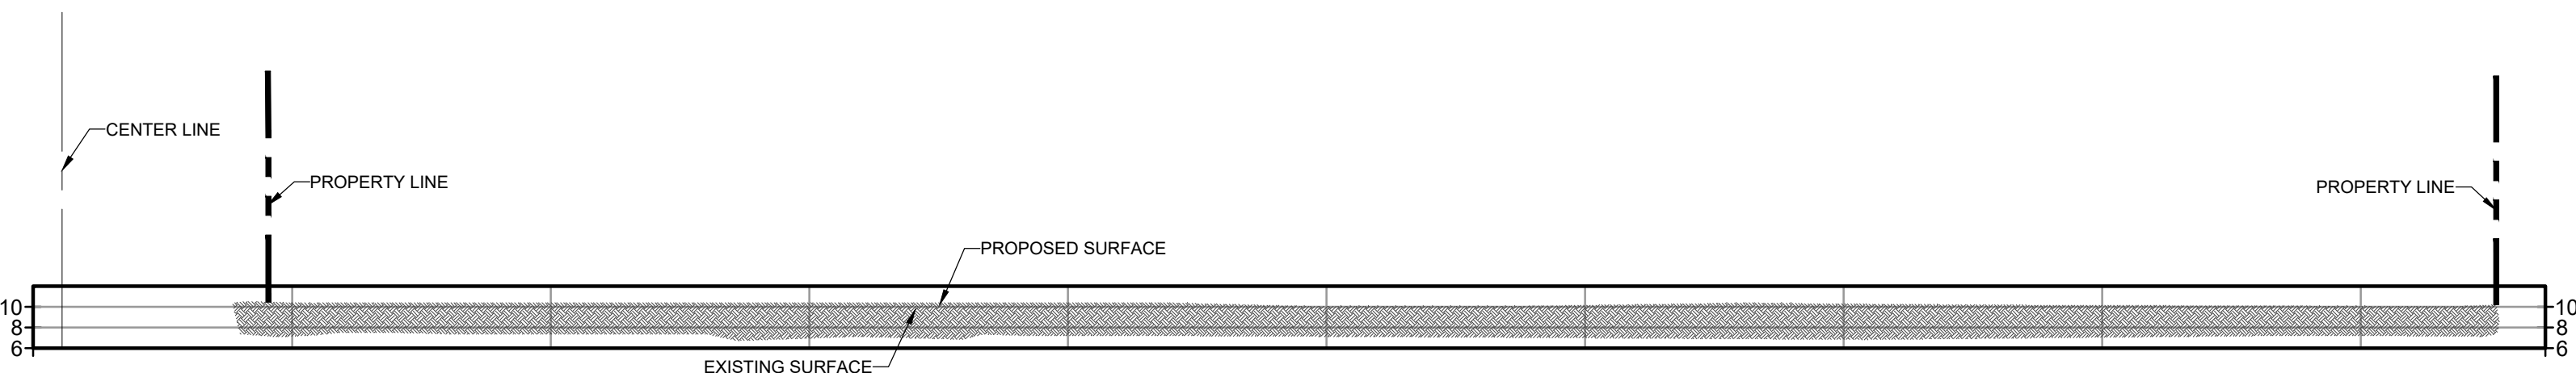

SECTION 5
HORIZONTAL SCALE: 1"=30'
VERTICAL SCALE: 1"=15'

PROJECT LEAD
& CIVIL ENGINEERING:



301 EAST ATLANTIC BLVD.
POMPANNO BEACH, FL 33060
PH: (954) 788-3400
Florida Engineering Business License: CA7926
Florida Surveyor and Mapper Business License: LB68660
Florida Landscape Architecture Business License: LC26000457

LANDSCAPE ARCHITECT:



801 INTERNATIONAL PARKWAY
LAKE MARY, FL 32746
407.871.9607
MKS KSTUDIOS.COM

ARCHITECT:



WANNEMACHER, JENSEN ARCHITECTS
815 NORTHWEST 57 AVE. SUITE 219
MIAMI, FLORIDA 33126
727-822-5568
WJARC.COM AA0002277

MECHANICAL, PLUMBING,
& ELECTRICAL ENGINEERING:




5301 WATERFORD DISTRICT DR.
SUITE 750
954-421-1944
SGMENGINEERING.COM CA-00006208

REVISIONS

NO.	DESCRIPTION	DATE
1	ISSUED FOR BUILDING PERMIT	11/21/2024
2	REVISED FOR BUILDING PERMIT	01/10/2025

ISSUE DATE:	03/02/2025
DESIGNED BY:	BB, NW
DRAWN BY:	CD, BB
CHECKED BY:	TD

This plan has been
digitally signed and
sealed by Thomas
F. Donahue, P.E.
on the date
adjacent to the
seal.

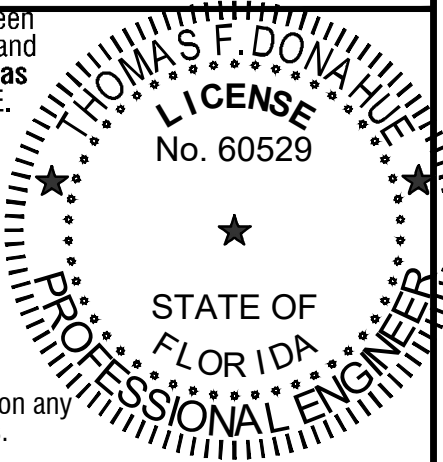

Signature
must be verified on any
electronic copies.

2026.03.04 08:28:52-0500
THOMAS F. DONAHUE, P.E.
FLORIDA REG. NO. 60529
(FOR THE FIRM)

CLIENT

VILLAGE OF
PINECREST
PINECREST PARKS & RECREATION



PROJECT


GARY MATZNER
PARK

SHEET TITLE

PAVING AND GRADING
SECTIONS


SHEET
NUMBER
CP-301

KEITH PROJECT
NUMBER
13861.00

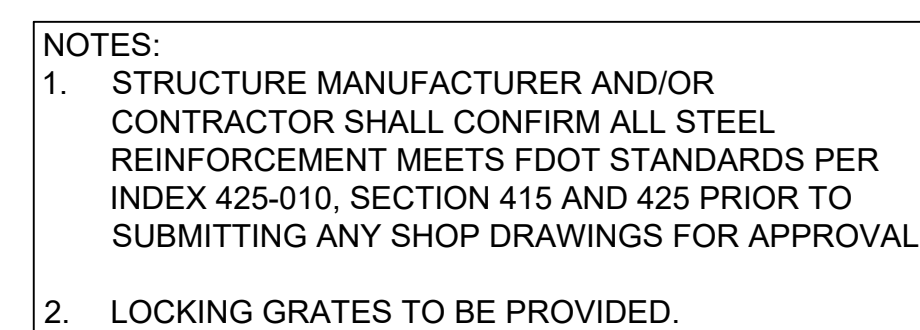


8


NOT TO SCALE

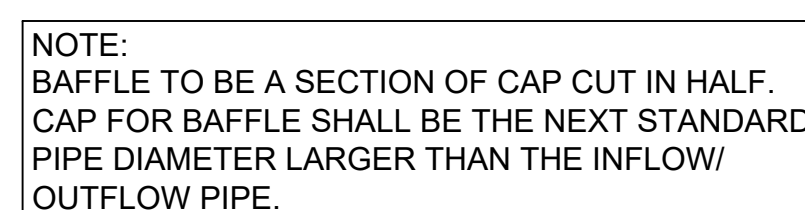

9

NOT TO SCALE

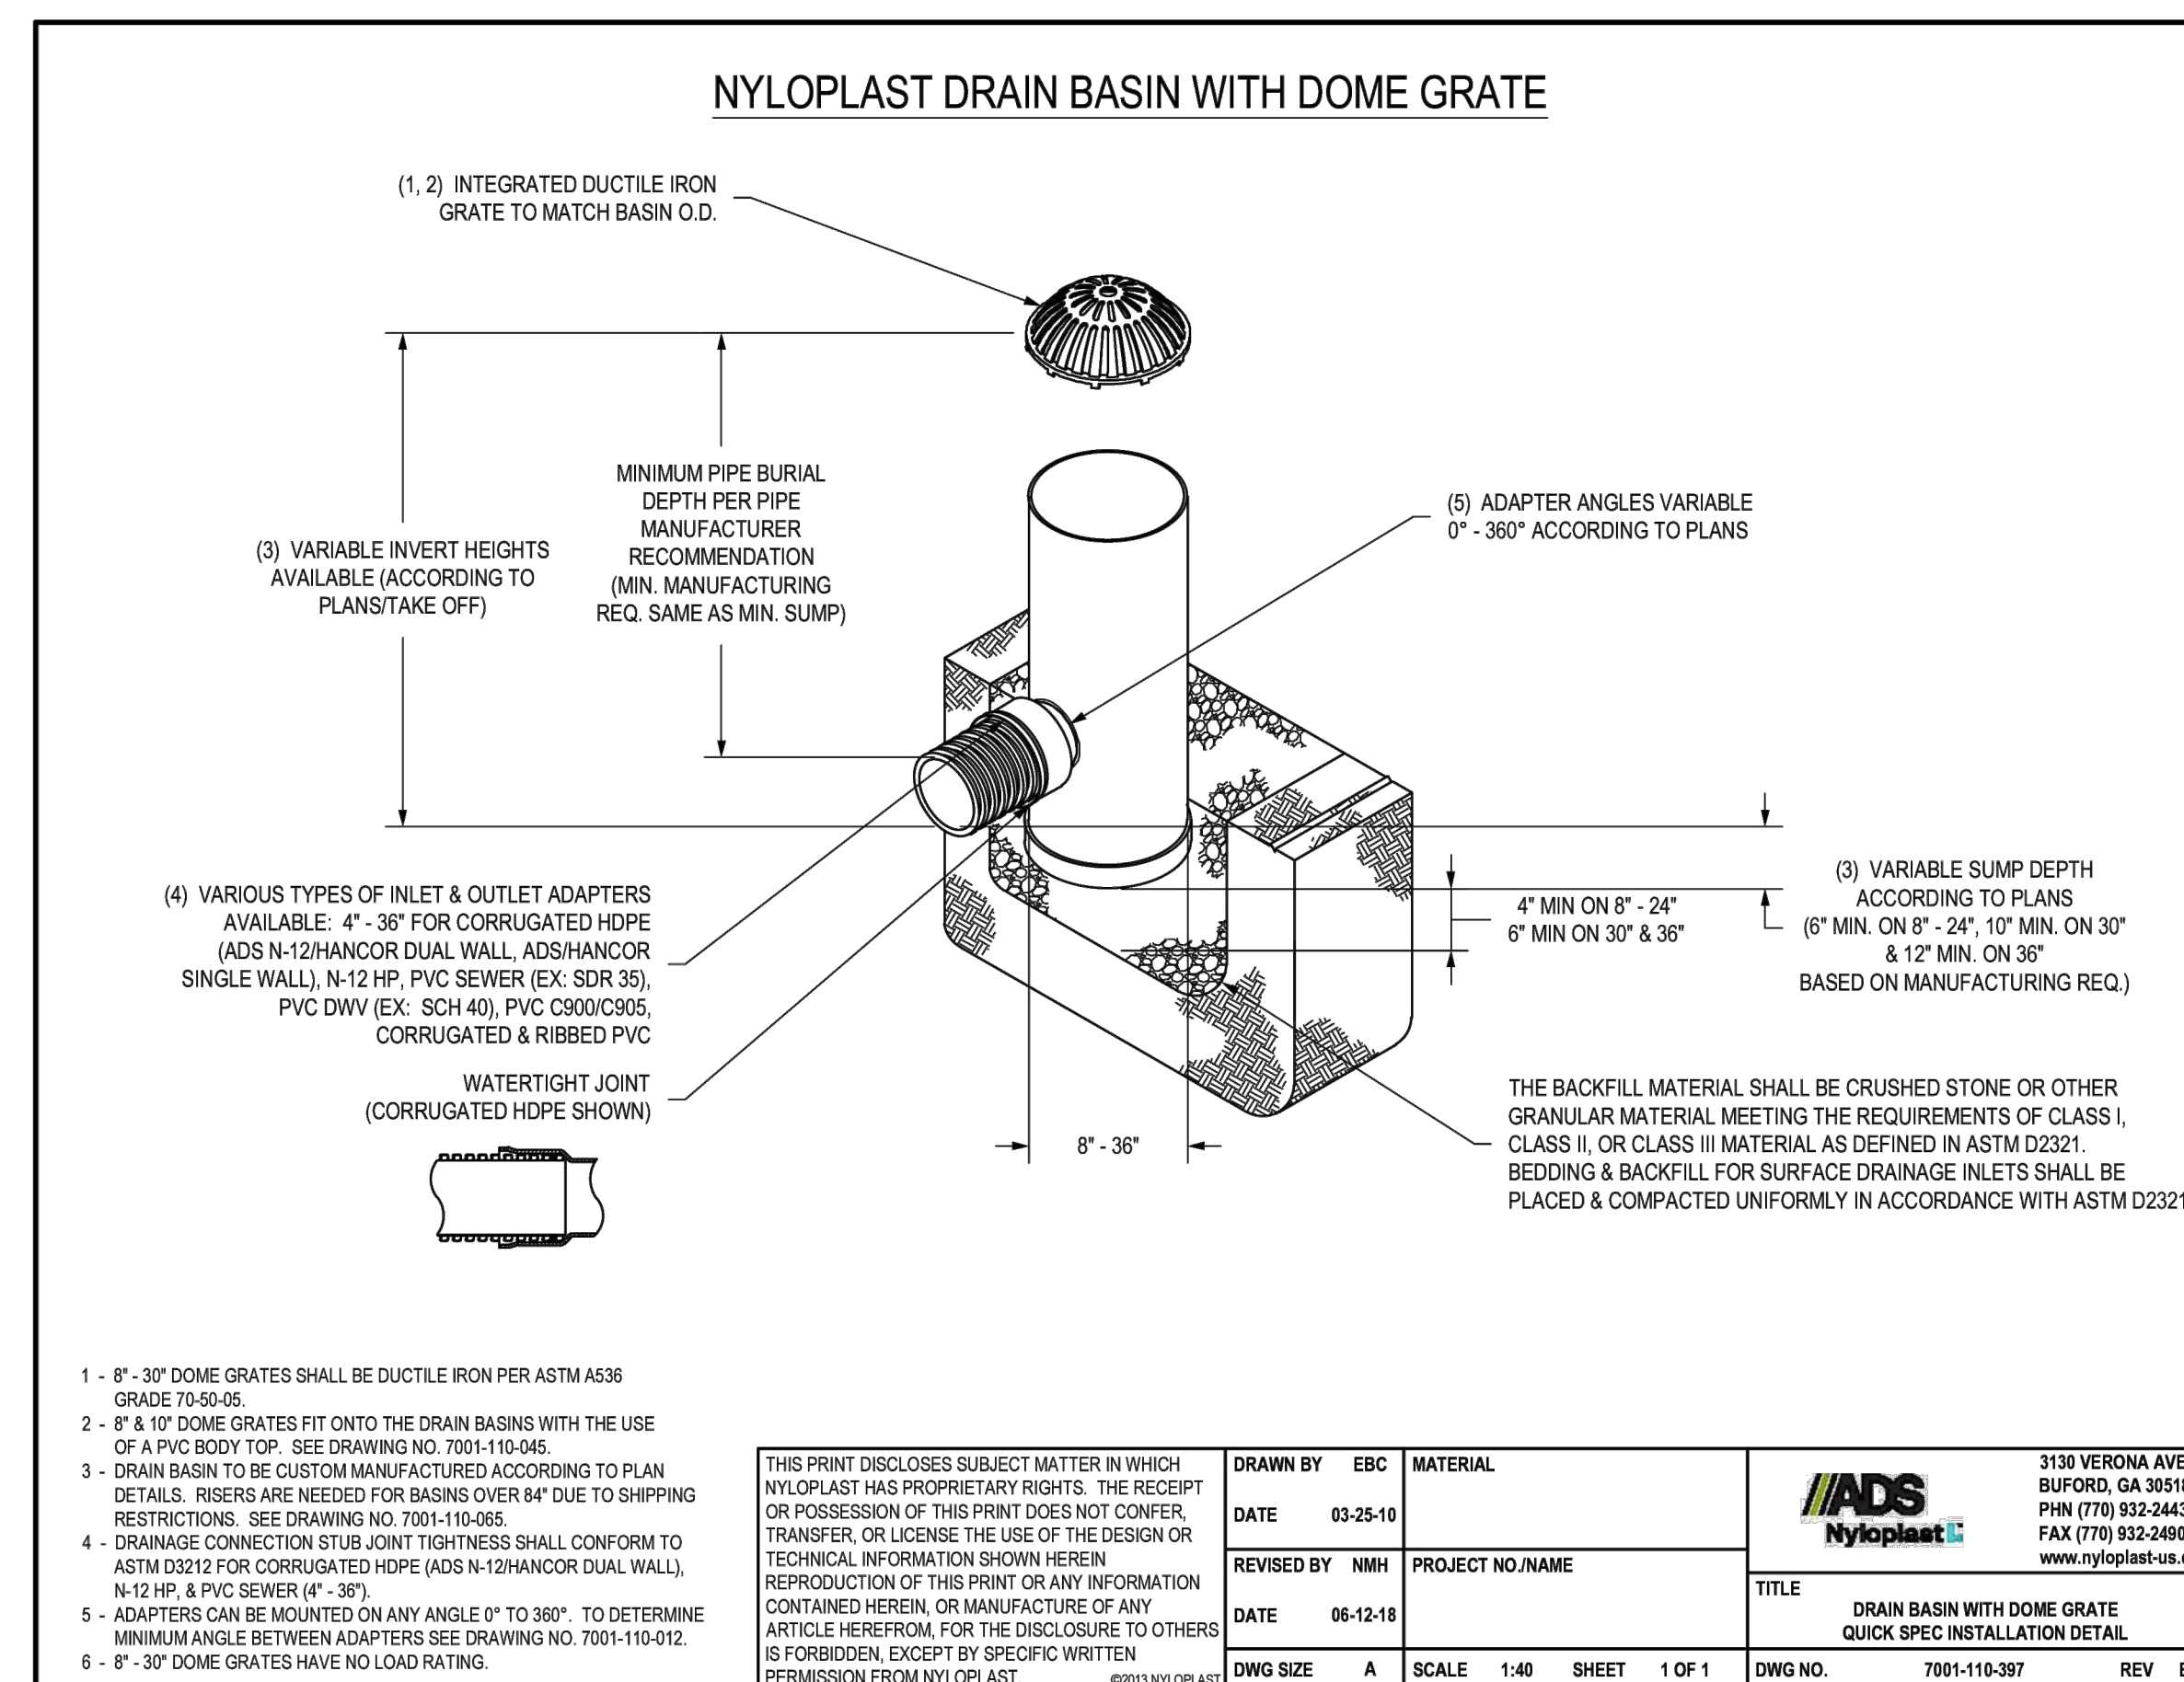

 PROJECT LEAD & CIVIL ENGINEERING:		
		
301 EAST ATLANTIC BLVD. POMPAÑO BEACH, FL 33060 PH: (954) 788-3400		
Florida Engineering Business License: CA7928 Florida Surveyor and Mapper Business License: LB6660 Florida Landscape Architecture Business License: LC26000045		
LANDSCAPE ARCHITECT:		
		
801 INTERNATIONAL PARKWAY LAKE MARY, FL 32746 407.571.9507 MKSKSTUDIOS.COM		
ARCHITECT:		
		
WANNENMACHER JENSEN ARCHITECTS 815 NORTHWEST 57 AVE. SUITE 219 MIAMI, FLORIDA 33126 727-622-5566 WJAJRC.COM AA00002277		
MECHANICAL, PLUMBING, & ELECTRICAL ENGINEERING:		
		
5301 WATERFOORD DISTRICT DR. SUITE 750 954-421-1944 SGMENGINEERING.COM CA-00006208		
REVISIONS		
NO.	DESCRIPTION	DATE
	ISSUED FOR BUILDING PERMIT	11/21/2024
	REVISED FOR BUILDING PERMIT	01/10/2025
A	REVISION 1	11/26/2025
A	REVISION 2 - RFI # 25	01/08/2026
A	REVISION 2 - P/W PERMIT	03/03/2026

ISSUE DATE:	03/02/2025
DESIGNED BY:	BB, NW
DRAWN BY:	CD, BB
CHECKED BY:	TD

This item has been digitally signed and sealed by **Thomas F. Donahue, P.E.** on the date adjacent to the seal.

THOMAS F. DONAHUE
LICENSE
No. 60529

★ ★

STATE OF
FLORIDA

PROFESSIONAL ENGINEER

Signature must be verified on any electronic copies.

2026.03.04 08:29:35-05'00'
THOMAS F. DONAHUE, P.E.
FLORIDA REG. NO. 60529
(FOR THE FIRM)

CLIENT
**VILLAGE OF
PINECREST**
PINECREST PARKS & RECREATION

PROJECT	
---------	--




**GARY MATZNER
PARK**

SHEET TITLE

PAVING, GRADING, AND DRAINAGE DETAILS


SHEET
NUMBER **CP-502**

KEITH PROJECT NUMBER	13861.00
-------------------------	----------

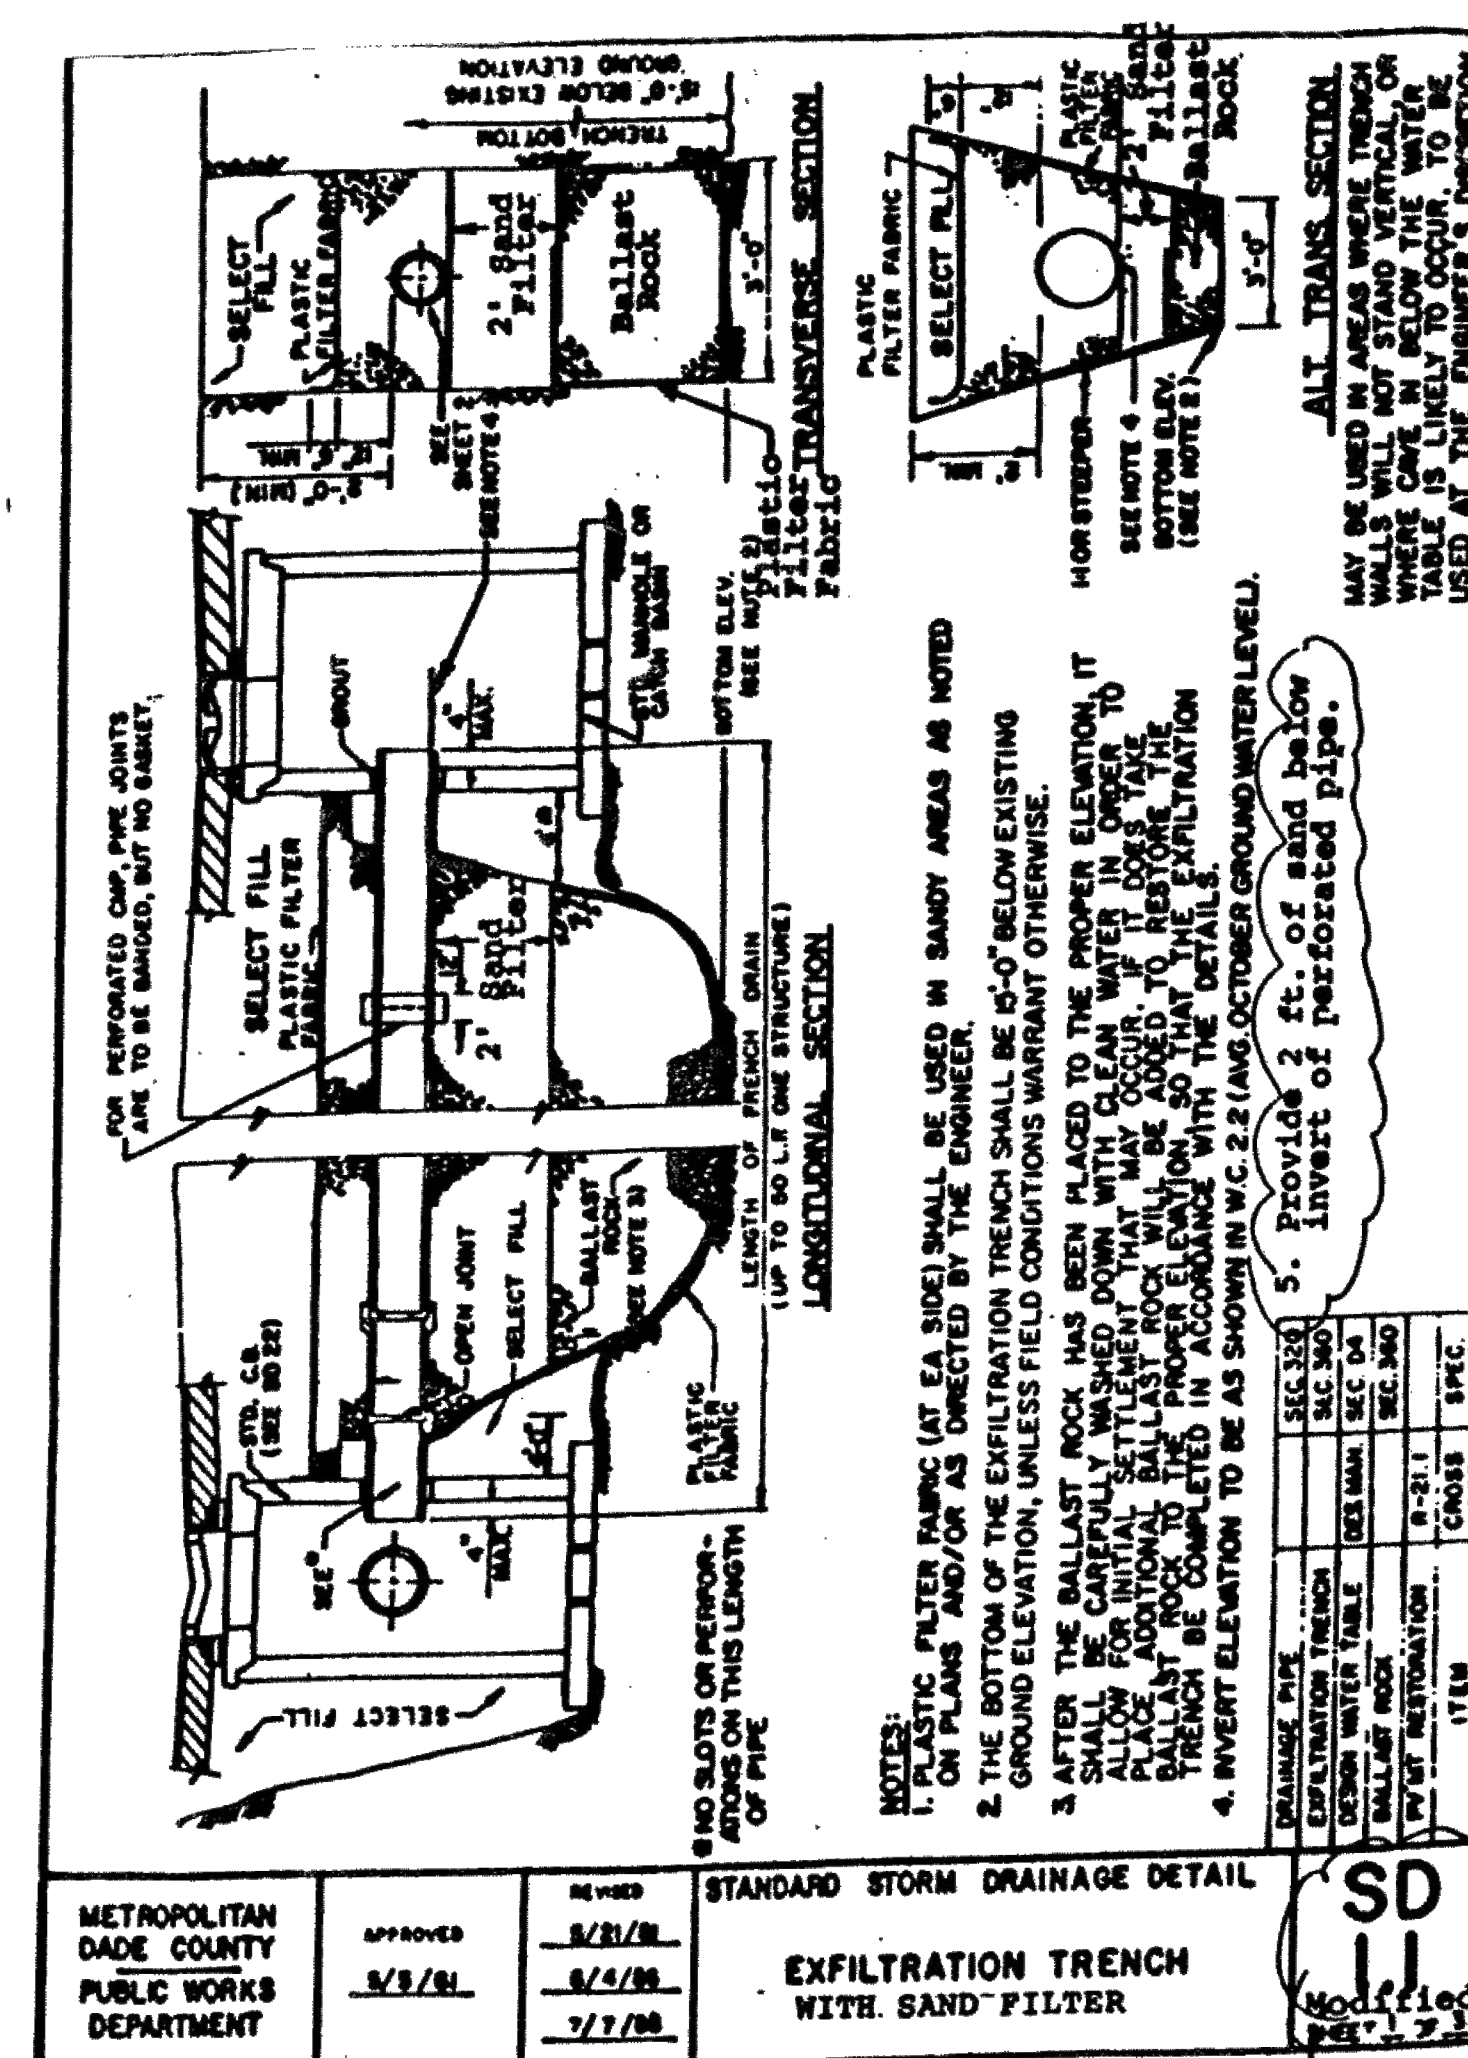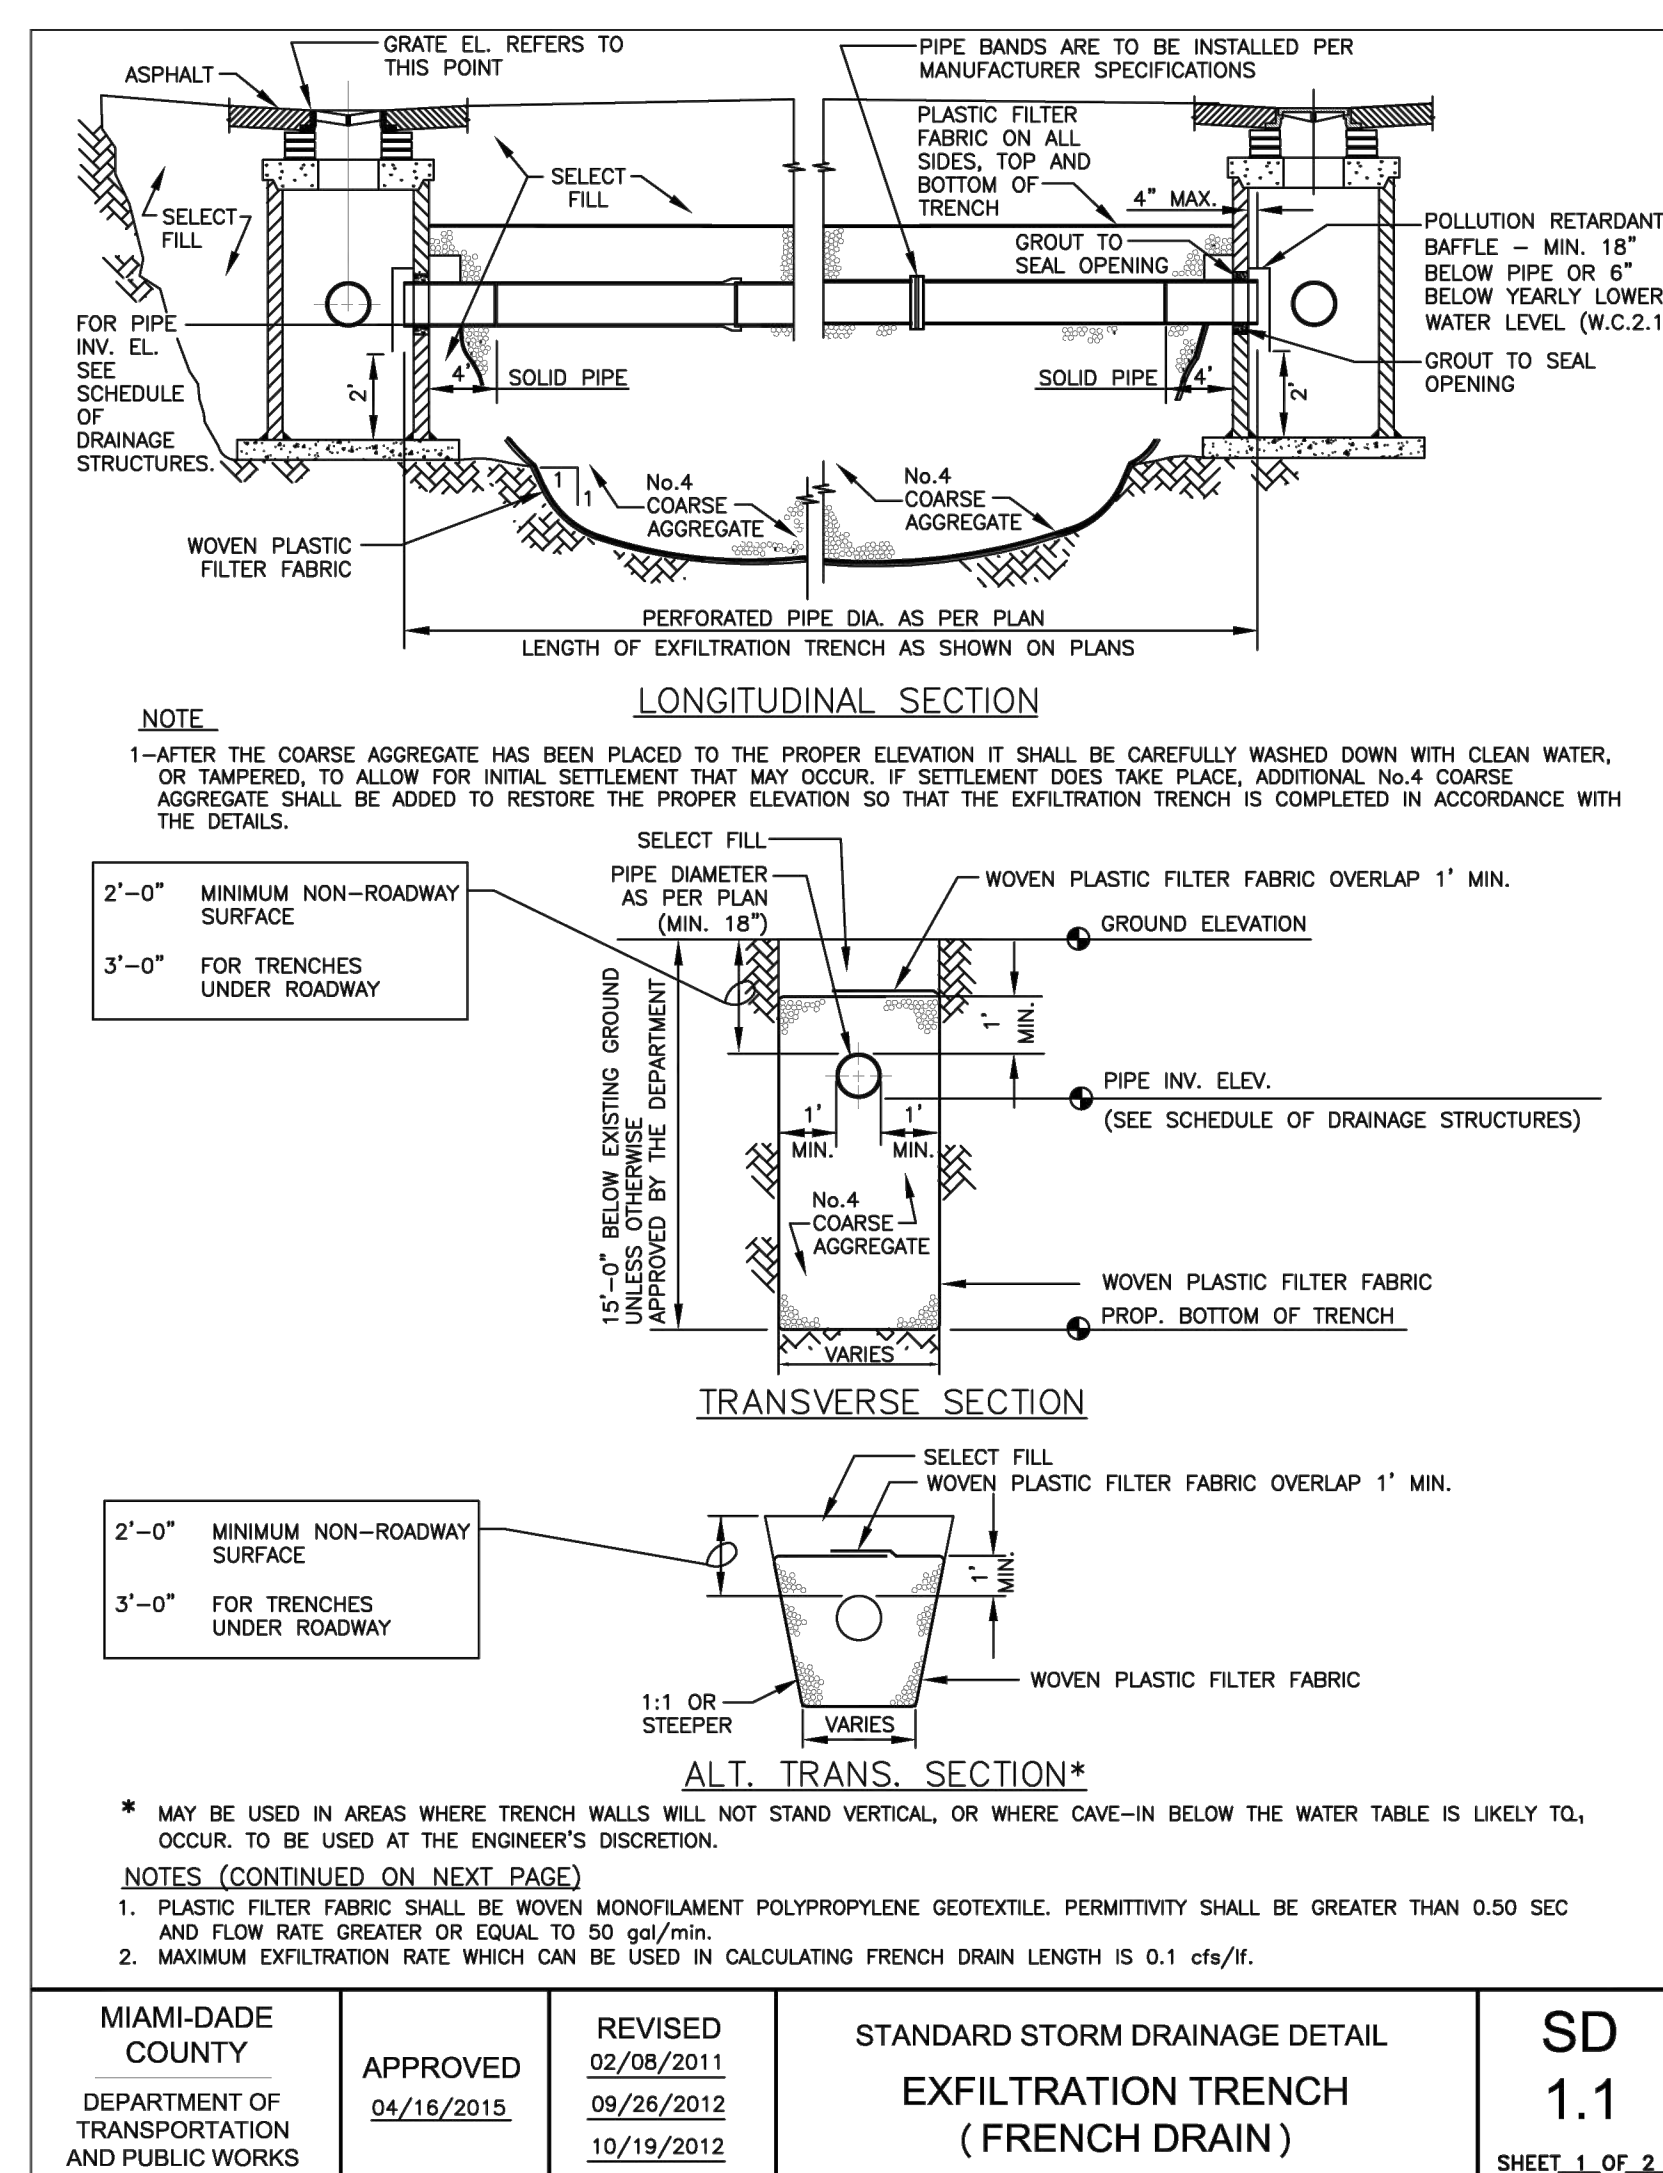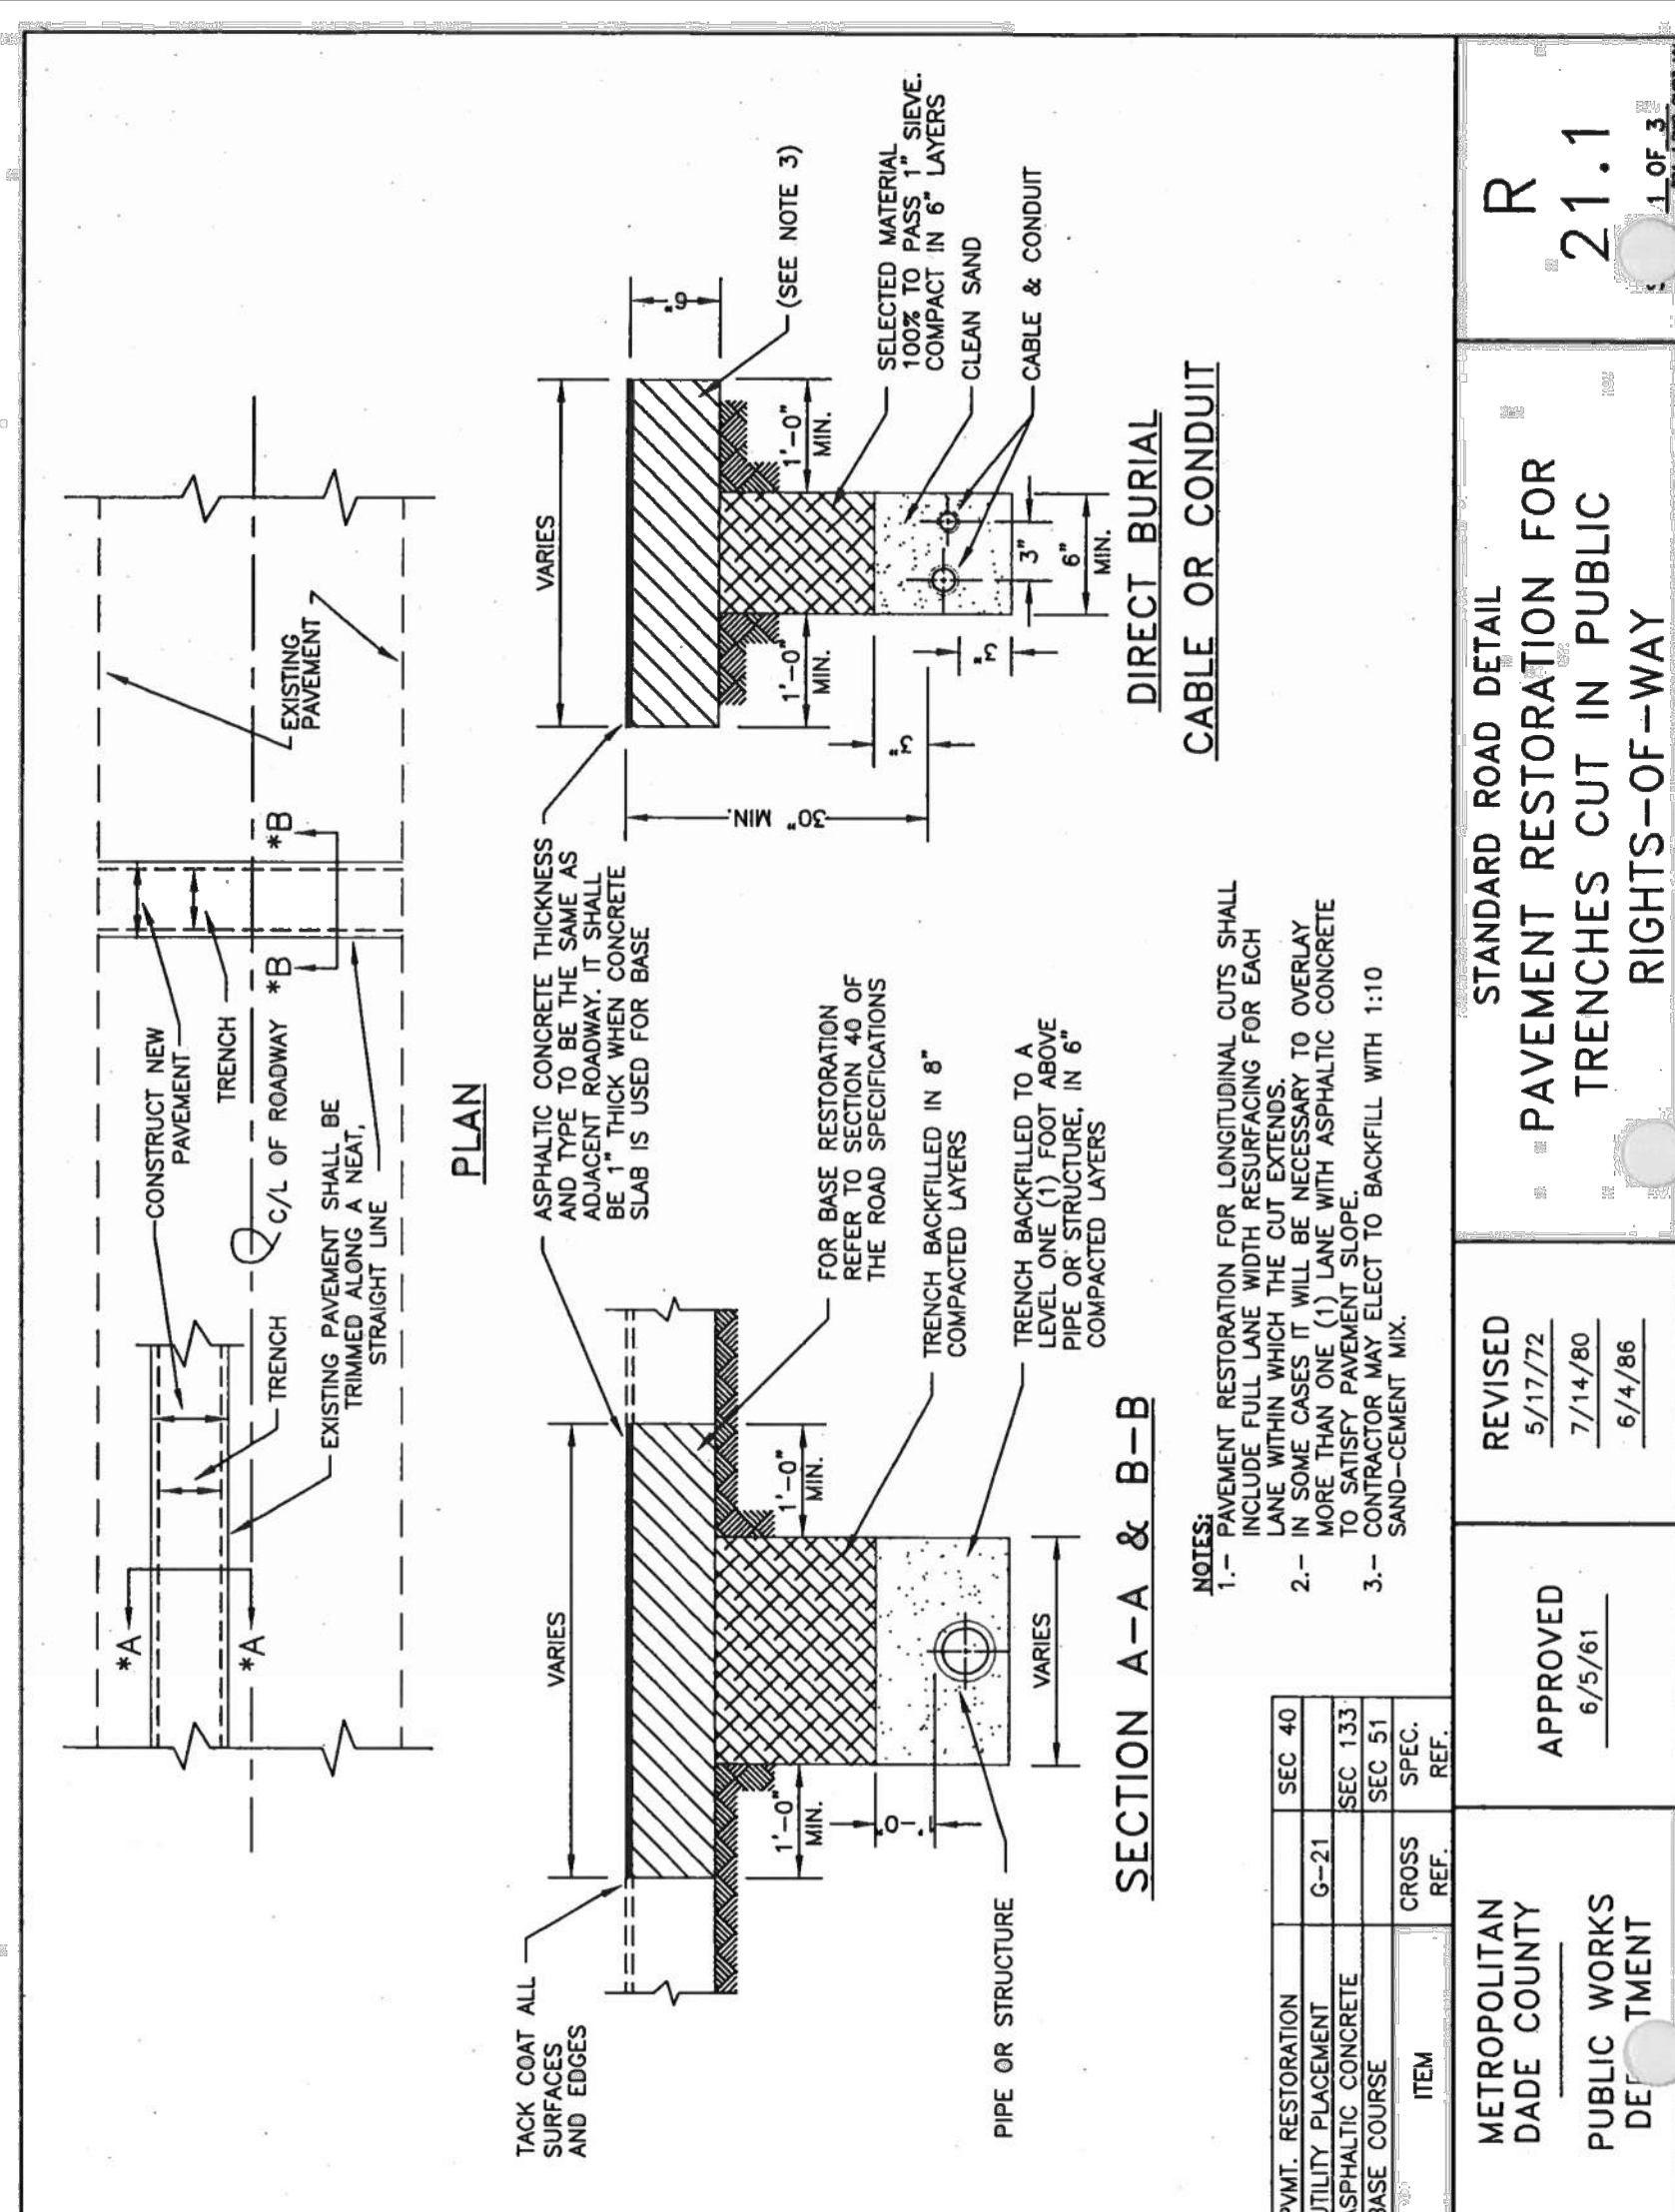

- NOTE (NOT PART OF MDWASD NOTES NOR APPROVAL):
- CONTRACTOR TO RESTORE/CONSTRUCT EXIST. PAVEMENT, SIDEWALK, PAVEMENT MARKINGS OR OTHER SURFACE TREATMENT DISTURBED DURING INSTALLATION OF NEW WATER SERVICE, SANITARY SEWER SERVICE AND OTHER CONSTRUCTION ACTIVITIES.
 - CONTRACTOR SHALL VERIFY LOCATION AND SIZE OF EXISTING UTILITIES AND ADJUST AS NEEDED (TYP.). CONTRACTOR SHALL PROVIDE CROSSING INFORMATION INCLUDING FINISH GRADE (FG), BOTTOM OF PIPE (BOP), TOP OF PIPE (TOP) AND CLEARANCE (TYP.).
 - IT IS THE CONTRACTOR'S RESPONSIBILITY TO PROCESS ANY REQUIRED DEWATERING PERMIT(S) THROUGH THE APPROPRIATE JURISDICTIONAL AGENCIES FOR ANY DEWATERING ACTIVITIES THAT ARE ANTICIPATED DURING CONSTRUCTION, FOR ANY ON-SITE AND/OR OFF-SITE DEWATERING ACTIVITIES NO MATTER THE VOLUME OF WATER. THE CONTRACTOR WILL BE REQUIRED TO PROVIDE COPIES OF THESE PERMIT TO MIAMI DADE COUNTY, VILLAGE OF PINECREST, AND/OR ENGINEER PRIOR TO PROCEEDING WITH ANY DEWATERING ACTIVITIES AND ABIDE TO ALL SPECIAL CONDITIONS IDENTIFIED IN SUCH PERMIT.
 - LOCATION AND SIZE OF ALL EXISTING UTILITIES AND TOPOGRAPHY (FACILITIES) AS SHOWN ON CONSTRUCTION DRAWINGS ARE DRAWN FROM AVAILABLE RECORDS. THE ENGINEER ASSUMES NO RESPONSIBILITY TO DETERMINE THE EXACT LOCATION (VERTICAL & HORIZONTAL) OF ANY EXISTING UTILITIES AND TOPOGRAPHY PRIOR TO CONSTRUCTION. THE CONTRACTOR SHALL VERIFY THE ELEVATIONS AND LOCATIONS OF ALL EXISTING FACILITIES, IN COORDINATION WITH ALL UTILITY COMPANIES, PRIOR TO BEGINNING ANY CONSTRUCTION. THE CONTRACTOR SHALL IMMEDIATELY NOTIFY THE ENGINEER SO THAT APPROPRIATE MEASURES CAN BE TAKEN TO RESOLVE ANY UTILITIES CONFLICT.

NOTE:
ELEVATIONS SHOWN HEREON ARE IN FEET AND BASED ON THE NORTH GEODETIC VERTICAL DATUM OF 1929 (NGVD 1929). BASED ON THE SURVEY PREPARED BY KEITH & ASSOCIATES.

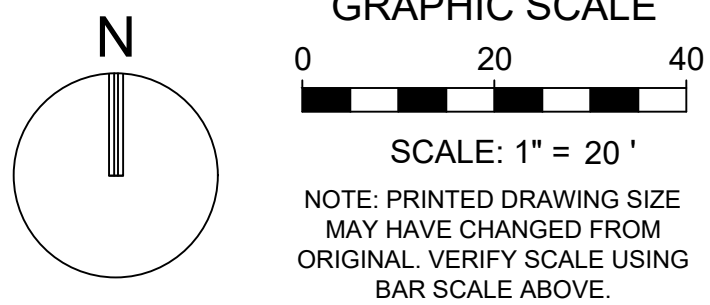

PROJECT LEAD
& CIVIL ENGINEERING:



301 EAST ATLANTIC BLVD.
POMPANO BEACH, FL 33060
PH: (954) 788-3400

Florida Engineering Business License: CA7928
Florida Surveyor and Mapper Business License: LB6860
Florida Landscape Architecture Business License: LC26000457

LANDSCAPE ARCHITECT:



801 INTERNATIONAL PARKWAY
LAKE MARY, FL 32746
407.871.9607
MKSSTUDIOS.COM

ARCHITECT:



WANNEMACHER, JENSEN ARCHITECTS
815 NORTHWEST 57 AVE. SUITE 219
MIAMI, FLORIDA 33126
727-922-5568
WJARC.COM AA0002277

MECHANICAL, PLUMBING,
& ELECTRICAL ENGINEERING:




5301 WATERFORD DISTRICT DR.
SUITE 750
954-421-1944
SGMENGINEERING.COM CA-00006208

REVISIONS		
NO.	DESCRIPTION	DATE
	ISSUED FOR BUILDING PERMIT	11/21/2024
	REVISED FOR BUILDING PERMIT	01/10/2025
1	REVISION 1	11/26/2025
2	REVISION 2 - RFI # 25	01/08/2026
3	REVISION 3 - PW PERMIT	03/03/2026

ISSUE DATE: 03/02/2025
DESIGNED BY: BB, NW
DRAWN BY: CD, BB
CHECKED BY: TD

This item has been
electronically signed and
sealed by Thomas
F. Donahue, P.E.
on the date
adjacent to the
seal.

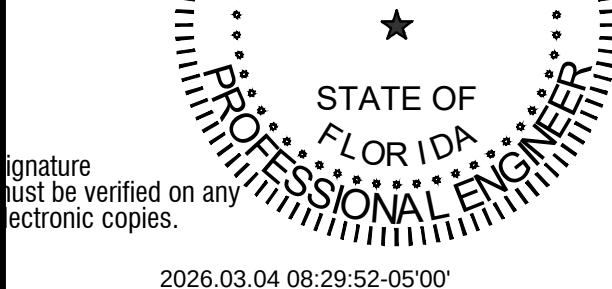

2026.03.04 08:29:52-0500
THOMAS F. DONAHUE, P.E.
FLORIDA REG. NO. 60529
(FOR THE FIRM)

CLIENT
**VILLAGE OF
PINECREST**
PINECREST PARKS & RECREATION



PROJECT

**GARY MATZNER
PARK**

SHEET TITLE

**WATER AND SEWER
PLAN**

SHEET
NUMBER
CU-101

KEITH PROJECT
NUMBER
13861.00



301 EAST ATLANTIC BLVD.
POMPAHO BEACH, FL 33060
PH: (954) 788-3400


Florida Engineering Business License: CA7926
Florida Surveyor and Mapper Business License: LB6860
Florida Landscape Architecture Business License: LC26000457



801 INTERNATIONAL PARKWAY
LAKE MARY, FL 32746
407.871.9607
MKS KSTUDIOS.COM



WANNEMACHER, JENSEN ARCHITECTS
815 NORTHWEST 57 AVE. SUITE 219
MIAMI, FLORIDA 33126
727-822-5568
WJARC.COM AA0002277

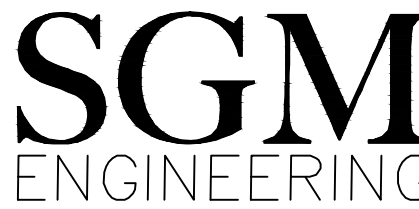

5301 WATERFORD DISTRICT DR.
SUITE 750
664-421-1944
SGMENGINEERING.COM CA-00006208

REVISIONS

NO.	DESCRIPTION	DATE
1	ISSUED FOR BUILDING PERMIT	11/21/2024
2	REVISED FOR BUILDING PERMIT	01/10/2025

ISSUE DATE:	03/02/2025
DESIGNED BY:	BB, NW
DRAWN BY:	CD, BB
CHECKED BY:	TD

This item has been
digitally signed and
sealed by **Thomas
F. Donahue, P.E.**
on the date
adjacent to the
seal.

Signature
must be verified on any
electronic copies.

2026-03-04 09:30:27-05'00'
THOMAS F. DONAHUE, P.E.
FLORIDA REG. NO. 60529
(FOR THE FIRM)

CLIENT
**VILLAGE OF
PINECREST**
PINECREST PARKS & RECREATION







**GARY MATZNER
PARK**

**WATER & SEWER
PROFILE**

SHEET
NUMBER
CU-201

KEITH PROJECT
NUMBER
13861.00

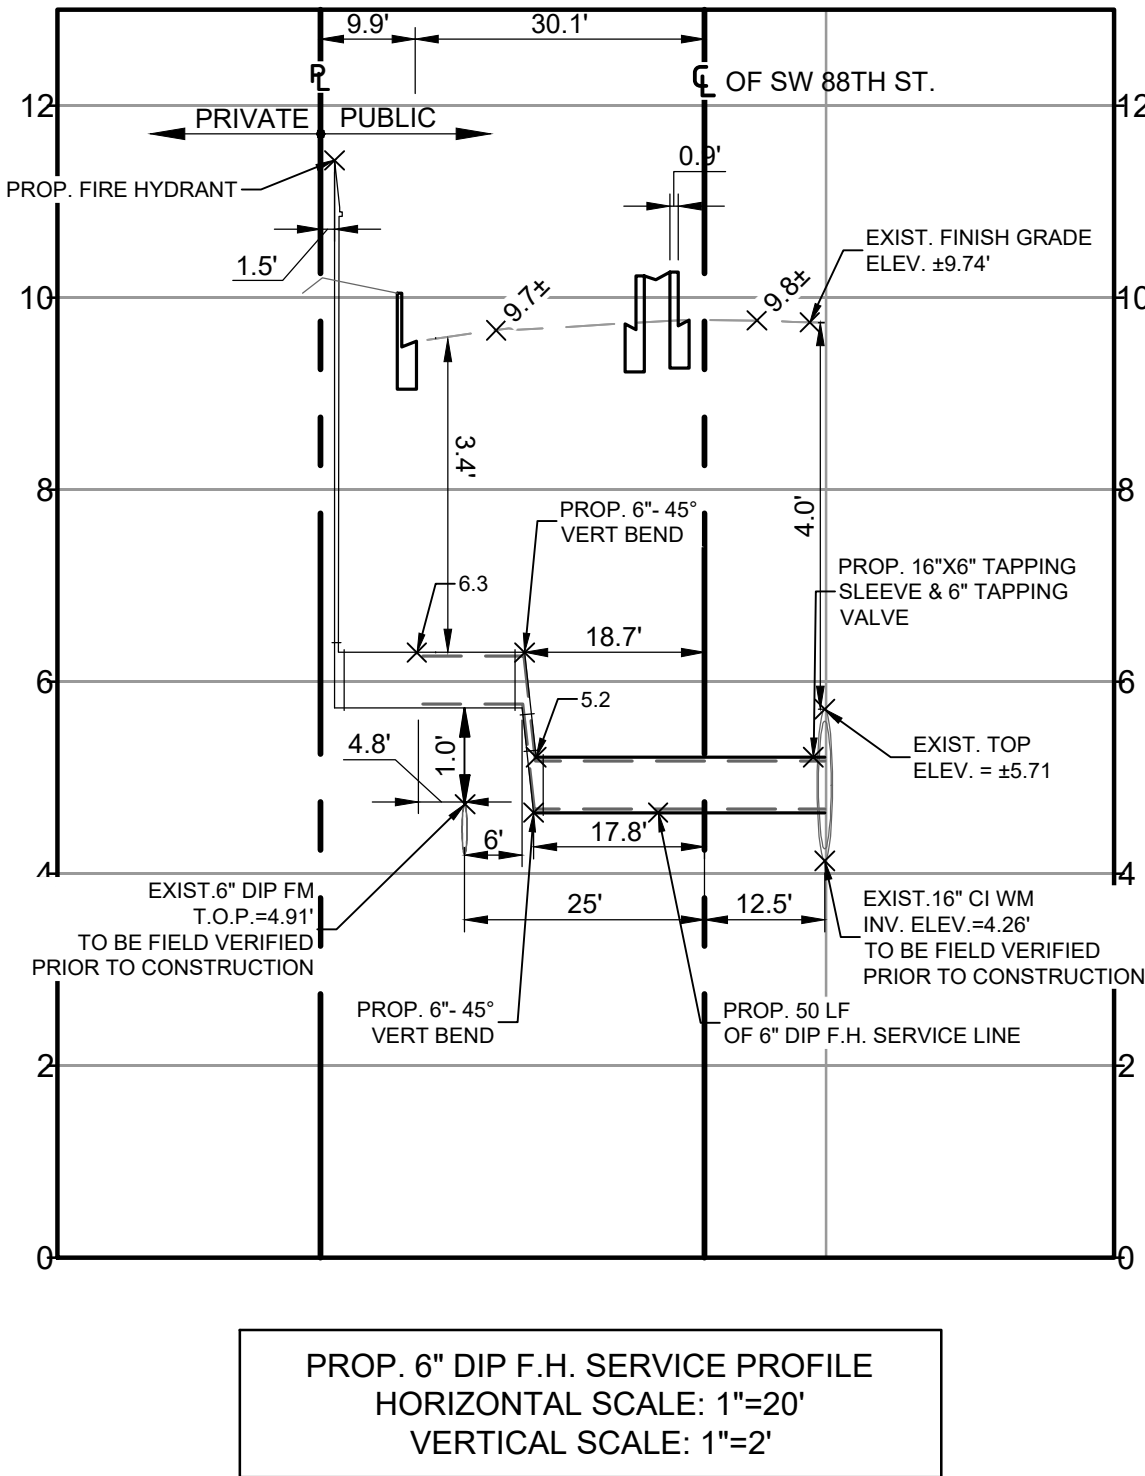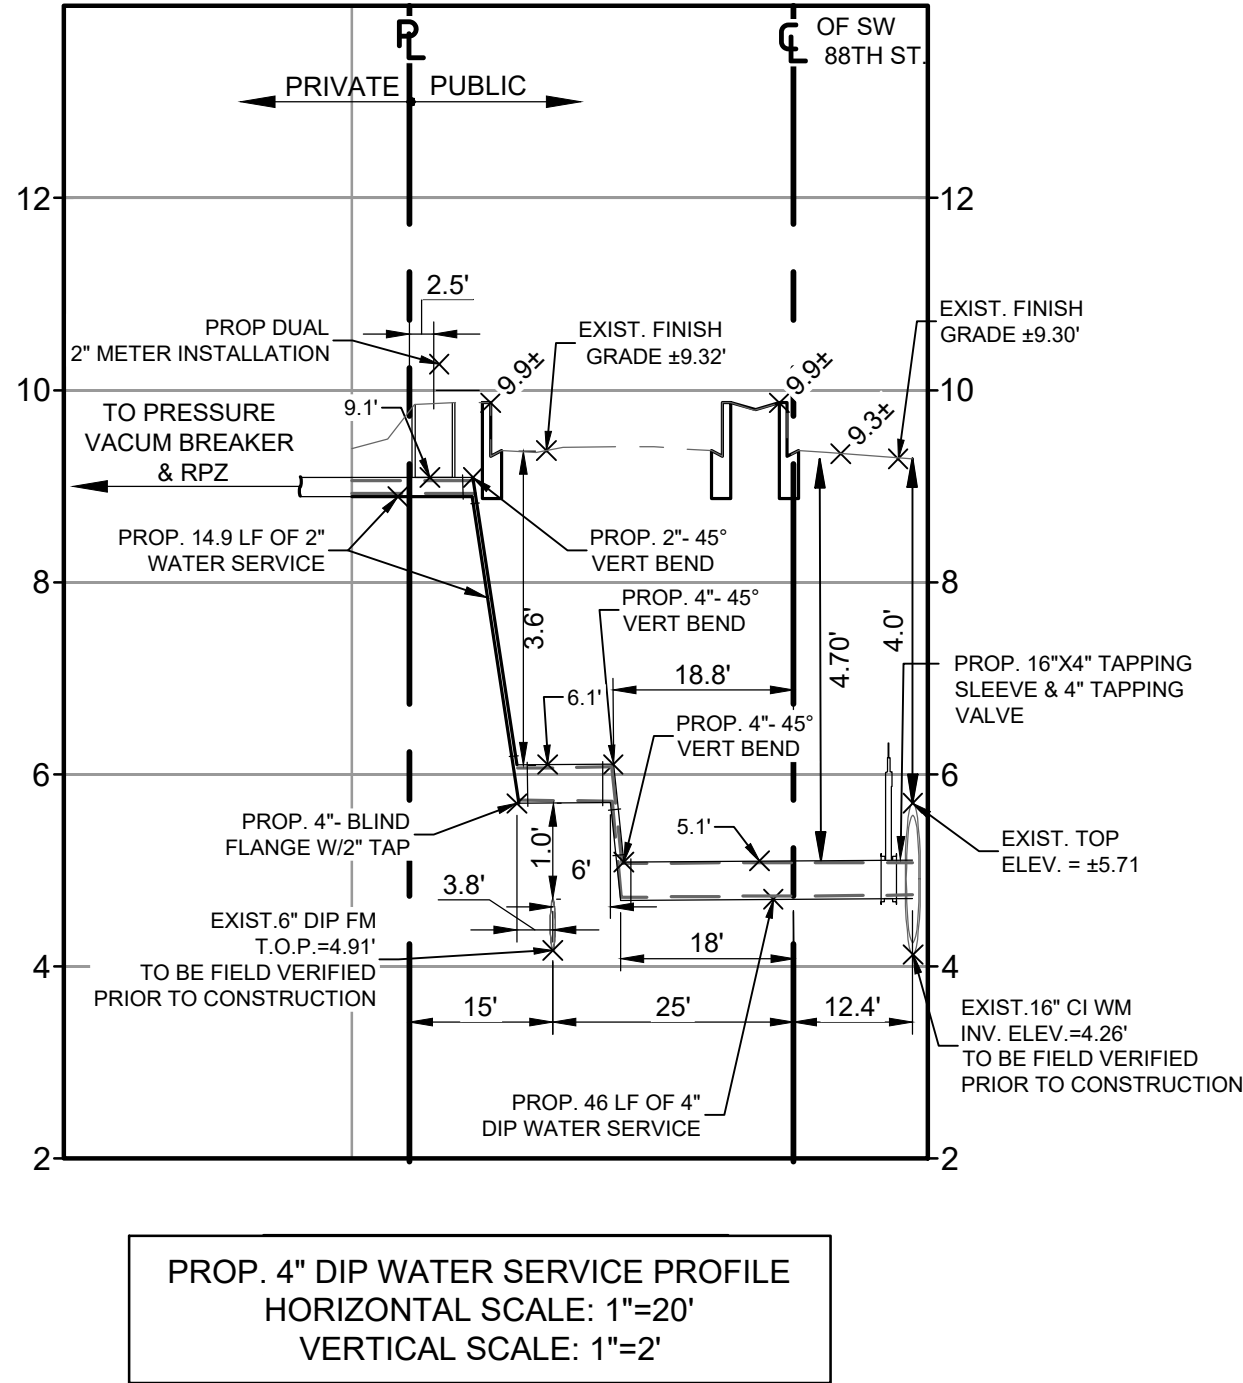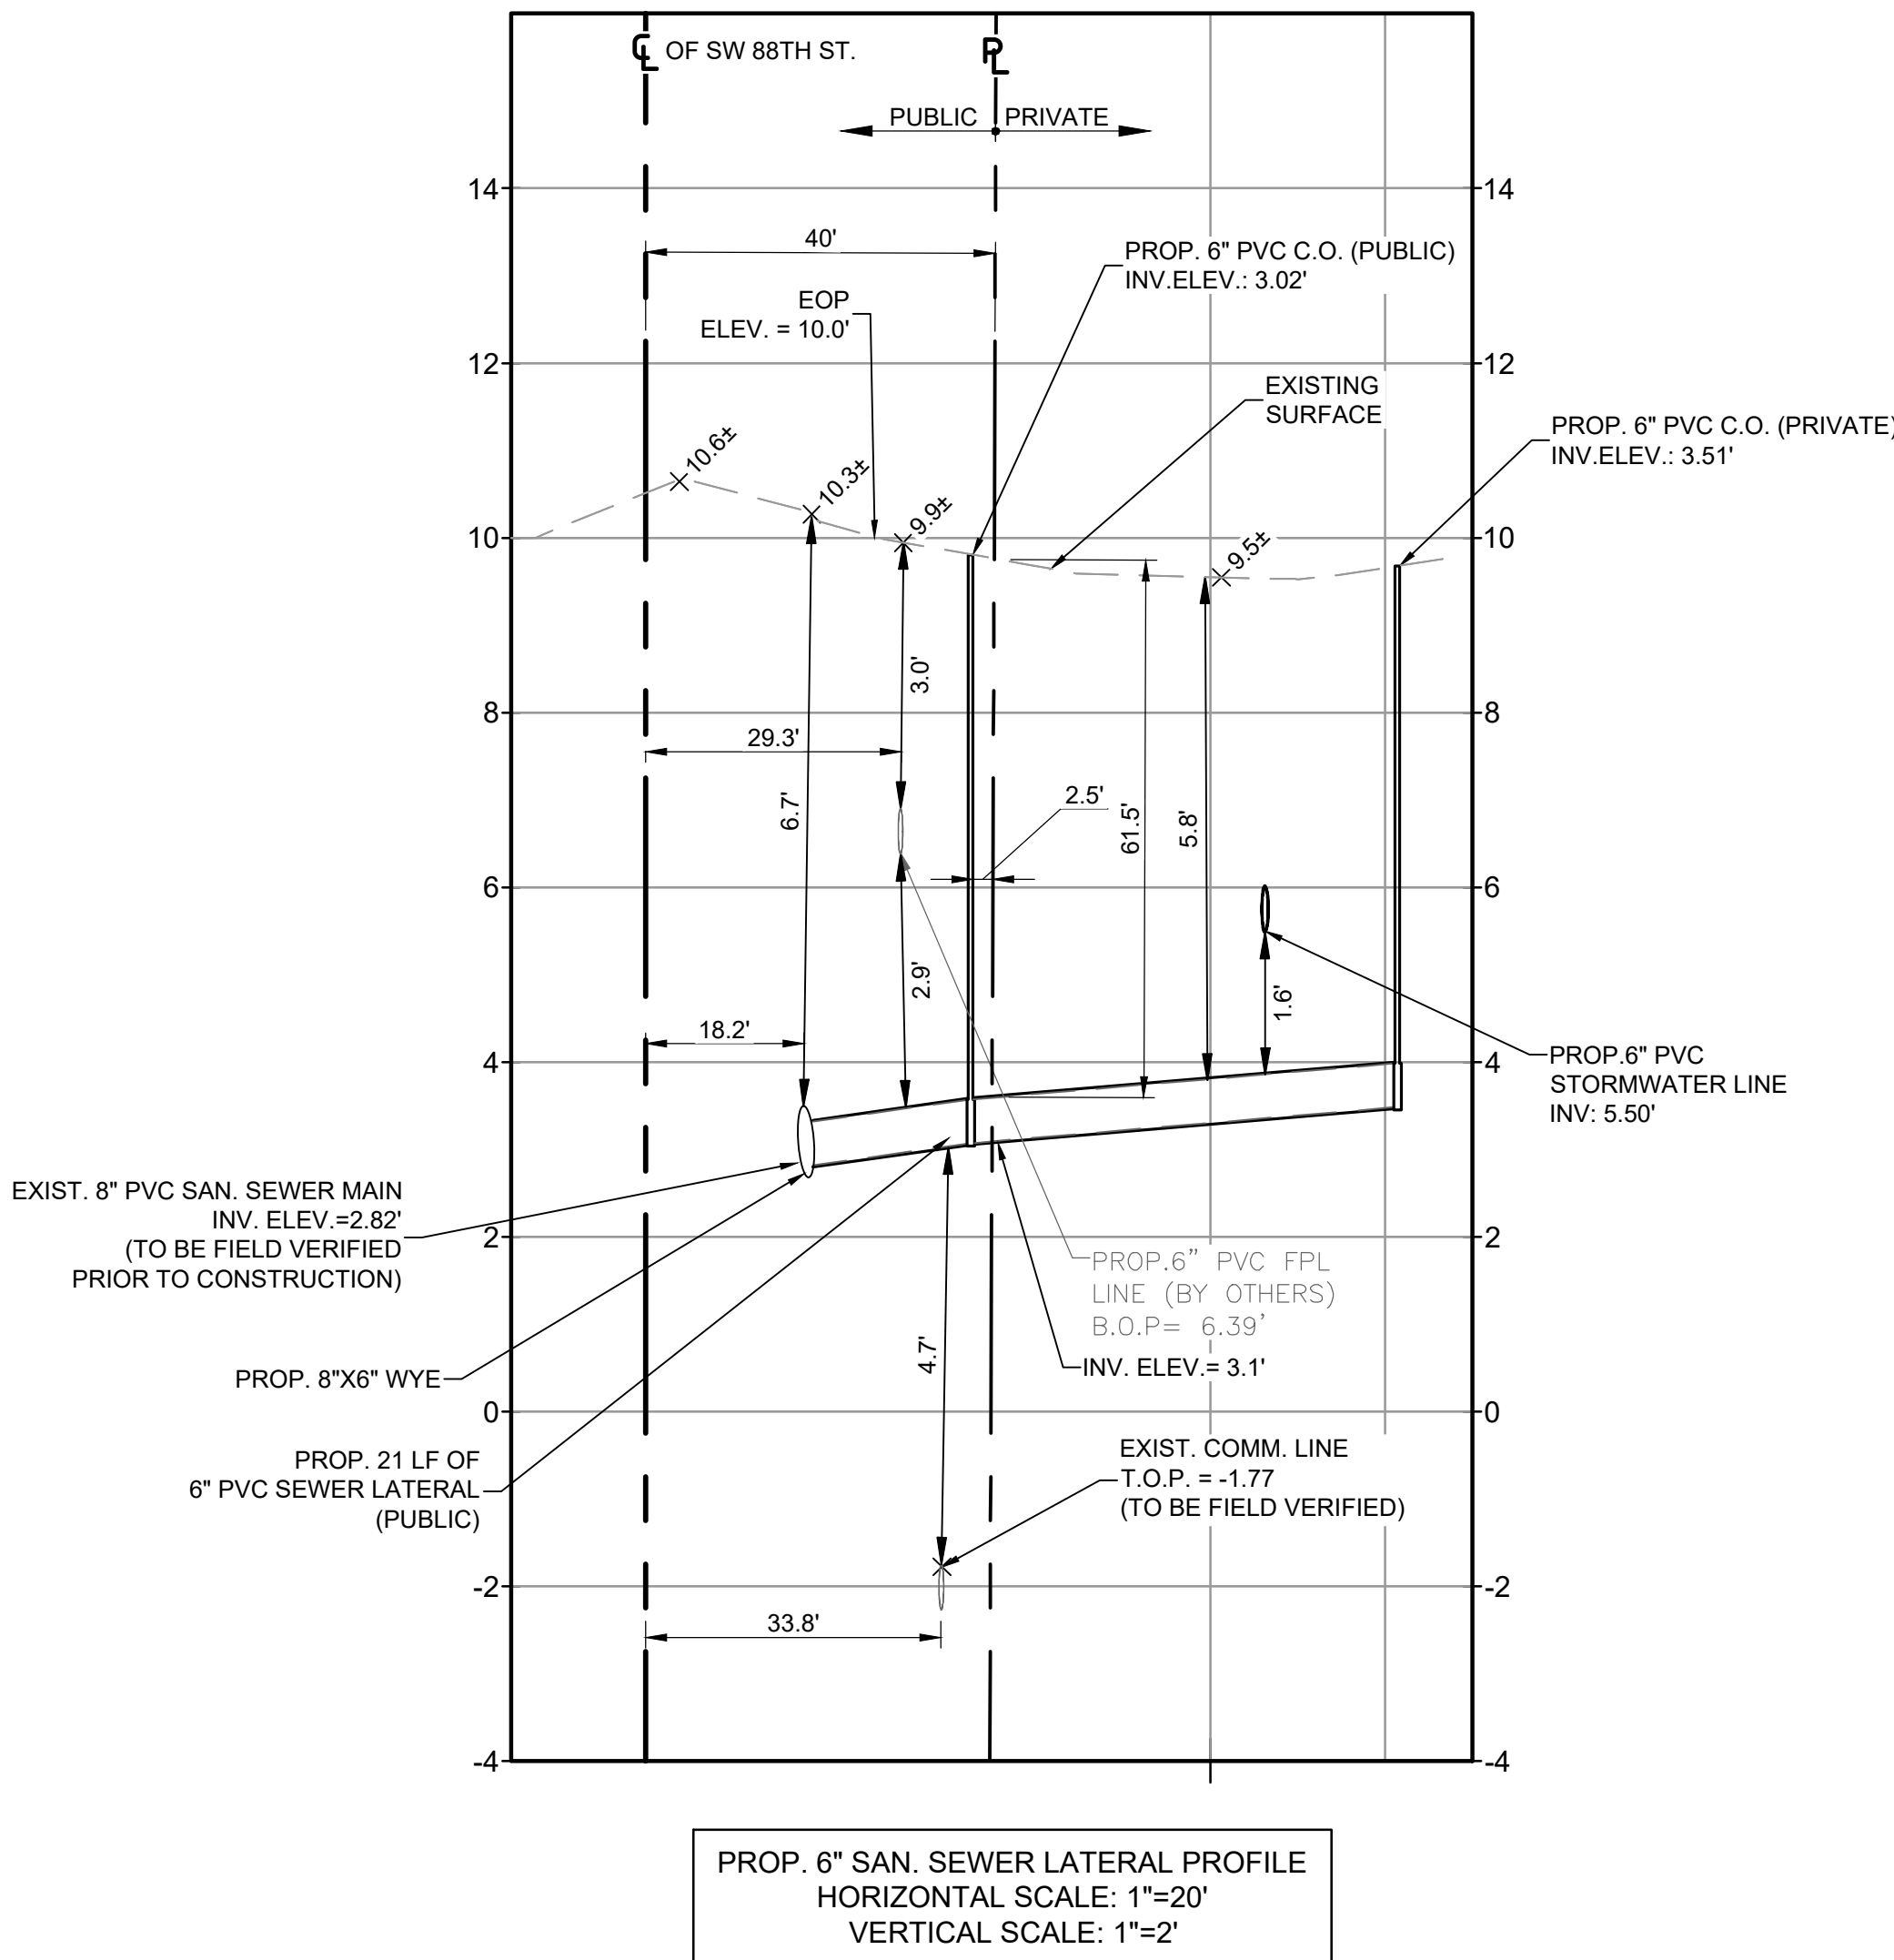

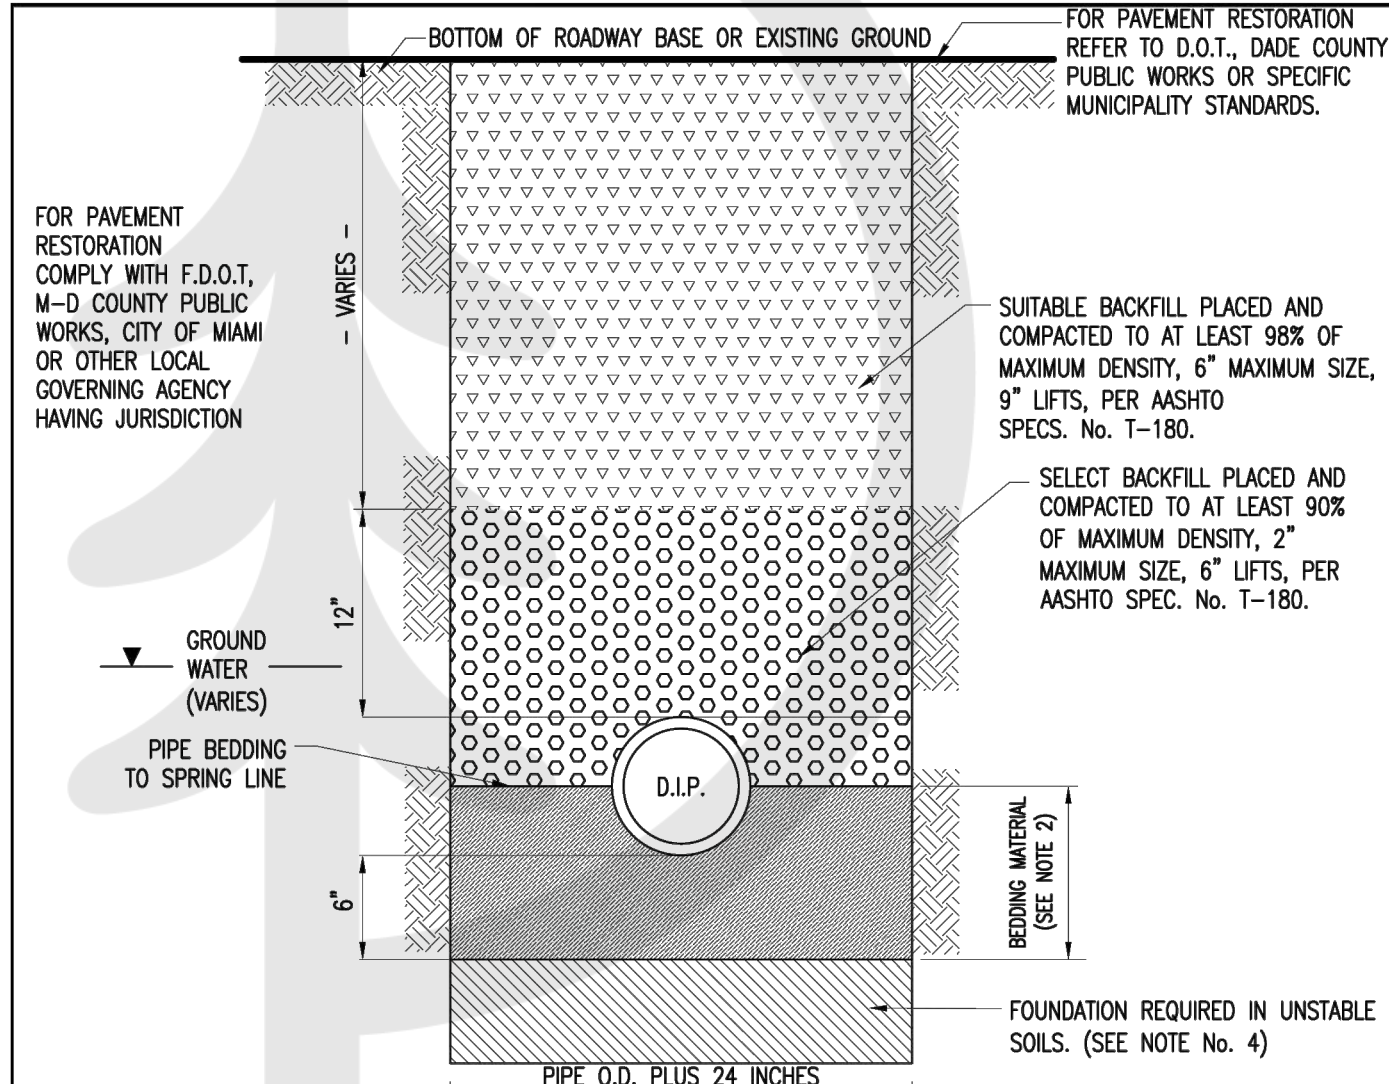


- NOTES:**
- FOR EXCAVATION AND BACKFILL AROUND MANHOLES, APPURTENANCES, OR IN WATER, REFER TO PROVISIONS WITHIN THE SPECIFICATIONS.
 - UNLESS OTHERWISE SPECIFIED, BEDDING MATERIAL SHALL CONSIST OF SELECT BACKFILL MATERIAL, 2" MAX. SIZE, OR WASHED AND GRADED LIMEROCK (3/8"-7/8"), COMPACTED TO AT LEAST 90% OF MAX. DENSITY, 6" LIFTS, PER AASHTO SPEC. No. T-180.
 - WHERE REQUIRED, SHEETING AND SHORING SHALL BE IN ACCORDANCE WITH SPECIFICATIONS.
 - WHERE UNSTABLE SOILS ARE ENCOUNTERED, INCLUDING PEAT, MUCK OR OTHER ORGANIC SOILS, ELASTIC SILT AND CLAYS BELOW THE WATER TABLE, A FOUNDATION IS REQUIRED, COMPACTED TO AT LEAST 90% OF MAX. DENSITY, 6" LIFTS PER AASHTO SPEC. No. T-180. FOUNDATION MATERIAL SHALL BE SELECT BACKFILL MATERIAL, 2" MAXIMUM SIZE IN 6" LIFTS. EXTEND EXCAVATION AT LEAST 2' DEEPER FOR FOUNDATION UNLESS SUITABLE MATERIAL IS FOUND AT A LESSER DEPTH. GREATER DEPTHS MAY BE REQUIRED FOR EXTREMELY POOR CONDITIONS.
 - POLYETHYLENE ENCASUREMENT OF CAST IRON VALVES, PIPE AND FITTINGS, IF REQUIRED BY THE DEPARTMENT, SHALL BE PER ANSI/MANHA C105/21.5, METHOD A, B OR C FOR TYPE 1 CLASS C TUBE, MIN. 8 MILS THICK.
 - NO COMPACTION IS REQUIRED BELOW THE WATER TABLE.

			ITEM	CROSS REF.	SPEC. REF.
			1		
			2		
- NOTES:**
- STORM SEWER, GRAVITY WASTEWATER AND RECLAIMED WATER MAIN CROSSING UNDER POTABLE WATER MAINS SHALL BE LAID TO PROVIDE A MINIMUM VERTICAL DISTANCE OF TWELVE (12) INCHES BETWEEN THE INVERT OF THE UPPER PIPE AND THE CROWN OF THE LOWER PIPE. WHERE THIS MINIMUM SEPARATION CANNOT BE MAINTAINED, THE CROSSING SHALL BE ARRANGED SO THAT THE STORM/WASTEWATER/RECLAIMED WATER PIPE JOINTS AND POTABLE WATER MAIN JOINTS ARE EQUIDISTANT FROM THE POINT OF CROSSING WITH NO LESS THAN TEN (10) FEET BETWEEN ANY TWO JOINTS. BOTH PIPES SHALL BE D.I.P. AND THE MINIMUM VERTICAL SEPARATION SHALL BE 6 INCHES. WHERE THERE IS NO ALTERNATIVE TO STORM/WASTEWATER/RECLAIMED WATER PIPES CROSSING OVER A POTABLE WATER MAIN, THE CRITERIA FOR MINIMUM 12" VERTICAL SEPARATION BETWEEN LINES AND JOINT ARRANGEMENT, AS SHOWN ABOVE, SHALL BE REQUIRED, AND BOTH PIPES SHALL BE D.I.P. D.I.P. IS NOT REQUIRED FOR STORM SEWERS.
 - WHENEVER POSSIBLE MAINTAIN MIN. TEN (10) FEET HORIZONTAL DISTANCE (WALL TO WALL) BETWEEN POTABLE WATER MAIN AND STORM SEWER, WASTEWATER MAIN, OR FORCE MAIN (A MIN. 6" SEPARATION MAY BE APPROVED ON A CASE BY CASE BASIS). MAINTAIN MIN. THREE (3) FEET HORIZONTAL DISTANCE (WALL TO WALL) BETWEEN RECLAIMED WATER MAIN AND POTABLE WATER MAIN, STORM SEWER, WASTEWATER GRAVITY MAIN OR FORCE MAIN.
 - FORCE MAIN CROSSING POTABLE WATER MAIN OR RECLAIMED WATER MAIN SHALL BE LAID TO PROVIDE A MINIMUM VERTICAL DISTANCE OF TWELVE (12) INCHES BETWEEN THE OUTSIDE OF THE FORCE MAIN AND THE OUTSIDE OF THE POTABLE WATER MAIN OR RECLAIMED WATER MAIN WITH THE POTABLE WATER MAIN OR RECLAIMED WATER MAIN CROSSING OVER THE FORCE MAIN.
 - WASTEWATER LATERALS SHALL CROSS UNDER POTABLE WATER MAINS WITH A MIN. 12" VERTICAL SEPARATION WHENEVER POSSIBLE. WHERE THIS MINIMUM SEPARATION CANNOT BE MAINTAINED, A 20" SECTION OF DUCTILE IRON PIPE POTABLE WATER MAIN CENTERED ON THE CROSSING IS REQUIRED AND THE MINIMUM VERTICAL SEPARATION SHALL BE 6". WHERE THERE IS NO ALTERNATIVE TO A WASTEWATER LATERAL PIPE CROSSING OVER A POTABLE WATER MAIN, A MINIMUM 12" VERTICAL SEPARATION IS REQUIRED. THE LATERAL SHALL BE P.V.C. C-900 SDR18 OR BETTER. THE POTABLE WATER MAIN SHALL BE D.I.P. AND THE PIPE JOINTS SHALL BE EQUIDISTANT FROM THE POINT OF CROSSING.
 - POTABLE WATER SERVICE LINES SHALL CROSS OVER WASTEWATER MAINS WITH A MIN. 12" VERTICAL SEPARATION. WHERE THIS MIN. SEPARATION CAN NOT BE MAINTAINED, THE WATER SERVICE SHALL BE ENCASED IN A MIN. 10" LONG PVC CASING CENTERED OVER THE CROSSING WITH MIN. 6" VERTICAL SEPARATION.
 - WASTEWATER MAINS, WATER MAINS, STORM PIPES AND OTHER UTILITY PIPES SHALL CROSS PERPENDICULAR WHENEVER POSSIBLE.

			ITEM	CROSS REF.	SPEC. REF.
			1		
			2		
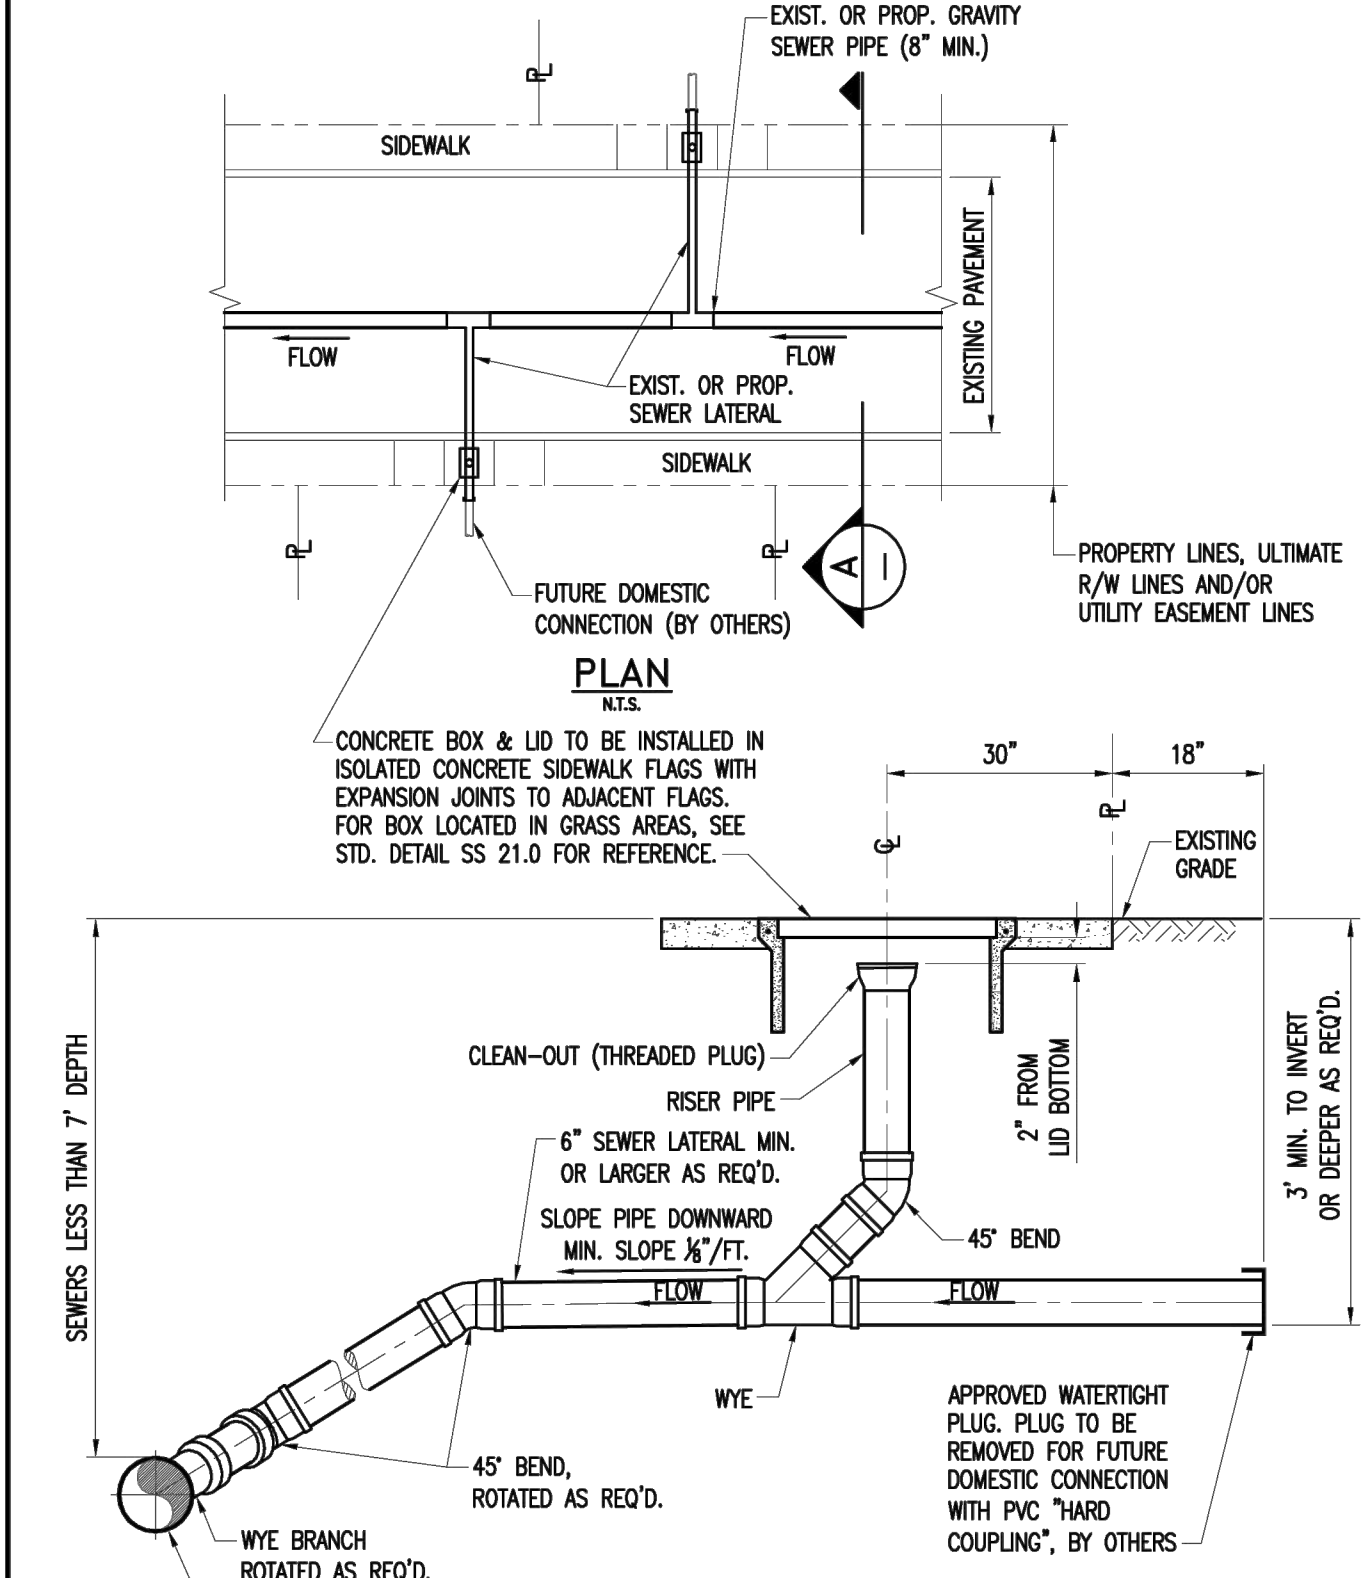

EXIST. OR PROP. GRAVITY SEWER PIPE (8" MIN.)		SECTION N.T.S.		SAN. SEWER CLEAN-OUT GRAVITY SEWER SERVICE LATERAL	SS 240 SS 240
				ITEM	CROSS REF. SPEC. REF.
 MIAMI-DADE COUNTY Creating Excellence Every Day www.miamidade.gov	ISSUE DATE	APPROVED BY	STANDARD DETAIL GRAVITY SEWER SERVICE LATERAL FOR "SHALLOW" SEWERS		SS 1.0 SHEET 1.0
	08/26/2010	V.F.C.			

- EXISTING MARKINGS SHALL BE REMOVED BY WATER BLASTING OR SANDBLASTING ONLY.
- ALL EXISTING TRAFFIC CONTROL SIGNAGE AND PAVEMENT MARKINGS IN CONFLICT WITH THE PROPOSED TRAFFIC CONTROL SIGNAGE AND PAVEMENT MARKINGS WILL BE REMOVED OR RELOCATED BY THE CONTRACTOR.
- ALL CONSTRUCTION SHALL BE IN ACCORDANCE WITH THE MANUAL OF UNIFORM TRAFFIC CONTROL DEVICES (M.U.T.C.D.) AND FLORIDA DEPARTMENT OF TRANSPORTATION ROADWAY TRAFFIC AND DESIGN STANDARDS.
- ALL MARKINGS WITHIN R/W SHALL BE THERMOPLASTIC. ALL ON-SITE MARKINGS SHALL BE PAINT EXCEPT 24" SOLID WHITE STOP BARS WHICH SHALL BE THERMOPLASTIC.
- FDOT APPROVED SEALER SHALL BE USED WHEN APPLYING MARKINGS ON CONCRETE.
- ALL PAVEMENT MARKINGS ON PAVY SYSTEMS SHALL BE 3M ¹⁰⁰ TAPE AND APPLIED WITH AN E44 CONTACT CEMENT AS PER MANUFACTURER'S SPECIFICATIONS.
- VERIFY LOCATION OF ALL UNDERGROUND UTILITIES PRIOR TO INSTALLATION OF SIGN POSTS.
- ALL PARKING LOT STRIPES BETWEEN PARKING STALLS SHALL BE 4" WHITE PAINT, EXCEPT FOR HANDICAP PARKING SPACES, WHICH SHALL MEET FDOT STANDARDS.
- ALL STOP BARS SHALL BE THERMOPLASTIC AND HAVE GLASS BEADS.
- THESE CIVIL ENGINEERING PLANS ARE FOR PAVING, STORM DRAINAGE, GRADING, WATER DISTRIBUTION, SANITARY SEWER COLLECTION, PAVEMENT MARKINGS AND SIGNAGE, AND CIVIL ENGINEERING DETAILS ONLY. FOR EXACT LAY-OUT, SETBACKS, ZONING INFORMATION, ZONING SETBACKS, ETC., SEE PLANS PREPARED BY THE ARCHITECT.
- ALL STOP SIGNS SHALL BE A MINIMUM OF 4' BEHIND CROSSWALK.
- 24" STOP BAR AT R.O.W. SHALL BE THERMOPLASTIC.
- THE CITY ENGINEER IS RESPONSIBLE FOR REVIEWING AND APPROVING THE ON-SITE PAVEMENT MARKINGS AND SIGNAGE, AND FOR INSPECTING AND ACCEPTING THE ON-SITE PAVEMENT MARKINGS AND SIGNAGE FOR MAINTENANCE BY THE PROPERTY OWNER.
- REFER TO SHEETS GI-001 - 003 FOR ADDITIONAL NOTES.
- REFER TO SURVEY FOR LEGAL DESCRIPTION

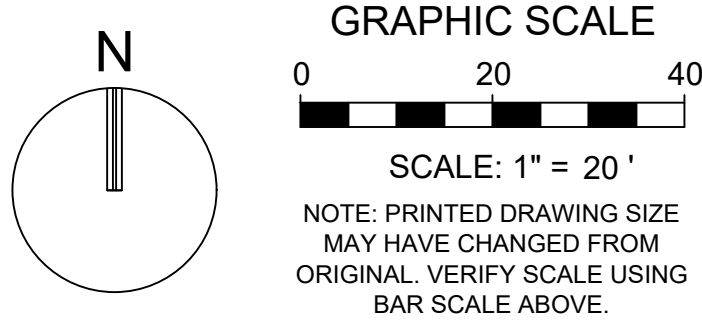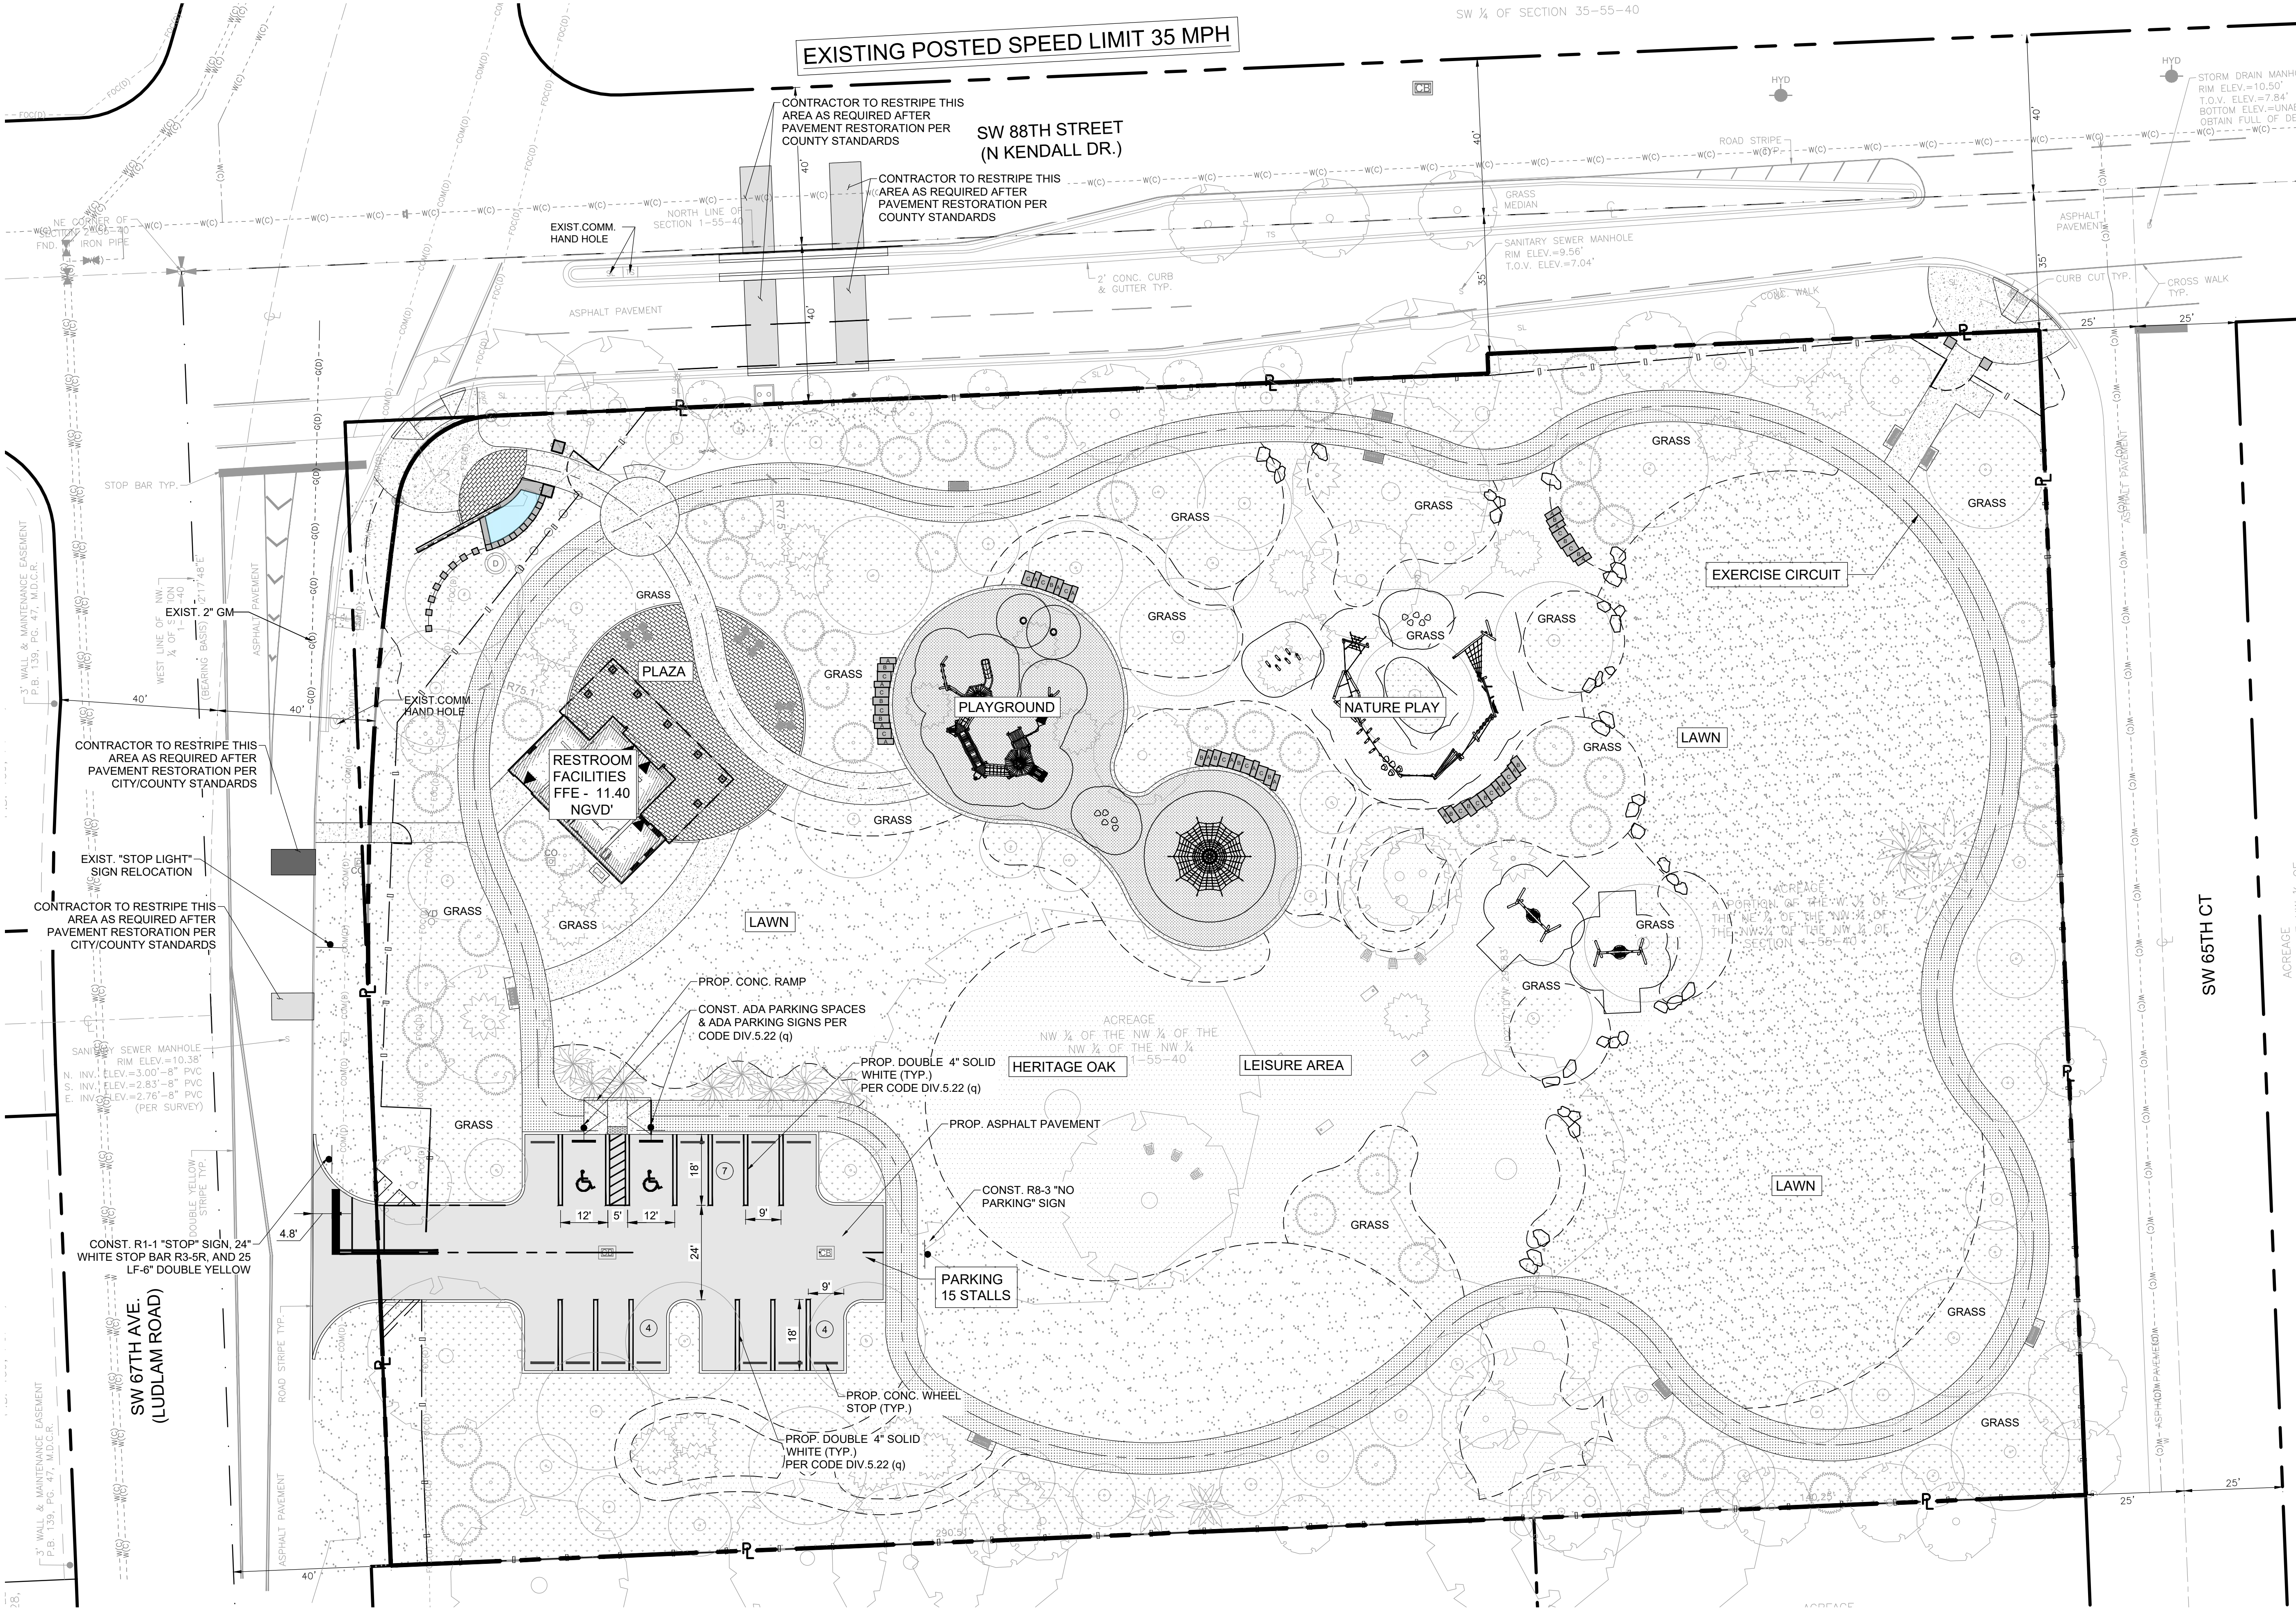

PROJECT LEAD & CIVIL ENGINEERING:



 301 EAST ATLANTIC BLVD.
 FORT LAUDERDALE, FL 33309
 PH: (954) 788-3400
 Florida Engineering Business License: CA7928
 Florida Surveyor and Mapper Business License: LB6860
 Florida Landscape Architecture Business License: LC26000457

LANDSCAPE ARCHITECT:



 801 INTERNATIONAL PARKWAY
 LAKE MARY, FL 32746
 407.871.9607
 MKSKSTUDIOS.COM

ARCHITECT:



 WANNEMACHER, JENSEN ARCHITECTS
 815 NORTHWEST 57 AVE. SUITE 219
 MIAMI, FLORIDA 33126
 727.422-5568
 WJARC.COM AA0002277


MECHANICAL, PLUMBING, & ELECTRICAL ENGINEERING:



 5301 WATERFOOD DISTRICT DR.
 SUITE 750
 954-421-1944
 SGMENGINEERING.COM CA-00006208

REVISIONS		
NO.	DESCRIPTION	DATE
1	ISSUED FOR BUILDING PERMIT	11/21/2024
2	REVISED FOR BUILDING PERMIT	01/10/2025

ISSUE DATE: 03/02/2025
 DESIGNED BY: BB, NW
 DRAWN BY: CD, BB
 CHECKED BY: TD

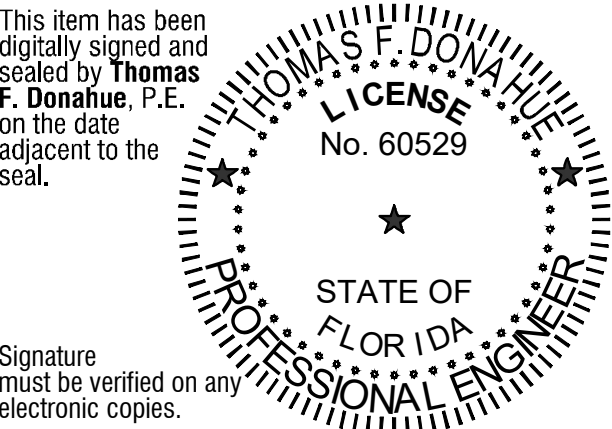This item has been digitally signed and sealed by Thomas F. Donahue, P.E. on the date adjacent to the seal.

 Signature must be verified on an electronic copies.

2026.03.04 08:32:02-0500
 THOMAS F. DONAHUE, P.E.
 FLORIDA REG. NO. 60529
 (FOR THE FIRM)

CLIENT
VILLAGE OF PINECREST
 PINECREST PARKS & RECREATION



PROJECT
GARY MATZNER PARK

SHEET TITLE
PAVEMENT MARKING AND SIGNAGE PLAN

SHEET NUMBER
CM-101

KEITH PROJECT NUMBER
13861.00

REVISIONS		
NO.	DESCRIPTION	DATE
	ISSUED FOR BUILDING PERMIT	11/21/2024
	REVISED FOR BUILDING PERMIT	01/10/2025

ISSUE DATE:	03/02/2025
DESIGNED BY:	BB, NW
DRAWN BY:	CD, BB
CHECKED BY:	TD

This item has been

 digitally signed and


 sealed by Thomas

 F. Donahue, P.E.

 on the date

 adjacent to the

 seal.

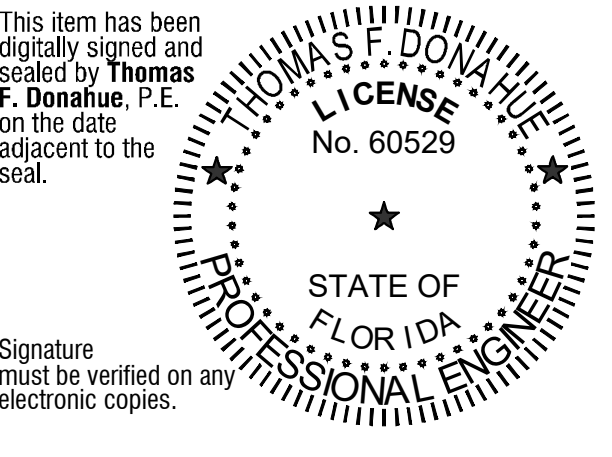

Signature

 must be verified on any

 electronic copies.

2026.03.04 08:32:31-0500

 THOMAS F. DONAHUE, P.E.

 FLORIDA REG. NO. 60529

 (FOR THE FIRM)

CLIENT

VILLAGE OF

PINECREST

 PINECREST PARKS & RECREATION



PROJECT

GARY MATZNER

PARK

SHEET TITLE

PAVEMENT MARKING

AND SIGNAGE

DETAILS

SHEET

 NUMBER

CM-501

KEITH PROJECT


 NUMBER

13861.00


- NOTES:
- TOP PORTION OF SIGN SHALL HAVE A REFLECTIVE BLUE BACKGROUND WITH WHITE REFLECTIVE SYMBOL.
 - BOTTOM PORTION SHALL HAVE A REFLECTIVE WHITE BACKGROUND WITH BLACK OPAQUE LEGEND AND BORDER.
 - SIGN MAY BE FABRICATED ON ONE PANEL OR TWO.
 - SIGNS ARE TO BE MOUNTED AT A HEIGHT OF 5 FT. MINIMUM FROM PAVEMENT TO BOTTOM OF SIGN.

1 HANDICAP PARKING SIGN DETAIL

NOT TO SCALE

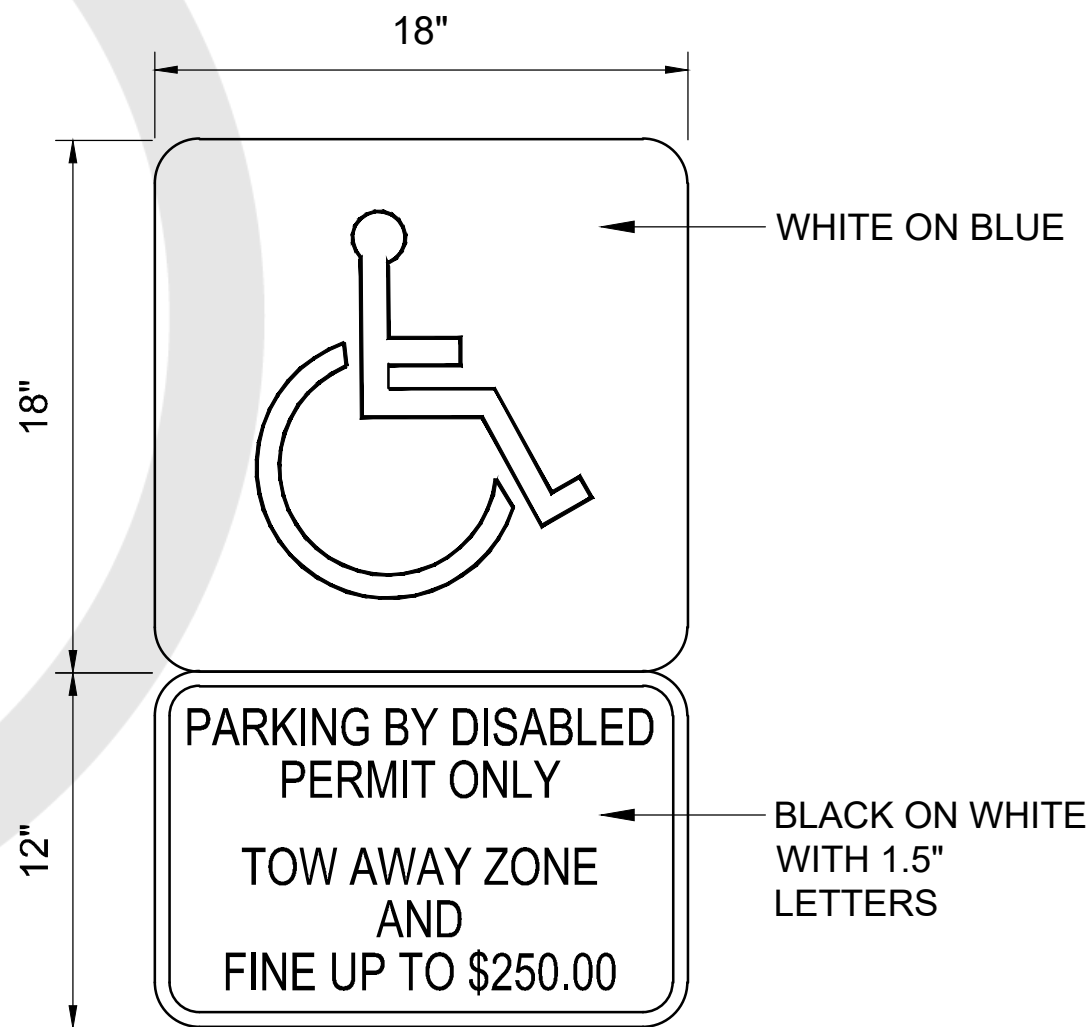


- NOTES:
- DIMENSIONS ARE TO THE CENTERLINE OF MARKINGS.
 - AN ACCESS AISLE IS REQUIRED FOR EACH ACCESSIBLE SPACE WHEN ANGLE PARKING IS USED.
 - CRITERIA FOR PAVEMENT MARKINGS ONLY, NOT PUBLIC SIDEWALK CURB RAMP LOCATIONS. FOR RAMP LOCATIONS REFER TO PLANS.
 - TINT BLUE PAVEMENT MARKINGS TO MATCH COLOR 15180 OF FEDERAL STANDARDS 595A.
 - MOUNT FTP-22-06 SIGN BELOW THE FTP-21-06 SIGN.
 - USE OF THE PAVEMENT SYMBOL IN ACCESSIBLE PARKING SPACES IS EITHER 3'-0" OR 5'-0" HIGH AND BLUE IN COLOR (SEE NOTE #4 FOR COLOR DETAIL).

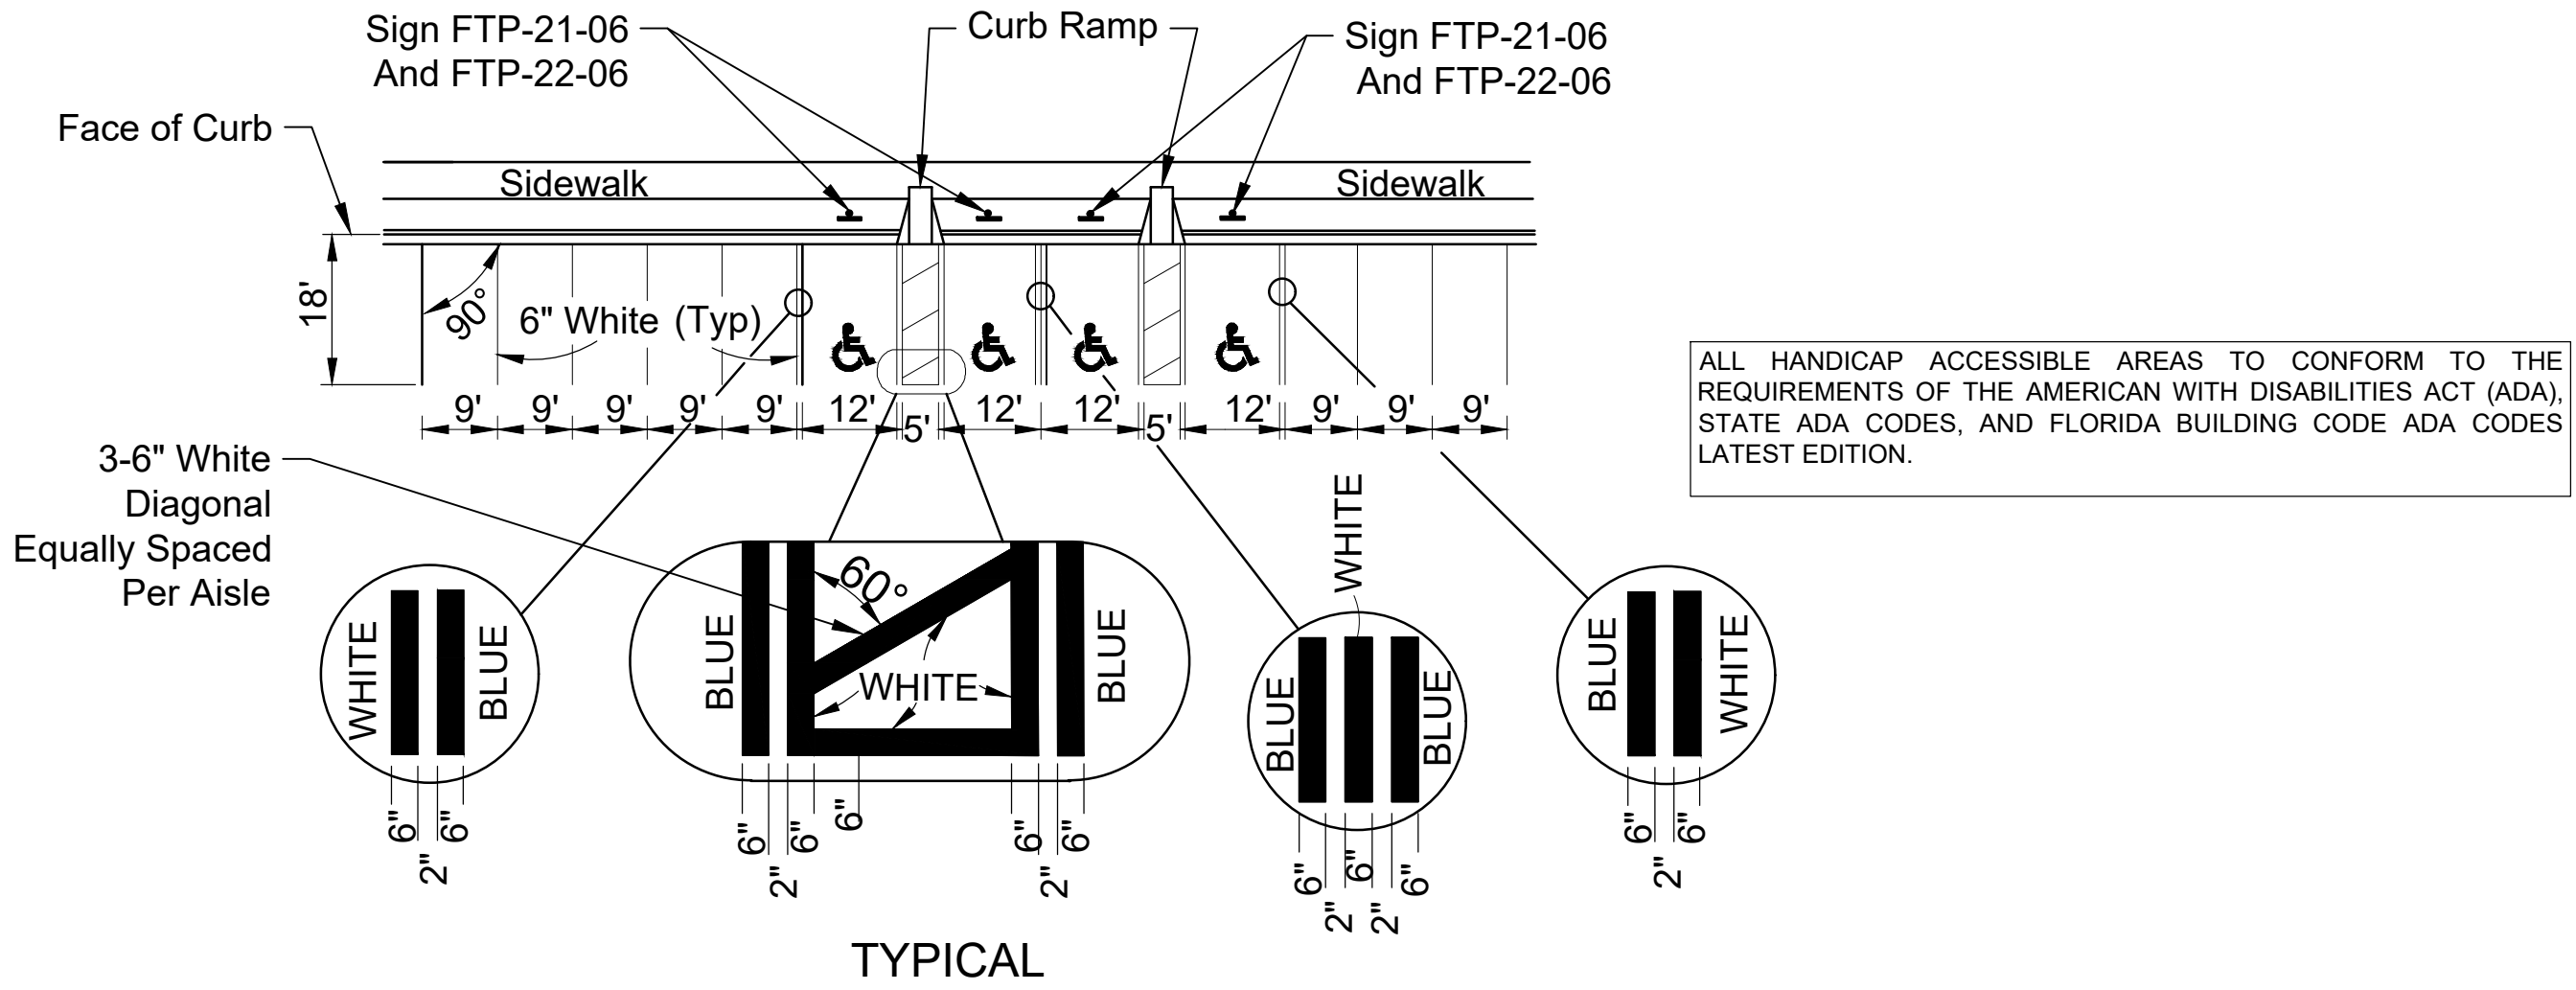

2 TYPICAL ADA PARKING DETAIL PER FDOT STD. DETAIL No. 711-001 (FY 2022-23)

NOT TO SCALE

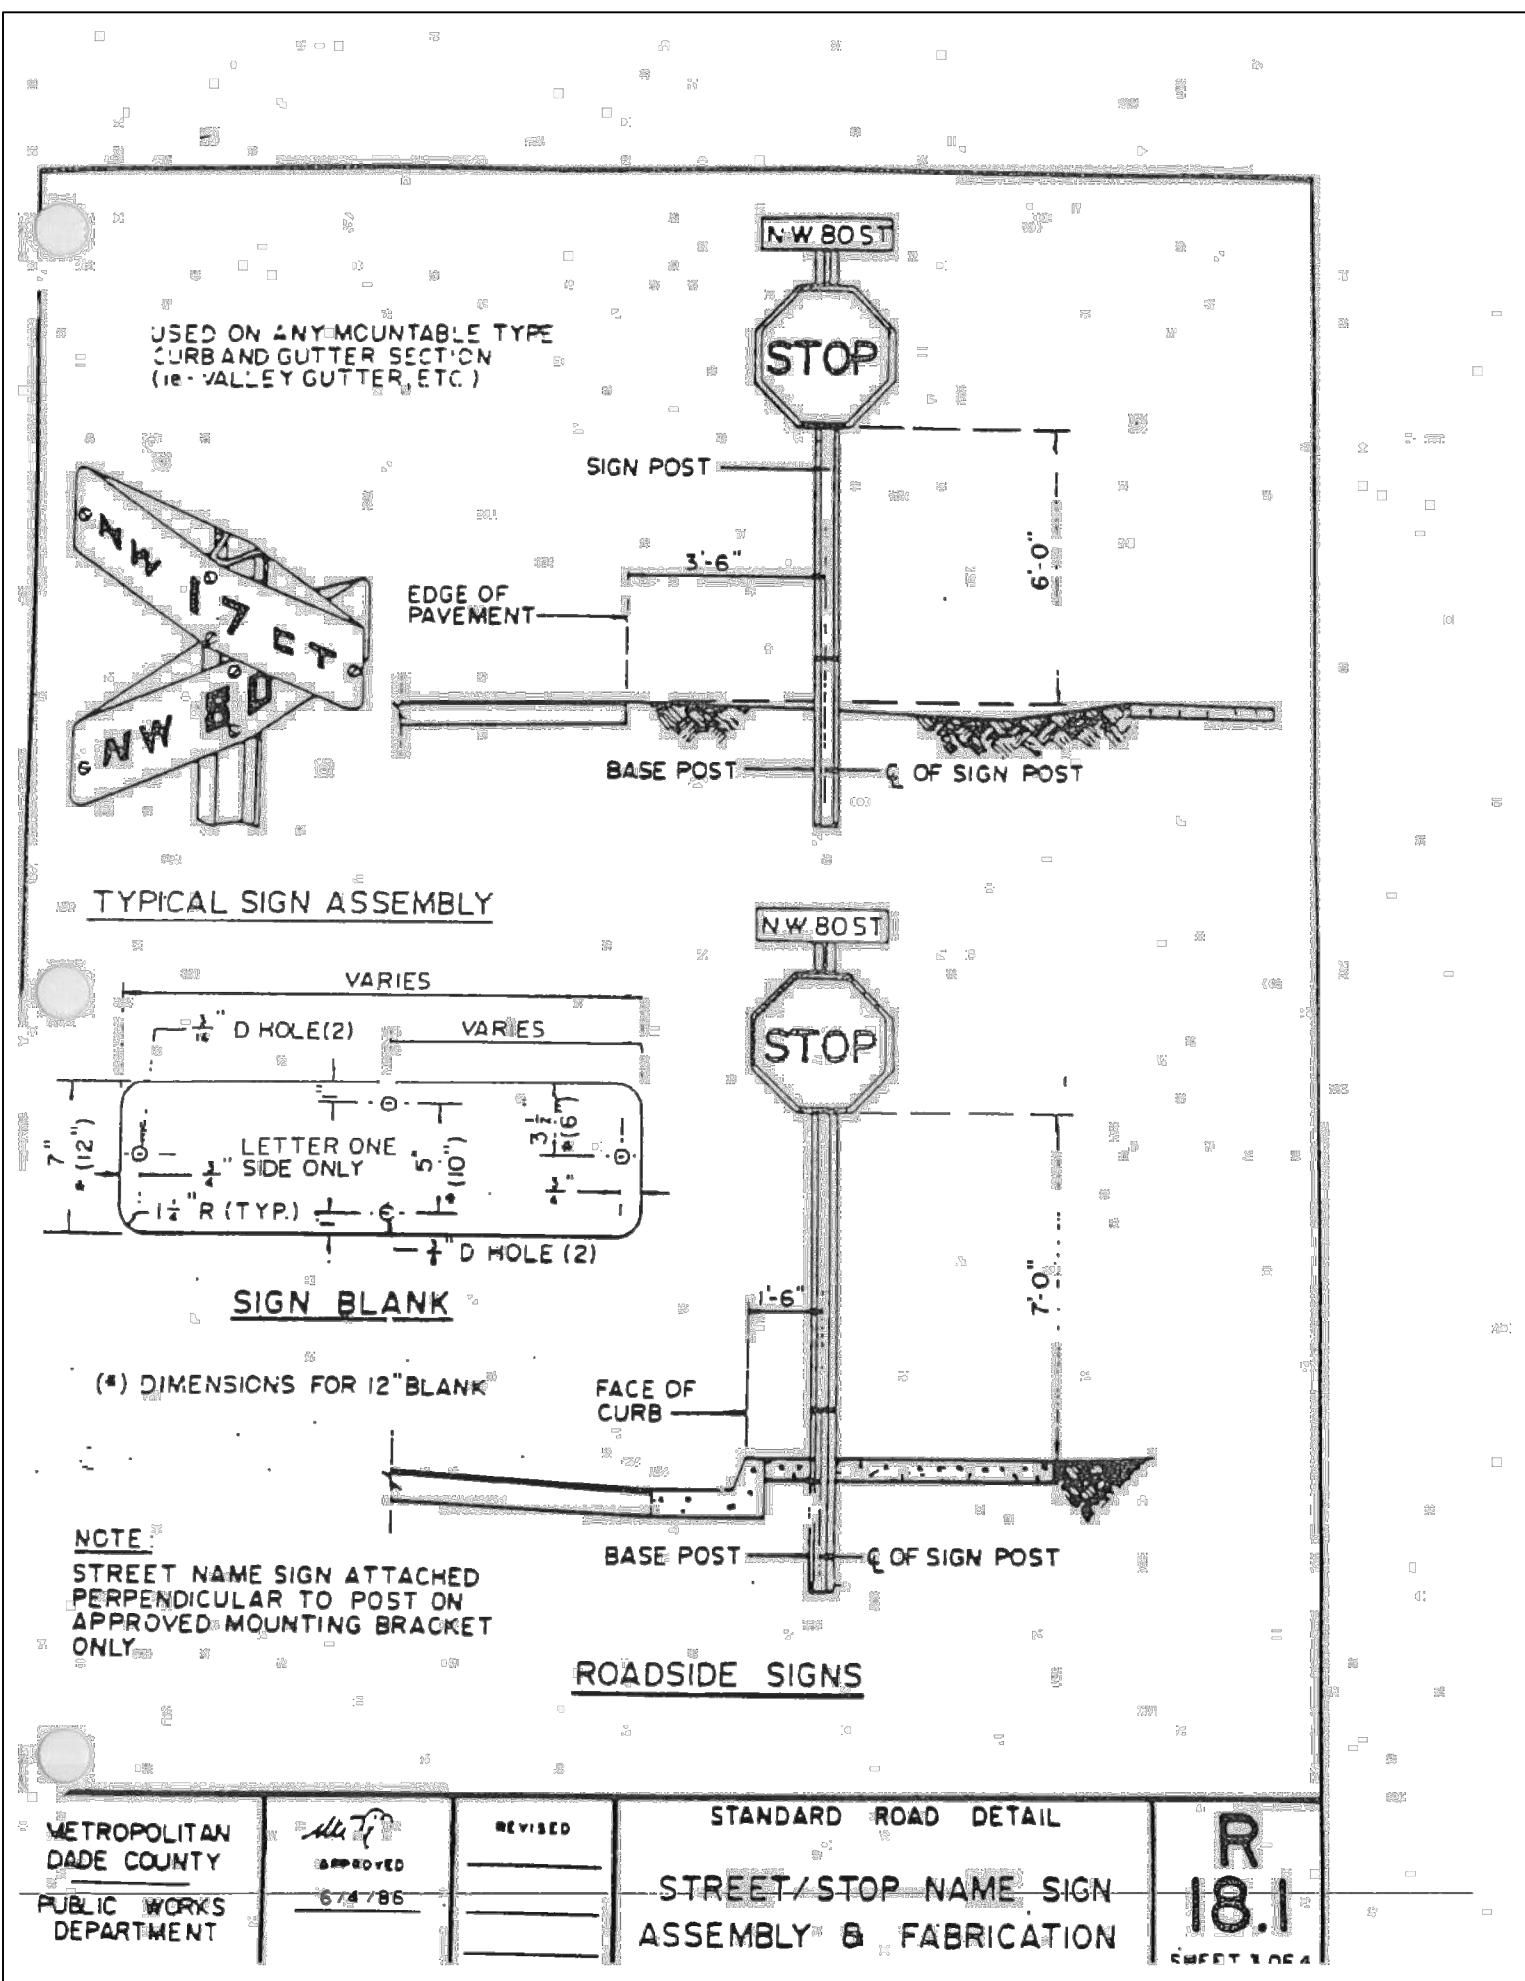

R3-5R
Right Turn Only

To be setup in accordance with Standard Plans 102-615, 102-660, 102-602 & TA19 of the MUTCD

TABLE 1
CHANNELIZING DEVICE SPACING

Work Zone Speed (mph)	Cones on Approach	Type I Barricades, Type II Barricades, Tubular Markers, Vertical Panels, or Drums
≥ 50	25	50
40	25	50
30	25	50

TABLE 2
TAPER LENGTH "L"

Work Zone Speed (mph)	Min. Length (feet)
≥ 45	WS
40	WS
30	WS

TABLE 3
WORK ZONE SIGN SPACING "X"

Road Type	Min. Spacing (feet)
Arterials and Collectors with Work Zone Speed ≥ 40 mph	200
Arterials and Collectors with Work Zone Speed ≥ 45 mph	500
Limited Access Roadways *	1,500

*For Limited access roadways with work zone speed ≥ 55 mph, the minimum spacing may be reduced in accordance with the MUTCD and as approved by the Engineer.

TABLE 4
BUFFER LENGTH "B"

Work Zone Speed (mph)	Min. Length (feet)
25	150
30	200
35	250
40	305
45	360
50	425
55	495
60	570
65	645
70	730

Note: When Buffer Length "B" cannot be attained due to geometric constraints, use the greatest length possible, but not less than 155 feet.

245' TAPER

SPEED LIMIT 35

ROAD AHEAD

ROAD WORK AHEAD

ROAD CLOSED AHEAD

ROAD WORK AHEAD

ROAD WORK AHEAD

ALL SIDEWALK CLOSED SIGNS MOUNTED ON PEDESTRIAN LCD AS PER STANDARD 102-660


CLOSURE OVERVIEW

VARIABLE MESSAGE BOARD - VMS placed 14 days prior to closure.

SW 88 ST 2 CLOSE STARTING DATE TO DATE

VARIABLE MESSAGE BOARD - VMS during closure message.

SW 67 AVE CLOSED@ 88TH ST FOLLOW DETOUR

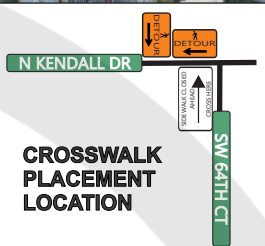

PHASE 1
WORK HOURS 9AM-4PM

- KEY-**
- WORK AREA
 - TRAFFIC CONES / DRUMS
 - PEDESTRIAN LCD BARRICADES

SEE DETOUR OVERVIEW FOR DETAILS

CONTRACTOR SHALL MAINTAIN RESIDENT ACCESS TO HOMES

TONY@MOTPLANS.COM

FDOT This Certifies that **ANTHONY BRITTEN SR.** Has Completed a Florida Department of Transportation Approved Temporary Traffic Control (TTC) Advanced (Refresher) Course.

Date Expires: 03/25/2026 Certificate # 83590 Instructor: Messier R. Glichrist FDOT Provider # 140

Metro Florida Safety Council Phone: 954-603-1900 Tri-County Date: Broward, Palm Beach, FL 33441 metrofloridasafetycouncil.com mlyons@metrofloridasafetycouncil.com

METRO FLORIDA SAFETY COUNCIL

To be setup in accordance
with TA 19 of the MUTCD

DETOUR OVERVIEW

PHASE 1
WORK HOURS 9AM-4PM

NO EQUIPMENT ON
EXPRESS WAY

SEE CLOSURE
OVERVIEW FOR
DETAILS

TONY@MOTPLANS.COM

FDOT
This Certifies that
ANTHONY BRITTEN S.R.
Has Completed a Florida Department of Transportation Approved
Temporary Traffic Control (TTC) Advanced (Refresher) Course.
Date Expires: 03/25/2026 Certificate # 83590
Instructor: Messier R. Glichrist FDOT Provider # 140

Metro Florida Safety Council
Phone: 954-603-1900
Tri-County
Dade Broward Palm Beach, FL 33441
metrofloridasafetycouncil.com
mlyons@metrofloridasafetycouncil.com



DRAWN BY:
Tony Britten

MOT Plans

631 NE 45 Street
Oakland Park, FL 33334
(954) 560-0450

DATE: 2/11/2026

SITE LOCATION: GARY MATZNER PARK

SHEET-2

SHEET	TABLE OF CONTENTS
1	General Notes, TTC Tables
2	Definitions Temporary Traffic Control Devices Overhead Work Railroads Sight Distance Above Ground Hazard
3	Clear Zone Widths For Work Zones Superelevation Length Of Lane Closures Overweight/Oversize Vehicles Lane Widths High-Visibility Safety Apparel Speed Reduction Signing
4	Flagger Control Survey Work Zones Signs
5	Work Zone Sign Supports
6	Commonly Used Warning and Regulatory Signs In Work Zones
7	Manholes/Crosswalks/Joints Truck Mounted Attenuators Signals Channelizing Devices Channelizing Devices Consistency Advanced Warning Arrow Boards
8	Drop-Offs In Work Zones
9	Business Entrance Temporary Asphalt Separator
10	Channelizing Devices Notes Temporary Barrier Notes
11	Pavement Markings

GENERAL NOTES:

- This Index contains information specific to the Federal and State guidelines and standards for the preparation of traffic control plans and for the execution of traffic control in work zones, for construction and maintenance operations and utility work on highways, roads and streets on the State Highway System. Certain requirements in this Index are based on the high volume nature of State Highways. For highways, roads and streets off the State Highway System, the local agency (City/County) having jurisdiction may adopt requirements based on the minimum requirements provided in the MUTCD.
- Use this Index in accordance with the Plans and Indexes 102-601 through 102-680. Indexes 102-601 through 102-680 are Department-specific typical applications of commonly encountered situations. Adjust device location or number thereof as recommended by the Worksite Traffic Supervisor and approved by the Engineer. Devices include, but are not limited to, flaggers, portable temporary signals, signs, pavement markings, and channelizing devices. Comply with MUTCD or applicable Department criteria for any changes and document the reason for the change.
- Except for emergencies, any road closure on State Highway System must comply with Section 335.15, F.S.

TABLE 1 CHANNELIZING DEVICE SPACING				
Work Zone Speed (mph)	Max. Spacing (feet)			
	Cones or Temporary Tubular Markers		Type I Barricades, Type II Barricades, Vertical Panels, or Drums	
	Taper	Tangent	Taper	Tangent
≤ 45	25	50	25	50
≥ 50	25	50	50	100

TABLE 3 WORK ZONE SIGN SPACING "X"	
Road Type	Min. Spacing (feet)
Arterials and Collectors with Work Zone Speed ≤ 40 mph	200
Arterials and Collectors with Work Zone Speed ≥ 45 mph	500
Limited Access Roadways *	1,500

* For Limited access roadways with work zone speed ≤ 55 mph, the minimum spacing may be reduced in accordance with the MUTCD and as approved by the Engineer.

SYMBOLS:	
	Work Area
	Channelizing Device
	Work Zone Sign
	Type III Barricade
	Lane Identification and Direction of Traffic



TABLE 2 TAPER LENGTH "L"	
Work Zone Speed (mph)	Min. Length (feet)
≤ 40	$L = \frac{WS^2}{60}$
≥ 45	$L = WS$

Where: W = width of offset in feet
S = speed in mph

TABLE 4 BUFFER LENGTH "B"	
Work Zone Speed (mph)	Min. Length (feet)
25	155
30	200
35	250
40	305
45	360
50	425
55	495
60	570
65	645
70	730

Note: When Buffer Length "B" cannot be attained due to geometric constraints, use the greatest length possible, but not less than 155 feet.

TONY@MOTPLANS.COM



This Certifies that
ANTHONY BRITTEN SR.

Has Completed a Florida Department of Transportation Approved
Temporary Traffic Control (TTC) Advanced (Refresher) Course.

Date Expires: 03/25/2026 Certificate # 83590
Instructor: Messler R. Gilchrist FDOT Provider # 140



Metro Florida Safety Council
Phone: 954-403-1900
Tri-County
Dade, Broward, Palm Beach, FL 33441
metrofloridasafetycouncil.com
mlyons@metrofloridasafetycouncil.com


9/10/2024 10:42:49 AM

LAST REVISION	DESCRIPTION:	FY 2025-26 STANDARD PLANS	GENERAL INFORMATION FOR TRAFFIC CONTROL THROUGH WORK ZONES	INDEX	SHEET
11/01/23				102-600	1 of 11

NOTE:
Confine work operations to the following lane or lane combinations:


- Outside travel lane
- Outside auxiliary lane
- Outside travel lane and adjoining auxiliary lane
- Inside travel lane
- Inside auxiliary lane
- Inside travel lane and adjoining auxiliary lane

If the work area is confined to an auxiliary lane, the work area must be barricaded. Replace the RIGHT (LEFT) LANE CLOSED AHEAD signs with ROAD WORK AHEAD signs, and omit the merge symbol signs and arrow board.

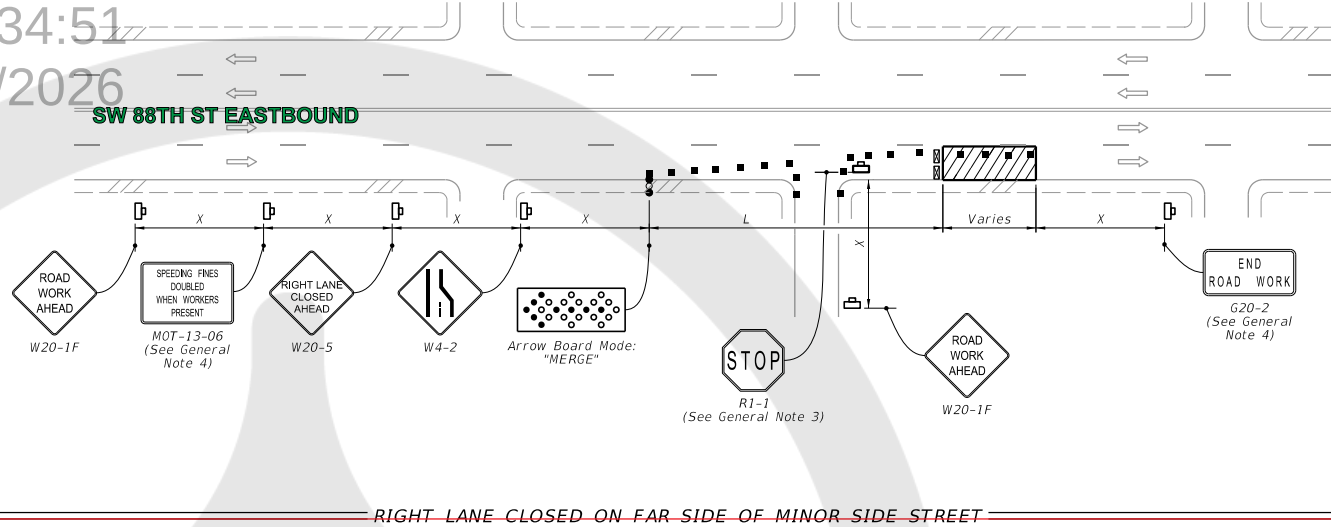

SYMBOLS:

- Work Area
- Channelizing Device (See Index 102-600)
- Work Zone Sign
- Type III Barricade
- Arrow Board
- Stop Bar
- Lane Identification and Direction of Traffic

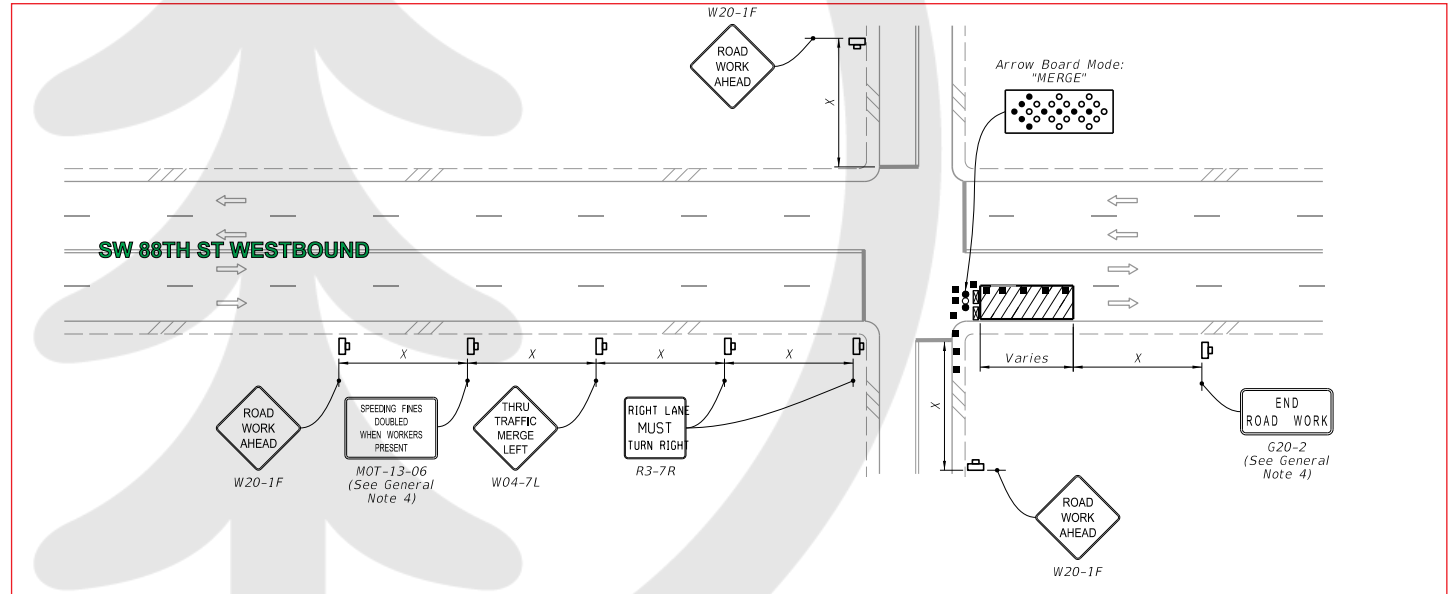

TONY@MOTPLANS.COM

FDOT This Certifies that
ANTHONY BRITTEN SR.
Has Completed a Florida Department of Transportation Approved
Temporary Traffic Control (TTC) Advanced (Refresher) Course.
Date Expires: 03/25/2026 Certificate # 83590
Instructor: Messier R. Gilchrist FDOT Provider # 140

Metro Florida Safety Council
Phone: 954-403-1900
Tri-County
Dade, Broward, Palm Beach, FL 33441
metrofloridasafetycouncil.com
mlyons@metrofloridasafetycouncil.com

METRO
FLORIDA SAFETY COUNCIL


9/10/2024 11:07:25 AM

LAST REVISION	DESCRIPTION:	FY 2025-26 STANDARD PLANS	MULTILANE ROADWAY, INTERSECTION WORK	INDEX 102-615	SHEET 2 of 5
11/01/22					

- NOTES:**
1. Cover or deactivate pedestrian traffic signal display(s) controlling closed crosswalks.
 2. Place pedestrian LCDs across the full width of the closed sidewalk.
 3. For post mounted signs located near or adjacent to a sidewalk, maintain a minimum 7' clearance from the bottom of the sign panel to the surface of the sidewalk.
 4. "Sidewalk Closed" signs (R9-XX) may be mounted on pedestrian LCDs in accordance with the manufacturer's instructions.
 5. Omit the Advance Closure LCD if it blocks access to other pedestrian facilities (e.g., transit stops, residences, or business entrances).

SYMBOLS:

- Work Area
- Work Zone Sign
- Pedestrian Longitudinal Channelizing Device (LCD)
- Lane Identification and Direction of Traffic

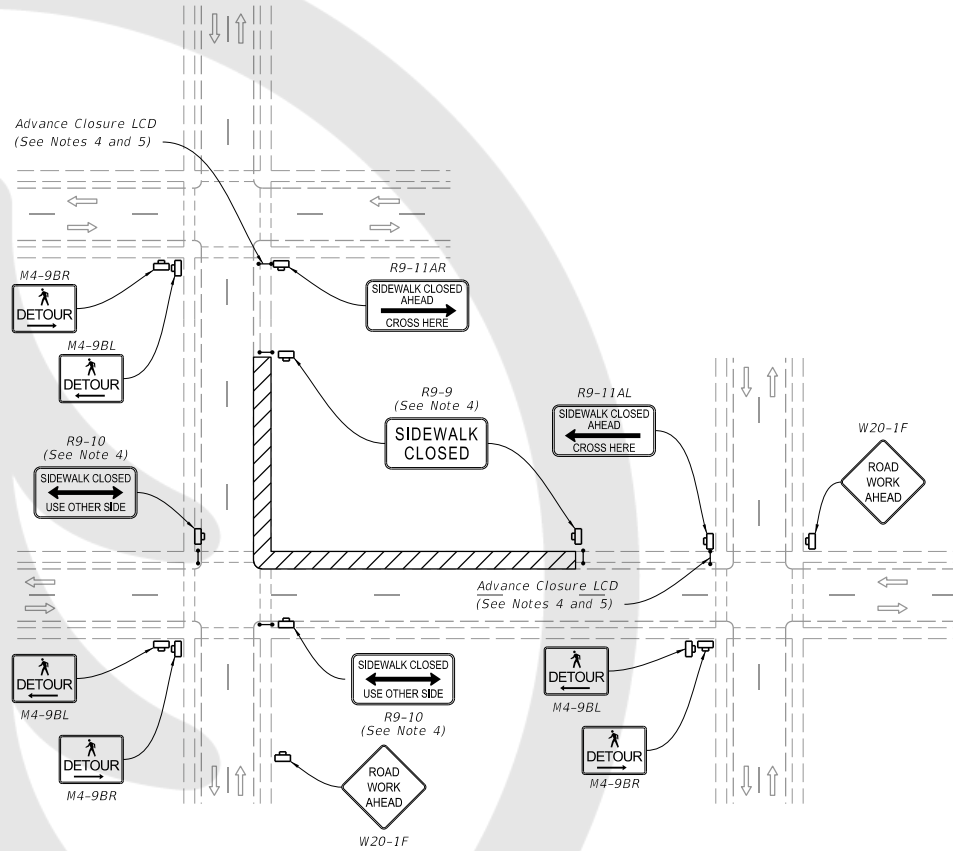

PEDESTRIAN DETOUR

TONY@MOTPLANS.COM

FDOT
This Certifies that
ANTHONY BRITTEN SR.
Has Completed a Florida Department of Transportation Approved
Temporary Traffic Control (TTC) Advanced (Refresher) Course.
Date Expires: 03/25/2026 Certificate # 63590
Instructor: Messier R. Gilchrist FDOT Provider # 140

Metro Florida Safety Council
Phone: 954-603-1900
Tri-County
Oakland Park, Palm Beach, FL 33441
metrofloridasafetycouncil.com
mlyons@metrofloridasafetycouncil.com

METRO
FLORIDA SAFETY COUNCIL


LAST REVISION	DESCRIPTION:	FY 2025-26 STANDARD PLANS	SIDEWALK CLOSURE	INDEX	SHEET
11/01/20				102-660	1 of 2

NOTES:


1. L = Taper Length
B = Buffer Length
X = Work Zone Sign Distance
See Index 102-600 for "L", "B", "X", channelizing device spacing values.
2. Provide a 5' wide temporary pedestrian way with a maximum cross-slope of 0.02, except where space restrictions warrant a minimum width of 4'. Provide a 5' x 5' passing space for temporary pedestrian ways less than 5' in width at intervals not to exceed 200'.
3. When temporary pedestrian ways require curb ramps, meet the requirements of Index 522-002. Detectable warnings are not required for curb ramps diverting pedestrian traffic into a closed lane.
4. The "Speeding Fines Doubled When Workers Present" signs (MOT-13-06) and "End Road Work" signs (G20-2), along with associated work zone sign distances, may be omitted when the work operation will be in place for 24 hours or less.
5. Pedestrian Diversion Option 2 may only be used when called for in the Plans or as approved by an Engineer.

SYMBOLS:


- Work Area
- Temporary Pedestrian Way
- Channelizing Device (See Index 102-600)
- Pedestrian Longitudinal Channelizing Device (LCD)
- Work Zone Sign
- Arrow Board
- Crash Cushion
- Lane Identification and Direction of Traffic

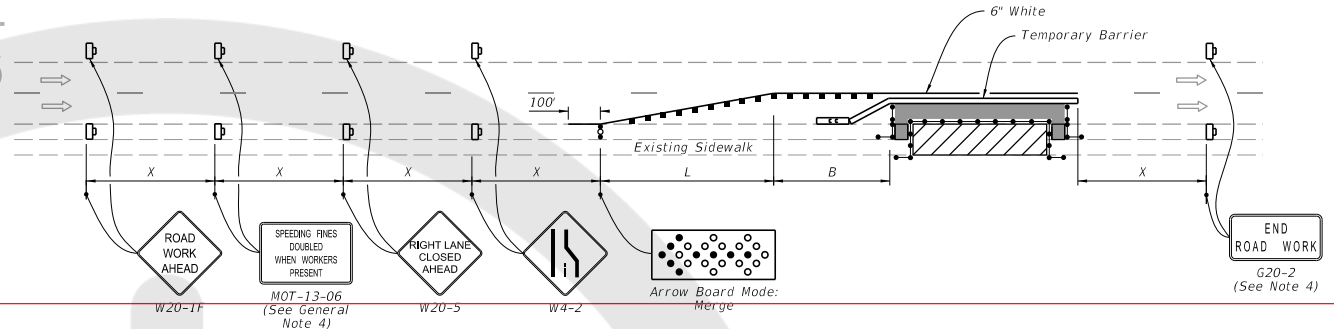

PEDESTRIAN DIVERSION - OPTION 1
(Temporary Barrier Shown, Low Profile Barrier Similar)

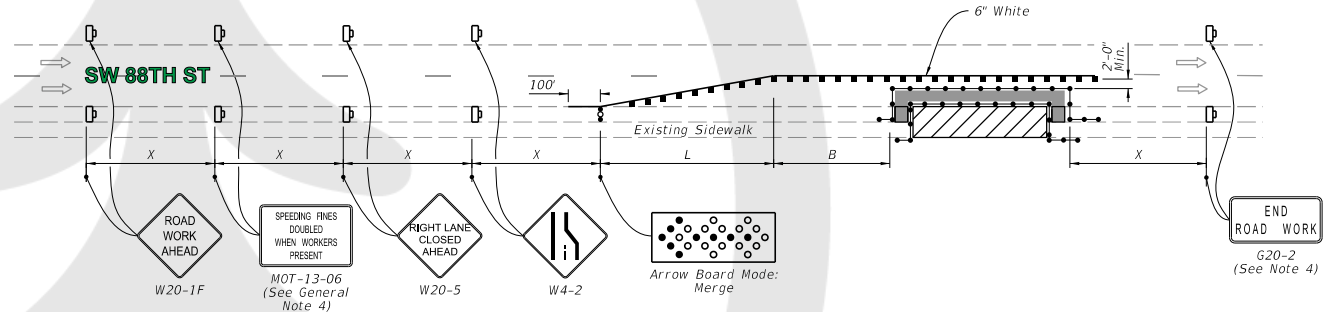

PEDESTRIAN DIVERSION - OPTION 2
(Work Zone Speed 45 mph or Less)

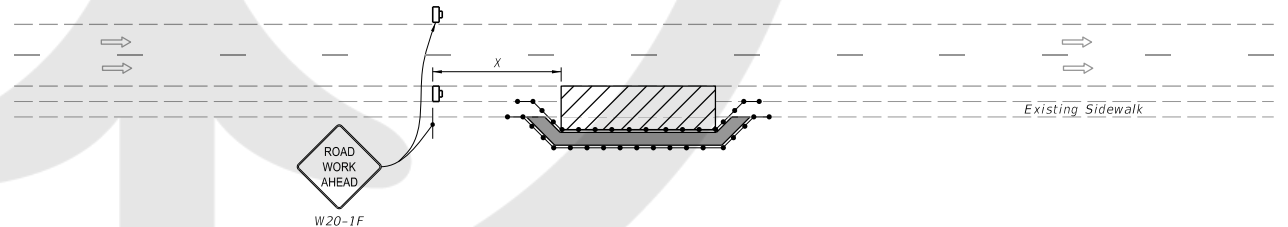

PEDESTRIAN SPECIAL DETOUR

TONY@MOTPLANS.COM

FDOT This Certifies that
ANTHONY BRITTEN SR.
Has Completed a Florida Department of Transportation Approved
Temporary Traffic Control (TTC) Advanced (Refresher) Course.
Date Expires: 03/25/2026 Certificate # 83590
Instructor: Messler R. Gilchrist FDOT Provider # 140

Metro Florida Safety Council
Phone: 954-603-1900
Tri-County
Dade, Broward, Palm Beach, FL 33441
metrofloridasafetycouncil.com
mlyons@metrofloridasafetycouncil.com

METRO
FLORIDA SAFETY COUNCIL



FY 2025-26
STANDARD PLANS

SIDEWALK CLOSURE

INDEX
102-660

SHEET
2 of 2

Notes for Figure 6P-19—Typical Application 19 Detour for One Travel Direction

Guidance:

1. *This plan should be used for streets without posted route numbers.*
2. *On multi-lane streets, Detour signs with an Advance Turn Arrow should be used in advance of a turn.*

Option:

3. The STREET CLOSED legend may be used in place of ROAD CLOSED.
4. Additional DO NOT ENTER signs may be used at intersections with intervening streets.
5. Warning lights may be used on Type 3 Barricades.
6. Detour signs may be located on the far side of intersections.
7. A Street Name sign may be mounted with the Detour sign. The Street Name sign may be either white on green or black on orange.

Standard:

8. **When used, the Street Name sign shall be placed above the Detour sign.**



PINECREST
Public Works
Department


(PW2026-0003)
APPROVED
dgarcia8:34:51
AM03/13/2026

TONY@MOTPLANS.COM

FDOT
This Certifies that
ANTHONY BRITTEN SR.
Has Completed a Florida Department of Transportation Approved
Temporary Traffic Control (TTC) Advanced (Refresher) Course.
Date Expires: 03/25/2026 Certificate # 83590
Instructor: Messler R. Glichrist FDOT Provider # 140

Metro Florida Safety Council
Phone: 954-603-1900
Tri-County
Dade, Broward, Palm Beach, FL 33441
metrofloridasafetycouncil.com
mlyons@metrofloridasafetycouncil.com

Figure 6P-19. Detour for One Travel Direction (TA-19)

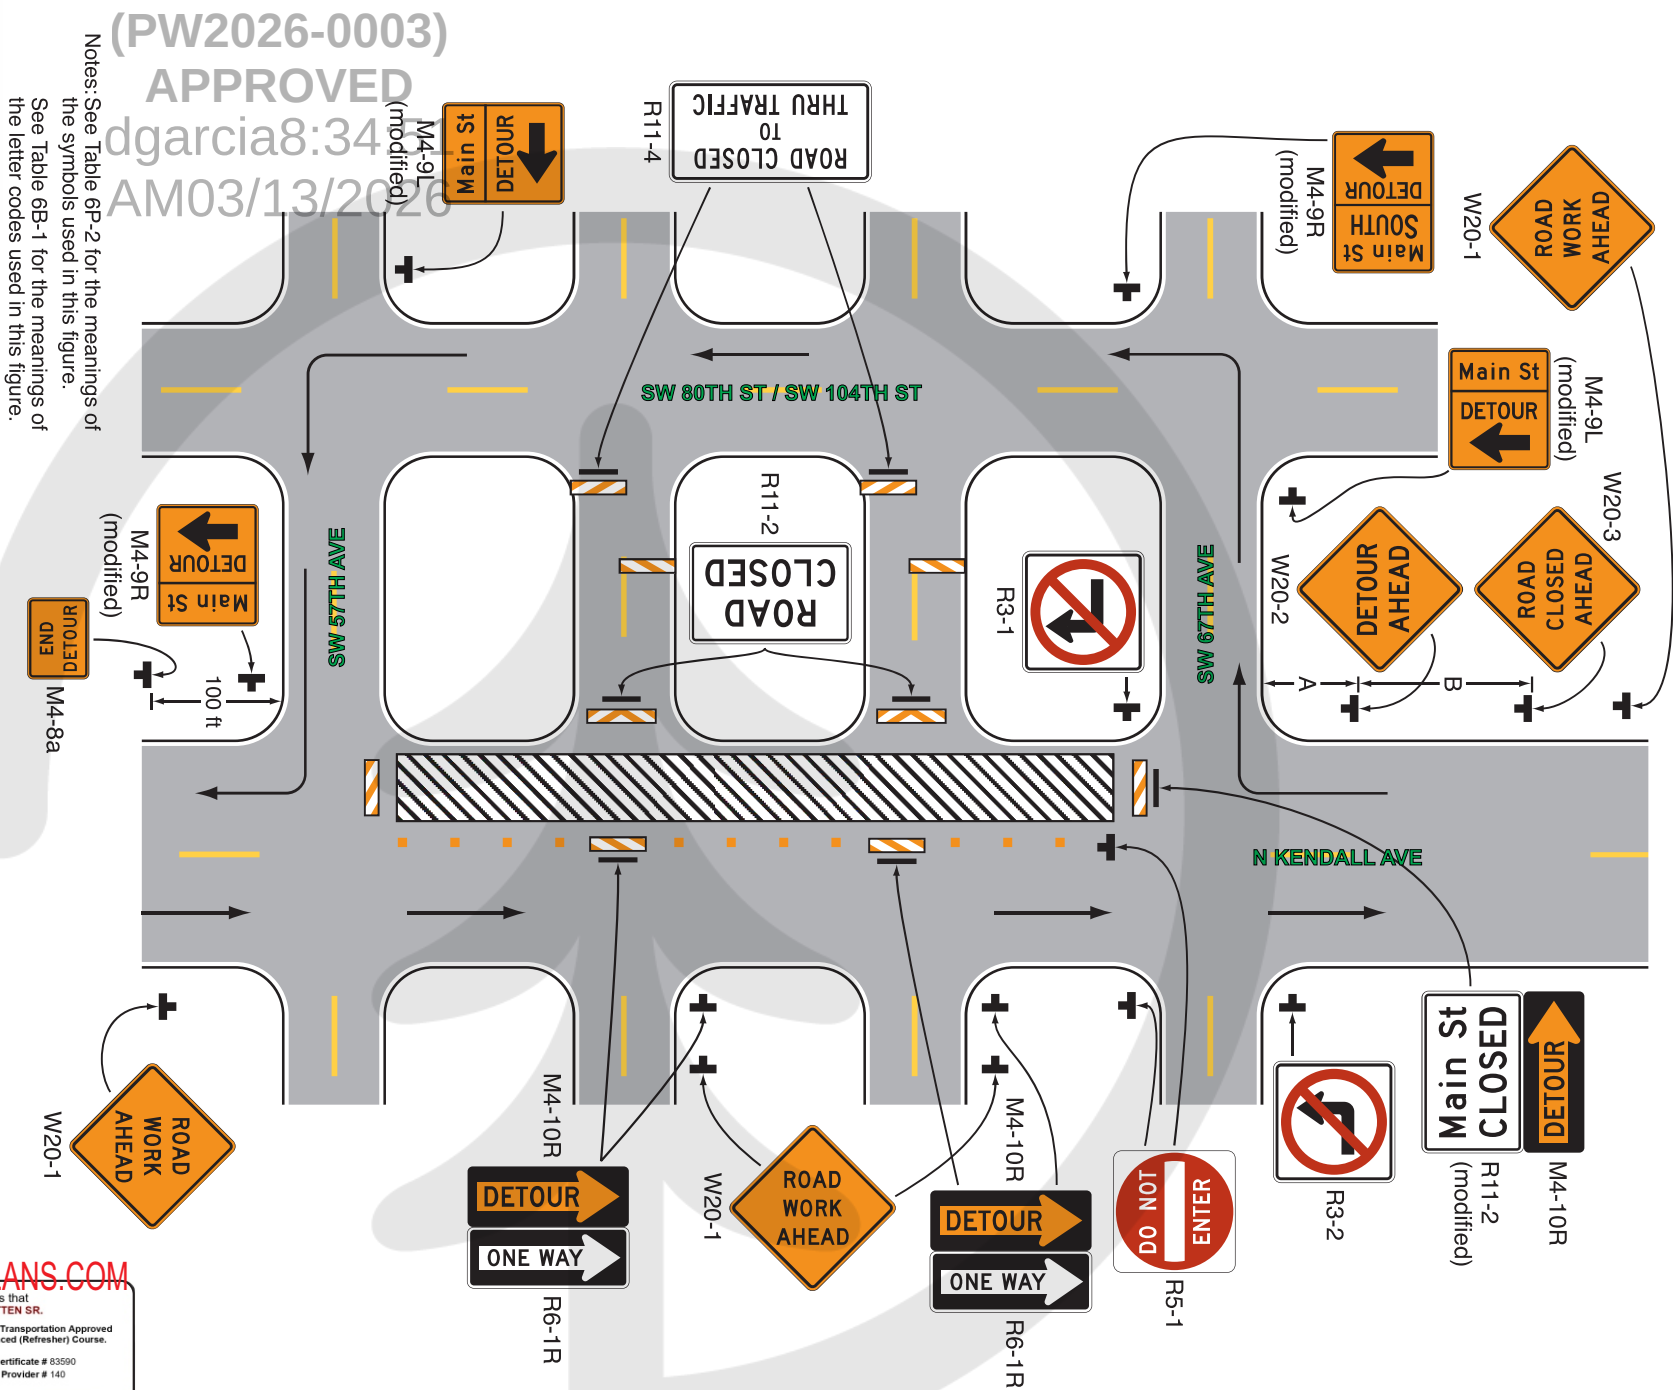

Typical Application 19

Notes: See Table 6P-2 for the meanings of the symbols used in this figure. See Table 6B-1 for the meanings of the letter codes used in this figure.

(PW2026-0003)
APPROVED
dgarcia8:34
AM03/13/2026