


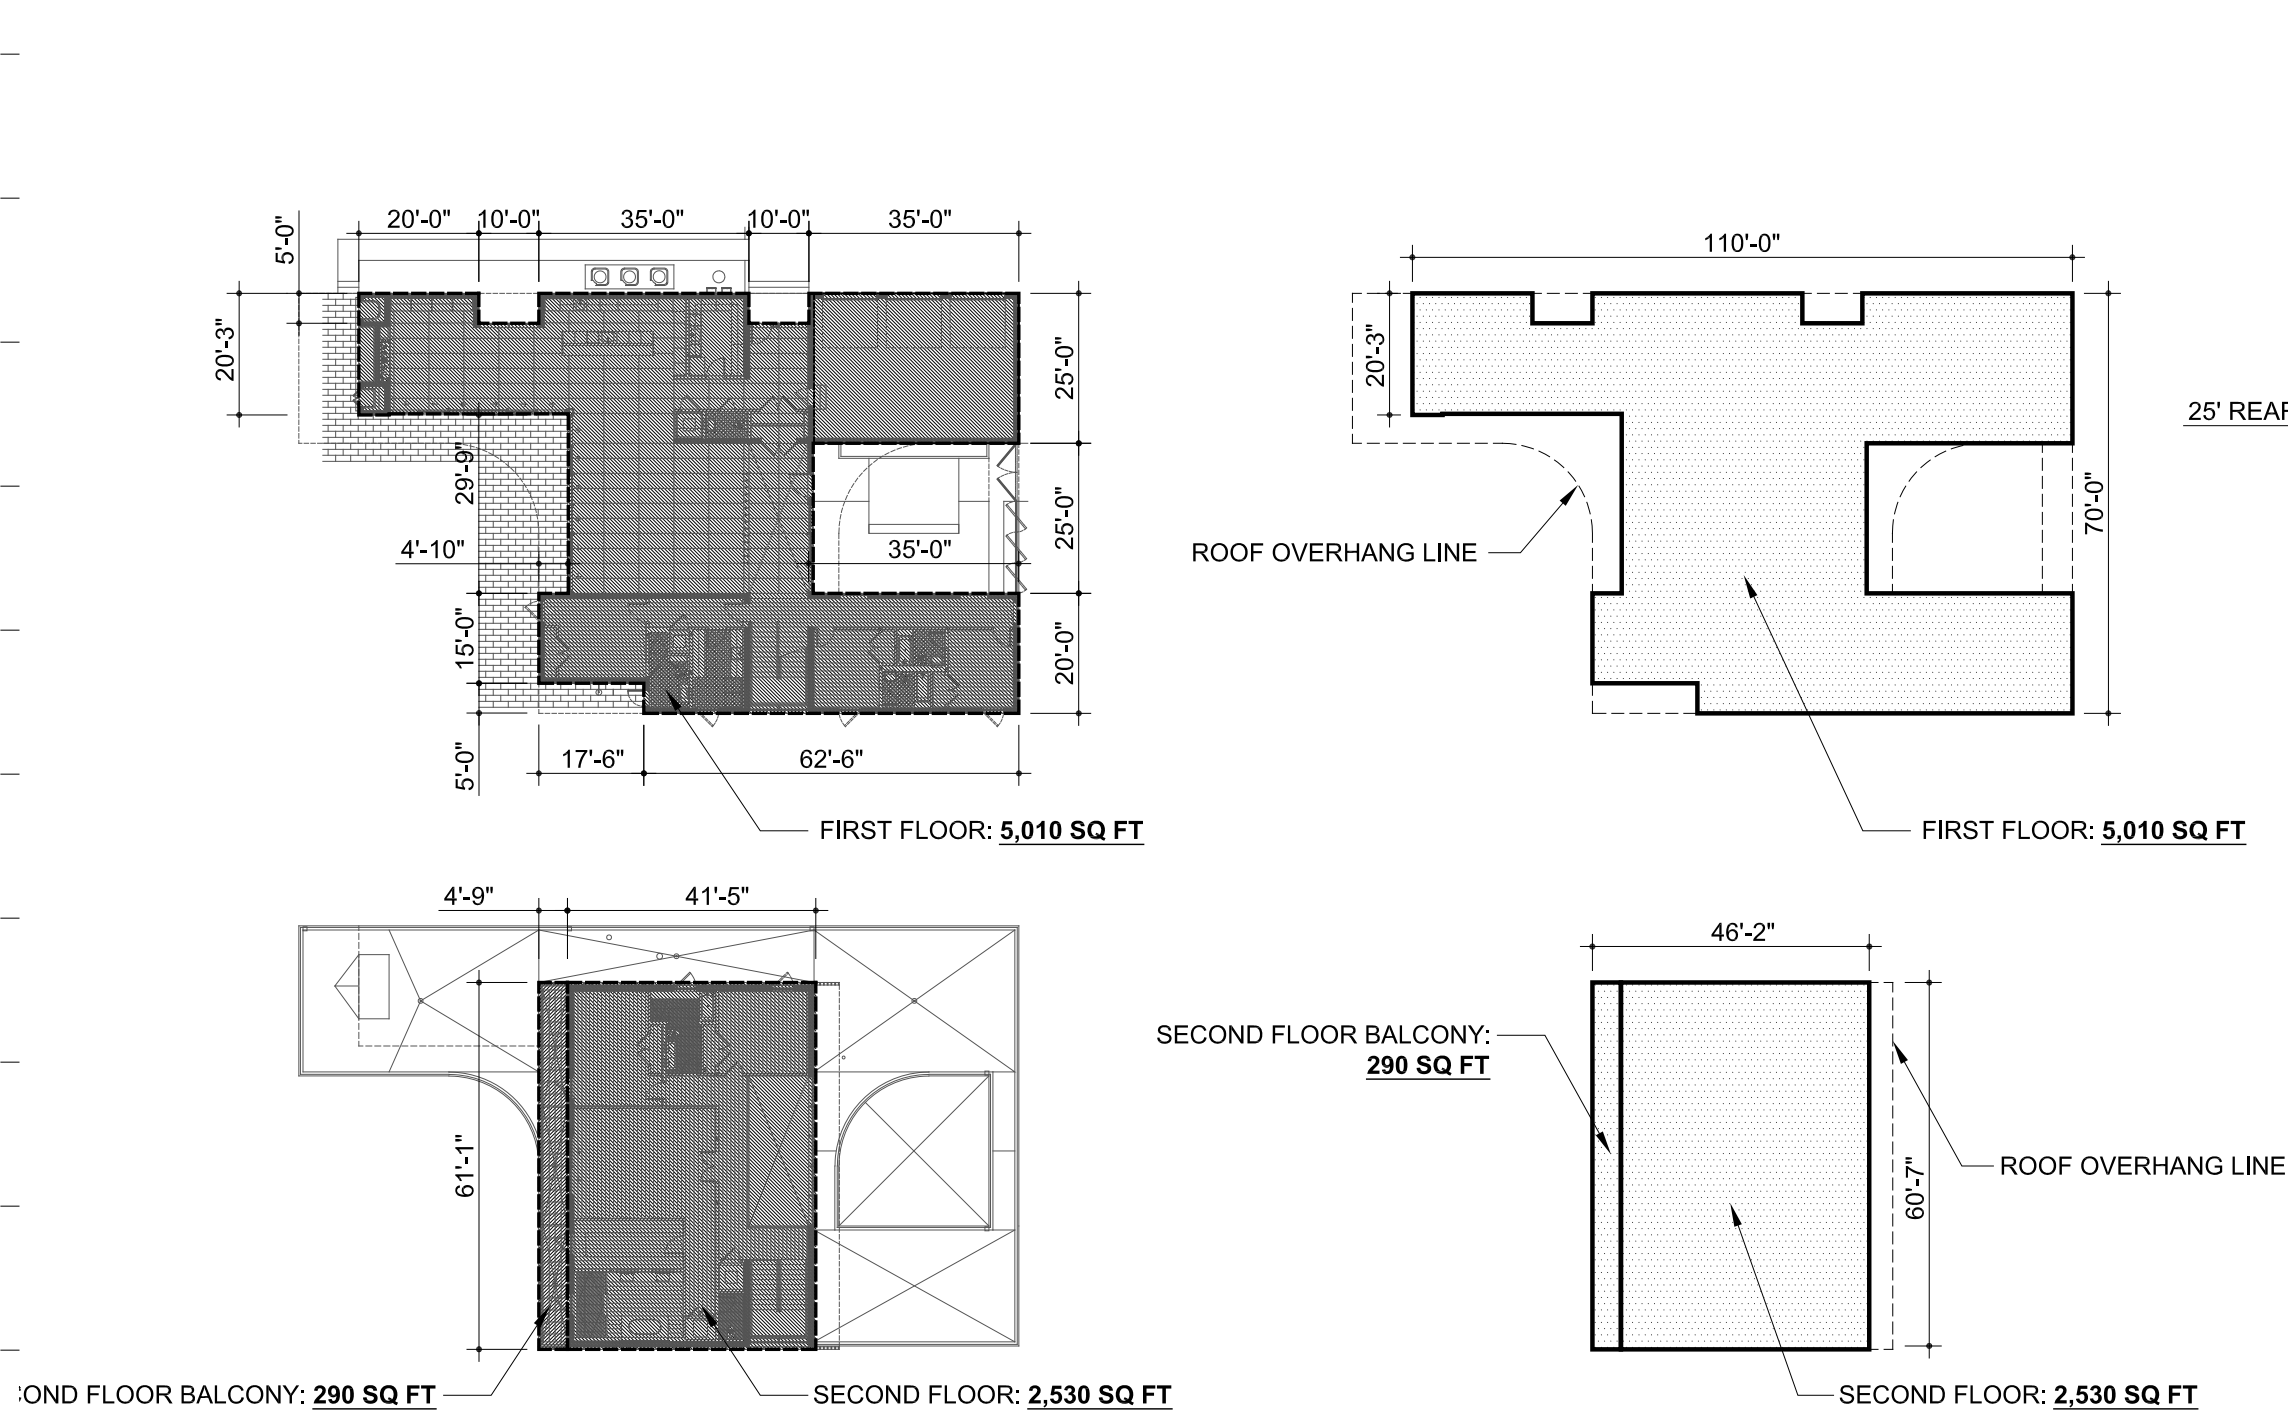

### 1 FLOOR AREA RATIO

1/32" = 1'-0"

FLOOR AREA RATIO - 1ST FLOOR: .20 (38,580 X .20) = 7,716 SQ FT PERMITTED  
PROPOSED: 5,010 SQ FT

FLOOR AREA RATIO - 2ND FLOOR: .10 (38,580 X .10) = 3,858 SQ FT PERMITTED  
PROPOSED: 2,820 SQ FT

TOTAL PROPOSED SQ FT: 7,830 SQ FT

### 2 FLOOR AREA SQ FT - P-LINE DIAGRAM

1/32" = 1'-0"

1ST FLOOR SQ FT: PROPOSED: 5,010 SQ FT

2ND FLOOR SQ FT: PROPOSED: 2,530 SQ FT

2ND FLOOR BALCONY SQ FT: PROPOSED: 290 SQ FT

TOTAL PROPOSED SQ FT: 7,830 SQ FT

### 3 BUILDING LOT COVERAGE PLAN

1/32" = 1'-0"


BUILDING LOT COVERAGE

OVERALL LOT AREA: 38,580 SQ FT

MAXIMUM BUILDING COVERAGE PERMITTED: 20%

PROPOSED BUILDING COVERAGE AREA: 6,650 SQ FT

6,650 / 38,580 X 100 = 17.2%

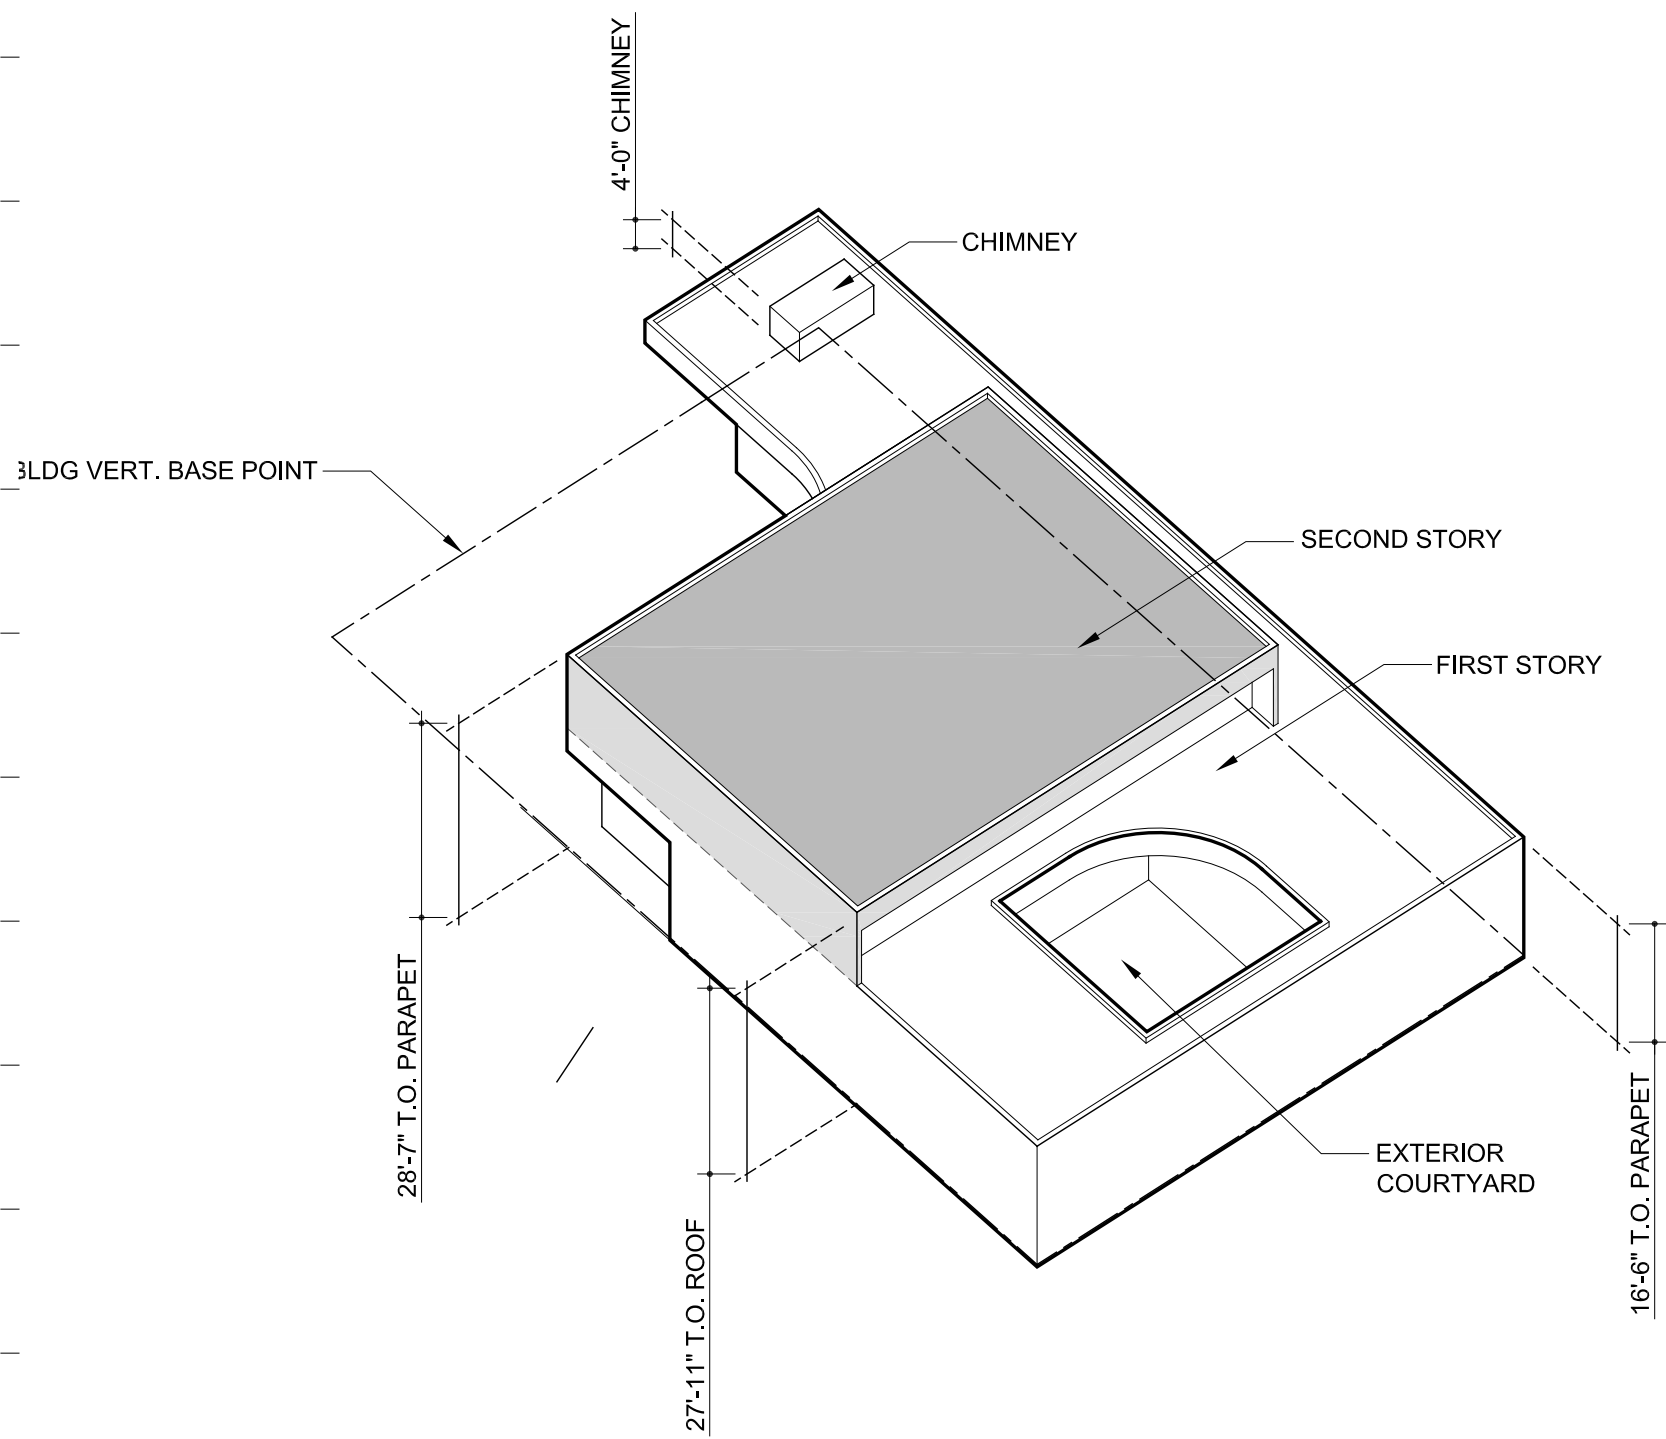


### 5 BUILDING HEIGHT

NTS

HIGHEST CROWN OF THE ADJACENT STREET + 8" (NON-FLOOD HAZARD AREAS)

10.89' + .67" (8") = 11.56'

BUILDING VERTICAL MEASUREMNT BASE POINT: 11.56'

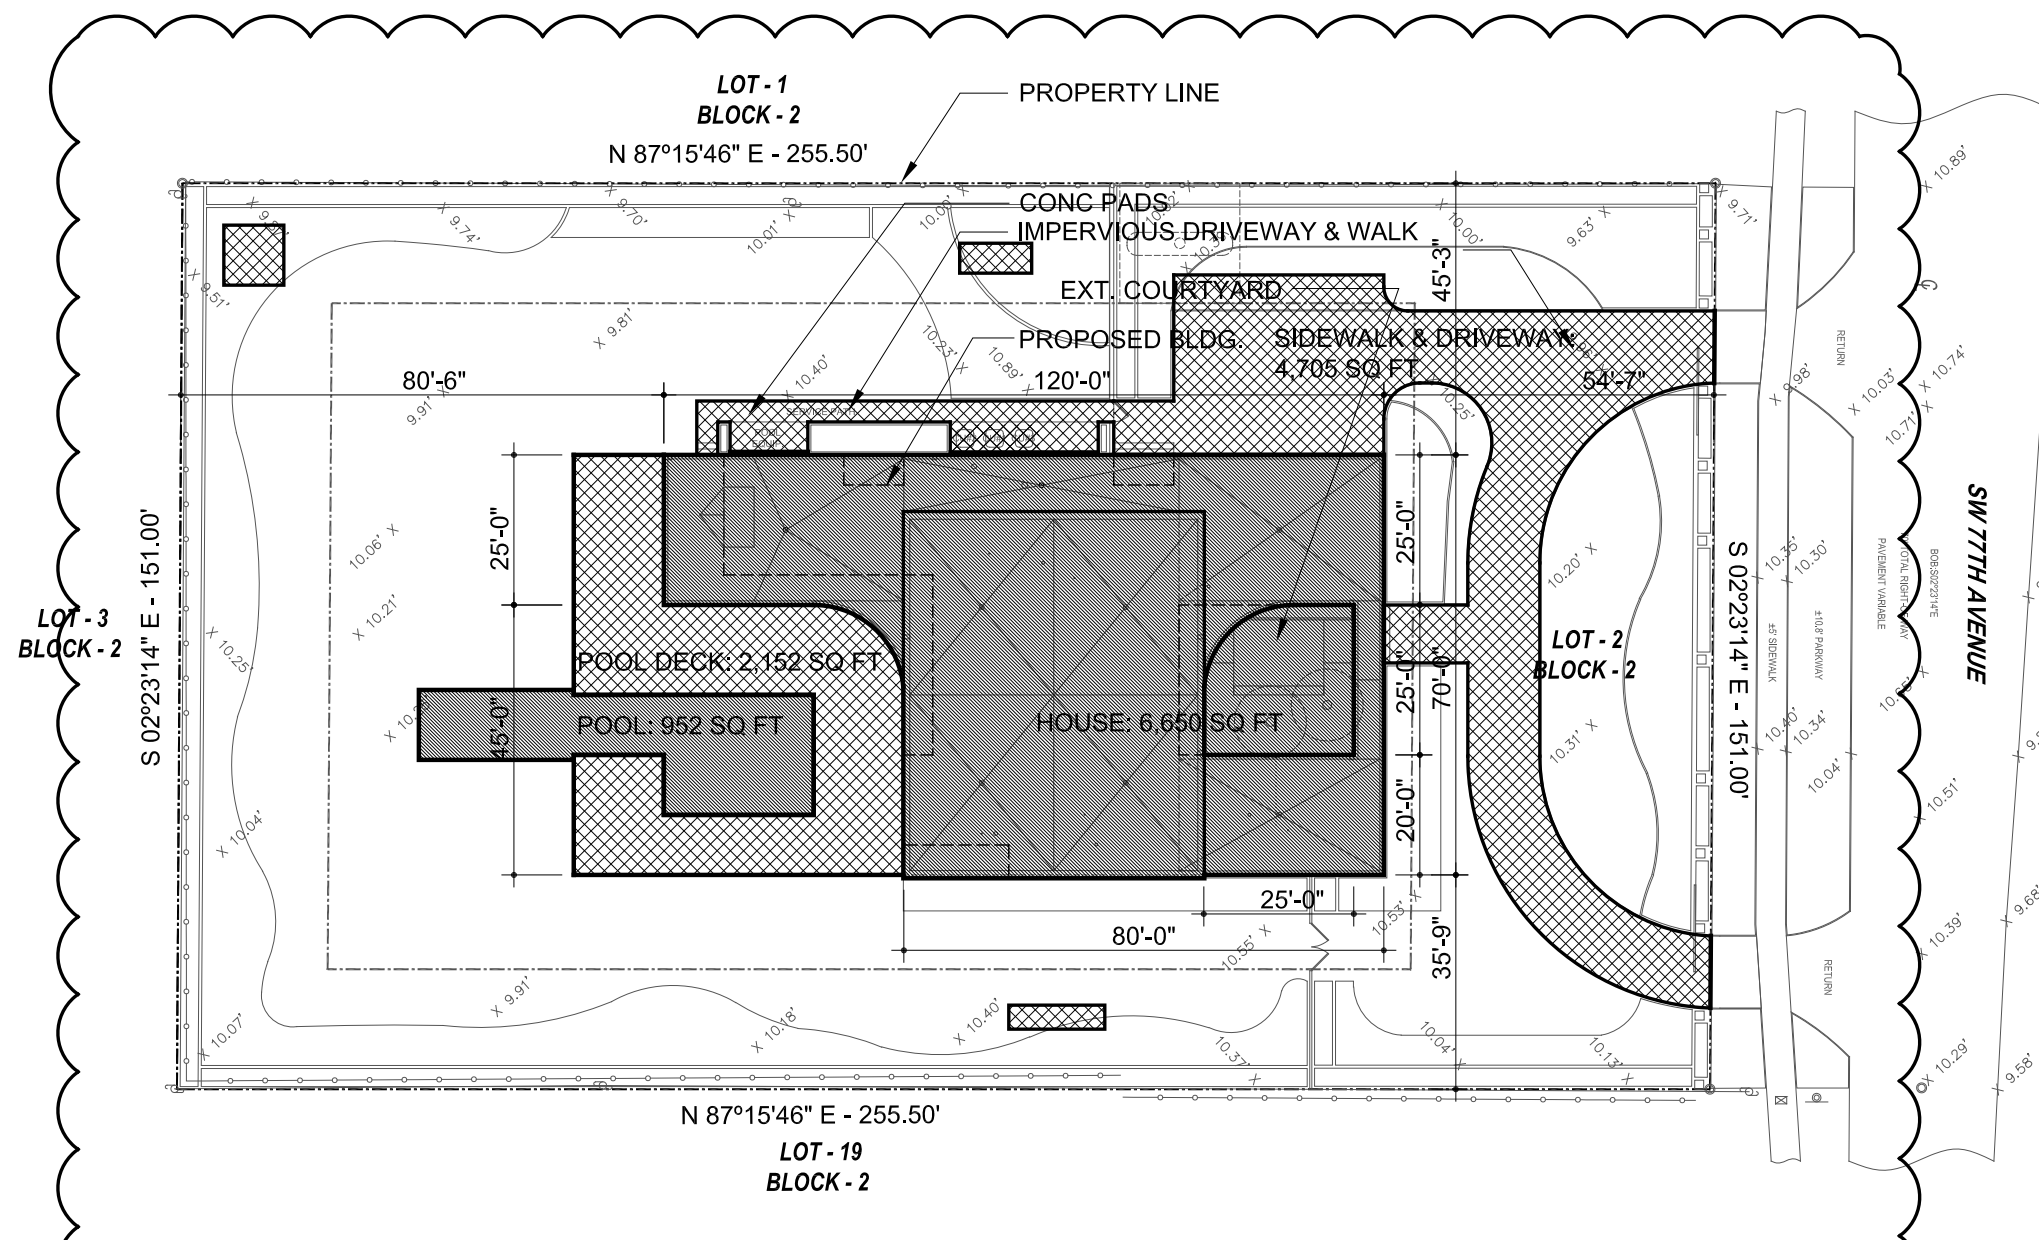

### 6 MAXIMUM IMPERVIOUS SURFACE RATIO

1/32" = 1'-0"

IMPERVIOUS SURFACE RATIO (ISR) (45% < PERMITTED)

BLDG COVERAGE (6,650 SQ FT) + POOL (952 SQ FT) + SIDEWALK & DRIVEWAY (4,705 SQ FT), POOL DECK (2,152 SQ FT)

OVERALL LOT AREA: 38,580 SQ FT

14,459 SQ FT IMPERVIOUS AREA / 38,580 SQ FT X 100 = (37.5% IMPERVIOUS) > 45%




24,121 SQ FT PERVIOUS AREA (62.5 % PERVIOUS)

MINIMUM GREEN SPACE (55% REQUIRED):

38,580 SQ FT - 14,459 SQ FT =


24,121 SQ FT / 38,580 SQ FT X 100 =

62.5% PERCENT PERVIOUS

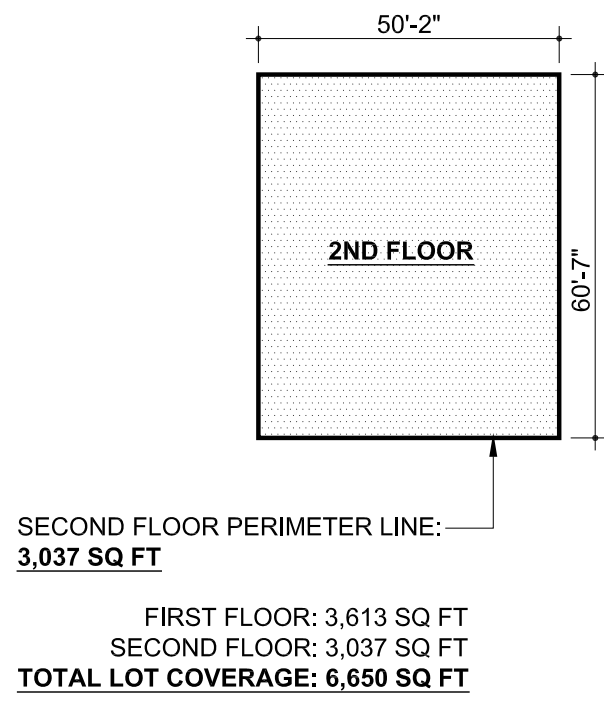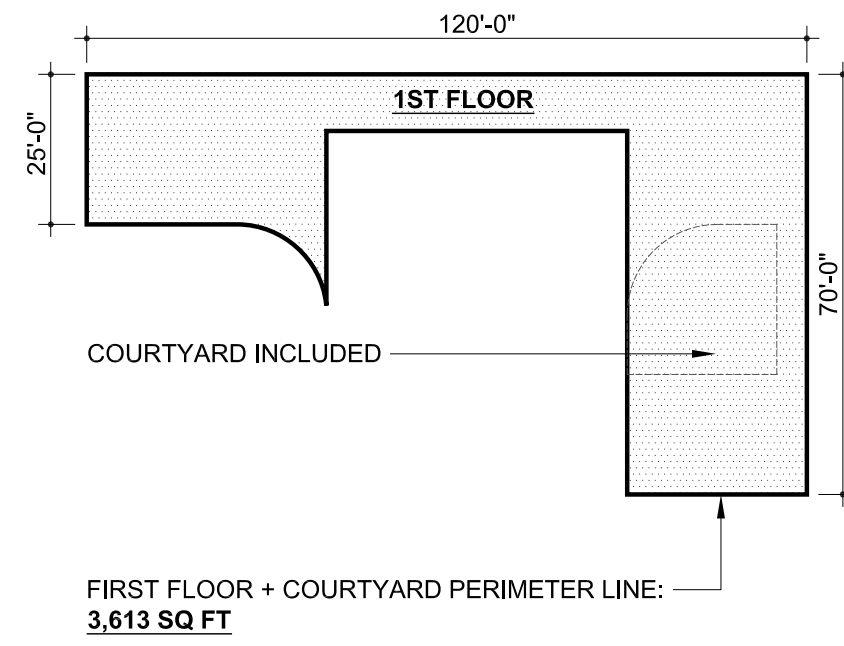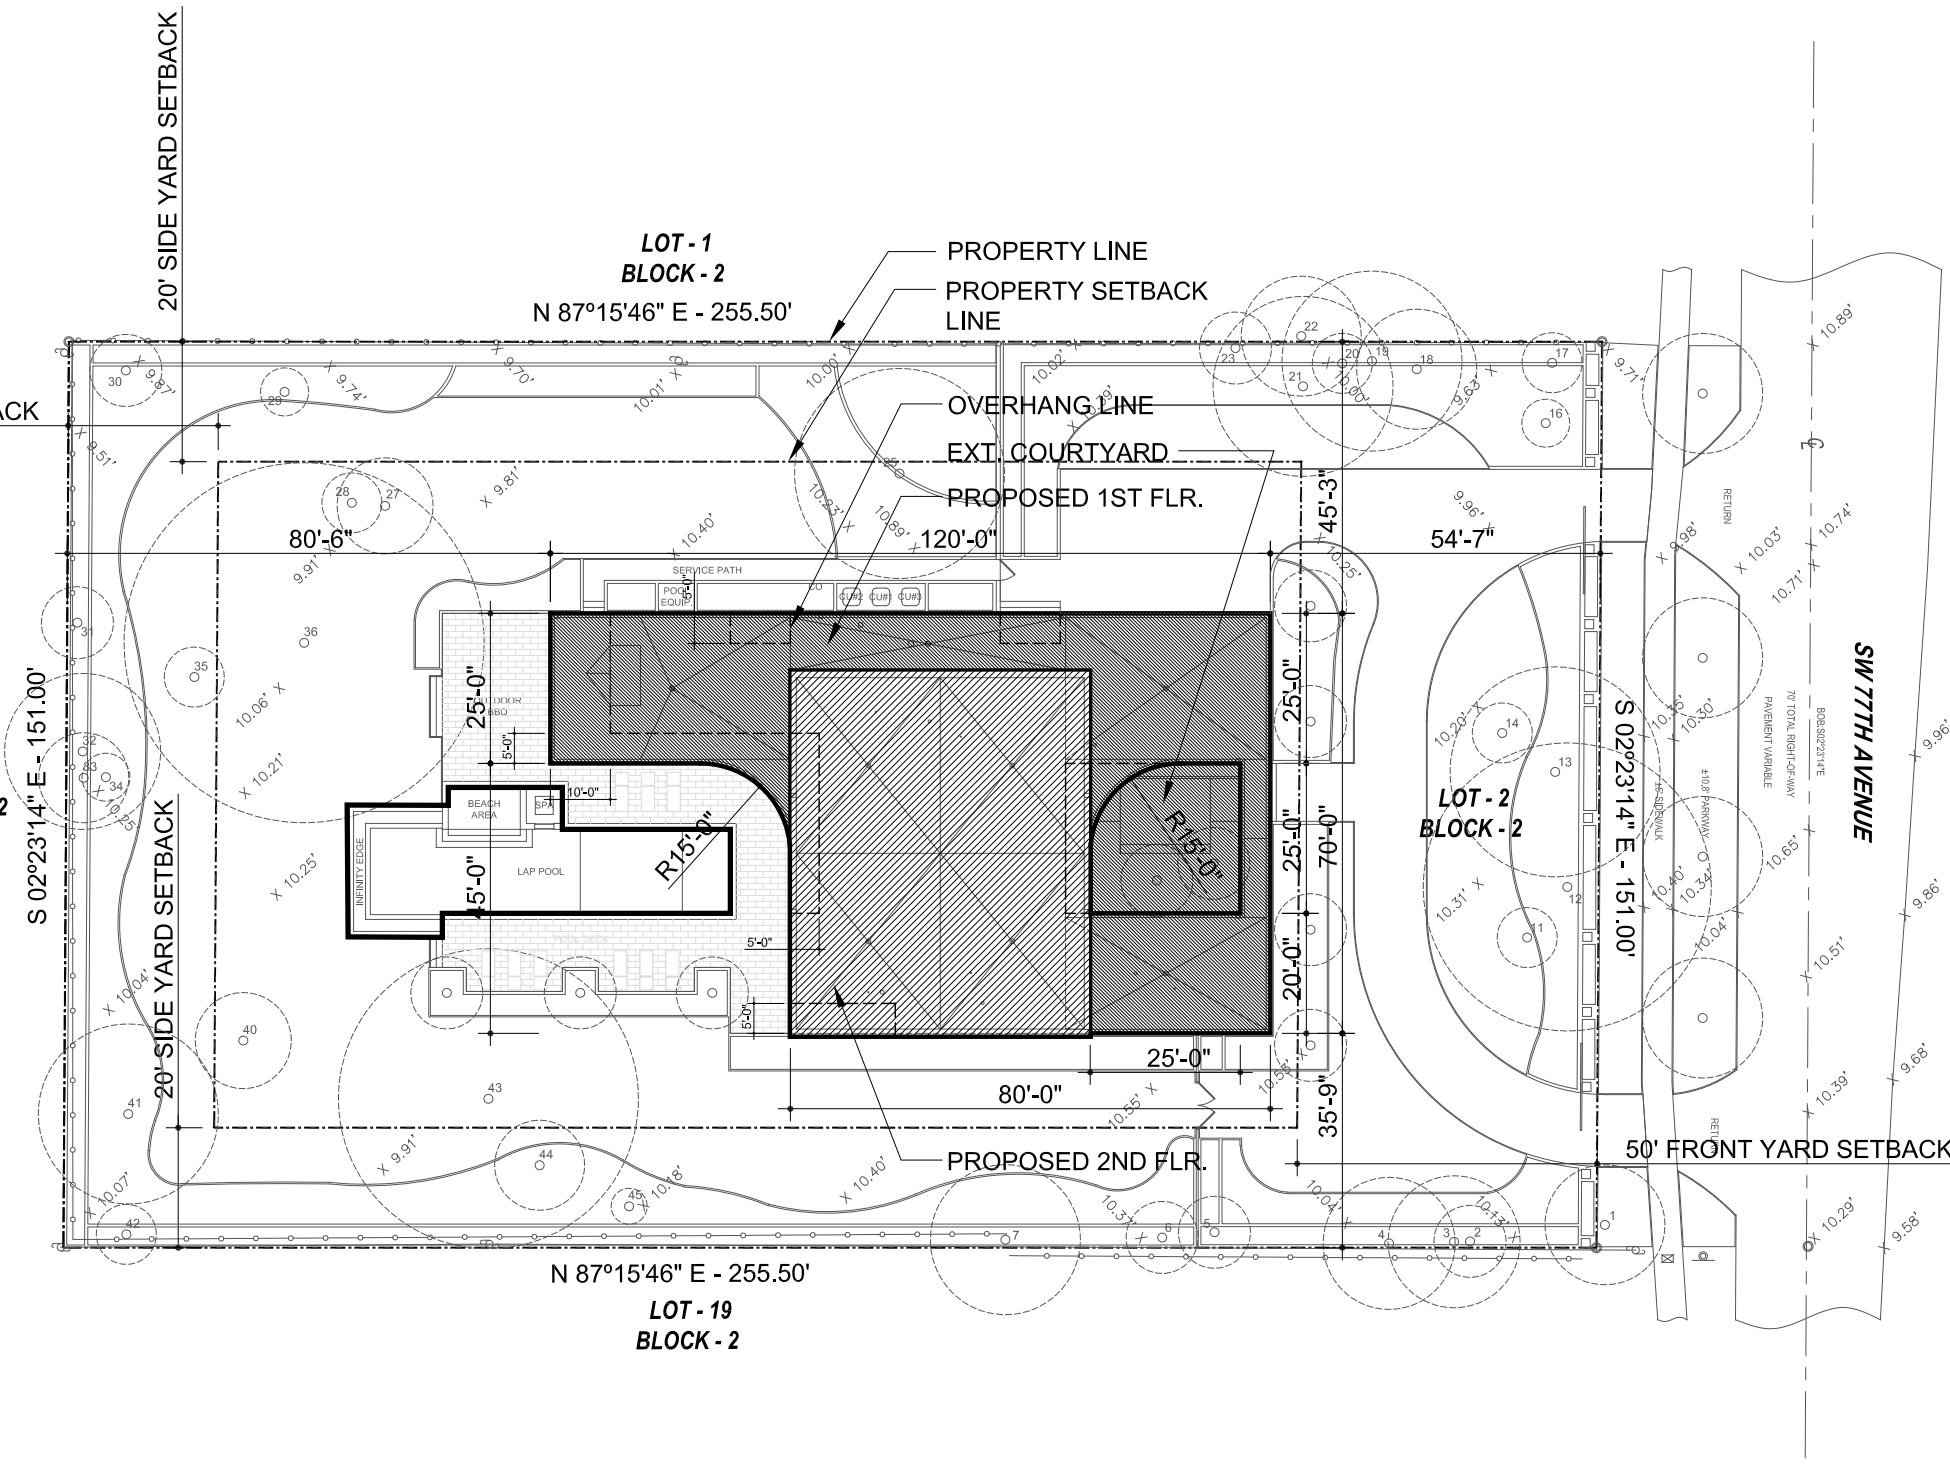

### 4 BUILDING LOT COVERAGE PLAN DIAGRAM

1/32" = 1'-0"

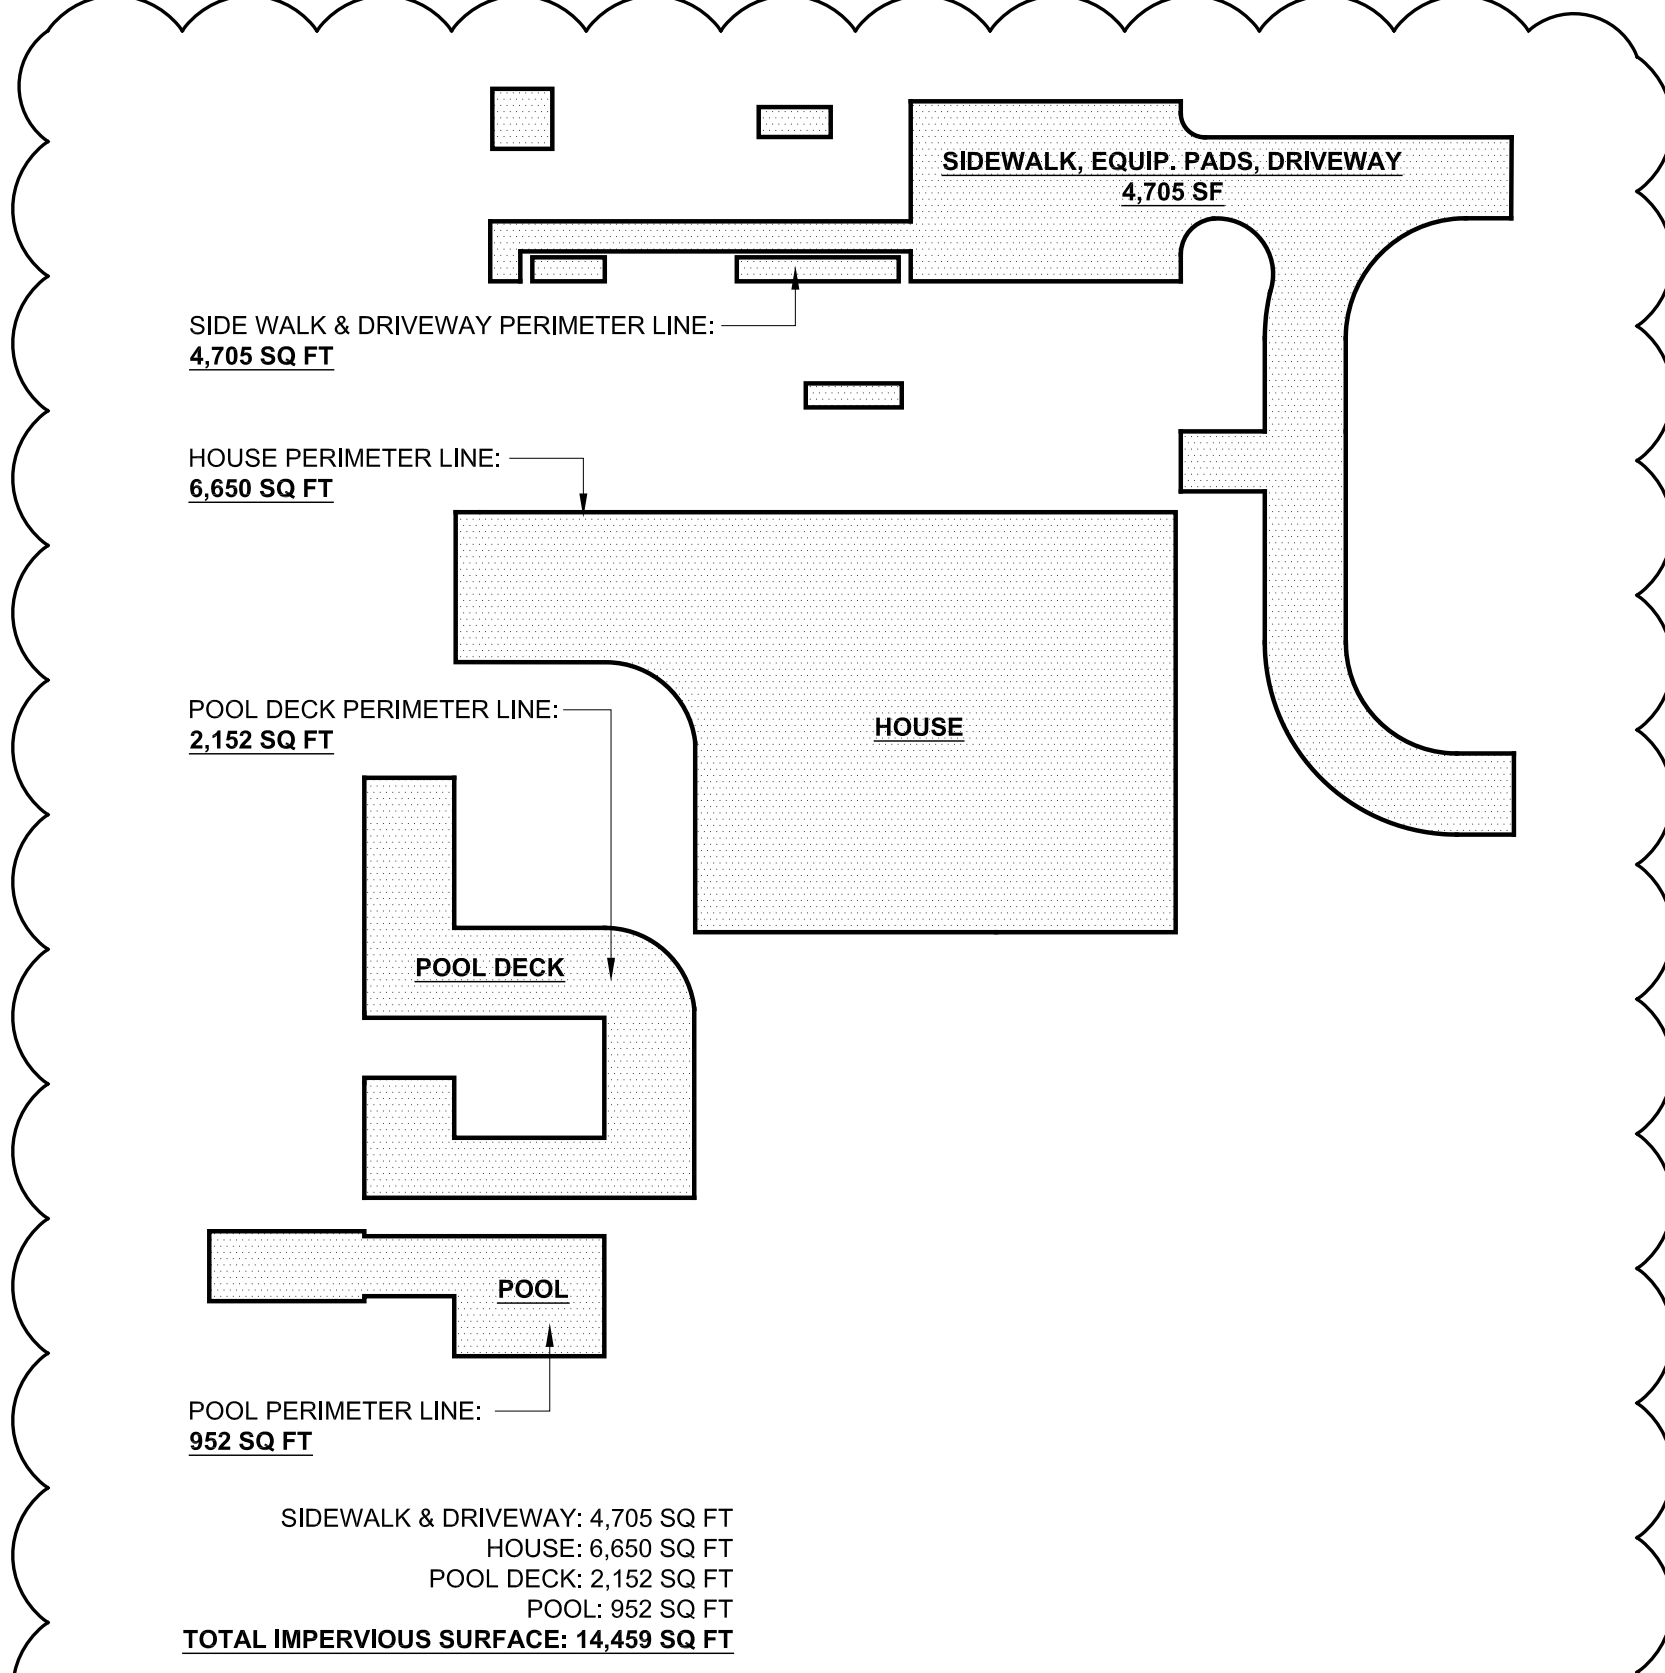

### 7 IMPERVIOUS SURFACE DIAGRAM

1/32" = 1'-0"

SIDEWALK & DRIVEWAY: 4,705 SQ FT

HOUSE: 6,650 SQ FT

POOL DECK: 2,152 SQ FT

POOL: 952 SQ FT

TOTAL IMPERVIOUS SURFACE: 14,459 SQ FT



AlexAllen Studio Architects PLLC

302 3rd Avenue  
Brooklyn, NY 11215  
T: (919) 909-0405

info@alexallenstudio.com  
www.alexallenstudio.com

PHASE: Revision #6 REVISION No. 6 DATE: 12/17/2025

Allen  
Slamic

ISSUED FOR REVISION

STRUCTURAL ENGINEER

THM Structural Consulting  
9719 South Dixie Hwy, Suite 2  
Miami, Florida 33156  
T: (786) 431-1753

MEP ENGINEER


CIVIL ENGINEER

Zamora & Associates, Inc  
11410 N. Kendall Drive, Suite 302  
Miami, Florida 33176  
T: (305) 273-7801

LANDSCAPE ARCHITECT

Andres Montero Landscape Arch.  
2208 NE 26th Street, Unit 1  
Fort Lauderdale, FL 33305  
T: (954) 591-5606

SEAL

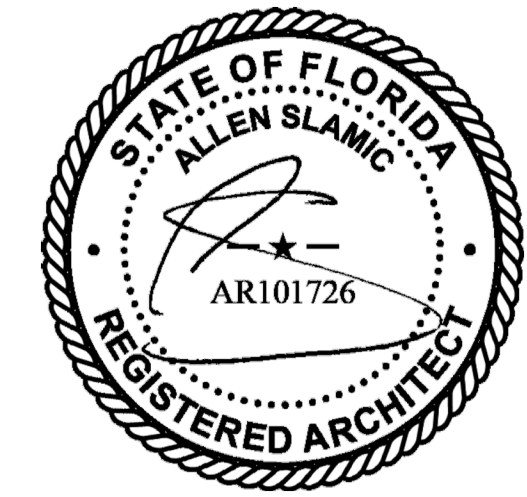

PROJECT

PINECREST RESIDENCE  
12020 SW 77th Avenue  
Pinecrest, FL 33156

OWNER

KEVIN HUBER & MILA KHOMIAK  
12020 SW 77th Avenue  
Pinecrest, FL 33156

TITLE

ZONING ANALYSIS

SCALE

NTS

SHEET

PROJECT NUMBER

2103


DATE

12/17/2025

DRAWING NUMBER

XX OF XX

G-100.00

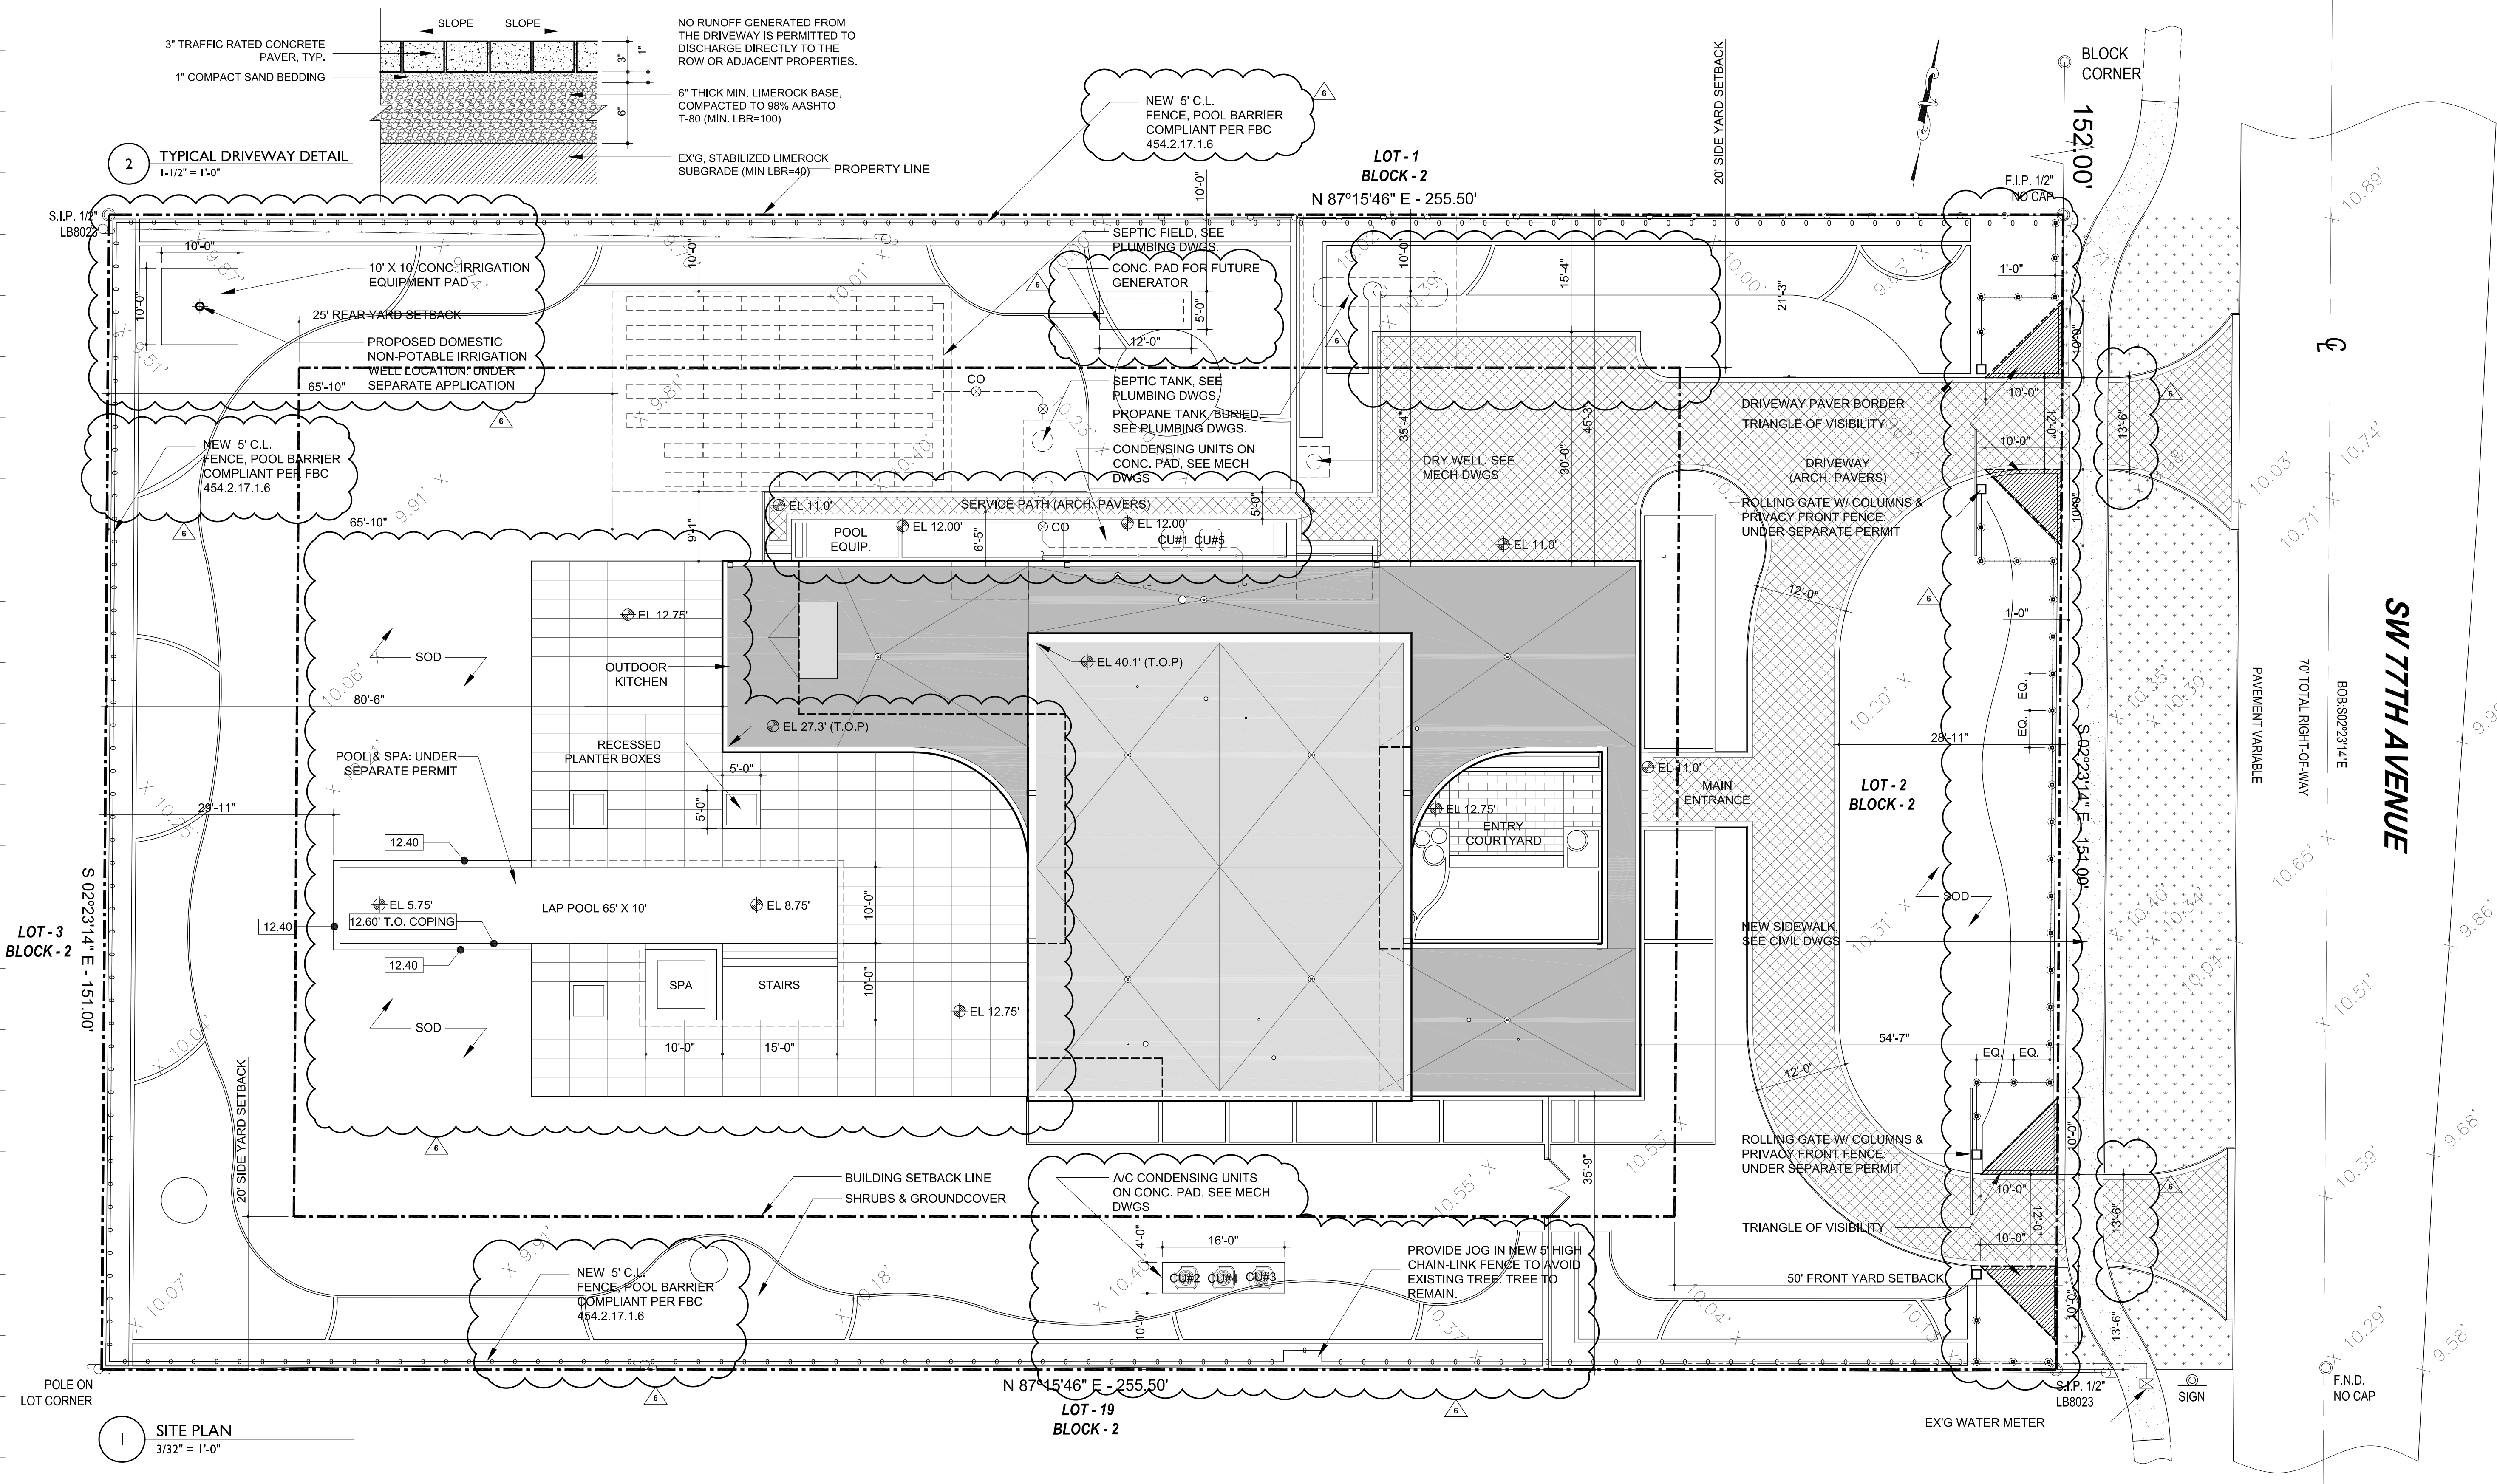

|                                                          |  |  |                                |  |       |             |                                                           |                                                                                     |   |
|----------------------------------------------------------|--|--|--------------------------------|--|-------|-------------|-----------------------------------------------------------|-------------------------------------------------------------------------------------|---|
| ZONING REGULATIONS - VILLAGE OF PINECREST, FLORIDA 33156 |  |  | FRONT YARD SETBACK - MIN. (FT) |  | 50 FT | 54.5 FT +/- | FLOOD INSURANCE RATE MAP (FIRM) ZONE<br>MAP # 12086C0462L | ZONE X (unhatched, areas determined to be outside the .2% annual chance floodplain) | <div><div>SECTION 10.00<br/>FLOODPLAIN MANAGEMENT<br/>10.01 FLOODPLAIN MANAGEMENT<br/>10.02 FLOODPLAIN MANAGEMENT<br/>10.03 FLOODPLAIN MANAGEMENT<br/**AlexAllen Studio Architects PLLC**

302 3rd Avenue  
Brooklyn, NY 11215  
T: (919) 909-0405

info@alexallenstudio.com  
www.alexallenstudio.com

PHASE: Revision #6

REVISION No. 6

DATE: 12/17/2025

Digitally signed by Allen Slamic  
DN: cn=Allen Slamic, o=AlexAllen Studio Architects PLLC, email=allen@alexallenstudio.com, c=US  
Date: 2025.12.17 11:42:45 -0500  
Adobe Acrobat version: 2025.001.20997

**Allen Slamic**

**ISSUED FOR REVISION**

**STRUCTURAL ENGINEER**

THM Structural Consulting  
9719 South Dixie Hwy, Suite 2  
Miami, Florida 33156  
T: (786) 431-1753

**MEP ENGINEER**


**CIVIL ENGINEER**

Zamora & Associates, Inc  
11410 N. Kendall Drive, Suite 302  
Miami, Florida 33176  
T: (305) 273-7801

**LANDSCAPE ARCHITECT**

Andres Montero Landscape Arch.  
2208 NE 26th Street, Unit 1  
Fort Lauderdale, FL 33305  
T: (954) 591-5606

SEAL

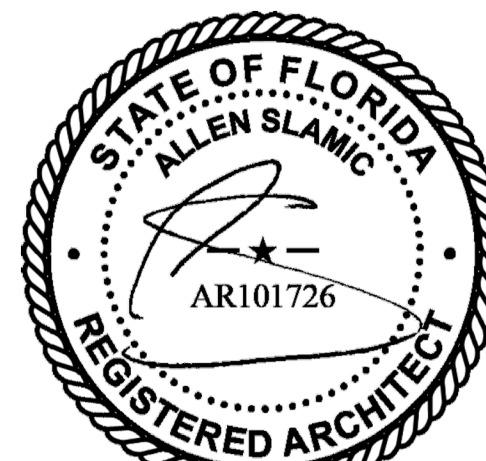

**PROJECT**

PINECREST RESIDENCE  
12020 SW 77th Avenue  
Pinecrest, FL 33156

**OWNER**

KEVIN HUBER & MILA KHOMIAK  
12020 SW 77th Avenue  
Pinecrest, FL 33156

**TITLE**

**SITE PLAN**


**SCALE**  
3/32" = 1'-0"

**PROJECT NUMBER**  
2103

**SHEET**  
**A-010.00**

**DATE**  
12/17/2025

**DRAWING NUMBER**  
XX OF XX

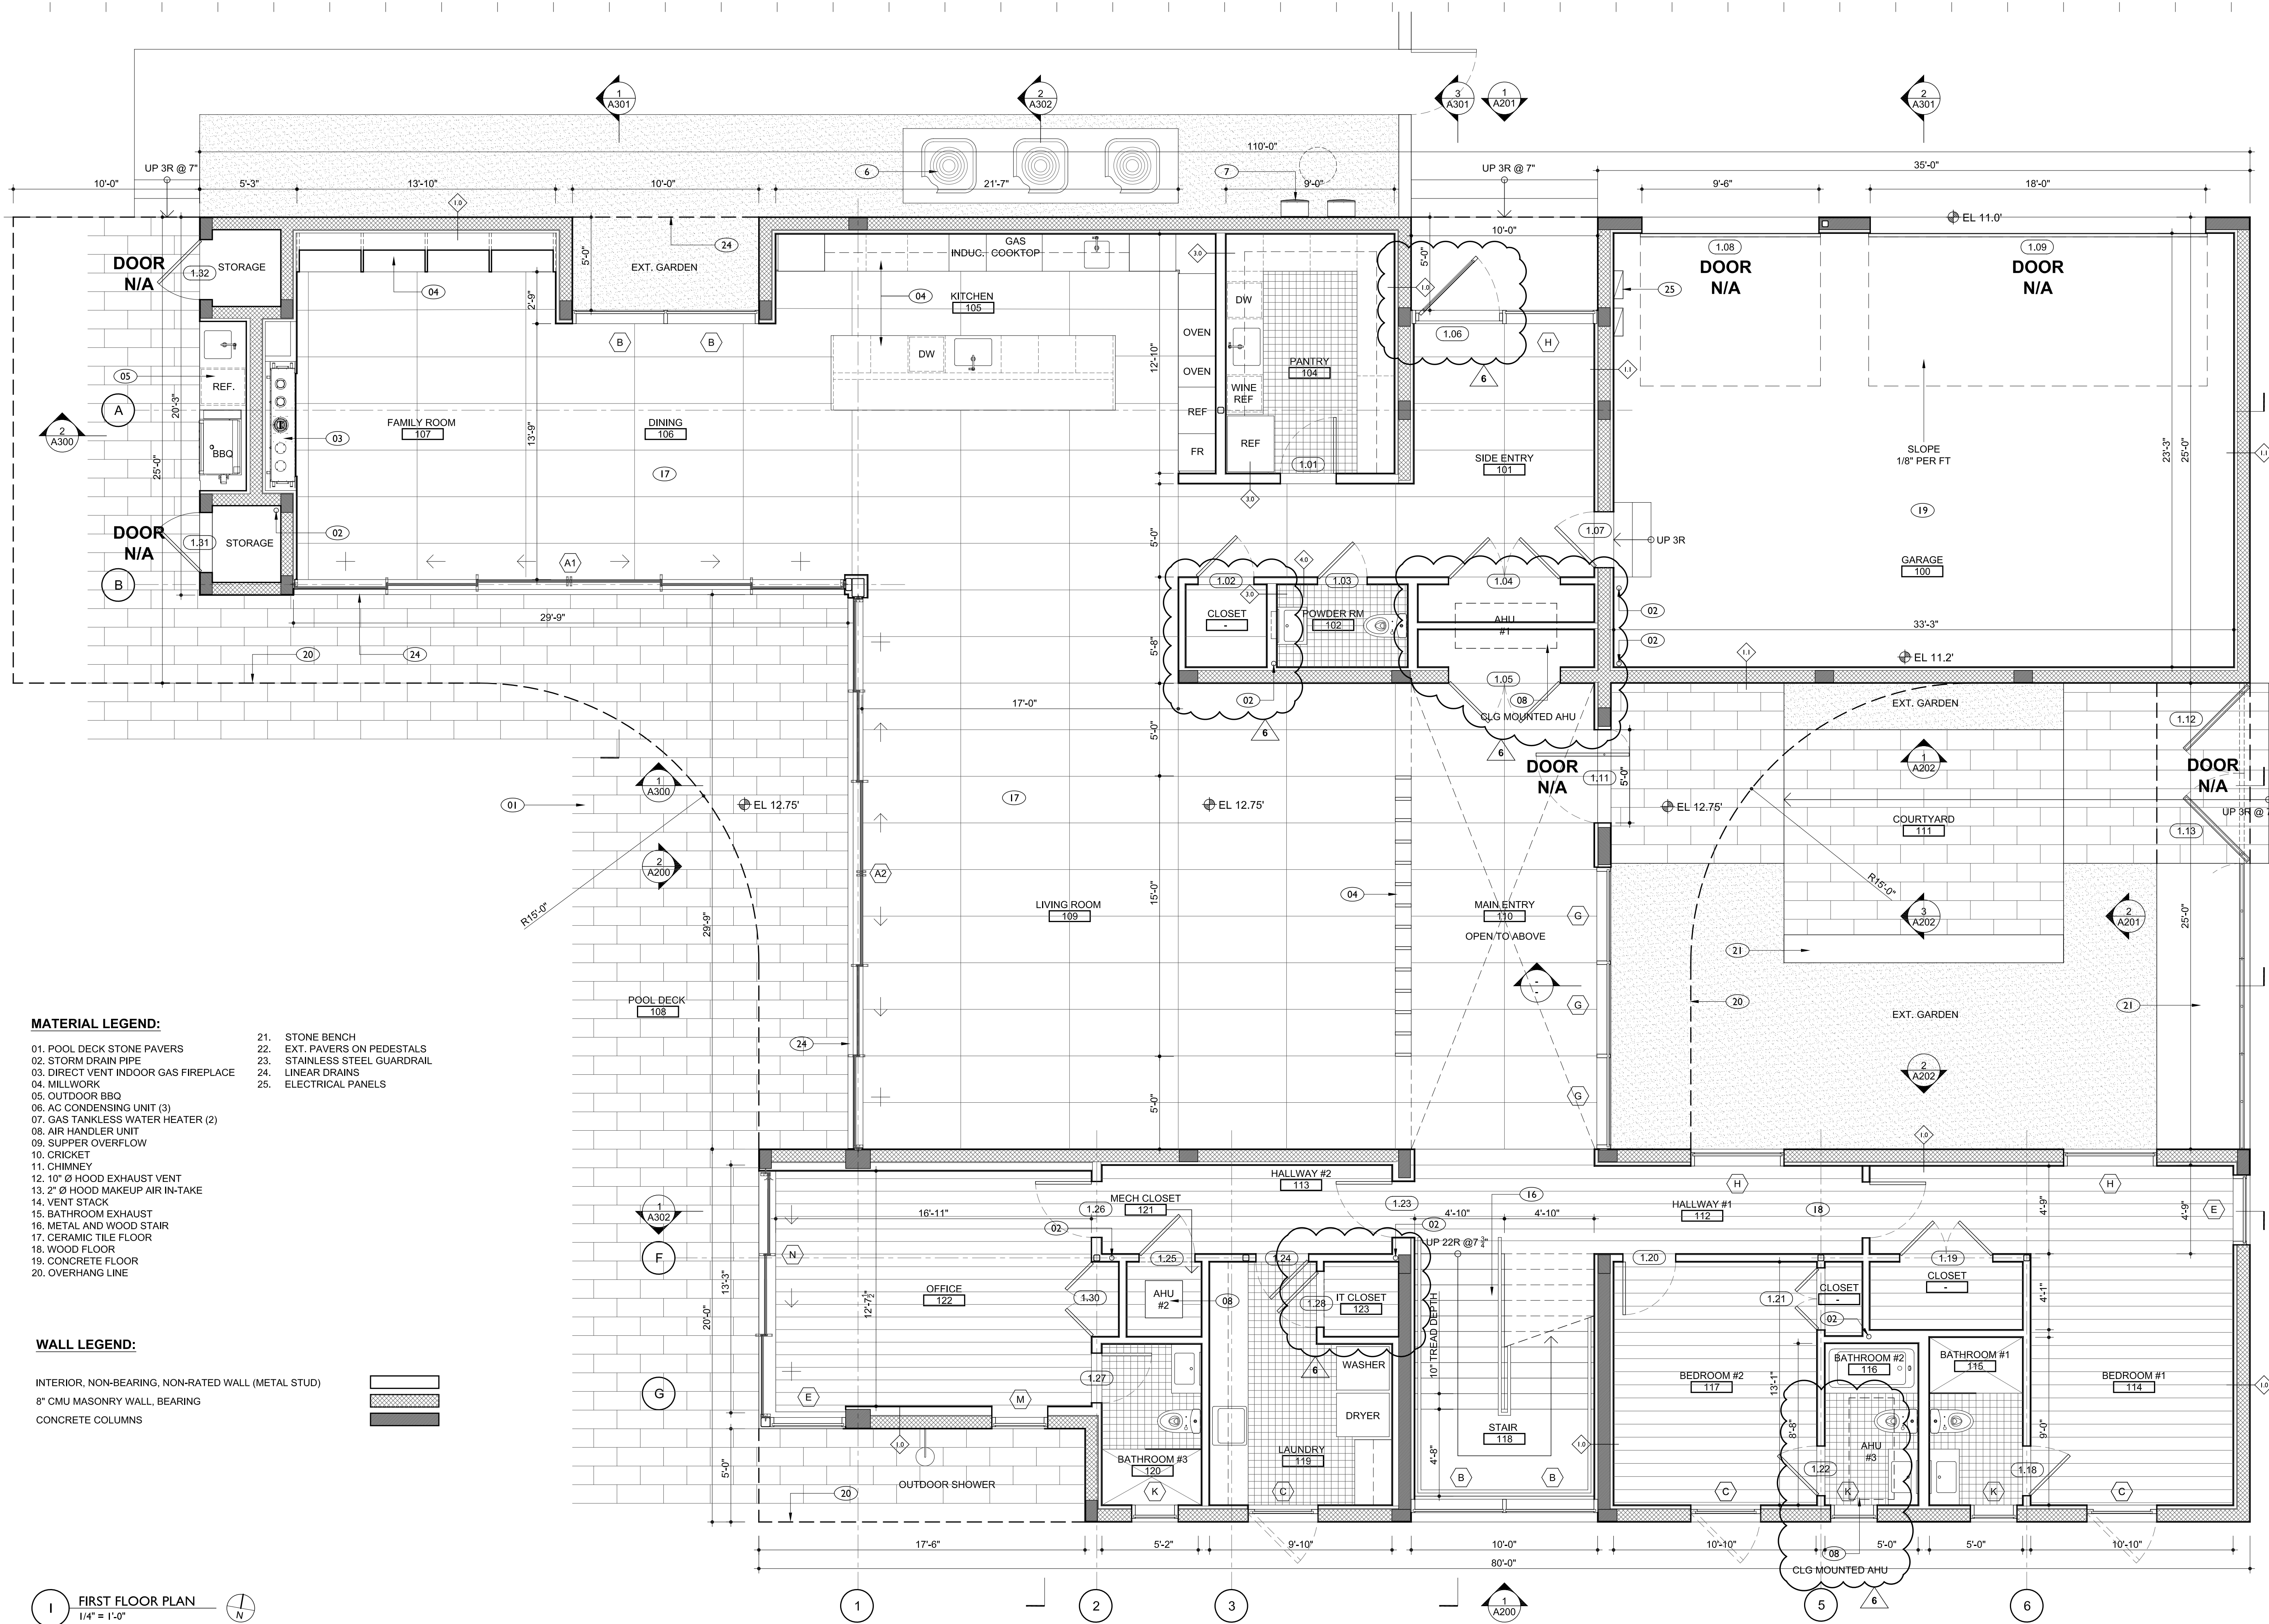

**MATERIAL LEGEND:**

- 01. POOL DECK STONE PAVERS
- 02. STORM DRAIN PIPE
- 03. DIRECT VENT INDOOR GAS FIREPLACE
- 04. MILLWORK
- 05. OUTDOOR BBQ
- 06. AC CONDENSING UNIT (3)
- 07. GAS TANKLESS WATER HEATER (2)
- 08. AIR HANDLER UNIT
- 09. SUPPER OVERFLOW
- 10. CRICKET
- 11. CHIMNEY
- 12. 10" Ø HOOD EXHAUST VENT
- 13. 2" Ø HOOD MAKEUP AIR IN-TAKE
- 14. VENT STACK
- 15. BATHROOM EXHAUST
- 16. METAL AND WOOD STAIR
- 17. CERAMIC TILE FLOOR
- 18. WOOD FLOOR
- 19. CONCRETE FLOOR
- 20. OVERHANG LINE
- 21. STONE BENCH
- 22. EXT. PAVERS ON PEDESTALS
- 23. STAINLESS STEEL GUARDRAIL
- 24. LINEAR DRAINS
- 25. ELECTRICAL PANELS

**WALL LEGEND:**

- INTERIOR, NON-BEARING, NON-RATED WALL (METAL STUD)
- 8" CMU MASONRY WALL, BEARING
- CONCRETE COLUMNS

I FIRST FLOOR PLAN  
1/4" = 1'-0"



AlexAllen Studio Architects PLLC

302 3rd Avenue  
Brooklyn, NY 11215  
T: (919) 909-0405

info@alexallenstudio.com  
www.alexallenstudio.com

PHASE: REVISION No. DATE:  
Revision #6 6 12/17/2025

Allen  
Slamic  
Issued for Revision

STRUCTURAL ENGINEER

THM Structural Consulting  
9719 South Dixie Hwy, Suite 2  
Miami, Florida 33156  
T: (786) 431-1753

MEP ENGINEER

CIVIL ENGINEER

Zamora & Associates, Inc  
11410 N. Kendall Drive, Suite 302  
Miami, Florida 33176  
T: (305) 273-7801

LANDSCAPE ARCHITECT

Andres Montero Landscape Arch.  
2208 NE 26th Street, Unit 1  
Fort Lauderdale, FL 33305  
T: (954) 591-5606

SEAL



PROJECT

PINECREST RESIDENCE  
12020 SW 77th Avenue  
Pinecrest, FL 33156

OWNER

KEVIN HUBER & MILA KHOMIAK  
12020 SW 77th Avenue  
Pinecrest, FL 33156

TITLE

FIRST FLOOR PLAN

SCALE

1/4" = 1'-0"

SHEET

A-100.00

DATE

12/17/2025

DRAWING NUMBER

XX OF XX



AlexAllen Studio Architects PLLC

302 3rd Avenue  
Brooklyn, NY 11215  
T: (919) 909-0405

info@alexallenstudio.com  
www.alexallenstudio.com

PHASE: Revision #6 REVISION No. 6 DATE: 12/17/2025

Allen  
Slamic  
ISSUED FOR REVISION

STRUCTURAL ENGINEER

THM Structural Consulting  
9719 South Dixie Hwy, Suite 2  
Miami, Florida 33156  
T: (786) 431-1753

MEP ENGINEER


CIVIL ENGINEER

Zamora & Associates, Inc  
11410 N. Kendall Drive, Suite 302  
Miami, Florida 33176  
T: (305) 273-7801

LANDSCAPE ARCHITECT

Andres Montero Landscape Arch.  
2208 NE 26th Street, Unit 1  
Fort Lauderdale, FL 33305  
T: (954) 591-5606

SEAL

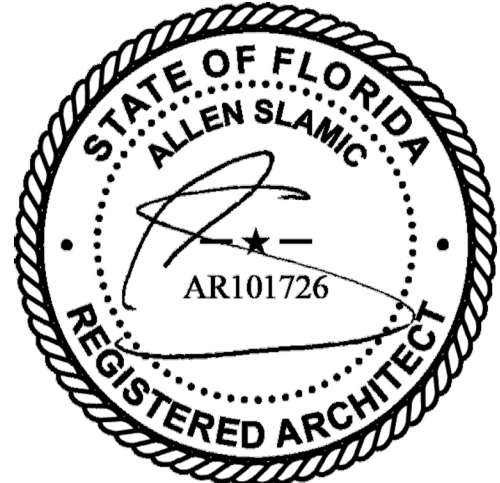


PROJECT  
PINECREST RESIDENCE  
12020 SW 77th Avenue  
Pinecrest, FL 33156

OWNER  
KEVIN HUBER & MILA KHOMIAK  
12020 SW 77th Avenue  
Pinecrest, FL 33156

TITLE  
SECOND FLOOR  
PLAN

SCALE  
1/4" = 1'-0"  
PROJECT NUMBER  
2103

SHEET  
A-101.00  
DATE  
12/17/2025  
DRAWING NUMBER  
XX OF XX

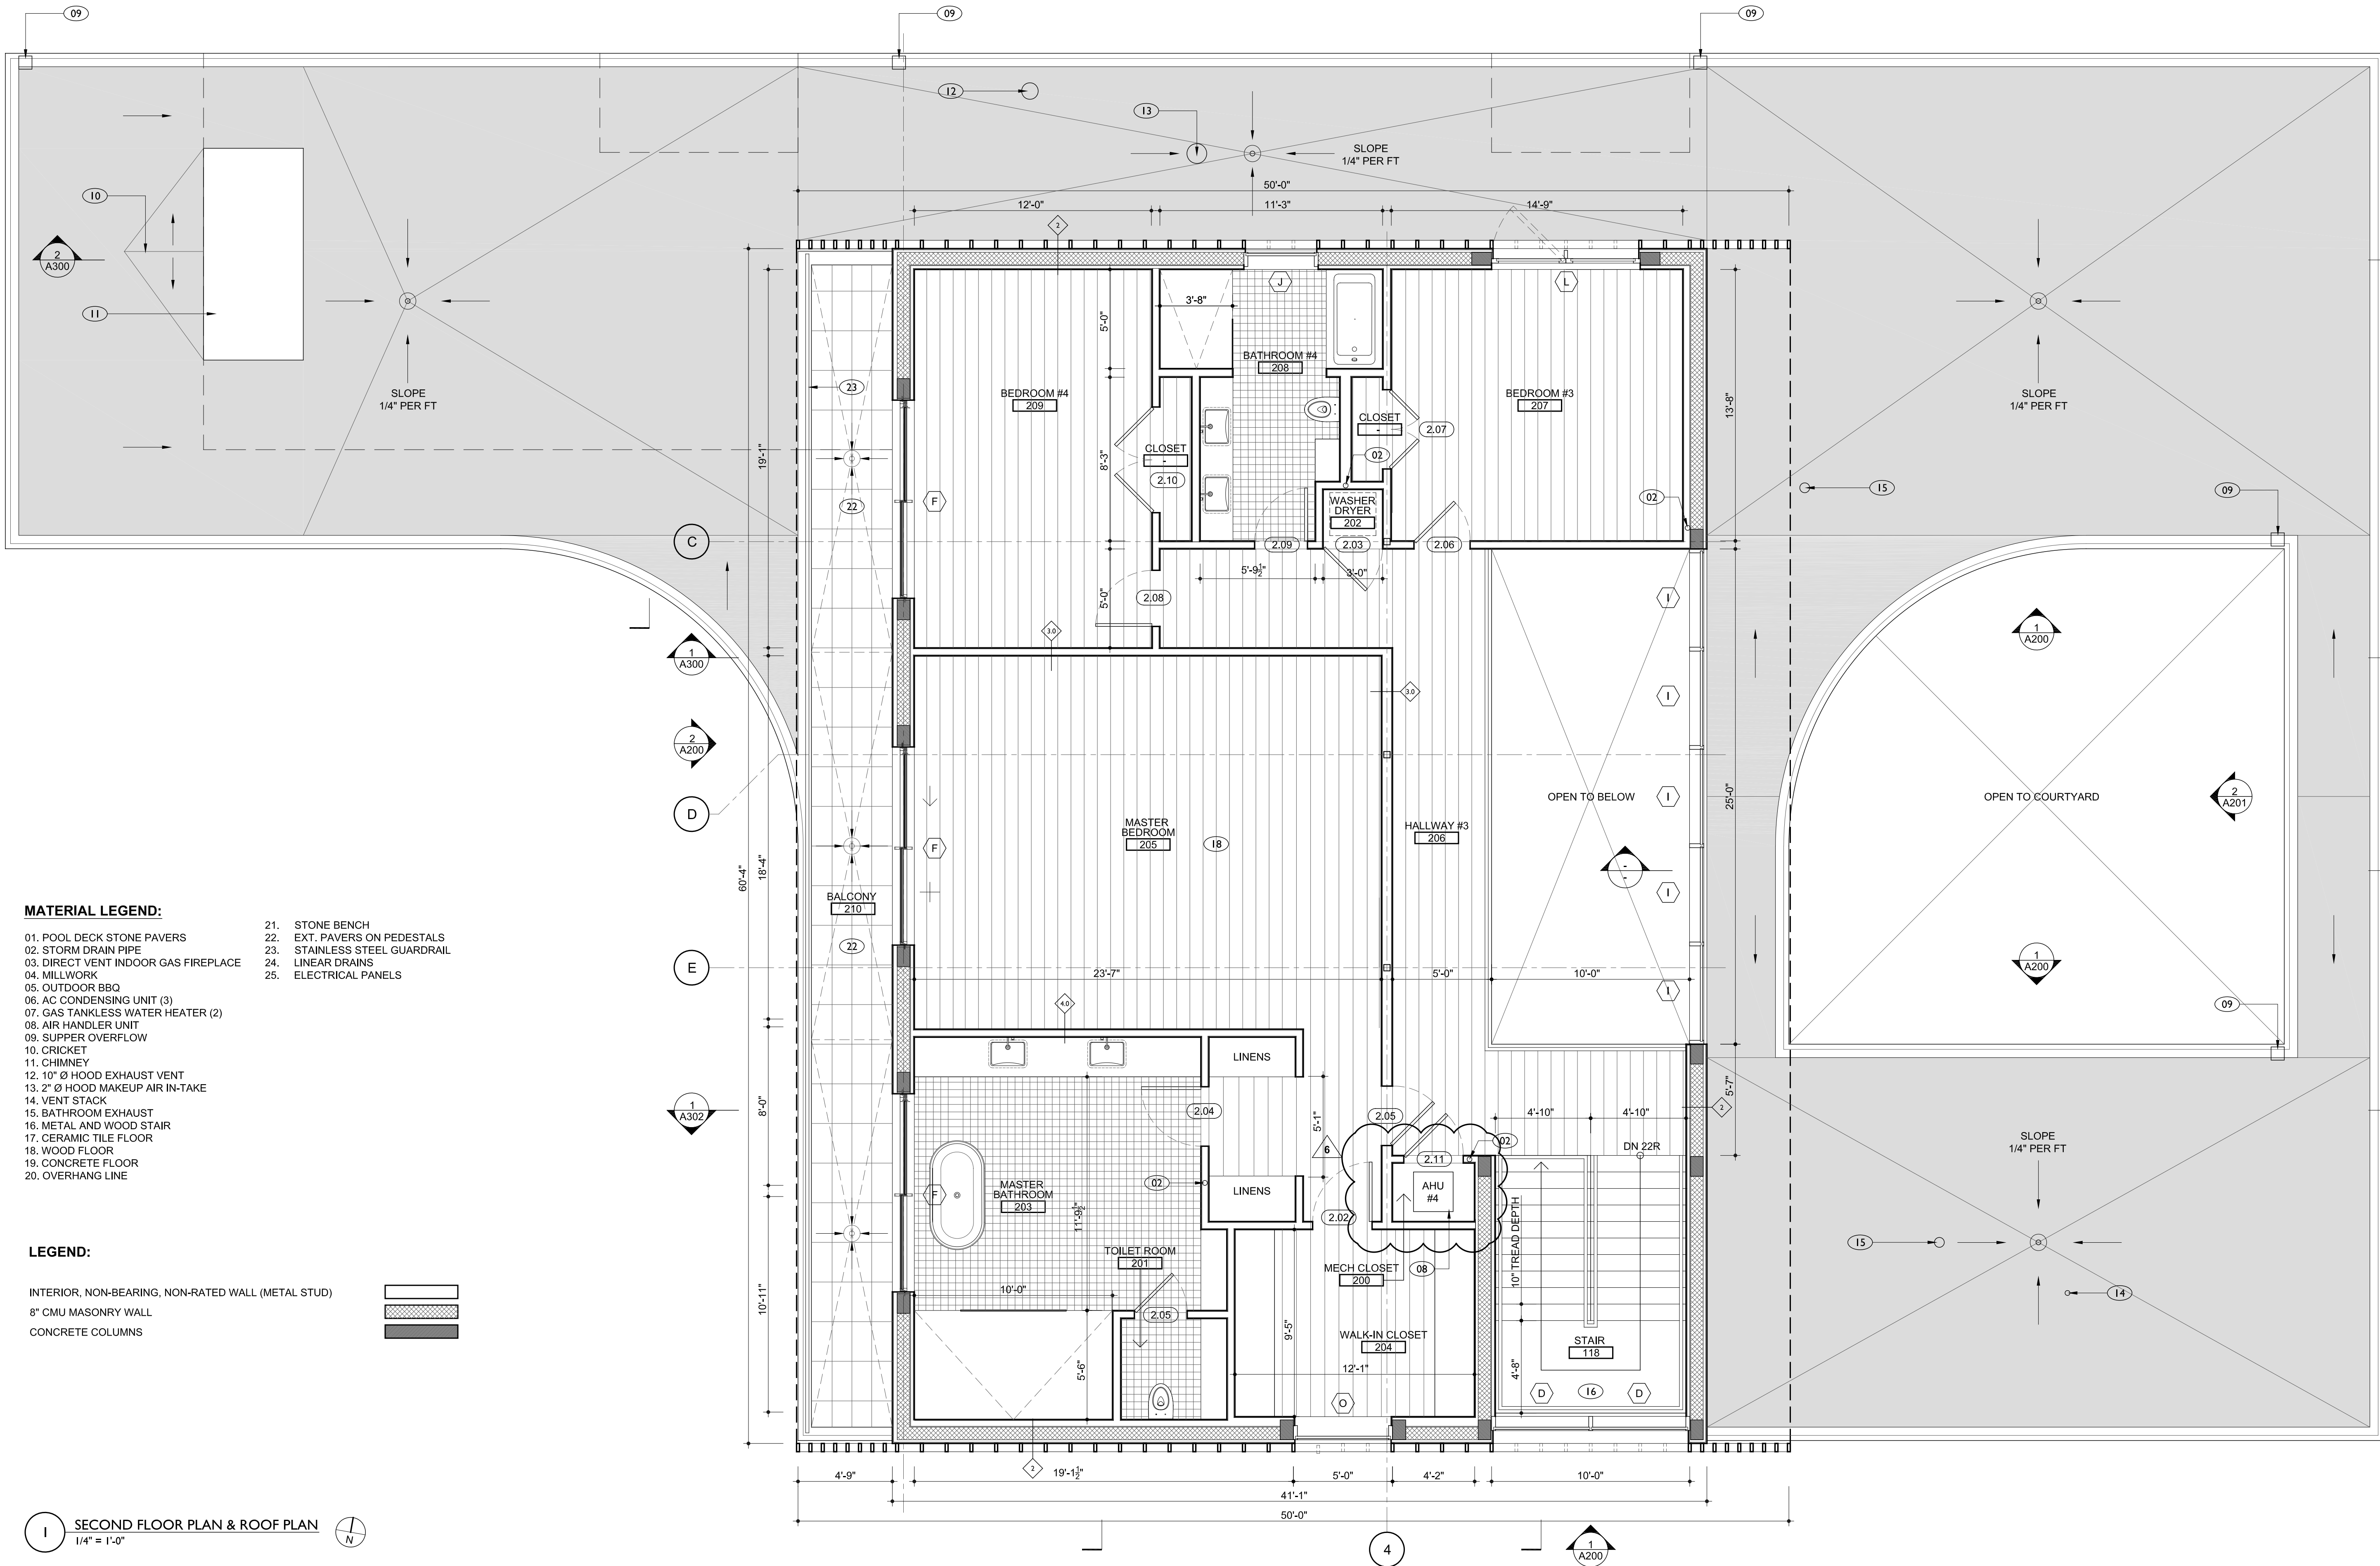


MATERIAL LEGEND:

- 01. POOL DECK STONE PAVERS
- 02. STORM DRAIN PIPE
- 03. DIRECT VENT INDOOR GAS FIREPLACE
- 04. MILLWORK
- 05. OUTDOOR BBQ
- 06. AC CONDENSING UNIT (3)
- 07. GAS TANKLESS WATER HEATER (2)
- 08. AIR HANDLER UNIT
- 09. SUPPER OVERFLOW
- 10. CRICKET
- 11. CHIMNEY
- 12. 10" Ø HOOD EXHAUST VENT
- 13. 2" Ø HOOD MAKEUP AIR IN-TAKE
- 14. VENT STACK
- 15. BATHROOM EXHAUST
- 16. METAL AND WOOD STAIR
- 17. CERAMIC TILE FLOOR
- 18. WOOD FLOOR
- 19. CONCRETE FLOOR
- 20. OVERHANG LINE
- 21. STONE BENCH
- 22. EXT. PAVERS ON PEDESTALS
- 23. STAINLESS STEEL GUARDRAIL
- 24. LINEAR DRAINS
- 25. ELECTRICAL PANELS

LEGEND:

- INTERIOR, NON-BEARING, NON-RATED WALL (METAL STUD)
- 8" CMU MASONRY WALL
- CONCRETE COLUMNS

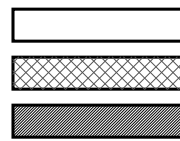

I SECOND FLOOR PLAN & ROOF PLAN  
1/4" = 1'-0"





AlexAllen Studio Architects PLLC

302 3rd Avenue  
Brooklyn, NY 11215  
T: (919) 909-0405

info@alexallenstudio.com  
www.alexallenstudio.com

PHASE: REVISION No. DATE:  
Revision #6 1/17/2025

Digitally signed by Allen Slamic  
DN: cn=Allen Slamic,  
o=AlexAllen Studio Architects  
PLLC,  
email=allen@alexallenstudio.c  
om, c=US  
Date: 2025.12.17 11:44:19  
-05'00'  
Adobe Acrobat version:  
2025.001.20997

ISSUED FOR REVISION

STRUCTURAL ENGINEER

THM Structural Consulting  
9719 South Dixie Hwy, Suite 2  
Miami, Florida 33156  
T: (786) 431-1753

MEP ENGINEER


CIVIL ENGINEER

Zamora & Associates, Inc  
11410 N. Kendall Drive, Suite 302  
Miami, Florida 33176  
T: (305) 273-7801

LANDSCAPE ARCHITECT

Andres Montero Landscape Arch.  
2208 NE 26th Street, Unit 1  
Fort Lauderdale, FL 33305  
T: (954) 591-5606

SEAL

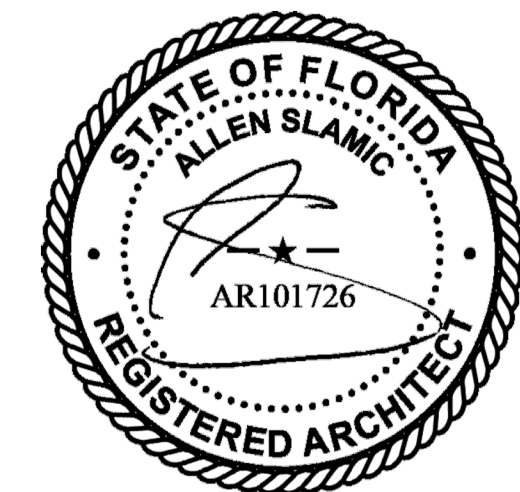

PROJECT

PINECREST RESIDENCE  
12020 SW 77th Avenue  
Pinecrest, FL 33156

OWNER

KEVIN HUBER & MILA KHOMIAK  
12020 SW 77th Avenue  
Pinecrest, FL 33156

TITLE

WALL TYPES

SCALE

AS NOTED

SHEET

A-700.00

DATE

12/17/2025

PROJECT NUMBER

2103

DRAWING NUMBER

XX OF XX

