
THE ARCHITECT HEREBY EXPRESSLY RESERVES THE COPYRIGHT AND PROPERTY RIGHTS IN THESE PLANS. DRAWINGS ARE NOT TO BE REPRODUCED, CHANGED, OR COPIED IN ANY FORM OR MANNER WHATSOEVER WITHOUT FIRST OBTAINING WRITTEN PERMISSION AND CONSENT. NOR ARE THEY TO BE ASSIGNED TO ANY PARTY WITHOUT FIRST OBTAINING SAID WRITTEN PERMISSION AND CONSENT.

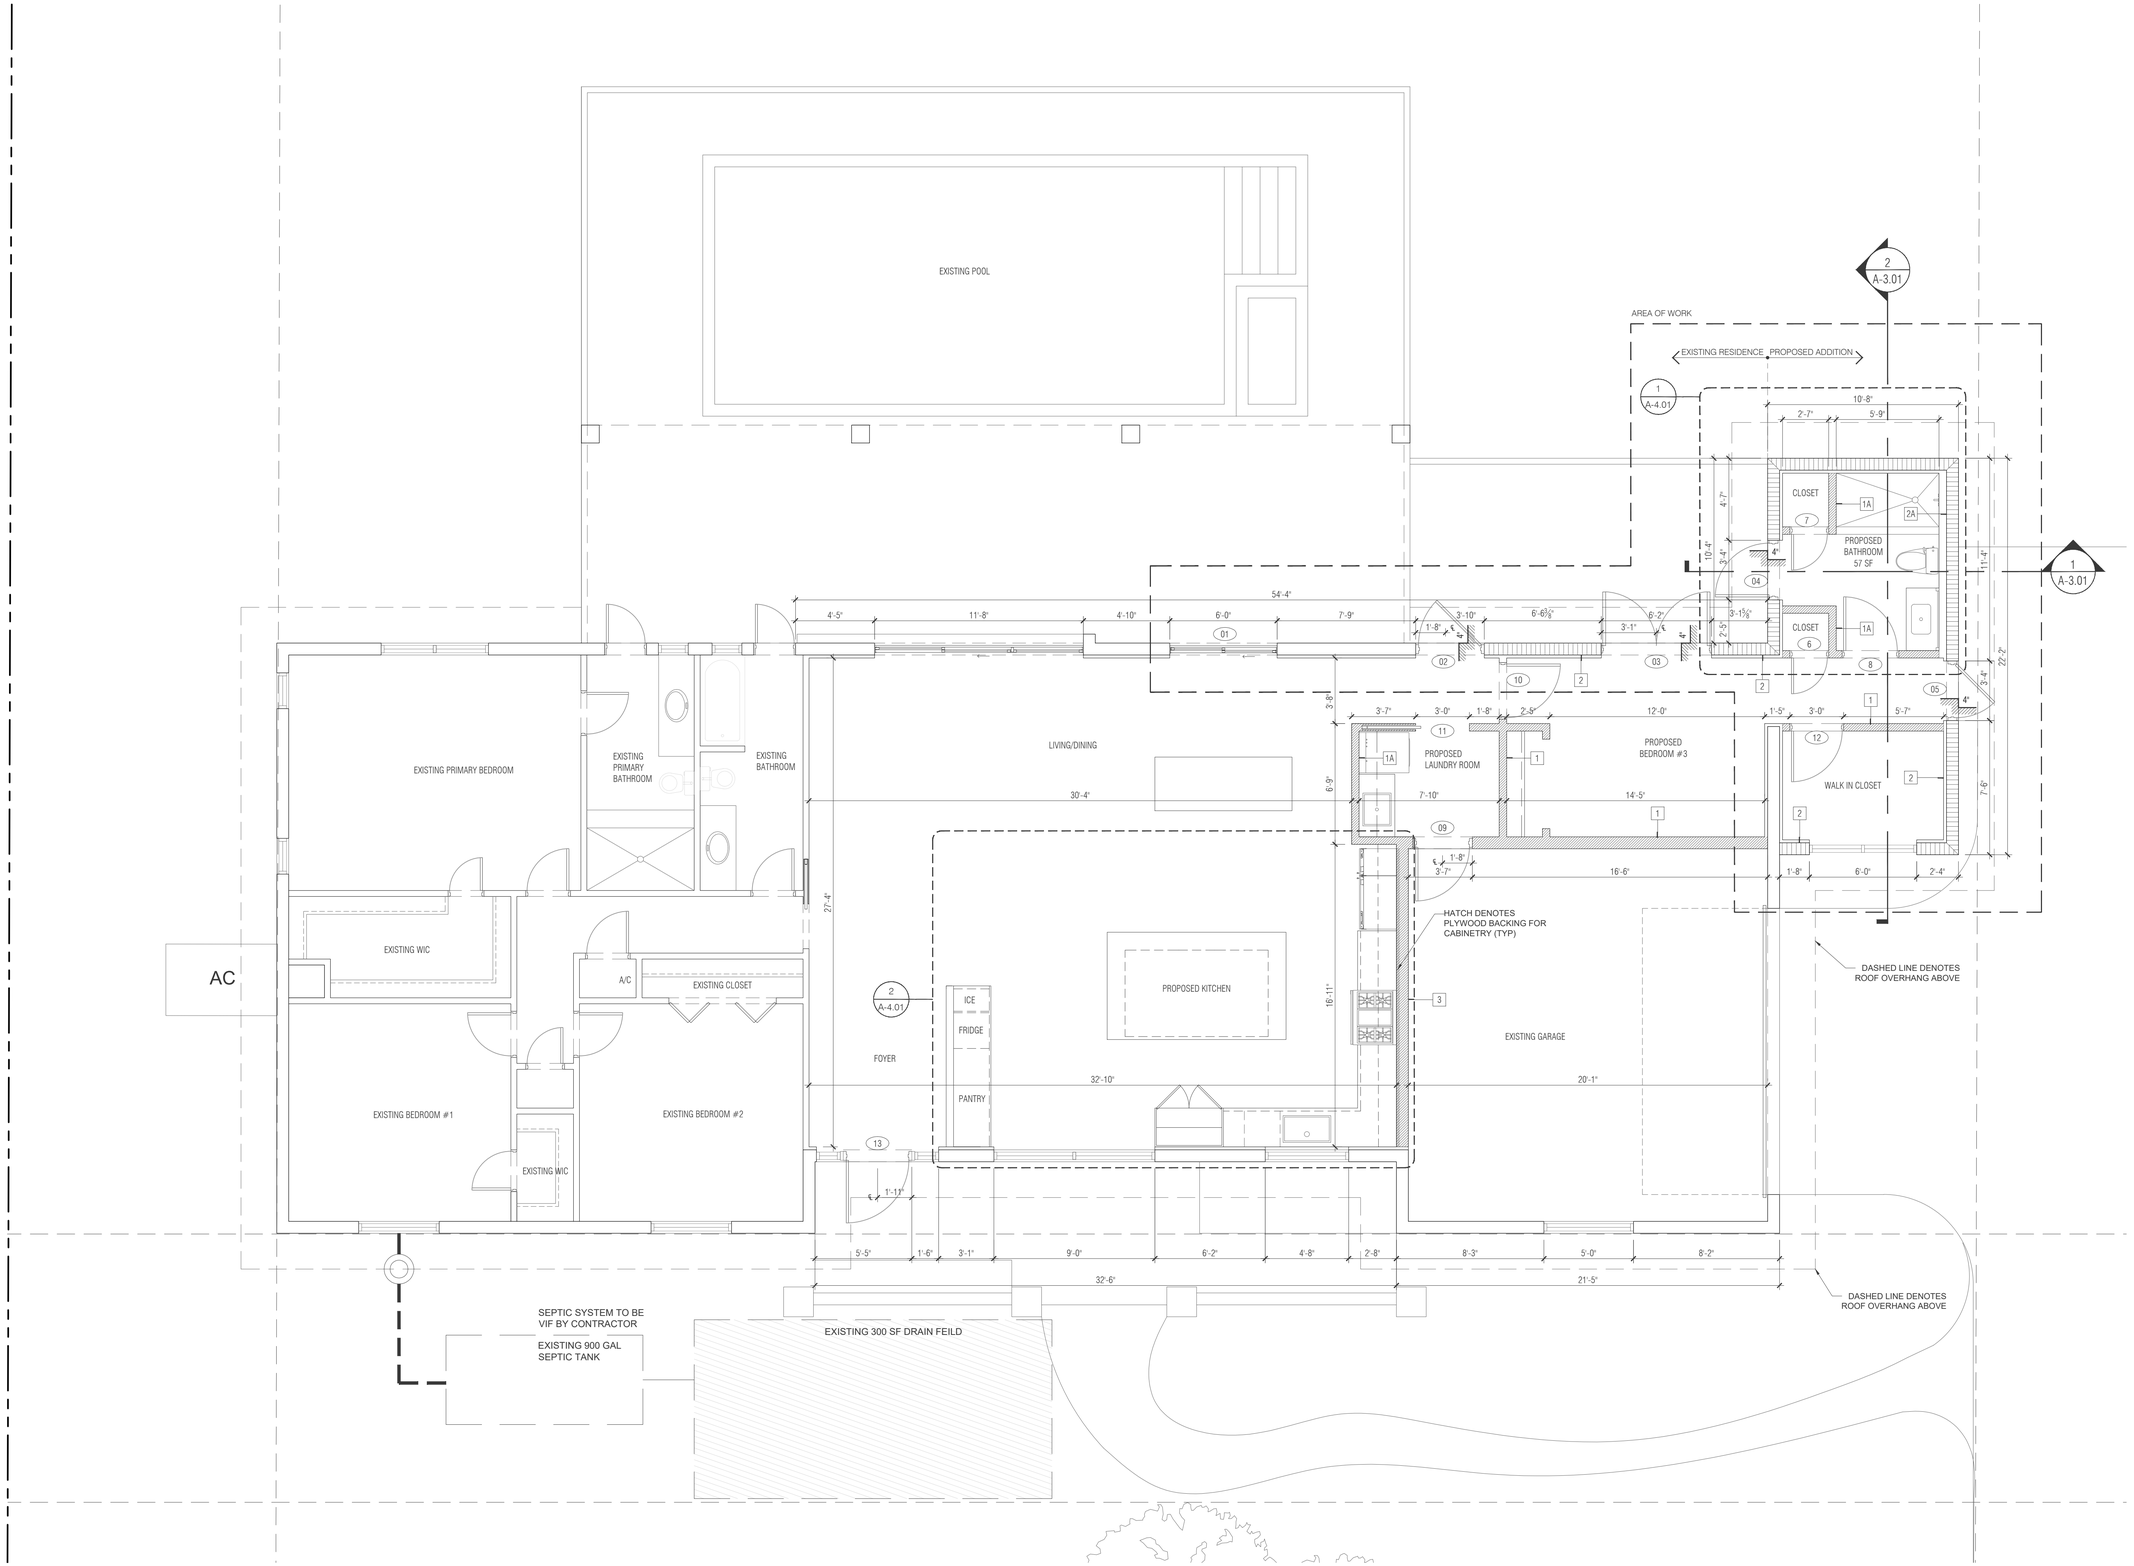

PROPOSED FLOOR PLAN

SCALE: 1/4" = 1'-0"

ARKO ARCHITECTURE, LLC
2490 CORAL WAY, SUITE 301
MIAMI, FL 33145
edgardo@thearkogroup.com
eduardo@thearkogroup.com
www.thearkogroup.com
p: 305.400.8133

ADDITION & RESTORATION FOR:

MAZZINI & MELINE RESIDENCE

10300 SW 70TH AVE,
MIAMI, FL 33156

Digitally signed by Edgardo J Betancourt Santiago
Date: 2023.08.24 16:08:28-04'00'

STATE OF FLORIDA
EDGARDO J BETANCOURT SANTIAGO
AR99726
REGISTERED ARCHITECT

DRAWN BY
DATE 03.29.23 | MV | PROJECT 22-84
CHECKED BY EV

REVISIONS

PROPOSED FLOOR PLAN

CONSTRUCTION DOCUMENTS

A-1.02