THE ARCHITECT HEREBY EXPRESSLY RESERVES THE COPYRIGHT AND PROPERTY RIGHTS IN THESE PLANS. DRAWINGS ARE NOT TO BE REPRODUCED, CHANGED OR COPIED IN ANY FORM OR MANNER WHATSOEVER WITHOUT FIRST OBTAINING WRITTEN PERMISSION AND CONSENT. NOR ARE THEY TO BE ASSIGNED TO ANY PARTY WITHOUT FIRST OBTAINING SAID WRITTEN PERMISSION AND CONSENT.

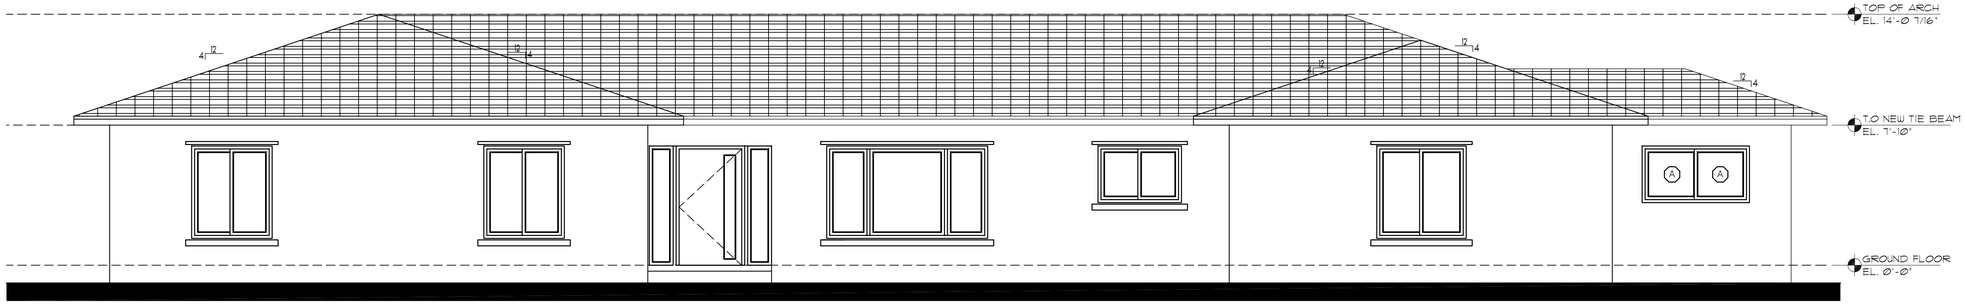

PROPOSED SOUTH ELEVATION (FRONT)

SCALE: 1/4" = 1'-0"

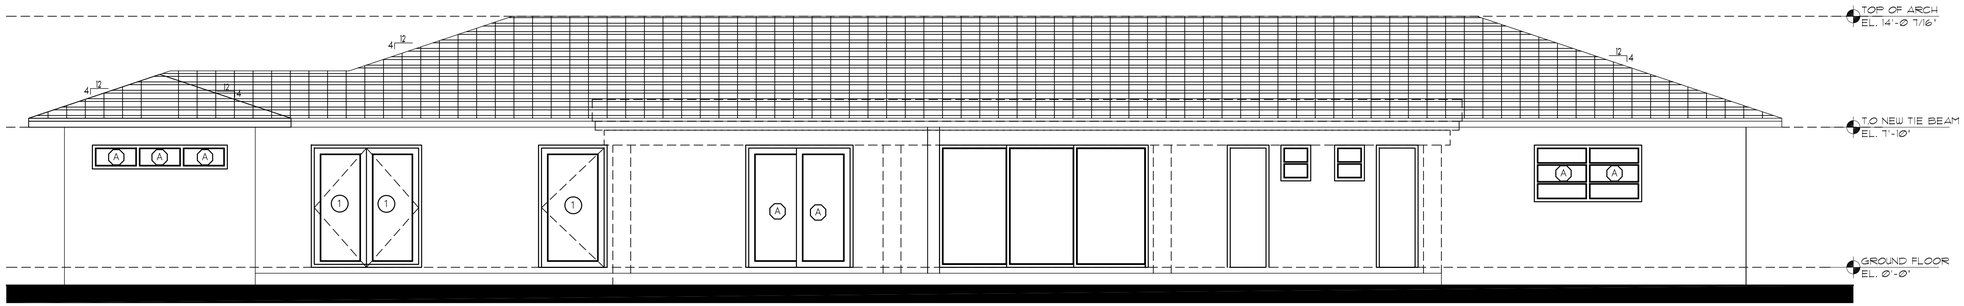

PROPOSED NORTH ELEVATION (REAR)

SCALE: 1/4" = 1'-0"

Digitally signed by JOAQUIN MONTESINO
Date: 2024.01.31 11:08:29 -05'00'

JOAQUIN MONTESINO LICENSE No. 69969 STATE OF FLORIDA PROFESSIONAL ENGINEER

DOOR PRESSURES-ASD		
MARK	NEGATIVE (-)	POSITIVE (+)
(1) zone 4	41.5 PSF	38.0 PSF
(2) zone 5	49.8 PSF	38.0 PSF

WINDOWS PRESSURES-ASD		
MARK	NEGATIVE (-)	POSITIVE (+)
(A) zone 4	43.5 PSF	40.0 PSF
(B) zone 5	53.6 PSF	40.0 PSF

WRITTEN DIMENSIONS ON THESE DRAWINGS SHALL HAVE PRECEDENCE OVER SCALE DIMENSIONS. CONTRACTORS SHALL VERIFY AND BE RESPONSIBLE FOR ALL DIMENSIONS AND CONDITIONS ON THE JOB AND THIS OFFICE MUST BE NOTIFIED OF ANY VARIATION FROM THE DIMENSIONS AND CONDITIONS SHOWN BY THESE DRAWINGS

G2 CONSULTING GROUP, INC.
JOAQUIN MONTESINO, P.E
CONSULTING ENGINEERS
9725 SW. 4 TERR. MIAMI FL. 33174
PHONE & FAX (786) 294-00-32
LIC. #69969, CA 25882

ARKO ARCHITECTURE, LLC
2490 CORAL WAY, SUITE 301
MIAMI, FL 33145
edgardo@thearkogroup.com
eduardo@thearkogroup.com
www.thearkogroup.com
p: 305.400.8133

ADDITION & RESTORATION FOR:

MAZZINI & MELINE RESIDENCE

10300 SW 70TH AVE,
MIAMI, FL 33156

DRAWN BY
DATE -- PROJECT
04.03.23 CHECKED BY 22-84
--

REVISIONS

S-7

CONSTRUCTION DOCUMENTS