THE ARCHITECT HEREBY EXPRESSLY RESERVES THE COPYRIGHT AND PROPERTY RIGHTS IN THESE PLANS. DRAWINGS ARE NOT TO BE REPRODUCED, CHANGED, OR COPIED IN ANY FORM OR MANNER WHATSOEVER WITHOUT FIRST OBTAINING WRITTEN PERMISSION AND CONSENT. NOR ARE THEY TO BE ASSIGNED TO ANY PARTY WITHOUT FIRST OBTAINING SAID WRITTEN PERMISSION AND CONSENT.

	LANDSCAPE LEGEND						
	MARK	SCIENTIFIC NAME	COMMON NAME	NATIVE SPEC.	HEIGHT	DBH DIA.	CANOPY
	1	QUERCUS VIRGINIANA	LIVE OAK	YES	14'-0"	1'-0"	30'-0"
	2	QUERCUS VIRGINIANA	LIVE OAK	YES	20'-0"	3'-0"	40'-0"
	3	QUERCUS VIRGINIANA	LIVE OAK	YES	30" MIN.	1'-6"	20'-0"
	4	QUERCUS VIRGINIANA	LIVE OAK	YES	14'-0"	1'-0"	20'-0"
	5	QUERCUS VIRGINIANA	LIVE OAK	NO	37'-0"	1'-6"	15'-0"
	5	QUERCUS VIRGINIANA	LIVE OAK	NO	37'-0"	3'-0"	20'-0"

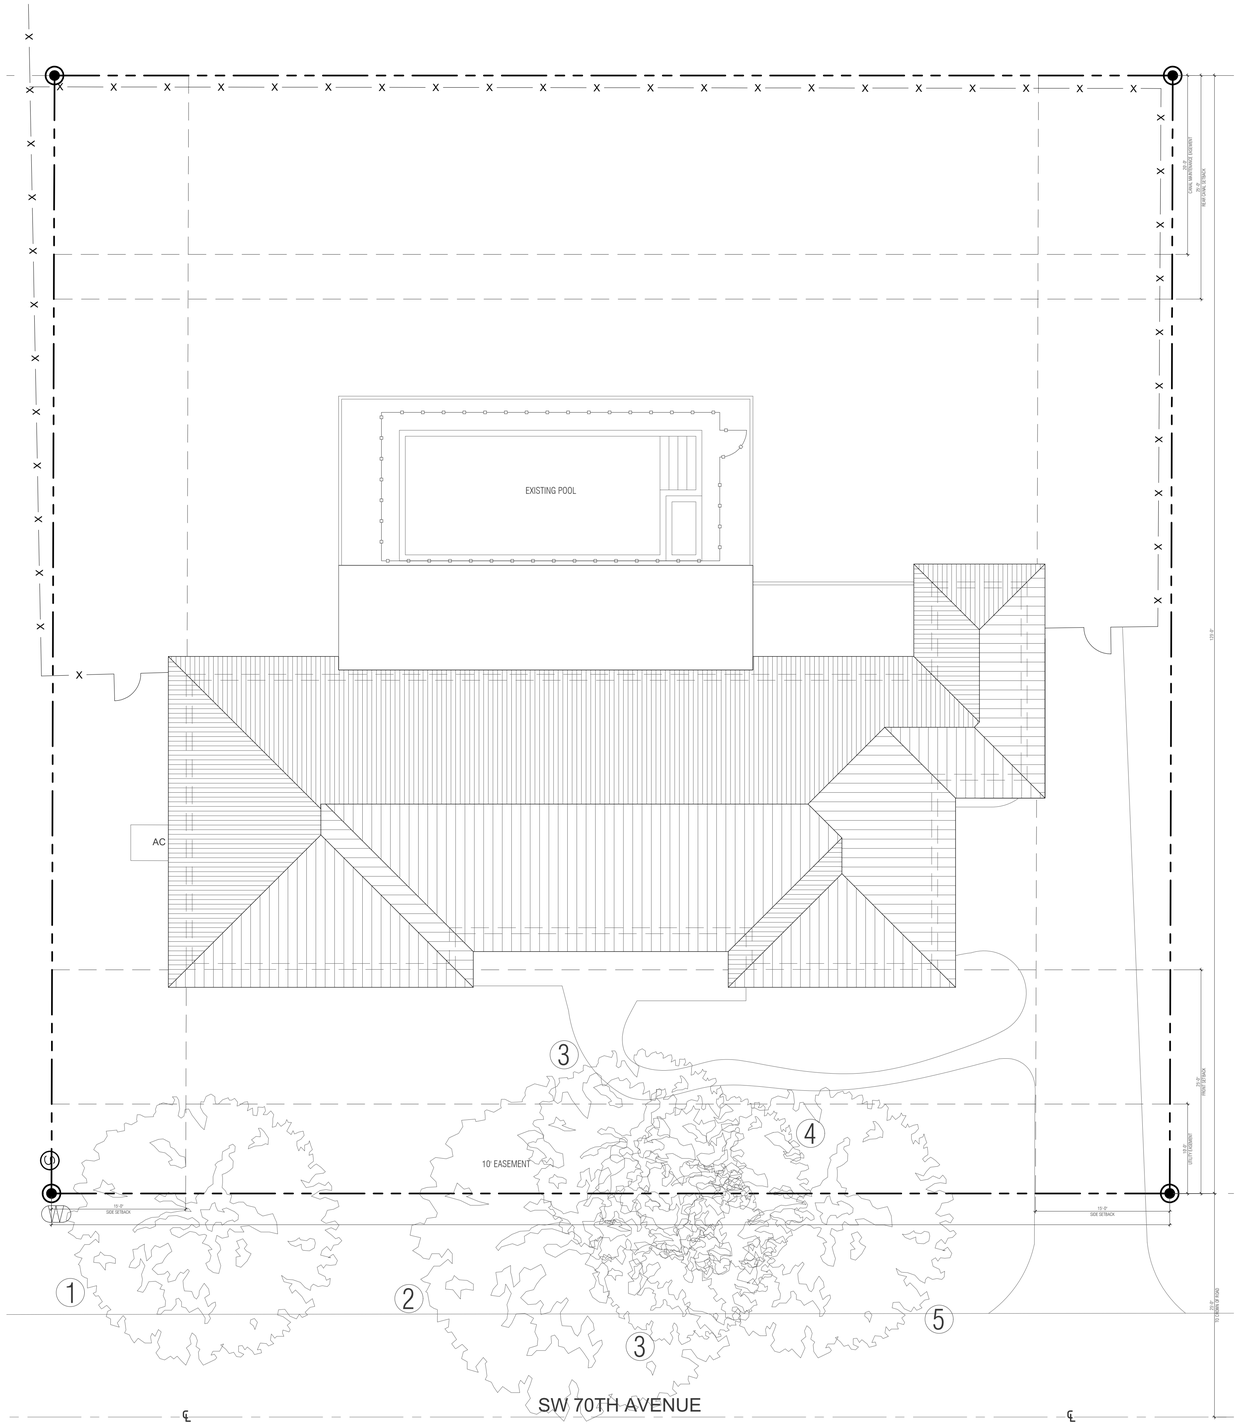

PROPOSED SITE PLAN

SCALE: 1/8" = 1'-0"

ARKO ARCHITECTURE, LLC
2490 CORAL WAY. SUITE 301
MIAMI, FL 33145
edgardo@thearkogroup.com
eduardo@thearkogroup.com
www.thearkogroup.com
p: 305.400.8133

ADDITION & RESTORATION FOR:

MAZZINI & MELINE RESIDENCE

10300 SW 70TH AVE,
MIAMI, FL 33156

Digitally signed by Edgardo J Betancourt Santiago
Date: 2024.09.12 14:43:55-04'00'

STATE OF FLORIDA
EDGARDO J BETANCOURT SANTIAGO
AR99726
REGISTERED ARCHITECT

DRAWN BY		
DATE	MV	PROJECT
03.29.23	CHECKED BY EV	22-84

REVISIONS

5 09.09.24 BUILDING DEPARTMENT COMMENTS

PROPOSED SITE PLAN

CONSTRUCTION DOCUMENTS

L-1.00