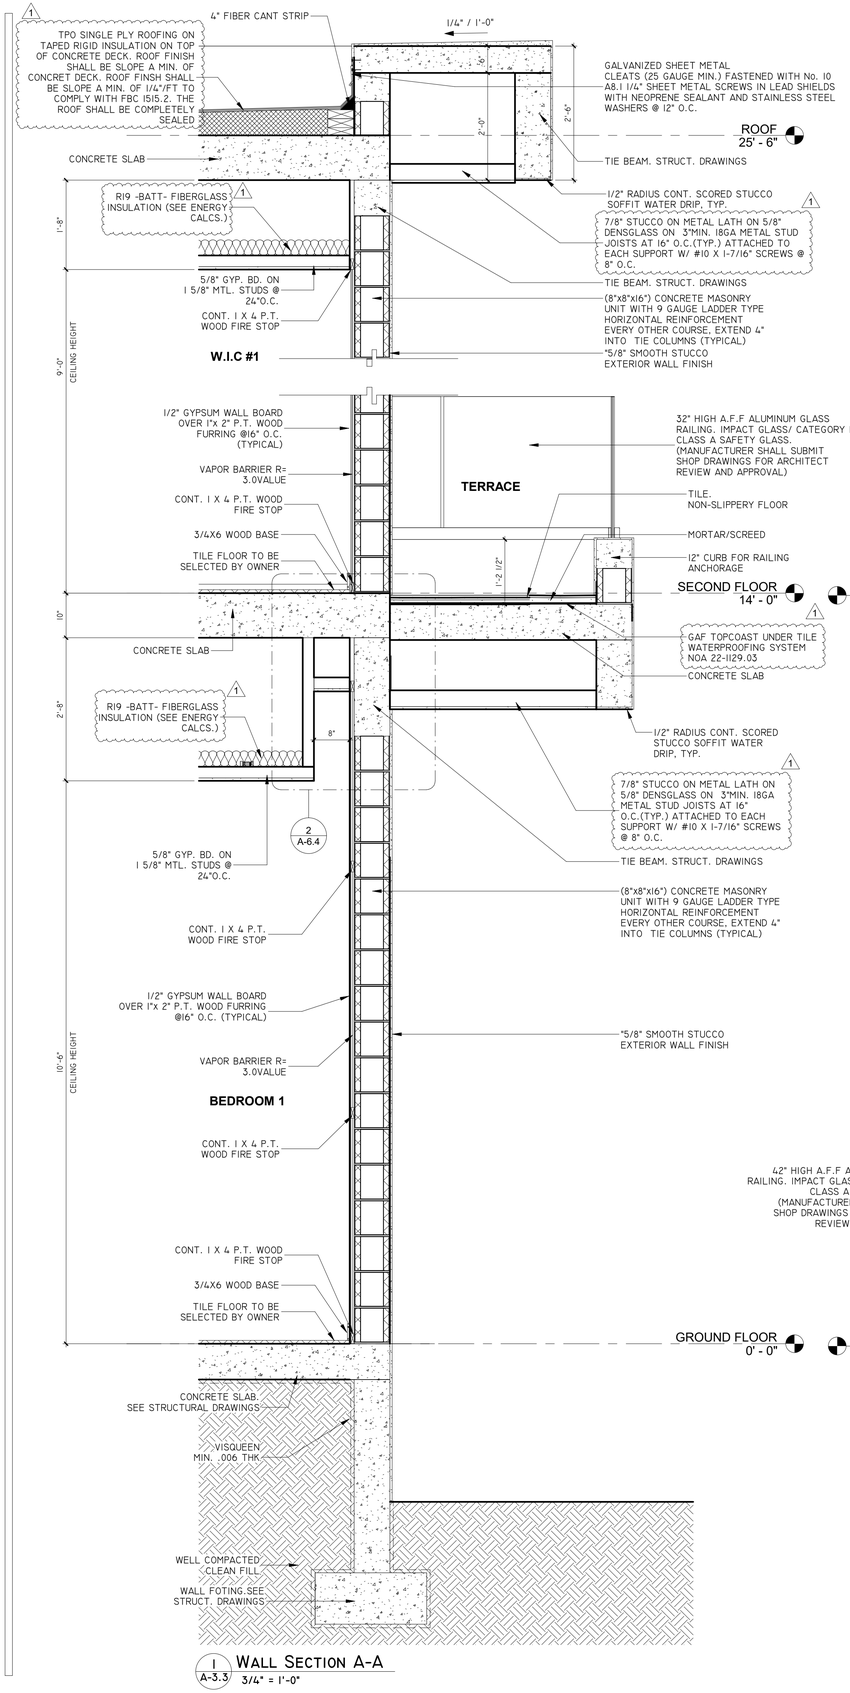

1 A-3.3 WALL SECTION A-A
3/4" = 1'-0"

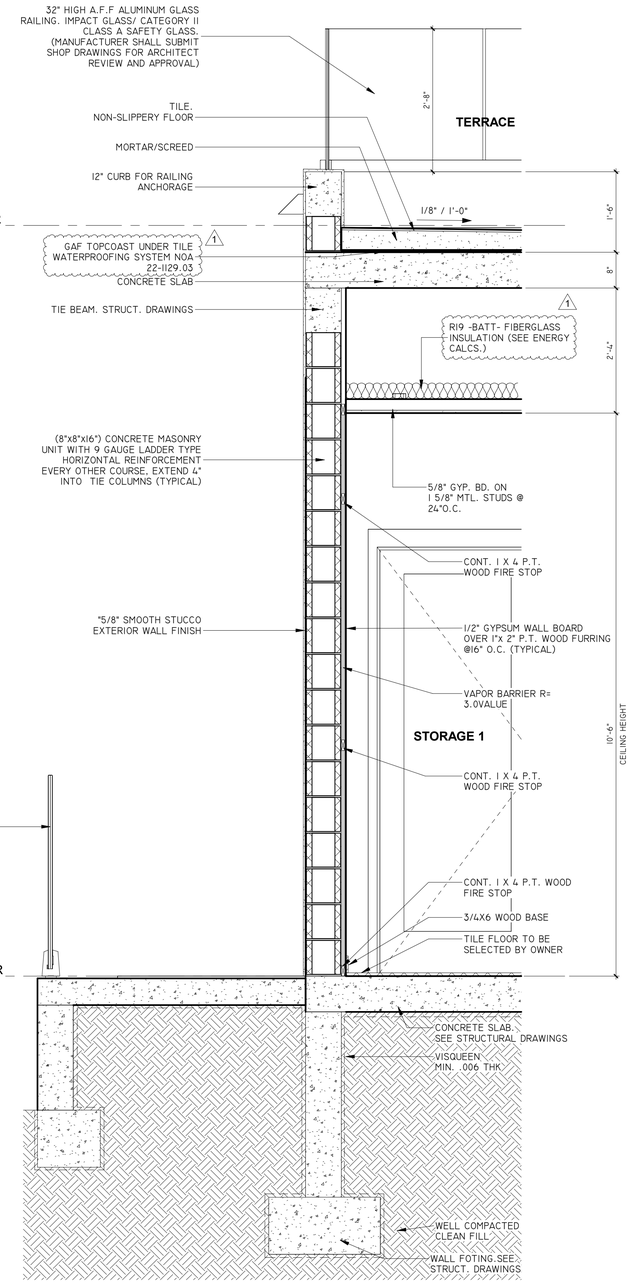

2 A-3.3 WALL SECTION B-B
3/4" = 1'-0"

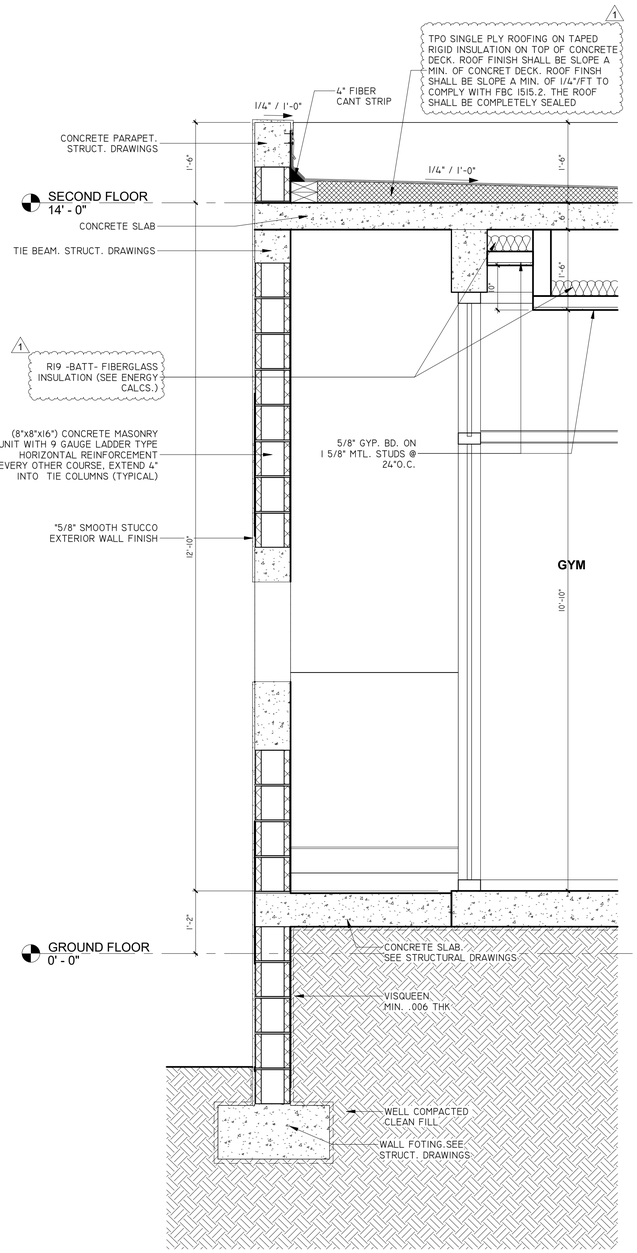

3 A-3.3 WALL SECTION E-E
3/4" = 1'-0"

JORGE L VILLAVICENCIO

Digitally signed by JORGE L VILLAVICENCIO
Date: 2023.11.06 09:51:07 -05'00'

REVISIONS			
	Rev.	Date	Description
	1	10-9-2023	Building comment

FIDANZA'S FAMILY HOUSE
NEW CONSTRUCTION
11041 SW 77TH AVE, PINECREST, FL 33156

Certification Of Authorization No. AA0003589
Architectural Seal
STATE OF FLORIDA
JORGE L. VILLAVICENCIO
R0012110
REGISTERED ARCHITECT

VILLA & ASSOCIATES INC.
ARCHITECTURE - PLANNING - INTERIOR DESIGN
5801 SW 69 AVENUE - MIAMI, FLORIDA 33155
TEL. 305-613-0865 - E-Mail Jvillarchitect@gmail.com
CONSULTANT: ARCHI-TEK STUDIO CORP.
TEL. 305-799-8016 - E-Mail magullar@architekstudio.com

DATE:	SCALE:
10-20-2022	AS SHOWN

PROJECT NO: WALL SECTION

DRAWING NO : A-3.3