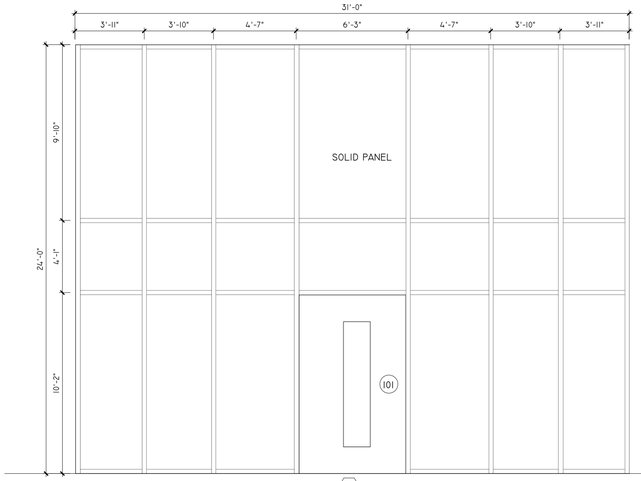

A
IMPACT RESISTANT
FIXED GLASS WINDOW
SEE EXTERIOR ELEVATIONS

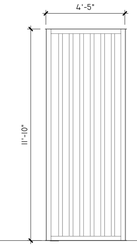

B
IMPACT RESISTANT
FIXED GLASS WINDOW
SEE EXTERIOR ELEVATIONS

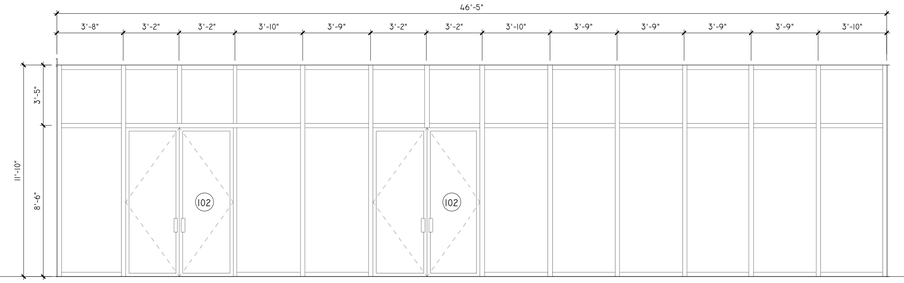

C
IMPACT RESISTANT
FIXED GLASS WINDOW
SEE EXTERIOR ELEVATIONS

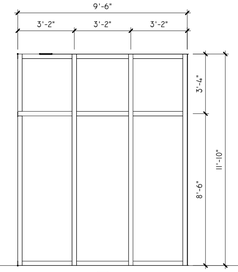

C1
IMPACT RESISTANT
FIXED GLASS WINDOW
SEE EXTERIOR ELEVATIONS

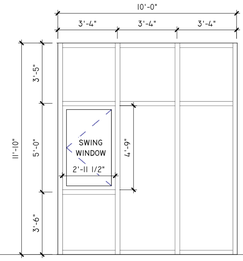

D
IMPACT RESISTANT
FIXED GLASS WINDOW
SEE EXTERIOR ELEVATIONS

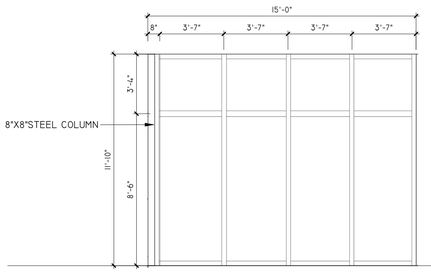

E
IMPACT RESISTANT
FIXED GLASS WINDOW
SEE EXTERIOR ELEVATIONS

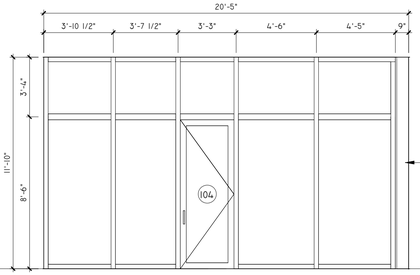

F
IMPACT RESISTANT
FIXED GLASS WINDOW
SEE EXTERIOR ELEVATIONS

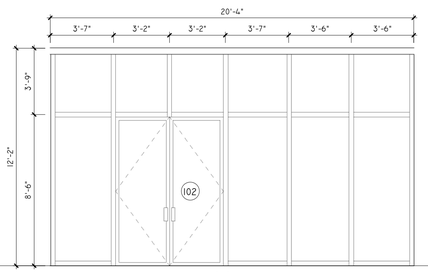

G
IMPACT RESISTANT
FIXED GLASS WINDOW
SEE EXTERIOR ELEVATIONS

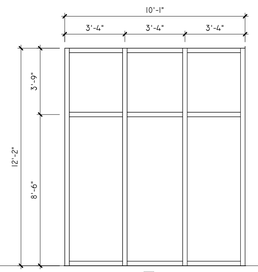

H
IMPACT RESISTANT
FIXED GLASS WINDOW
SEE EXTERIOR ELEVATIONS

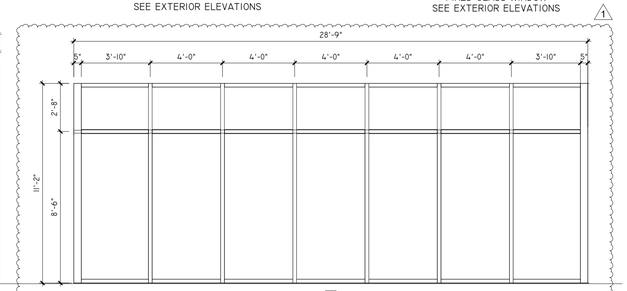

I
IMPACT RESISTANT
FIXED GLASS WINDOW
SEE EXTERIOR ELEVATIONS

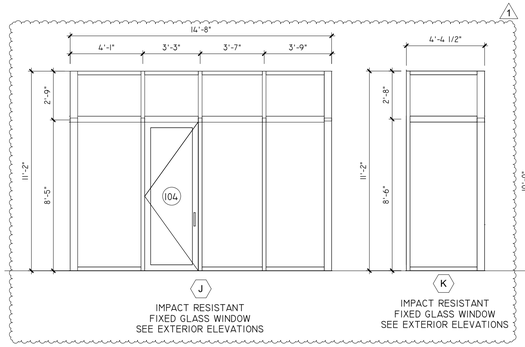

J
IMPACT RESISTANT
FIXED GLASS WINDOW
SEE EXTERIOR ELEVATIONS

K
IMPACT RESISTANT
FIXED GLASS WINDOW
SEE EXTERIOR ELEVATIONS

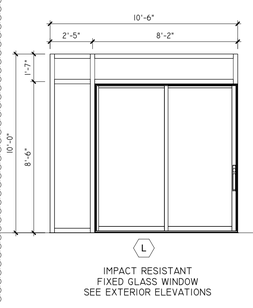

L
IMPACT RESISTANT
FIXED GLASS WINDOW
SEE EXTERIOR ELEVATIONS

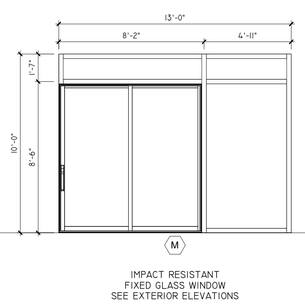

M
IMPACT RESISTANT
FIXED GLASS WINDOW
SEE EXTERIOR ELEVATIONS

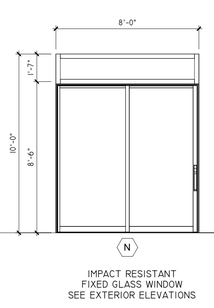

N
IMPACT RESISTANT
FIXED GLASS WINDOW
SEE EXTERIOR ELEVATIONS

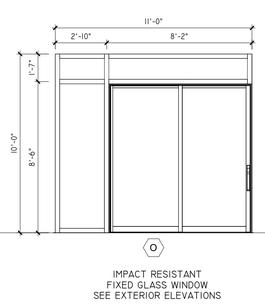

O
IMPACT RESISTANT
FIXED GLASS WINDOW
SEE EXTERIOR ELEVATIONS

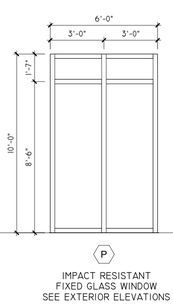

P
IMPACT RESISTANT
FIXED GLASS WINDOW
SEE EXTERIOR ELEVATIONS

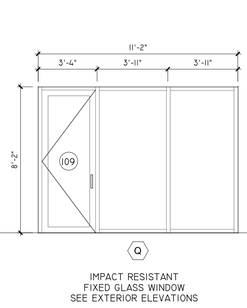

Q
IMPACT RESISTANT
FIXED GLASS WINDOW
SEE EXTERIOR ELEVATIONS

STOREFRONT SCHEDULE

TYPE MARK	WIDTH	HEIGHT	TYPE	MATERIAL	REMARKS
A	31' - 0"	24' - 0"	STOREFRONT GLASS	ALUMINUM & GLASS	CAT II, Safety. GL, Impact Resistant
B	4' - 5"	11' - 10"	STOREFRONT GLASS	ALUMINUM & GLASS	CAT II, Safety. GL, Impact Resistant
C	46' - 10"	11' - 10"	STOREFRONT GLASS	ALUMINUM & GLASS	CAT II, Safety. GL, Impact Resistant
C1	9' - 9"	11' - 10"	STOREFRONT GLASS	ALUMINUM & GLASS	CAT II, Safety. GL, Impact Resistant
D	10' - 0"	11' - 10"	STOREFRONT GLASS	ALUMINUM & GLASS	CAT II, Safety. GL, Impact Resistant, Egrees
E	14' - 8"	11' - 10"	STOREFRONT GLASS	ALUMINUM & GLASS	CAT II, Safety. GL, Impact Resistant
F	20' - 1"	11' - 10"	STOREFRONT GLASS	ALUMINUM & GLASS	CAT II, Safety. GL, Impact Resistant
G	20' - 4"	12' - 2"	STOREFRONT GLASS	ALUMINUM & GLASS	CAT II, Safety. GL, Impact Resistant
H	10' - 6"	12' - 2"	STOREFRONT GLASS	ALUMINUM & GLASS	CAT II, Safety. GL, Impact Resistant
I	28' - 4"	11' - 2"	STOREFRONT GLASS	ALUMINUM & GLASS	CAT II, Safety. GL, Impact Resistant
J	14' - 3"	11' - 2"	STOREFRONT GLASS	ALUMINUM & GLASS	CAT II, Safety. GL, Impact Resistant
K	4' - 7"	11' - 2"	STOREFRONT GLASS	ALUMINUM & GLASS	CAT II, Safety. GL, Impact Resistant
L	10' - 6"	10' - 0"	STOREFRONT GLASS	ALUMINUM & GLASS	CAT II, Safety. GL, Impact Resistant
O	11' - 0"	10' - 0"	STOREFRONT GLASS	ALUMINUM & GLASS	CAT II, Safety. GL, Impact Resistant
P	6' - 0"	10' - 0"	STOREFRONT GLASS	ALUMINUM & GLASS	CAT II, Safety. GL, Impact Resistant
Q	11' - 11"	8' - 2"	STOREFRONT GLASS	ALUMINUM & GLASS	CAT II, Safety. GL, Impact Resistant
R	48' - 0"	10' - 0"	STOREFRONT GLASS	ALUMINUM & GLASS	CAT II, Safety. GL, Impact Resistant

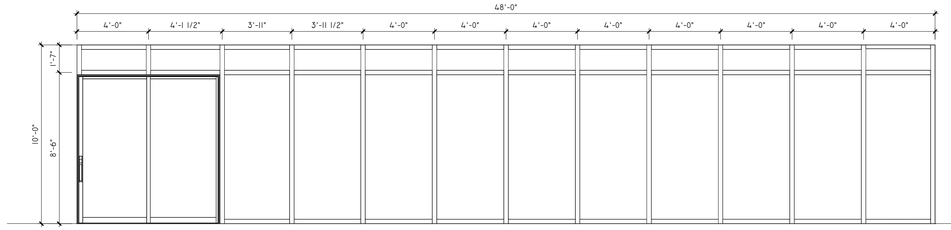

R
IMPACT RESISTANT
FIXED GLASS WINDOW
SEE EXTERIOR ELEVATIONS

JORGE L VILLAVICENCIO

Digitally signed by JORGE L VILLAVICENCIO
Date: 2023.11.06 09:52:44 -05'00'

REVISIONS

Rev.	Date	Description
1	10-9-2023	Building comment

FIDANZA'S FAMILY HOUSE
NEW CONSTRUCTION
11041 SW 77TH AVE, PINECREST, FL 33156

Certificate of Authorization No. AA0003588
STATE OF FLORIDA
JORGE L VILLAVICENCIO
Architectural Seal
REGISTERED ARCHITECT
LICENSE NO. AR0012110
JORGE L VILLAVICENCIO
AR0012110

VILLA & ASSOCIATES INC.
ARCHITECTURE - PLANNING - INTERIOR DESIGN
5801 SW 69 AVENUE - MIAMI, FLORIDA 33155
TEL. 305-613-0865 - E-Mail Jvillarchitect@gmail.com

CONSULTANT : ARCHI-TEK STUDIO CORP.
TEL. 305-799-8016 - E-Mail magullar@architekstudio.com

DATE: 10-20-2022
SCALE: AS SHOWN
PROJECT NO: SCHEDULES STORE FRONT
DRAWING NO : A-6.1