NORTH ELEVATION
SCALE: 1/8"=1'-0"

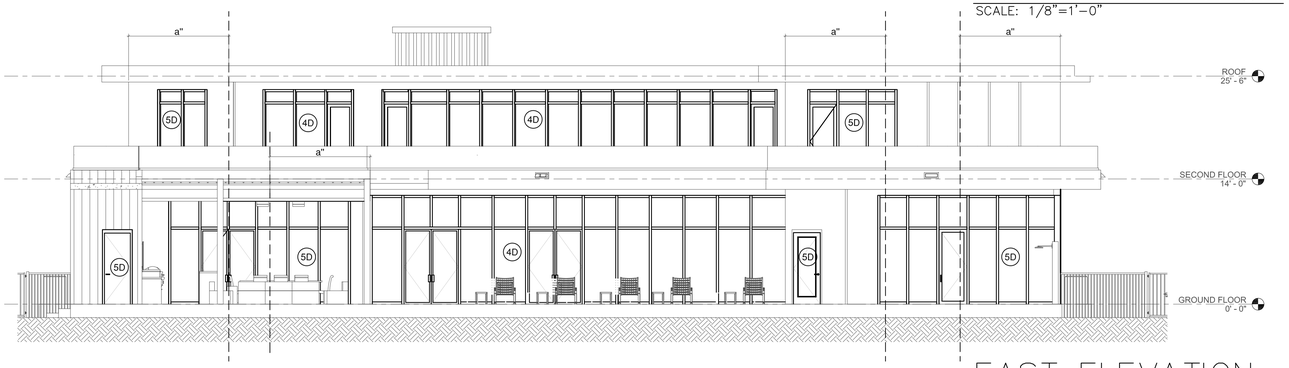

EAST ELEVATION
SCALE: 1/8"=1'-0"

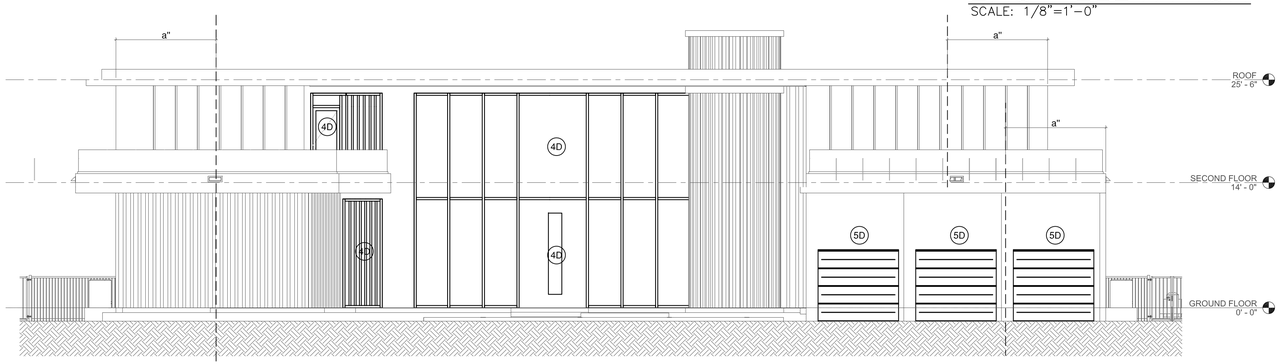

WEST ELEVATION
SCALE: 1/8"=1'-0"

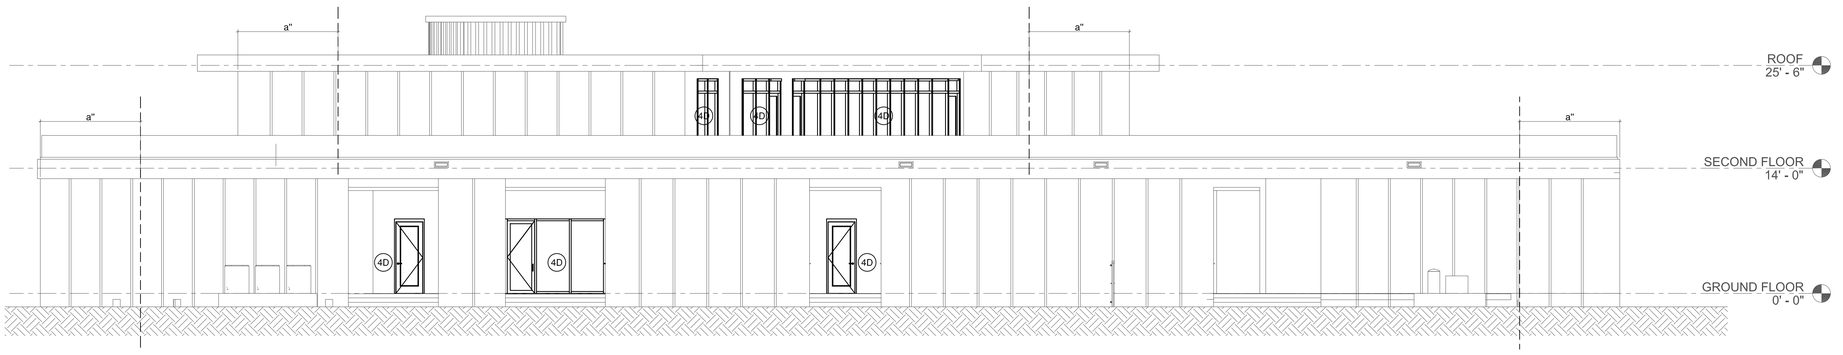

SOUTH ELEVATION
SCALE: 1/8"=1'-0"

ALLOWABLE WINDOWS AND DOOR PRESSURE		
NO. DESCRIP	TRIBUTARY AREA	PRESSURE
(4W)	ZONE 4 (WINDOWS 10 SFT)	41.80 P.S.F -45.29 P.S.F
(4D)	ZONE 4 (DOOR 20 SFT)	39.95 P.S.F -43.44 P.S.F
(5W)	ZONE 5 (WINDOWS 10 SFT)	41.801 P.S.F -55.74 P.S.F
(5D)	ZONE 5 (DOOR 20 SFT)	39.95 P.S.F -52.04 P.S.F

NOTE: "a"=11'-2"

WINDOWS & DOORS PRESSURES ELEVATIONS

REVISIONS

Rev.	Date	Description

FIDANZA'S FAMILY HOUSE
NEW CONSTRUCTION
11041 SW 77TH AVE, PINECREST, FL 33156

Corporation Licence #AA0003589

Architectural Seal

JORGE L VILLAVICENCIO NO. AR0012110

VILLA & ASSOCIATES INC.
ARCHITECTURE - PLANNING - INTERIOR DESIGN
5801 SW 69 AVENUE - MIAMI, FLORIDA 33155
TEL. 305-613-0865 - E-Mail Jvillarchitect@gmail.com

CONSULTANT : ARCHI-TEK STUDIO CORP.
TEL. 305-799-8016 - E-Mail magular@architekstudio.com

ENGINEER INFORMATION

ALAYM AGUILAR
P.E. No. 92154
T.: 305 710-2987
3aengdrafting@gmail.com

Alaym Aguilar

Digitally signed by Alaym Aguilar
DN: c=US, st=Florida, l=Miami, o=3A ENGINEERING DRAFTING, INC, cn=Alaym Aguilar, email=3aengdrafting@gmail.com
Date: 2023.08.25 15:29:26 -04'00'

SEAL

DATE: 10-20-2022

SCALE: AS SHOWN

PROJECT NO: Unnamed

DRAWING NO : S-9