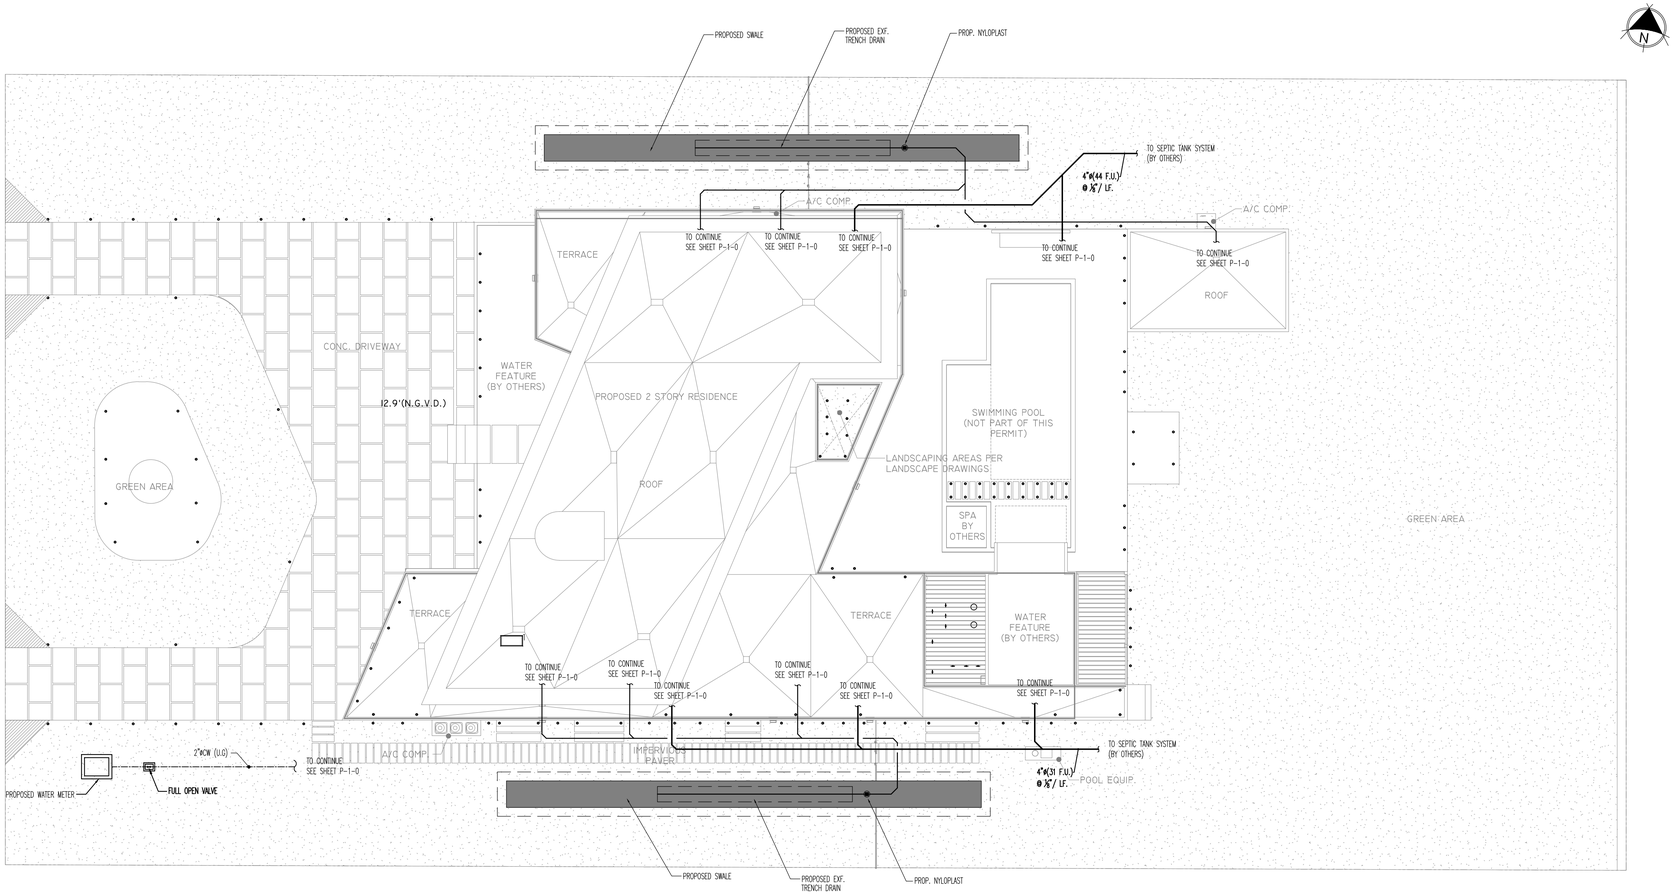

1 P-0-1 PLUMBING SITE PLAN
1/16" = 1'-0"

N

1

Eduardo A Barreto

Digitally signed by Eduardo A Barreto
DN: c=US, o=Florida, dnQualifier=A01410C00000 18998AF54FC000D0EC6, cn=Eduardo A Barreto
Date: 2024.03.06 21:54:22 -05'00'

EDUARDO A.BARRETO
P.E. No. 69677
PH: (786) 239-1808
EMAIL: eabservices@gmail.com

EDUARDO A BARRETO, PROFESSIONAL ENGINEER, STATE OF FLORIDA, LICENSE NO. 69677
THIS ITEM HAS BEEN DIGITALLY SIGNED AND SEALED BY EDUARDO A BARRETO, PE, ON DAY AS APPEAR ON SEAL.
PRINTED COPIES OF THIS DOCUMENT ARE NOT CONSIDERED SIGNED AND SEALED AND THE SIGNATURE MUST BE VERIFIED ON ANY ELECTRONIC COPIES.

REVISIONS

Rev.	Date	Description
1	10/24/23	B.D.C

FIDANZA'S FAMILY HOUSE
NEW CONSTRUCTION
11041 SW 77TH AVE, PINECREST, FL 33156

Corporation Lisence #AA0003589

Architectural Seal

JORGE L VILLAVICENCIO NO. AR0012110

VILLA & ASSOCIATES INC.
ARCHITECTURE - PLANNING - INTERIOR DESIGN
5801 SW 69 AVENUE - MIAMI, FLORIDA 33155
TEL. 305-613-0665 - E-Mail Jvillarchitect@gmail.com

CONSULTANT : ARCHI-TEK STUDIO CORP.
TEL. 305-799-8016 - E-Mail maguilar@architekstudio.com

DATE:	SCALE:
10-20-2022	AS SHOWN

PROJECT NO: Unnamed

DRAWING NO : P-0-1