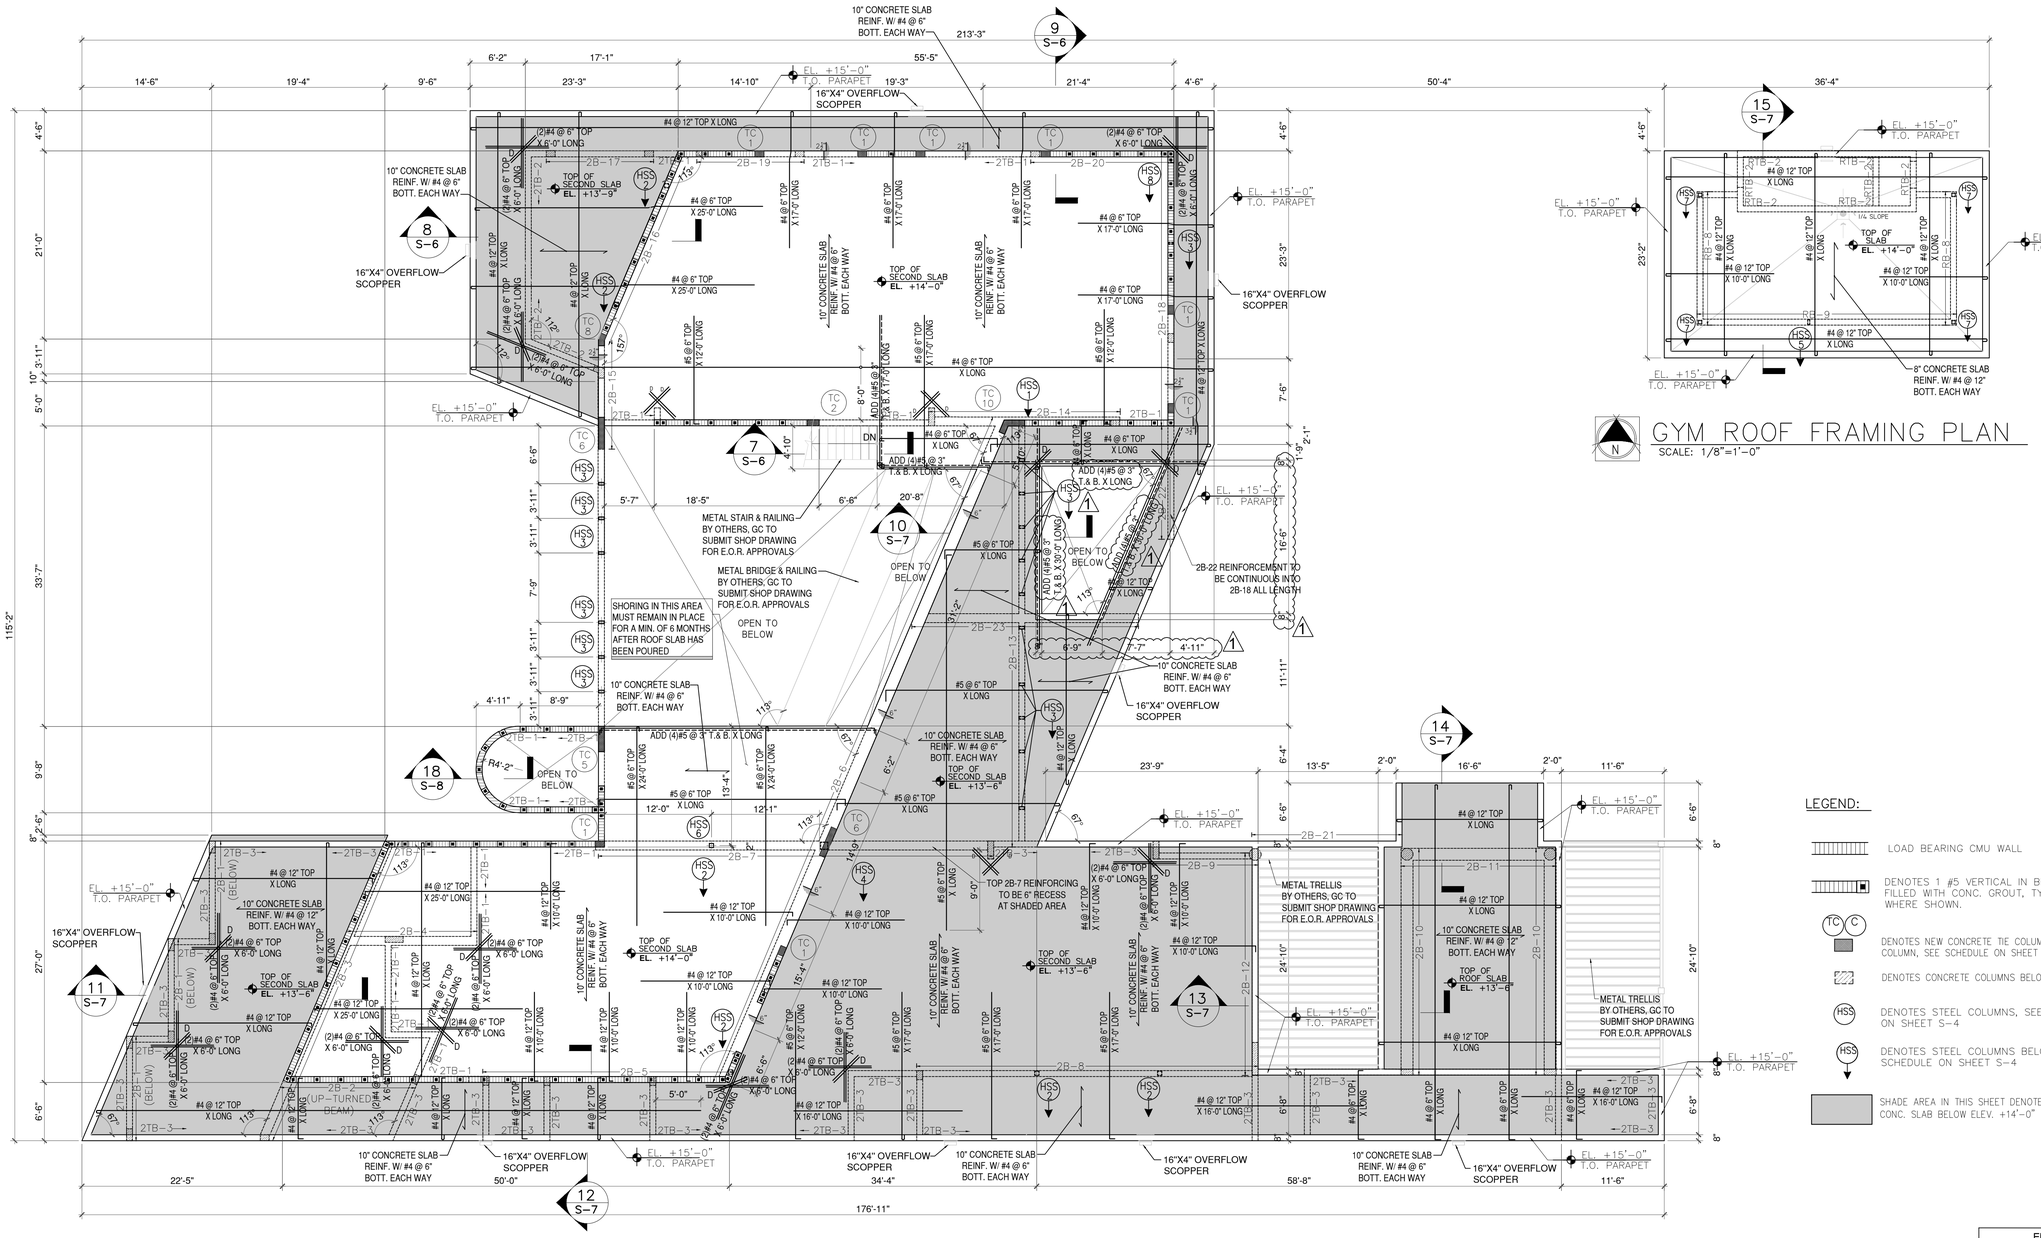

GYM ROOF FRAMING PLAN

SCALE: 1/8"=1'-0"

SECOND FLOOR FRAMING PLAN

SCALE: 1/8"=1'-0"

REVISIONS

Rev.	Date	Description
1	2/16/24	B.D. COMMENTS

FIDANZA'S FAMILY HOUSE
NEW CONSTRUCTION
11041 SW 77TH AVE, PINECREST, FL 33156

Corporation Licence #AA0003589

Architectural Seal

JORGE L VILLAVICENCIO NO. AR0012110

VILLA & ASSOCIATES INC.
ARCHITECTURE - PLANNING - INTERIOR DESIGN
5801 SW 69 AVENUE - MIAMI, FLORIDA 33155
TEL. 305-613-0865 - E-Mail JVillarchitect@gmail.com

CONSULTANT : ARCHI-TEK STUDIO CORP.
TEL. 305-799-8016 - E-Mail magullar@architekstudio.com

ENGINEER INFORMATION
ALAYM AGUILAR
P.E. No. 92154
T.: 305 710-2987
3aengdrafting@gmail.com

Alaym Aguilar

Digitally signed by Alaym Aguilar
DN: c=US, st=Florida, l=Miami, o=3A ENGINEERING DRAFTING, INC, cn=Alaym Aguilar, email=3aengdrafting@gmail.com
Date: 2024.03.07 13:08:15 -05'00'

SEAL

DATE:	SCALE:
10-20-2022	AS SHOWN

PROJECT NO: Unnamed

DRAWING NO : S-2

SECOND FLOOR FRAMING PLAN