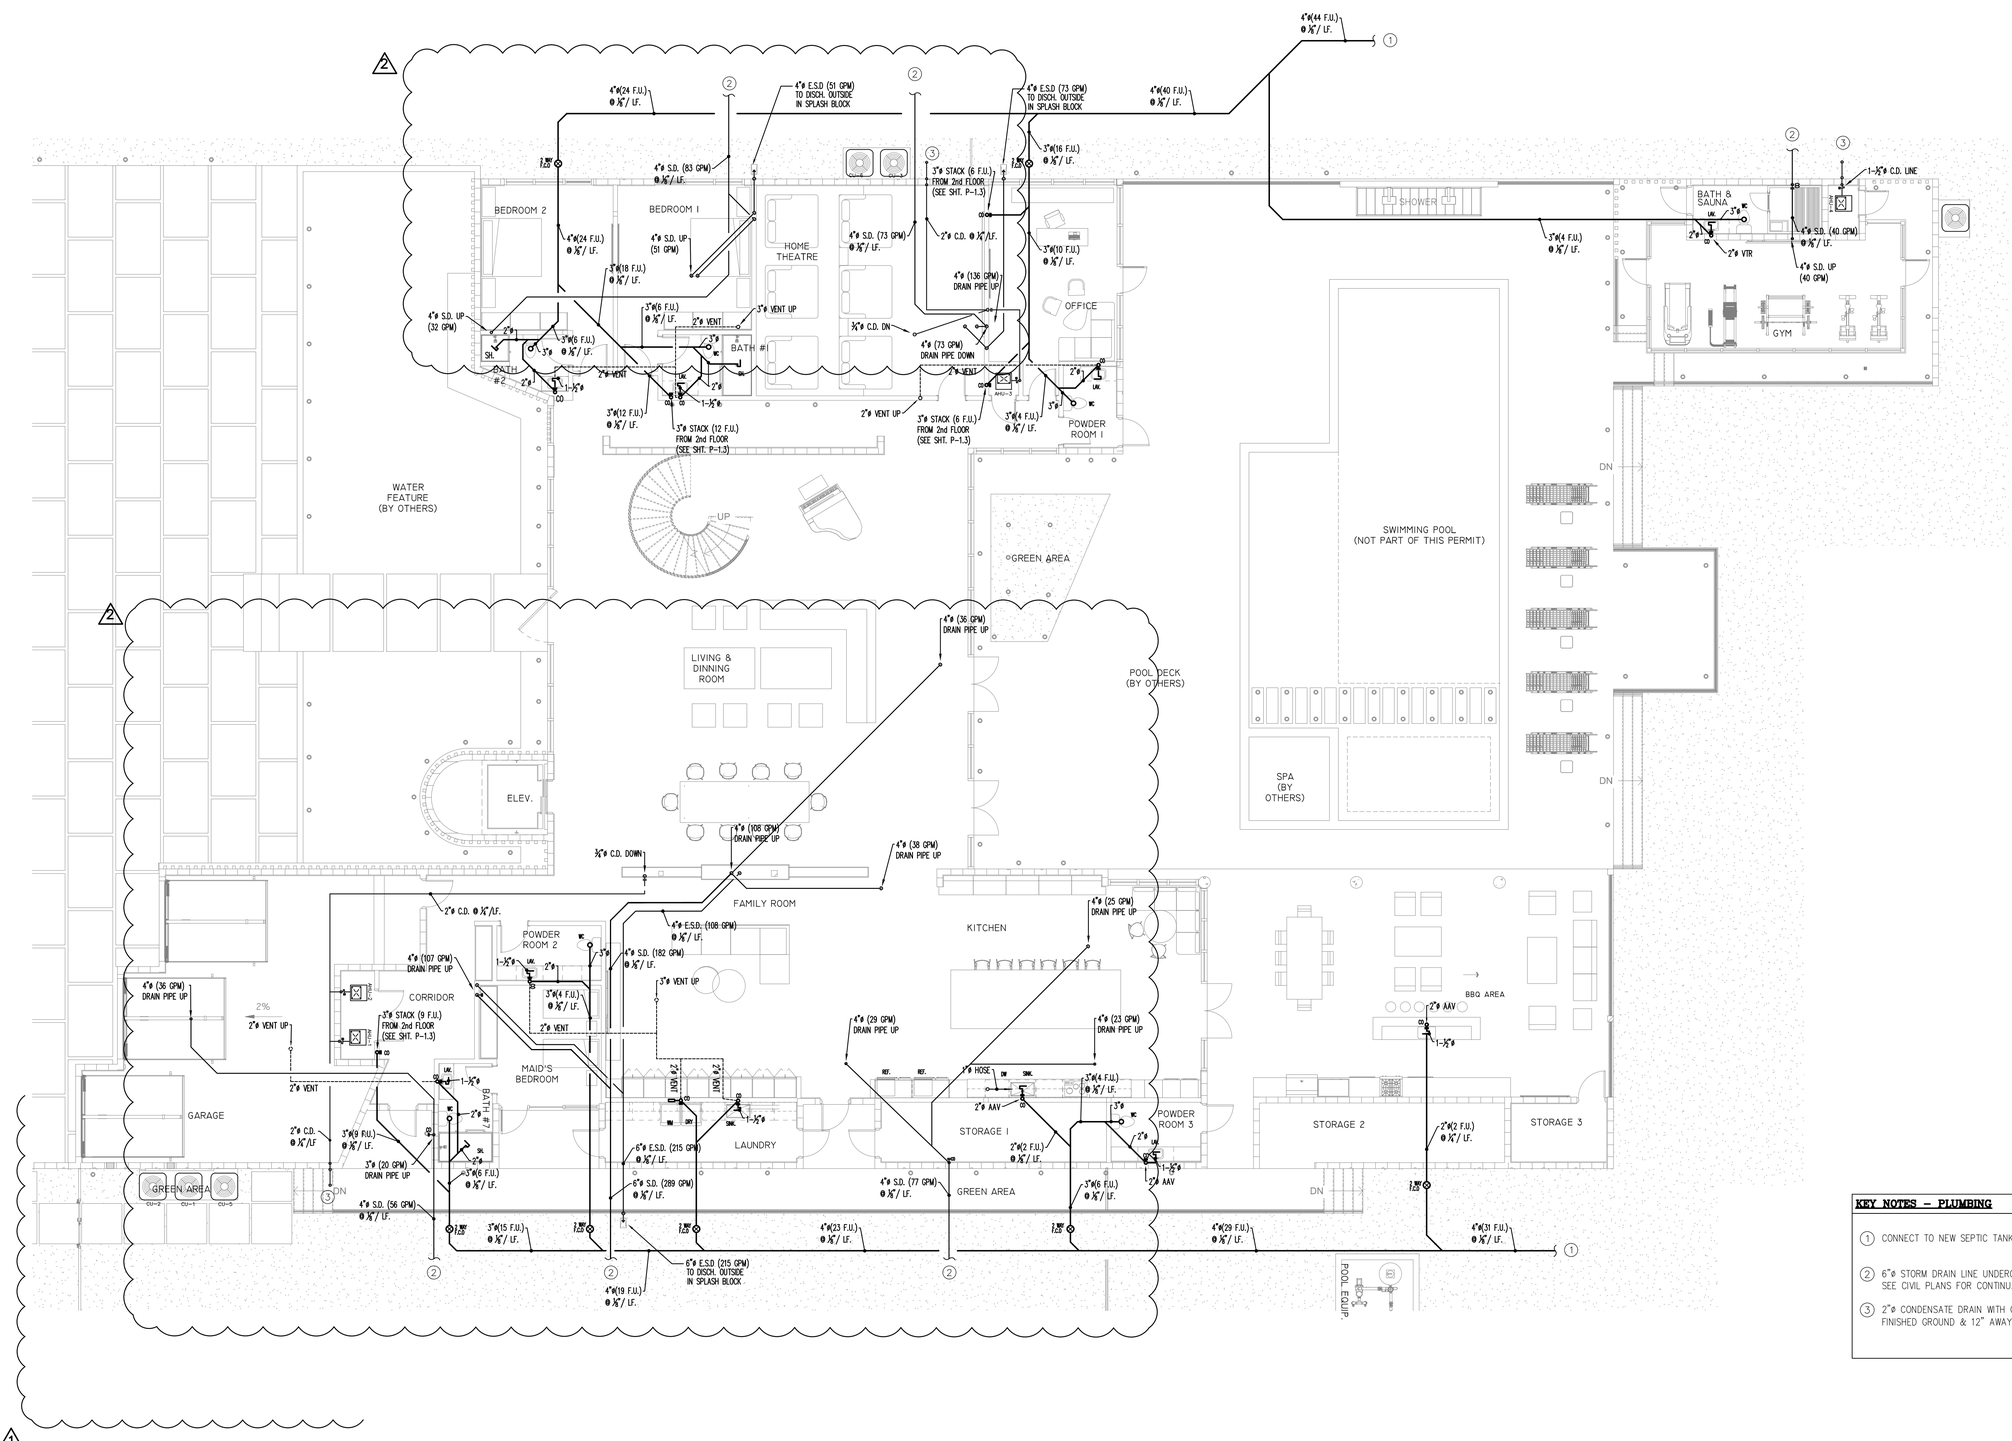

KEY NOTES – PLUMBING

1. CONNECT TO NEW SEPTIC TANK SYSTEM (BY OTHERS)
2. 6"ø STORM DRAIN LINE UNDERGROUND TO EXFILTRATION TRENCH. SEE CIVIL PLANS FOR CONTINUATION.
3. 2"ø CONDENSATE DRAIN WITH GOOSENECK TO TERMINATE 6" ABOVE FINISHED GROUND & 12" AWAY FROM WALL

I P-1-0 PLUMBING GROUND FLOOR - SANITARY PLAN
1/8" = 1'-0"

N

Eduardo A Barreto
Digitally signed by Eduardo A Barreto
DN: c=US, o=Florida, dnQualifier=A01410C00000189969F54FC000D0EC6, cn=Eduardo A Barreto
Date: 2024.05.07 10:55:30 -04'00'

EDUARDO A.BARRETO
P.E. No. 69677
PH: (786) 239-1808
EMAIL: eabservices@gmail.com

EDUARDO A BARRETO, PROFESSIONAL ENGINEER, STATE OF FLORIDA, LICENSE NO. 69677
THIS ITEM HAS BEEN DIGITALLY SIGNED AND SEALED BY EDUARDO A BARRETO, PE, ON DAY AS APPEAR ON SEAL.
PRINTED COPIES OF THIS DOCUMENT ARE NOT CONSIDERED SIGNED AND SEALED AND THE SIGNATURE MUST BE VERIFIED ON ANY ELECTRONIC COPIES.

REVISIONS

Rev.	Date	Description
1	10/24/23	B.D.C
2	04/25/24	B.D.C

FIDANZA'S FAMILY HOUSE
NEW CONSTRUCTION
11041 SW 77TH AVE, PINECREST, FL 33156

Corporation Licence #AA0003589

Architectural Seal

JORGE L VILLAVICENCIO NO. AR0012110

VILLA & ASSOCIATES INC.
ARCHITECTURE - PLANNING - INTERIOR DESIGN
5801 SW 69 AVENUE - MIAMI, FLORIDA 33155
TEL. 305-613-0865 - E-Mail Jvillarchitect@gmail.com

CONSULTANT : ARCHI-TEK STUDIO CORP.
TEL. 305-799-8016 - E-Mail magular@architekstudio.com

DATE: 10-20-2022

SCALE: AS SHOWN

PROJECT NO: Unnamed

DRAWING NO : P-1-0