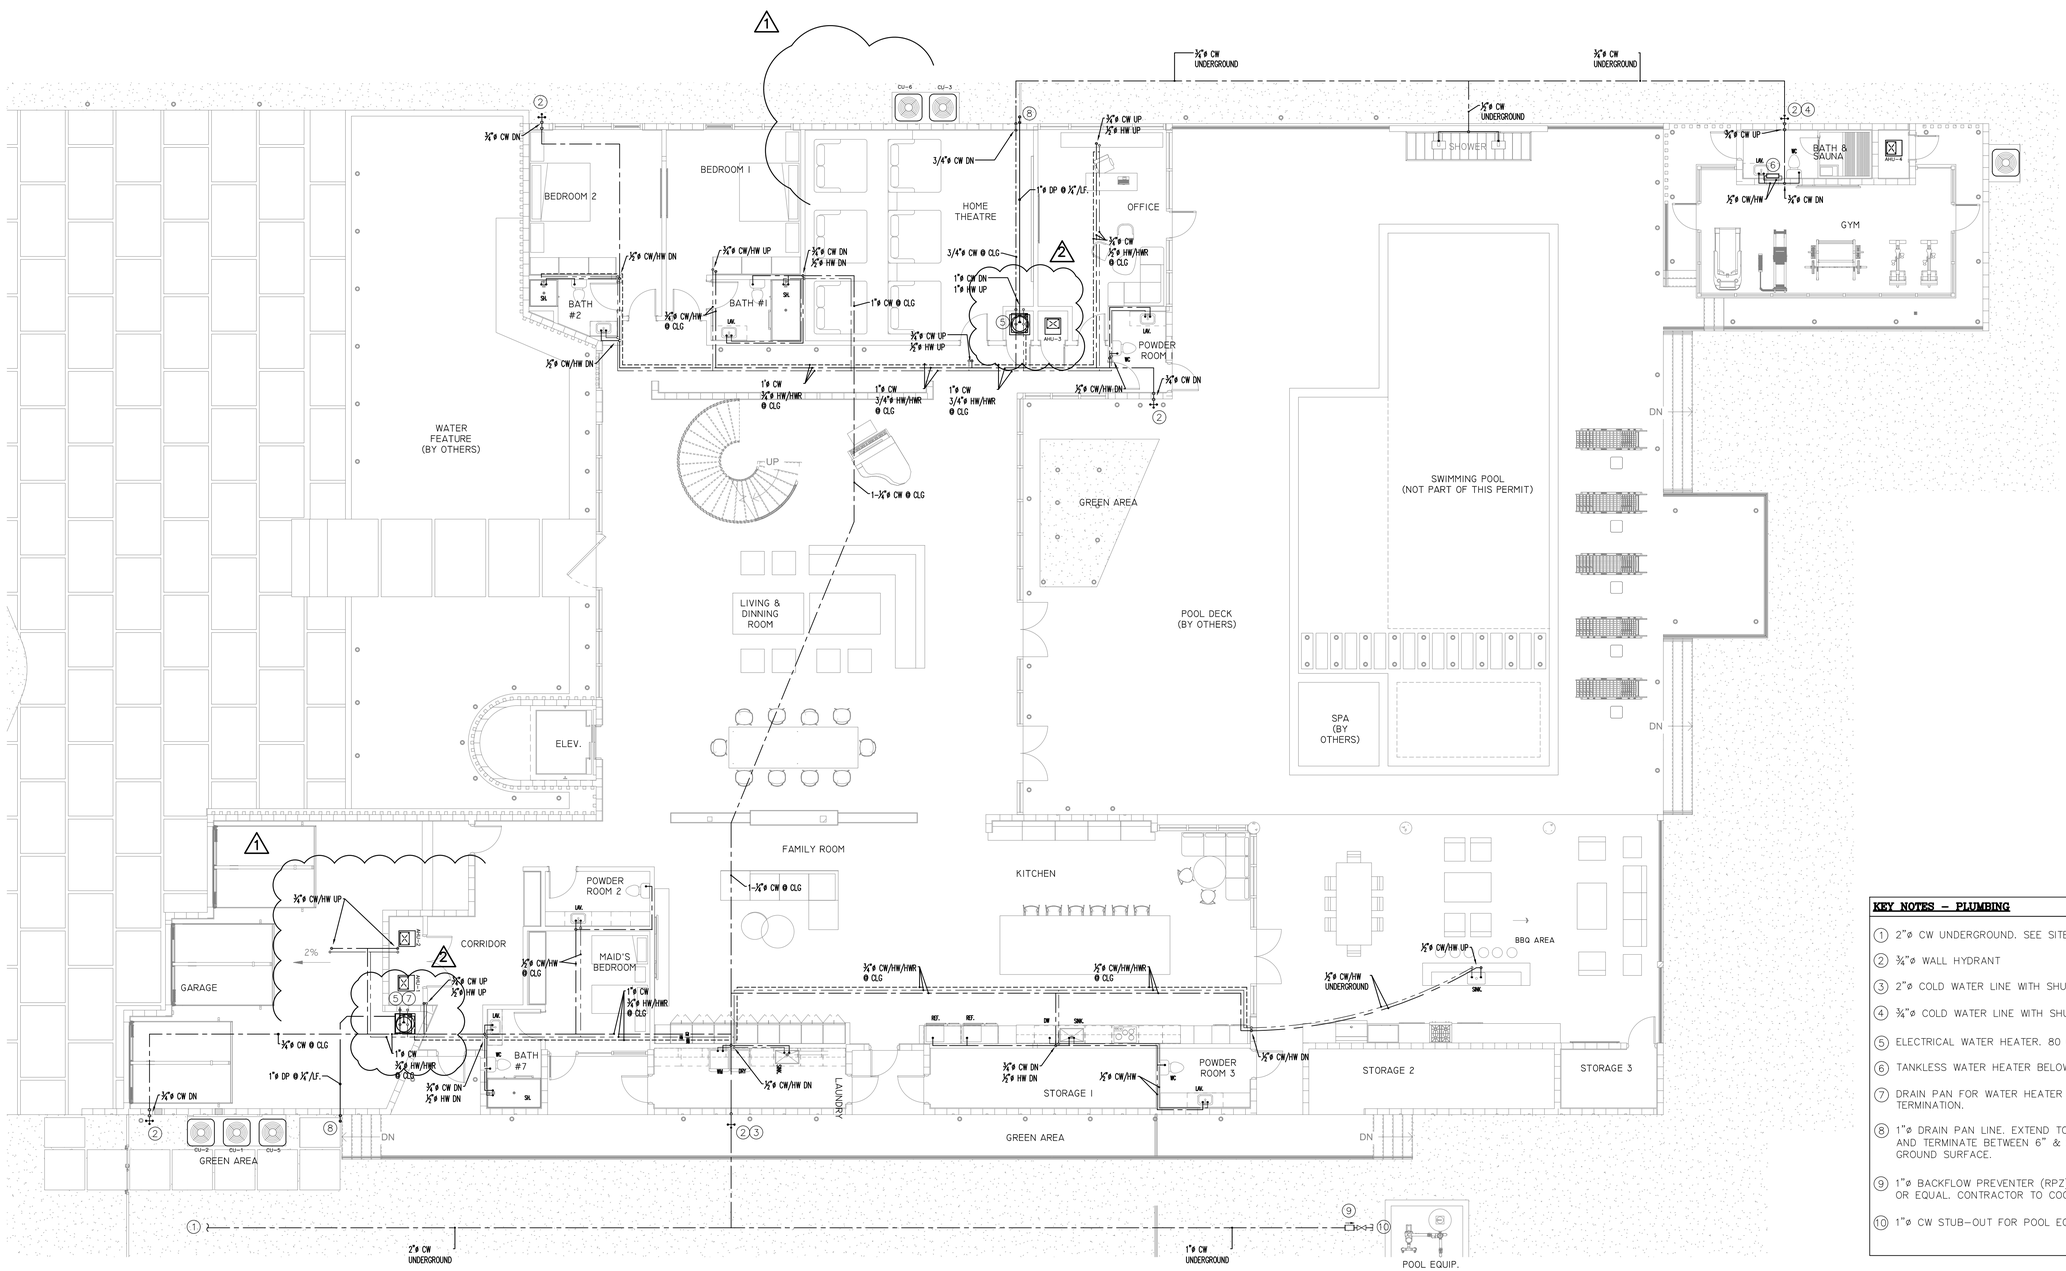

KEY NOTES – PLUMBING

1. 2"ø CW UNDERGROUND. SEE SITE PLAN FOR CONTINUATION
2. ¾"ø WALL HYDRANT
3. 2"ø COLD WATER LINE WITH SHUT–OFF VALVE IN VERTICAL
4. ¾"ø COLD WATER LINE WITH SHUT–OFF VALVE IN VERTICAL
5. ELECTRICAL WATER HEATER. 80 GALLON TANK. SEE DETAILS.
6. TANKLESS WATER HEATER BELOW COUNTER. SEE DETAILS.
7. DRAIN PAN FOR WATER HEATER P&T RELIEF LINE TERMINATION.
8. 1"ø DRAIN PAN LINE. EXTEND TO EXTERIOR OF BUILDING AND TERMINATE BETWEEN 6" & 24" ABOVE ADJACENT GROUND SURFACE.
9. 1"ø BACKFLOW PREVENTER (RPZ) WATTZ MODEL SERIES 009 OR EQUAL. CONTRACTOR TO COORDINATE FINAL LOCATION.
10. 1"ø CW STUB–OUT FOR POOL EQUIPMENT CONNECTION

I P-1-1 PLUMBING GROUND FLOOR - WATER PLAN
3/16" = 1'-0"

N

Eduardo A Barreto
Digitally signed by Eduardo A Barreto
DN: c=US, o=Florida, dnQualifier=A01410C0000018998AF54FC000D0EC6, cn=Eduardo A Barreto
Date: 2024.05.07 10:37:26 -04'00'

EDUARDO A.BARRETO
P.E. No. 69677
PH: (786) 239-1808
EMAIL: eabservices@gmail.com

EDUARDO A BARRETO, PROFESSIONAL ENGINEER, STATE OF FLORIDA, LICENSE NO. 69677
THIS ITEM HAS BEEN DIGITALLY SIGNED AND SEALED BY EDUARDO A BARRETO, PE, ON DAY AS APPEAR ON SEAL.
PRINTED COPIES OF THIS DOCUMENT ARE NOT CONSIDERED SIGNED AND SEALED AND THE SIGNATURE MUST BE VERIFIED ON ANY ELECTRONIC COPIES.

REVISIONS

Rev.	Date	Description
1	10/24/23	B.D.C
2	02/05/24	B.D.C

FIDANZA'S FAMILY HOUSE
NEW CONSTRUCTION
11041 SW 77TH AVE, PINECREST, FL 33156

Corporation Licence #AA0003589

Architectural Seal

JORGE L VILLAVICENCIO NO. AR0012110

VILLA & ASSOCIATES INC.
ARCHITECTURE - PLANNING - INTERIOR DESIGN
5801 SW 69 AVENUE - MIAMI, FLORIDA 33155
TEL. 305-613-0865 - E-Mail Jvillarchitect@gmail.com

CONSULTANT : ARCHI-TEK STUDIO CORP.
TEL. 305-799-8016 - E-Mail magullar@architekstudio.com

DATE:	SCALE:
10-20-2022	AS SHOWN

PROJECT NO: Unnamed

DRAWING NO : P-1-1