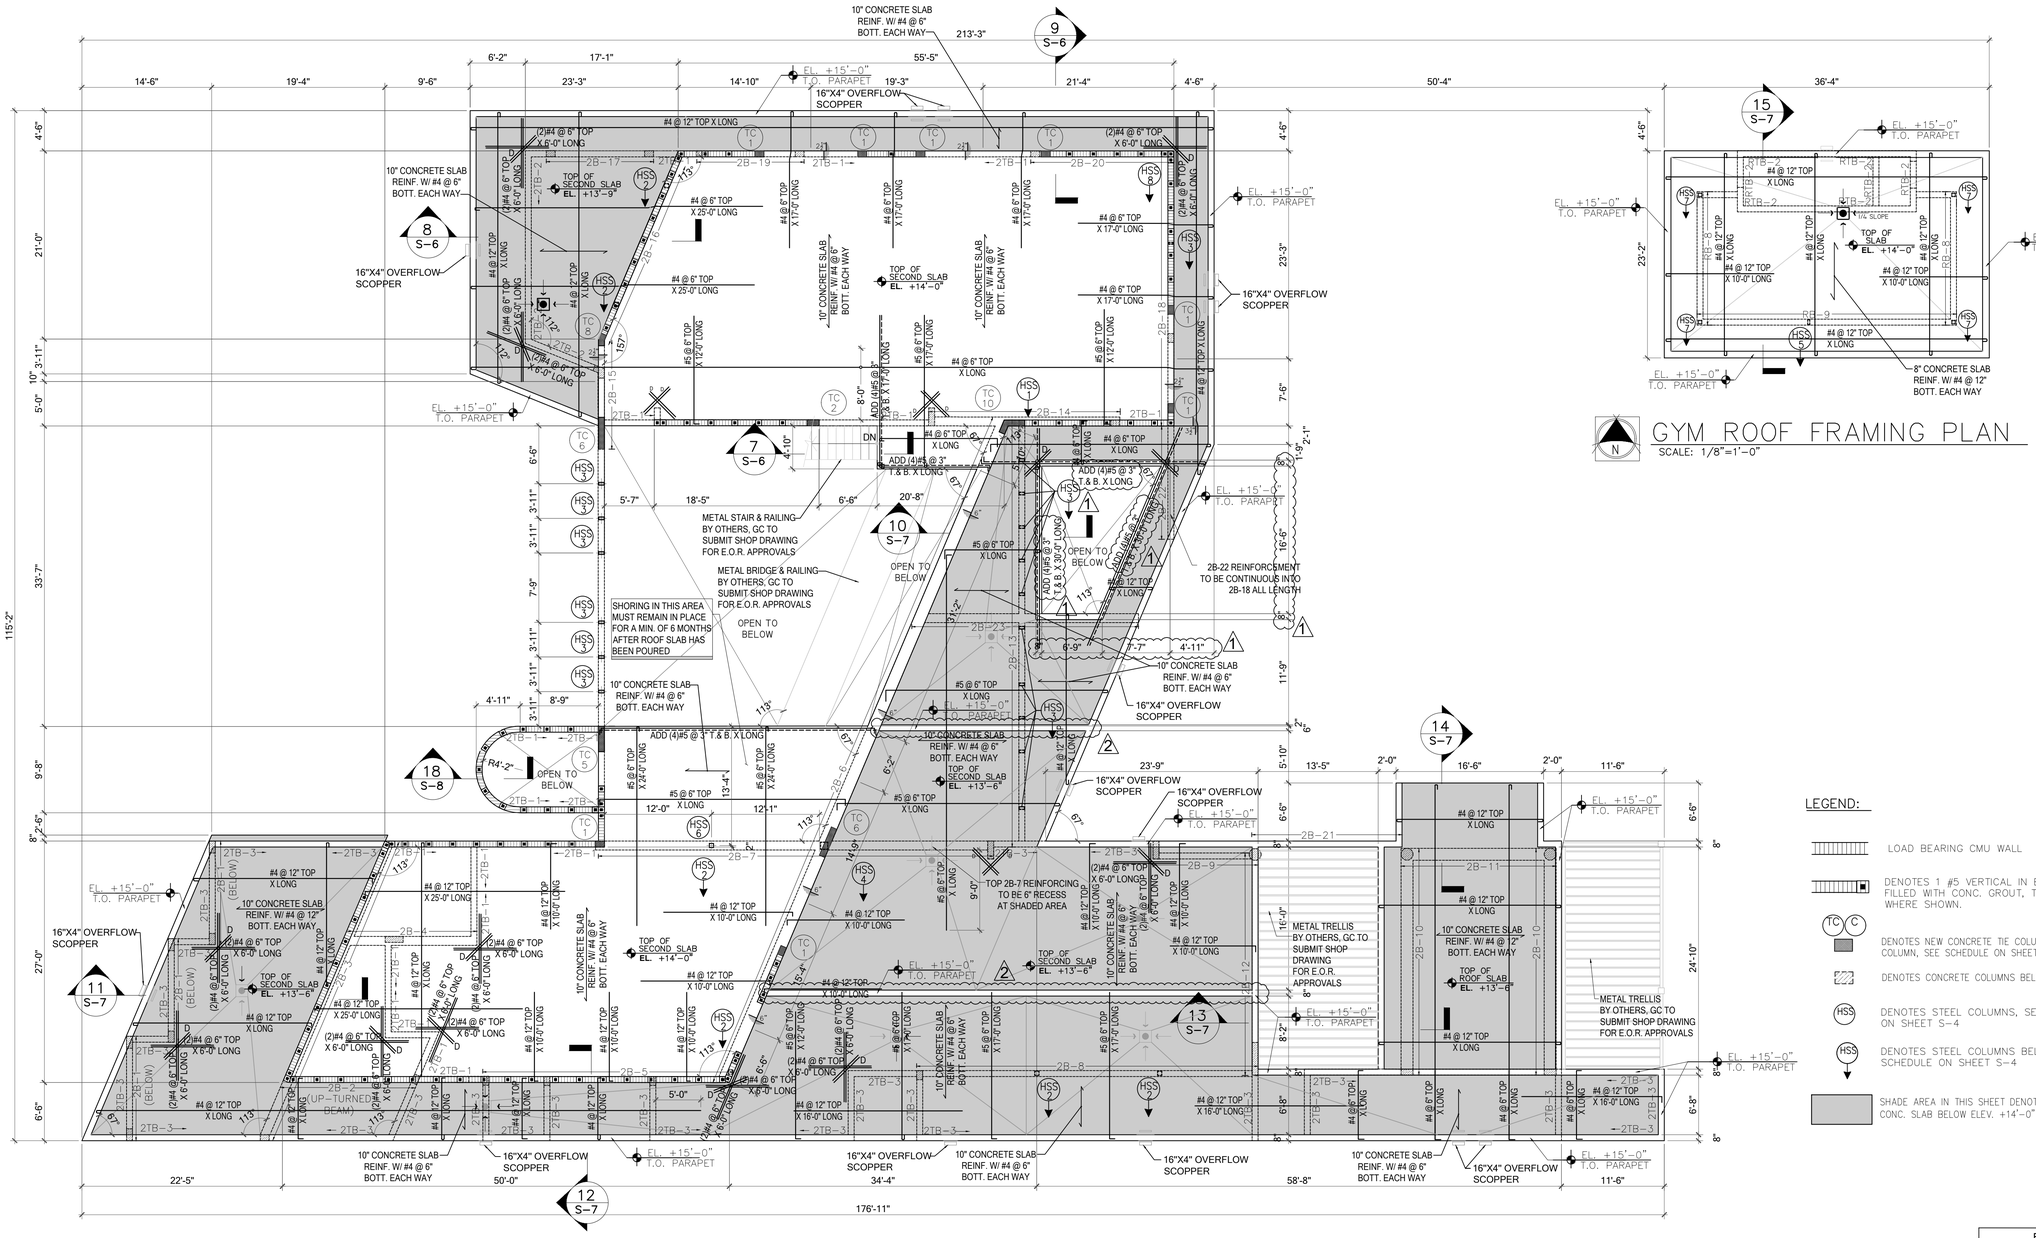


SECOND FLOOR FRAMING PLAN

SCALE: 1/8"=1'-0"

GYM ROOF FRAMING PLAN

SCALE: 1/8"=1'-0"

LEGEND:

- LOAD BEARING CMU WALL
- DENOTES 1 #5 VERTICAL IN BLOCK CELL FILLED WITH CONC. GROUT, TYPICALLY WHERE SHOWN.
- (TC C) DENOTES NEW CONCRETE TIE COLUMN, COLUMN, SEE SCHEDULE ON SHEET S-4
- DENOTES CONCRETE COLUMNS BELOW
- (HSS) DENOTES STEEL COLUMNS, SEE SCHEDULE ON SHEET S-4
- (HSS) DENOTES STEEL COLUMNS BELOW, SEE SCHEDULE ON SHEET S-4
- SHADE AREA IN THIS SHEET DENOTES TOP CONC. SLAB BELOW ELEV. +14'-0"

REVISIONS

Rev.	Date	Description
1	2/16/24	B.D. COMMENTS
2	4/29/24	BY OWNER

FIDANZA'S FAMILY HOUSE
NEW CONSTRUCTION
11041 SW 77TH AVE, PINECREST, FL 33156

Corporation Licence #AA0003589

Architectural Seal

JORGE L VILLAVICENCIO NO. AR0012110

VILLA & ASSOCIATES INC.
ARCHITECTURE - PLANNING - INTERIOR DESIGN
5801 SW 69 AVENUE - MIAMI, FLORIDA 33155
TEL. 305-613-0865 - E-Mail JVillarchitect@gmail.com

CONSULTANT : ARCHI-TEK STUDIO CORP.
TEL. 305-799-8016 - E-Mail magullar@architekstudio.com

SECOND FLOOR FRAMING PLAN

ENGINEER INFORMATION

ALAYM AGUILAR
P.E. No. 92154
T.: 305 710-2987
3aengdrafting@gmail.com

Alaym Aguilar

Digitally signed by Alaym Aguilar
DN: c=US, st=Florida, l=Miami, o=3A ENGINEERING DRAFTING, INC, cn=Alaym Aguilar, email=3aengdrafting@gmail.com
Date: 2024.05.07 15:14:08 -04'00'

SEAL

DATE:	SCALE:
10-20-2022	AS SHOWN

PROJECT NO: Unnamed

DRAWING NO : S-2