

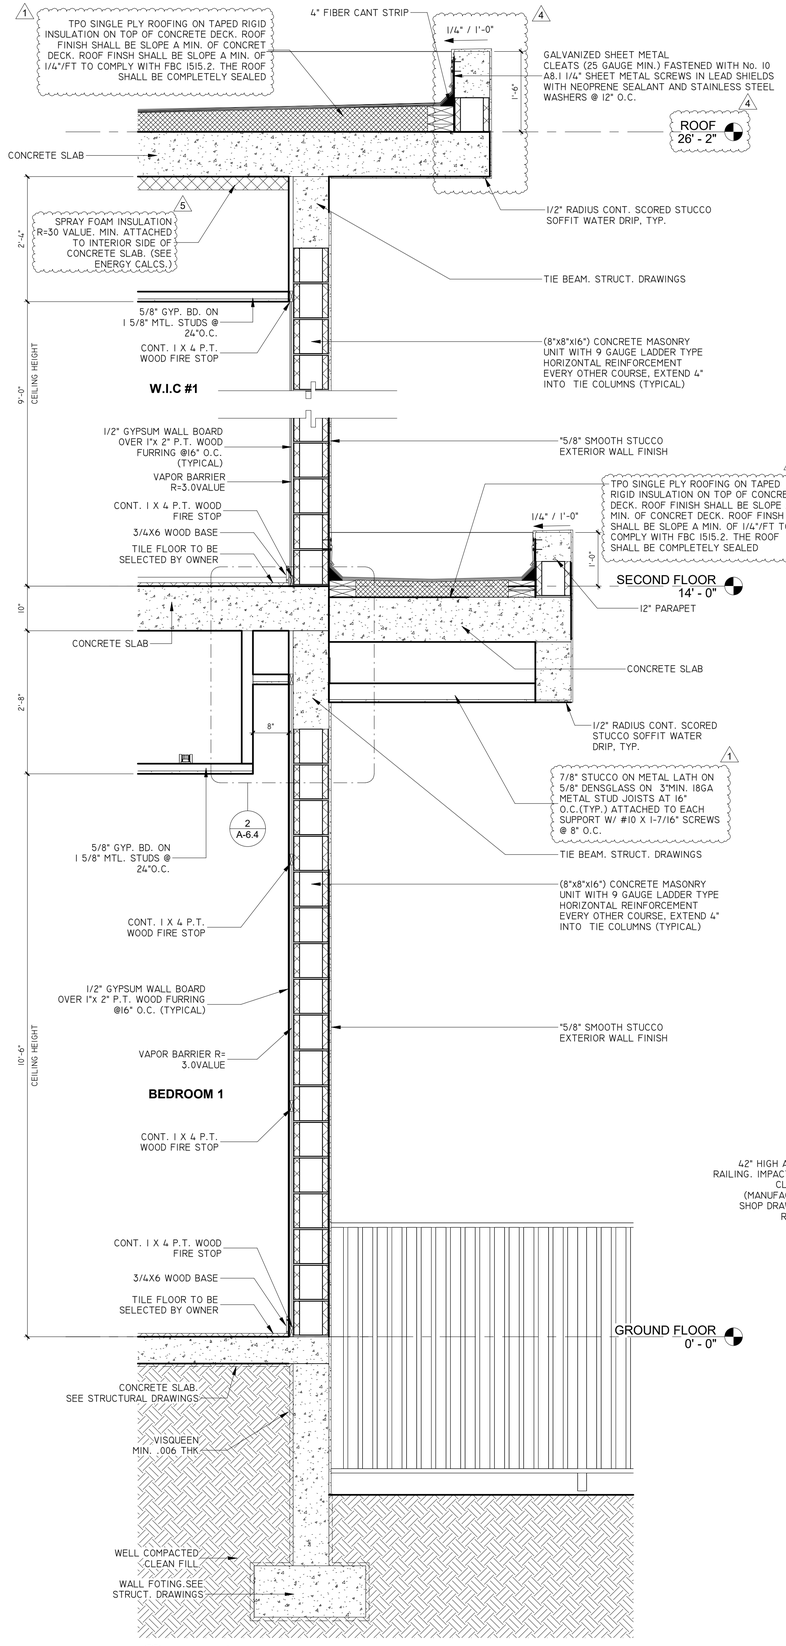


1 A-3.3 WALL SECTION A-A
3/4" = 1'-0"

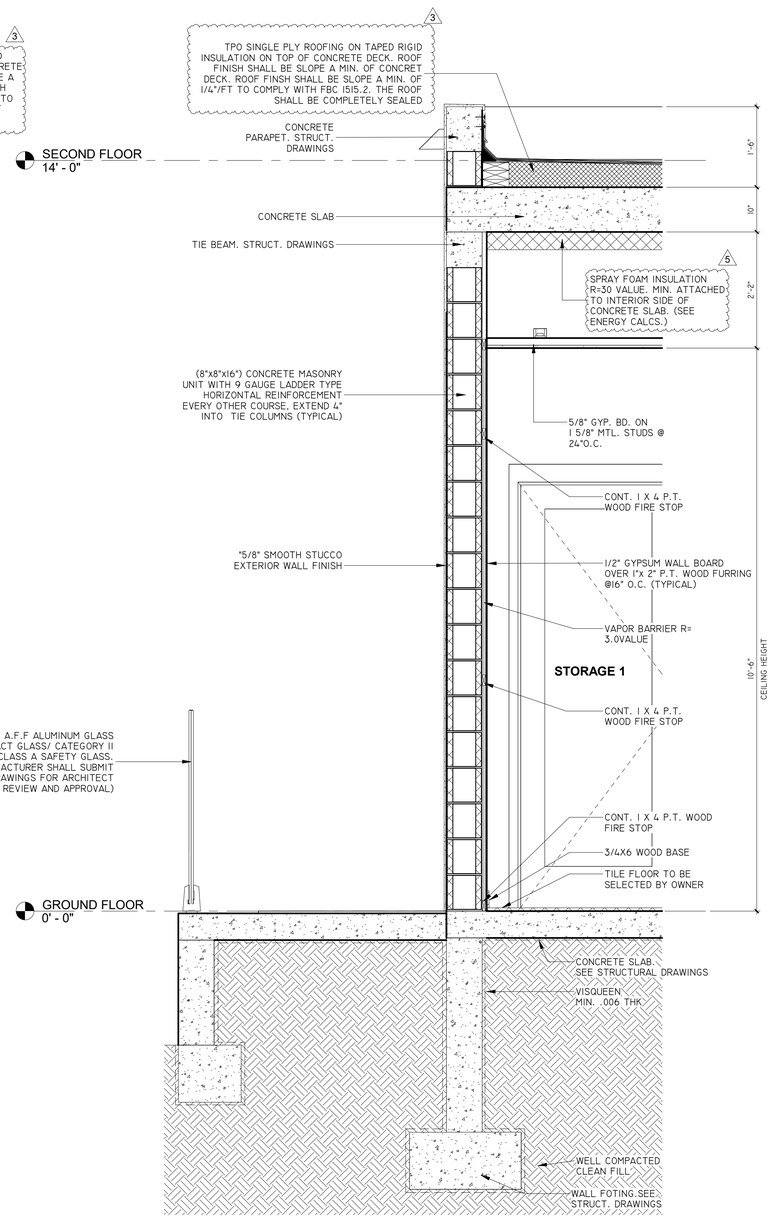

2 A-3.3 WALL SECTION B-B
3/4" = 1'-0"

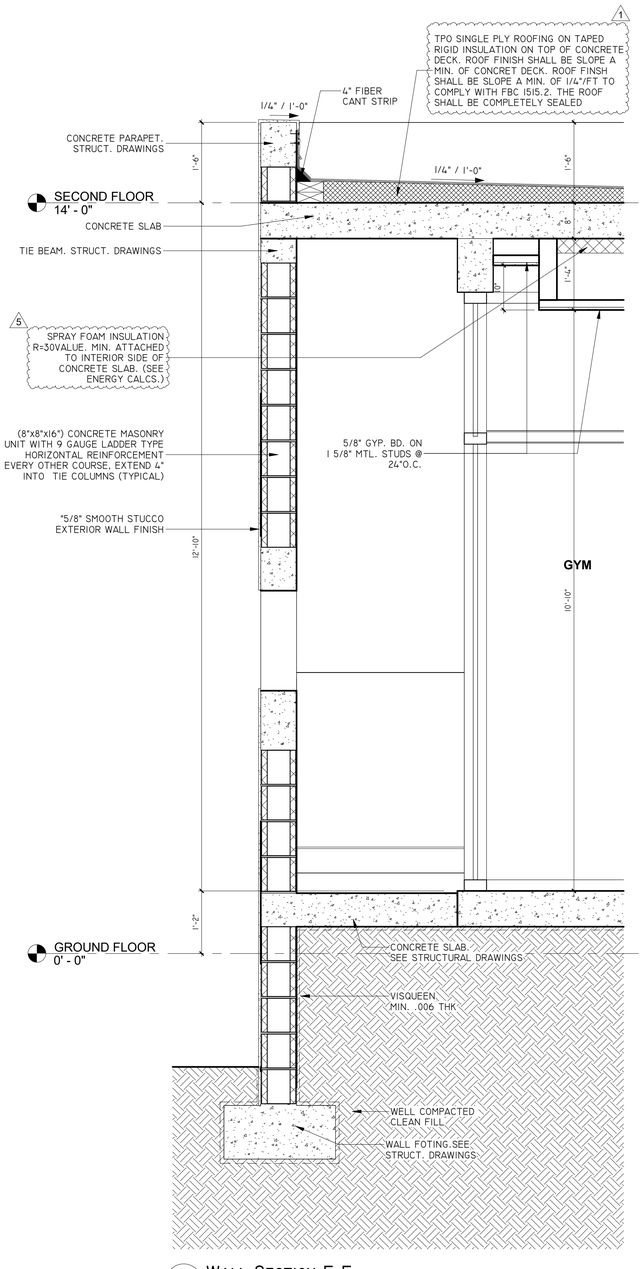

3 A-3.3 WALL SECTION E-E
3/4" = 1'-0"

WINDOWS	U-FACTOR: 0.66	
	SHGC: 0.32	
SKYLIGHTS	U-FACTOR: 0.66	
	SHGC: 0.32	
CEILING INSULATION. (UNVENTED)	R=30.0	5
CONCRETE BLOCK INSUL. EXTERIOR	R=4.1	

JORGE L VILLAVICENCIO

Digitally signed by JORGE L VILLAVICENCIO
Date: 2024.07.11 11:46:06 -04'00'

REVISIONS

Rev.	Date	Description
1	10-4-2023	Building Comment
2	02-26-2024	Building Comment
3	03-27-2024	Zoning Comment
4	06-07-2024	Zoning Comment
5	07-07-2024	Zoning Comment

1
FIDANZA'S FAMILY HOUSE
NEW CONSTRUCTION
11041 SW 77TH AVE, VILLAGE OF PINECREST, FL 33156

Certificate of Authorization No. AA0003589
STATE OF FLORIDA
JORGE L VILLAVICENCIO
REGISTERED ARCHITECT
LICENSE NO. AR0012110

VILLA & ASSOCIATES INC.
ARCHITECTURE - PLANNING - INTERIOR DESIGN
5801 SW 69 AVENUE - MIAMI, FLORIDA 33155
TEL. 305-613-0865 - E-Mail Jvillarchitect@gmail.com
CONSULTANT : ARCHI-TEK STUDIO CORP.
TEL. 305-799-8016 - E-Mail magullar@architekstudio.com

DATE: 10-20-2022	SCALE: AS SHOWN
PROJECT NO: WALL SECTION	
DRAWING NO : A-3.3	