
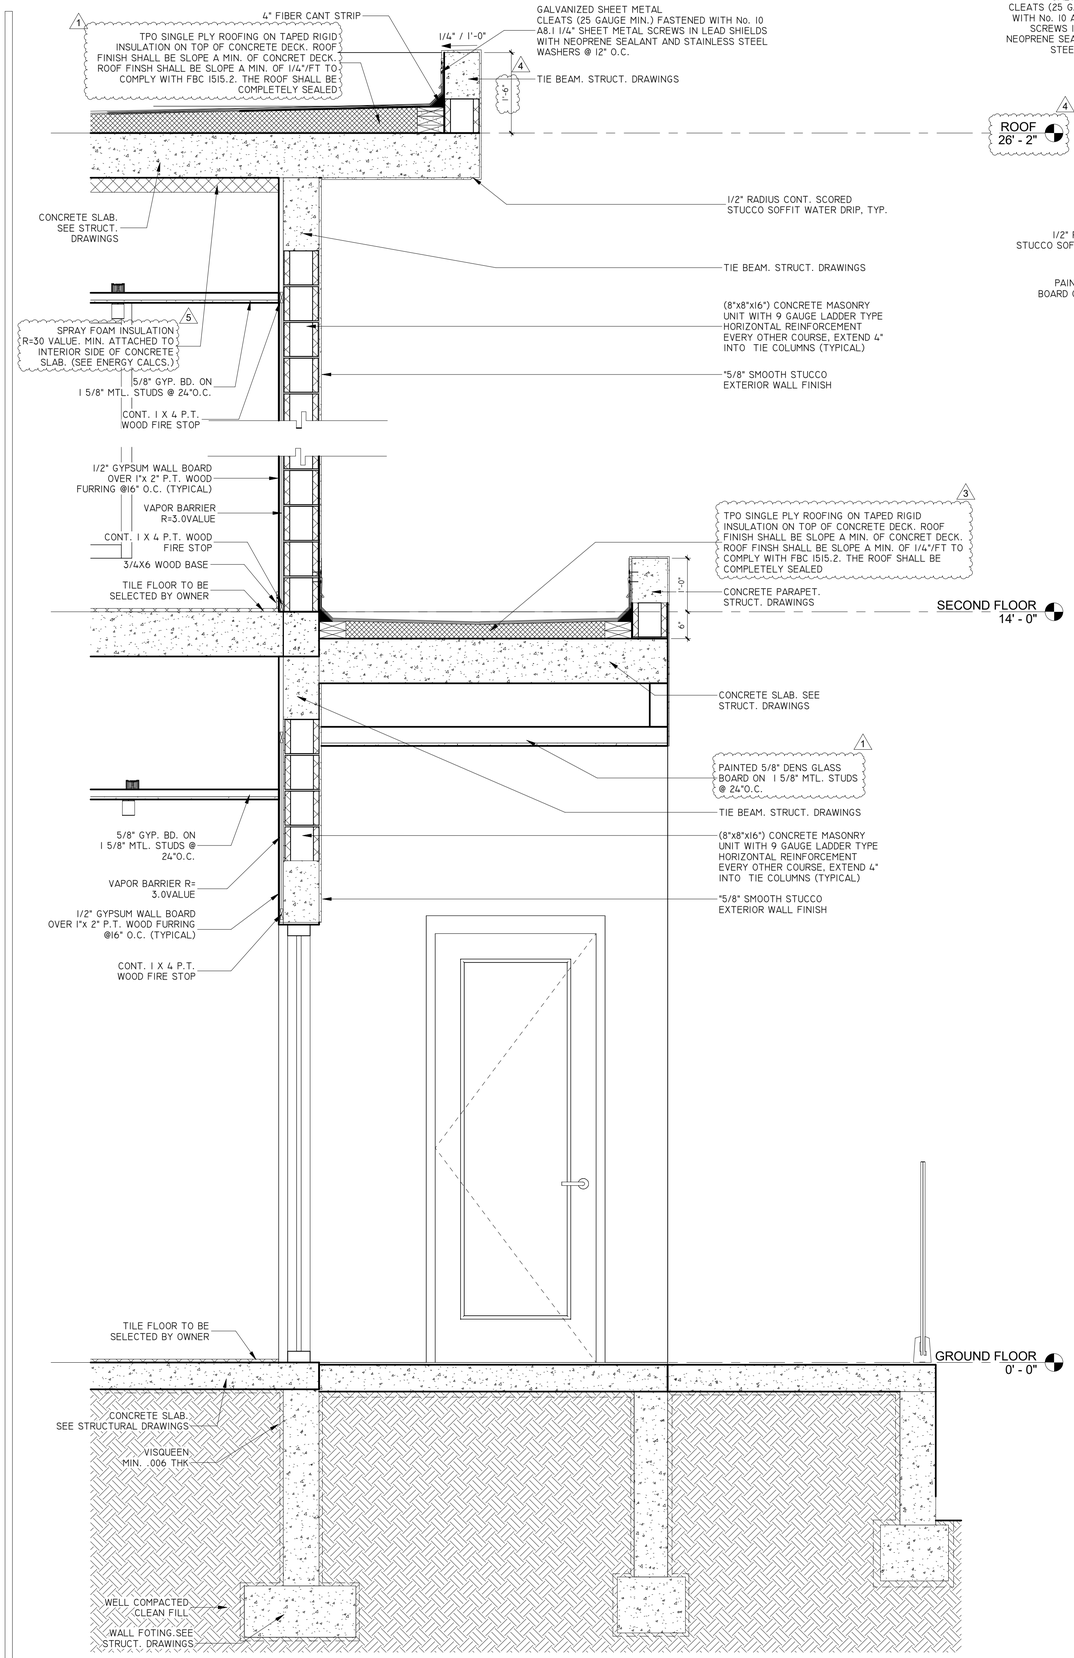


1 A-3.4 **WALL SECTION**
3/4" = 1'-0"

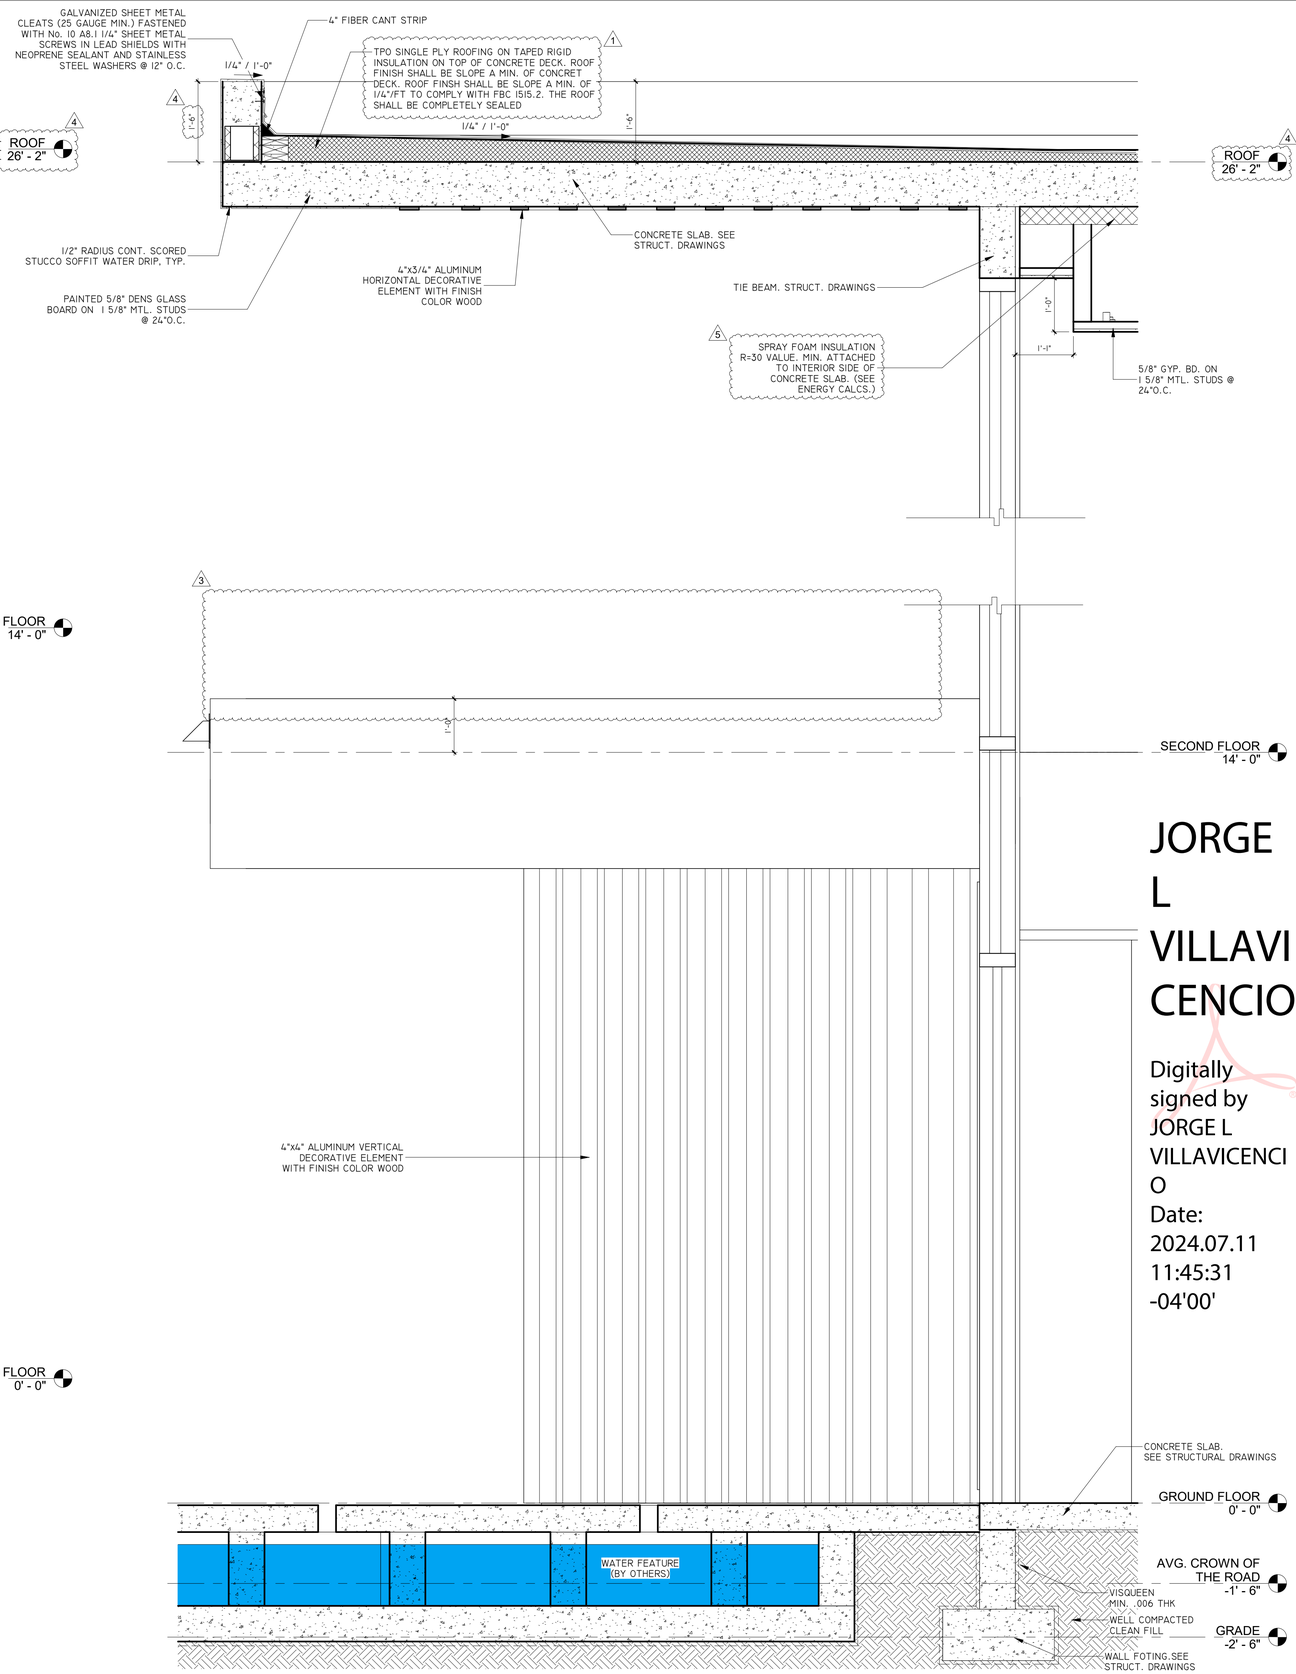

2 A-3.4 **WALL SECTION C-C**
3/4" = 1'-0"

REVISIONS

Rev.	Date	Description
1	10-20-2023	Building Comment
3	03-27-2024	Zoning Comment
4	06-07-2024	Zoning Comment
5	07-07-2024	Zoning Comment

FIDANZA'S FAMILY HOUSE
PERMIT SET
11041 SW 77TH AVE, VILLAGE OF PINECREST, FL 33156

Florida Certificate of Authorization No. AA26003589
STATE OF FLORIDA
JORGE L VILLAVICENCIO
REGISTERED ARCHITECT
Architectural Seal
AR0012110

JORGE L VILLAVICENCIO
Digitally signed by JORGE L VILLAVICENCIO
Date: 2024.07.11 11:45:31 -04'00'

VILLA & ASSOCIATES INC.
ARCHITECTURE - PLANNING - INTERIOR DESIGN
5801 SW 69 AVENUE - MIAMI, FLORIDA 33155
TEL. 305-613-0865 - E-Mail Jvillarchitect@gmail.com
CONSULTANT : ARCHI-TEK STUDIO CORP.
TEL. 305-799-8016 - E-Mail magullar@architekstudio.com

DATE: 10-20-2022	SCALE: AS SHOWN
PROJECT NO: WALL SECTION	
DRAWING NO : A-3.4	