A/C SUPPLY DIFFUSERS, REFER TO MECH. DWGS. FOR SIZE AND SPECS

LINEAR

LINEAR — A/C SUPPLY / RETURN DIFFUSERS, (SIDE WALL) REFER TO MECH. DWGS. FOR SIZE AND SPECS.

A/C RETURN DIFFUSER, REFER TO MECH. DWGS. FOR SIZE AND SPECS

EXHAUST FAN

ATTIC VENT OPENING WITH SCREEN MESH.

SD — SMOKE / CO DETECTOR, REFER TO ELECT. DWGS. FOR ADDITIONAL SPECS.

V.P. — INDICATES VAPOR PROOF LIGHT FIXTURE FOR WET LOCATIONS.

4" DOWNLIGHT RECESSED LIGHT FIXTURE.

6" DOWNLIGHT RECESSED LIGHT FIXTURE.

2" DOWNLIGHT ROUND RECESSED LIGHT FIXTURE.

4" DOWNLIGHT DOUBLE, SQUARE RECESSED LIGHT FIXTURE.

4" DOWNLIGHT, SQUARE RECESSED LIGHT FIXTURE.

EXTERIOR WALL MOUNTED LIGHT FIXTURE.

EXTERIOR WALL MOUNTED LIGHT FIXTURE.

INTERIOR WALL MOUNTED LIGHT FIXTURE.

LED STRIP LIGHT FIXTURE. CONCEALED IN CEILING TRAY.

CEILING MOUNTED LIGHT FIXTURE.

CEILING MOUNTED LIGHT FIXTURE.

CEILING MOUNTED FAN / LIGHT FIXTURE.

UNDER CABINET LIGHT FIXTURE (KITCHEN).

RCP Legend & Symbols
1/4" = 1'-0"

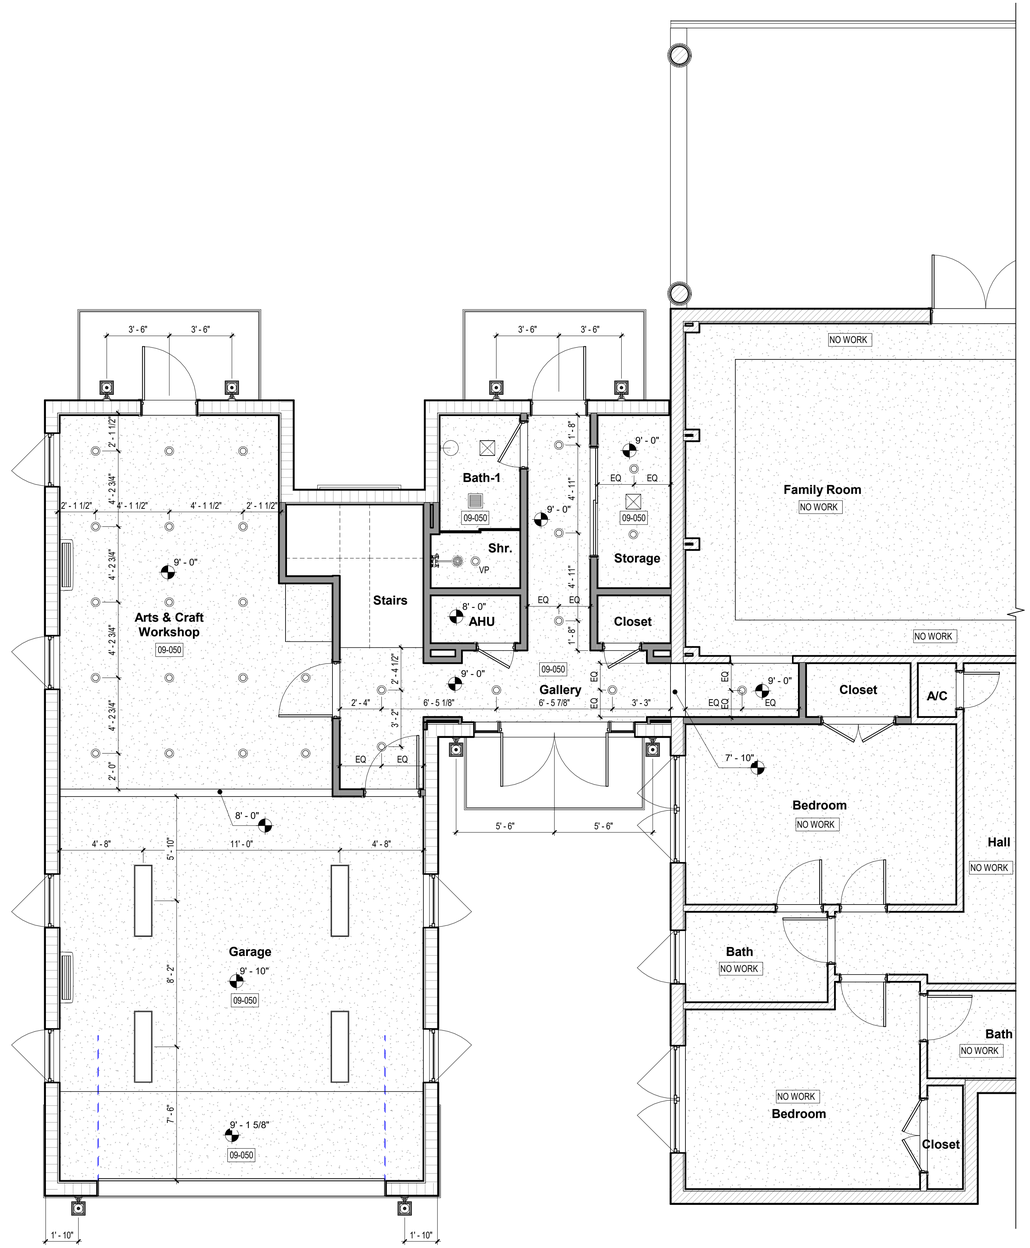

1 Proposed Addition Ground Level RCP
1/4" = 1'-0"

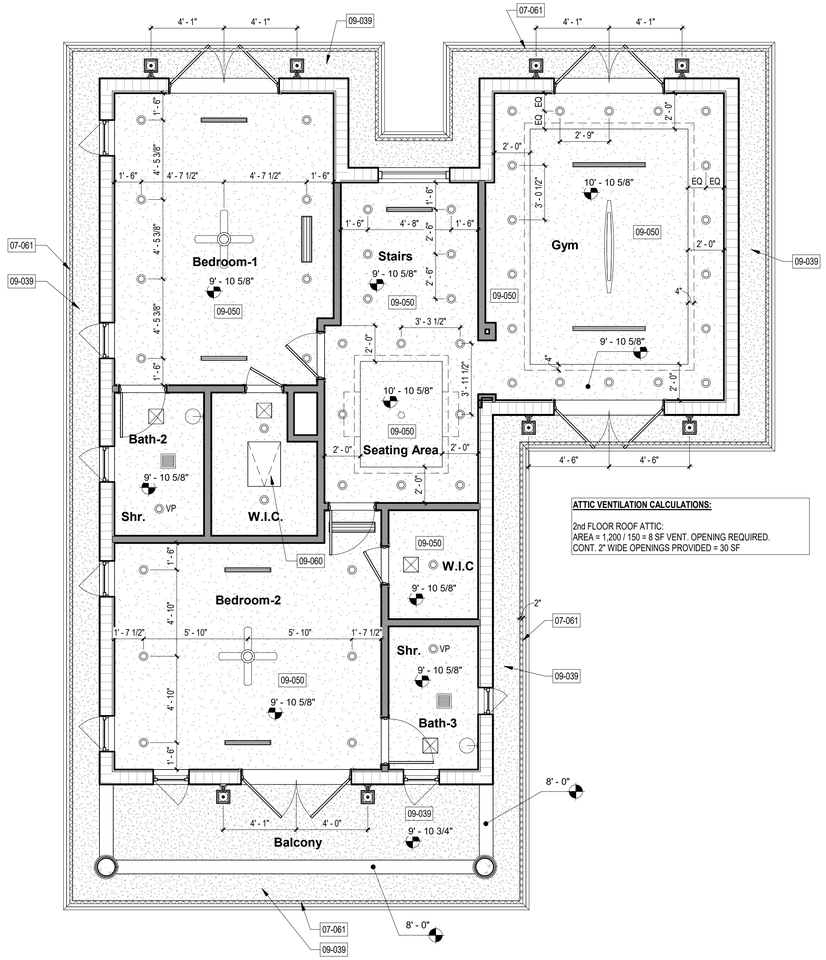

ATTIC VENTILATION CALCULATIONS:

2nd FLOOR ROOF ATTIC:
AREA = 1,200 / 150 = 8 SF VENT. OPENING REQUIRED.
CONT. 2" WIDE OPENINGS PROVIDED = 30 SF

2 Proposed Addition 2nd level RCP
1/4" = 1'-0"

REFER TO SHEET A220 FOR FLOOR PLANS KEYNOTES SCHEDULE.

NOVUS Archetype
architecture / interior / planning

NOVUS Archetype, LLC
12721 SW 30th ST. MIAMI, FL 33175
PH: (305) 505-6910
email: julio@novusarchetype.com
AA26001460
Qualifier: Julio Pulido, AIA
License #: AR93904
Qualifier : Salvador Ben Mitrani, NCARB
License # : AR99606

STATE OF FLORIDA · JULIO PULIDO · AR93904 · REGISTERED ARCHITECT

Julio Pulido
Digitally signed by Julio Pulido
Date: 2023.05.11 10:37:52 -04'00'

Eva Vaccaro

2-Story Addition

12940 SW 63 Ave Pinecrest Fl 33156

No.	Description	Date

Project number	-
Date	12-20-2022
Drawn by	SM
Checked by	SM, JP

SHEET TITLE

Partial, Proposed RCP

SHEET No.

A300