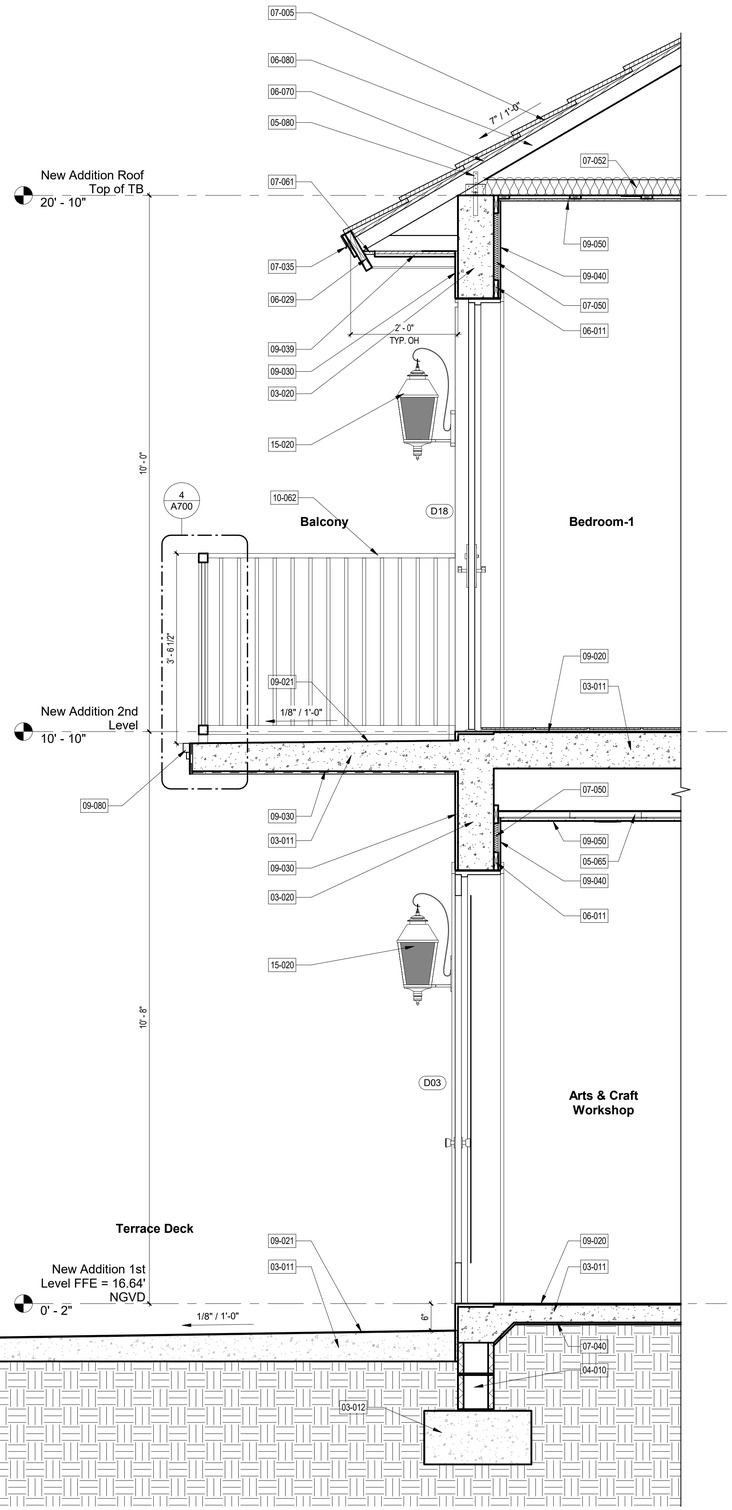

1 Typ. Wall Section @ 2nd Floor Balconies
3/4" = 1'-0"

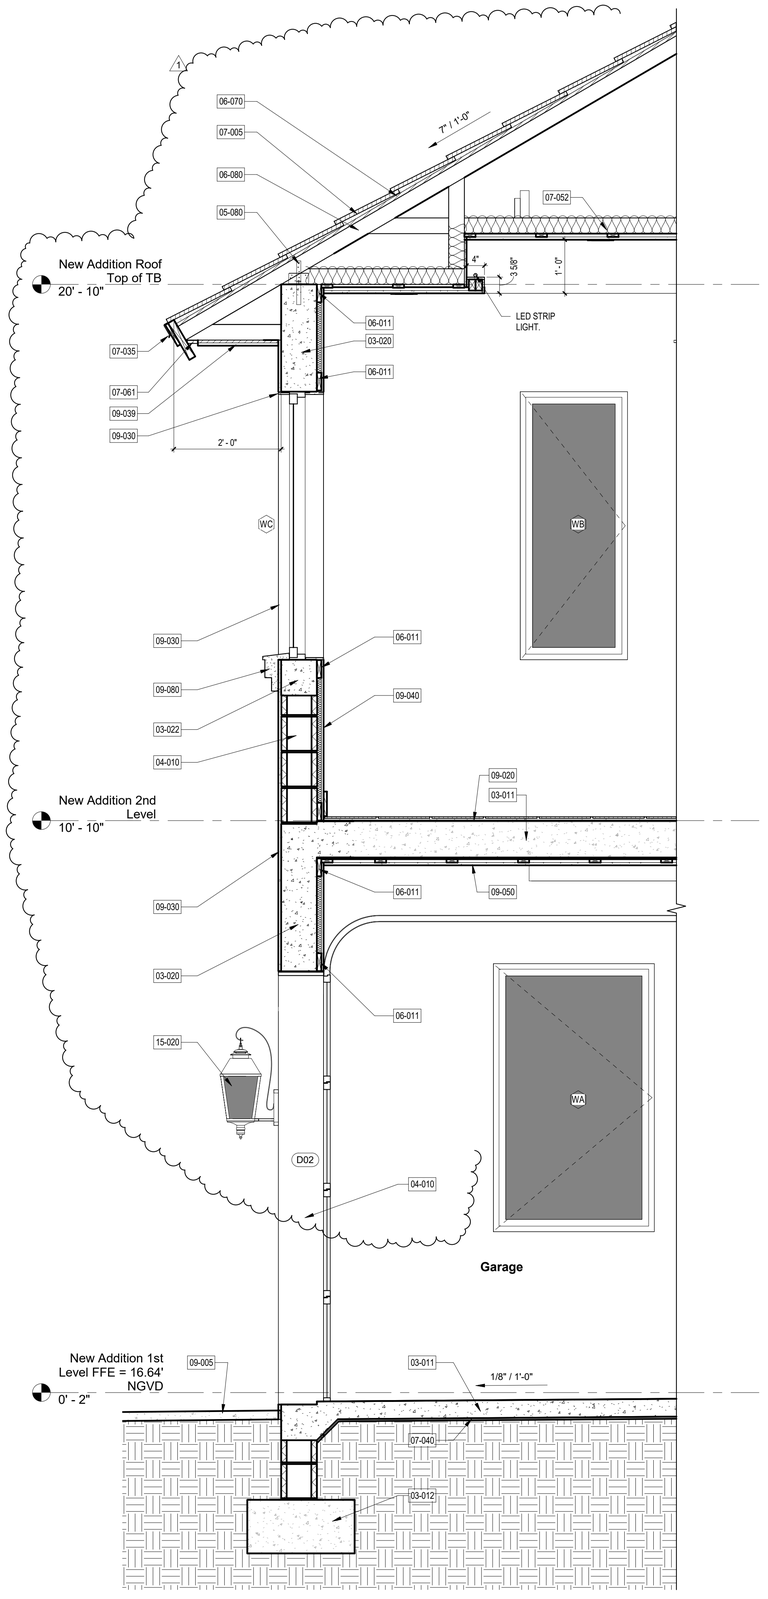

2 Typ. wall Section @ Garage Door
3/4" = 1'-0"

REFER TO SHEET A420 FOR ELEVATIONS & SECTIONS KEYNOTES SCHEDULE.

NOVUS Archetype
architecture / interior / planning

NOVUS Archetype, LLC
12721 SW 30th ST. MIAMI, FL 33175
PH: (305) 505-6910
email: julio@novusarchetype.com
AA26001460
Qualifier: Julio Pulido, AIA
License #: AR93904
Qualifier : Salvador Ben Mitrani, NCARB
License # : AR99606

STATE OF FLORIDA · JULIO PULIDO · AR93904 · REGISTERED ARCHITECT

Julio Pulido

Digitally signed by Julio Pulido
Date: 2024.04.15 16:16:58 -04'00'

Eva Vaccaro

2-Story Addition

12940 SW 63 Ave Pinecrest Fl 33156

No.	Description	Date
1	Revision 1 Bldg. Dpmt. Comments & Owner Changes	03-14-24

Project number	-
Date	12-20-2022
Drawn by	SM
Checked by	SM, JP

SHEET TITLE

Wall Sections

SHEET No.

A605