## SLAB SCHEDULE

| MARKS | DEPTH (IN) | BOTTOM BARS | | TEMPERATURE | |
|---|---|---|---|---|---|
| | | # | SPACING (IN) | # | SPACING (IN) |
| S-1 | 6 | 5 | 6 | 5 | 12 |
| S-2 | 6 | 5 | 12 | 5 | 12 |

NOTE:
1- CONCRETE STRENGTH = (Fc') = 3000 PSI MINIMUM
2- BOTTOM REINFORCEMENT
S - INDICATES DIRECTION OF OUTER LAYER

## TOP REINFORCEMENT

A (S) | A B (L) | A B A (V) C

| MARKS | QTY | # | SPACING (IN) | TYPE | DIMENSIONS | | |
|---|---|---|---|---|---|---|---|
| | | | | | A | B | C |
| 1 | - | 5 | 12 | V | 5'-0" | 0'-10" | 0'-2" |
| 2 | | 5 | 12 | L | 2'- 6" | 0'- 8" | - |
| 3 | | 5 | 12 | L | 3'- 0" | 0'- 8" | - |
| 4 | - | 5 | 12 | V | 4'-0" | 0'-10" | 0'-2" |
| 5 | - | 5 | 6 | S | 6'-0" | - | - |
| 6 | 4 | 5 | 4 | S | 4'-0" | - | - |

## NOTES


1. FOR GENERAL NOTES, SCHEDULE AND DETAIL REFER TO SHEET S-1.0
2. CENTERLINE OF COLUMNS AND/OR WALL SHALL COINCIDE WITH THE CENTERLINE OF BEAMS AND/OR F OUNDATIONS BELOW.
3. CENTERLINE OF BEARING WALL OR COLUMN BELOW IS CENTER LINE OF WALL OR COLUMN THIS LEVEL UNLESS OTHERWISE NOTED.
4. COORDINATE ALL ROOF SLOPES AND ELEVATIONS WITH ARCHITECTURAL DRAWINGS.
5. FOR EXACT LOCATION OF ANY OPENING AND/OR EQUIPMENT, COORDINATE WITH ARCHITECTURAL, MECHANICAL AND ELECTRICAL DRAWINGS.
6. FOR NON LOAD BEARING MASONRY WALLS AND/OR PARTITIONS, REFER TO ARCHITECTURAL DRAWINGS.
7. FLOOR SYSTEM CONSIST OF 6" CONC. SLAB REINF. AS SHOWN.

NOTE:

| DESIGN CRITERIA: | ROOF SUPERIMPOSED LOADS: |
|---|---|
| ASCE 7-16 | DL = 20 P.S.F. |
| V = 175 M.P.H | LL = 40 P.S.F. |
| CATEGORY II | SYSTEM DL = 95 P.S.F. |
| EXPOSURE C | ENCLOSED BUILDING |
| I = 1.0 | |

## LEGEND:

- DENOTES OUTLINE OF EXISTING TIE BEAM.
- DENOTES OUTLINE OF EXISTING TIE BEAM.
- DENOTES OUTLINE OF NEW CONC. SLAB.
- DENOTES NEW CONCRETE BEAM, SEE SCHEDULE FOR REINFORCEMENT.
- DENOTES NEW WOOD TRUSSES .
- DENOTES OUTLINE OF NEW ROOF.
- DENOTES NEW STEEL COLUMNS, SEE SCHEDULE ON SHEET S-1.2.
- DENOTES NEW CONC. COLUMN, SEE SCHEDULE ON SHEET S-1.2.

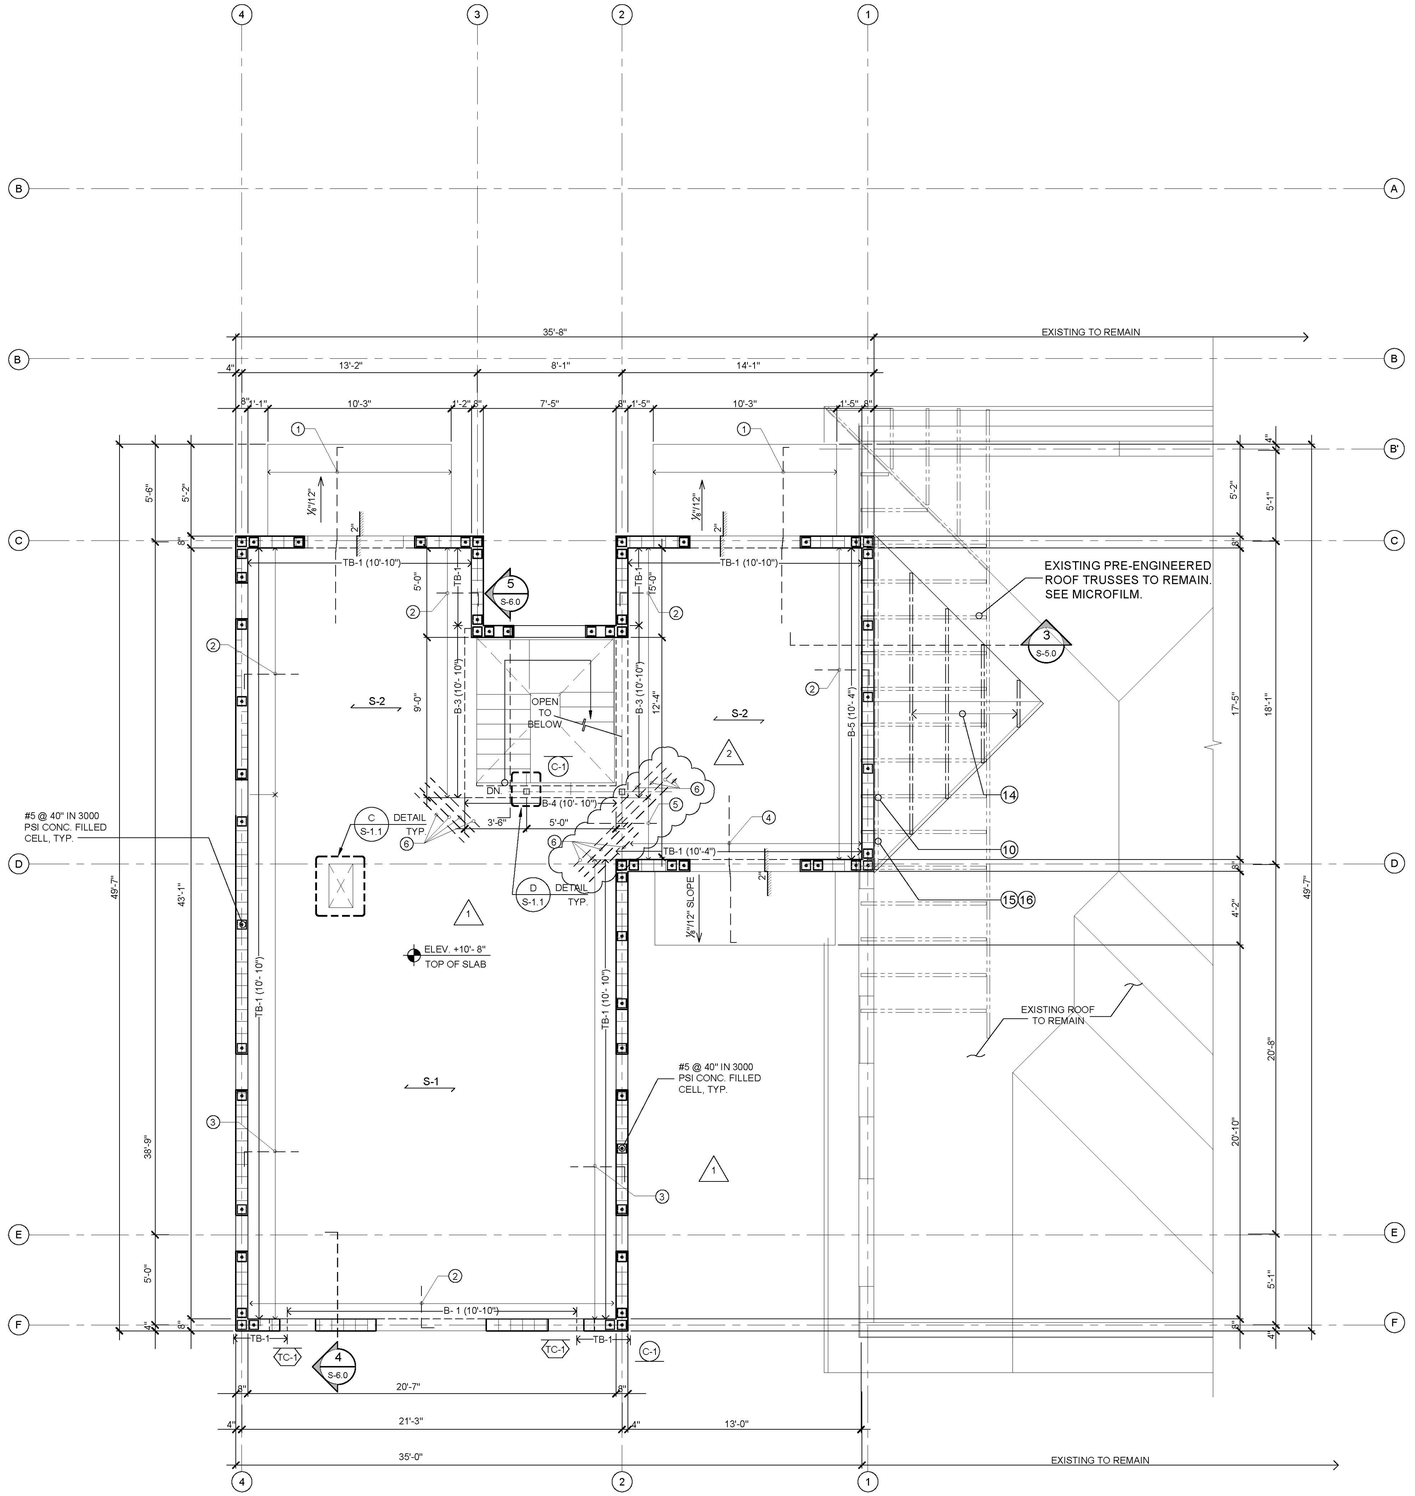


## PARTIAL 2nd FLOOR PLAN

SCALE: 1/4"=1'-0"

NORTH


Arianna Prieto, P.E.
PROFESSIONAL ENGINEER P.E. 90741
3911 NW 1st St. Miami, Florida, 33126
Tel. (786) 991- 3288


ARIANNA PRIETO LICENSE No. 90741 STATE OF FLORIDA PROFESSIONAL ENGINEER
Arianna Prieto
Digitally signed by Arianna Prieto 2
Date: 2024.05.21 09:46:09 -04'00'
Arianna Prieto, P.E.
FL. P.E. No 90741

| | DATE | REVISION/RECORD |
|---|---|---|
| 1 | 04/05/2023 | O.C. |
| 2 | 05/21/2024 | B.D.C |

DRAWING CONTENT:
SECOND FLOOR FRAMING PLAN.

TO THE BEST OF THE ARCHITECTS OR ENGINEERS KNOWLEDGE, THE PLANS AND SPECIFICATIONS COMPLY WITH THE APPLICABLE MINIMUM BUILDING CODES AND THE APPLICABLE FIRE-SAFETY STANDARDS AS DETERMINED BY THE LOCAL AUTHORITY.

PROJECT: 2-Story Addition.
OWNER: Eva Vaccaro
ADDRESS: 12940 S.W. 63rd Avenue, Pinecrest, Florida, 33156


COPYRIGHT ARIANNA PRIETO PE. THESE DOCUMENTS ARE THE PROPERTY OF ARIANNA PRIETO, PE. ANY REPRODUCTION WITHOUT THE WRITTEN CONSENT OF ARIANNA PRIETO PE IS PROHIBITED.


| | |
|---|---|
| DATE: | June 14 ,2022 |
| DRAWN: | L.A.H. |
| REVISED | A.prieto |

Sheet:
S-3.0