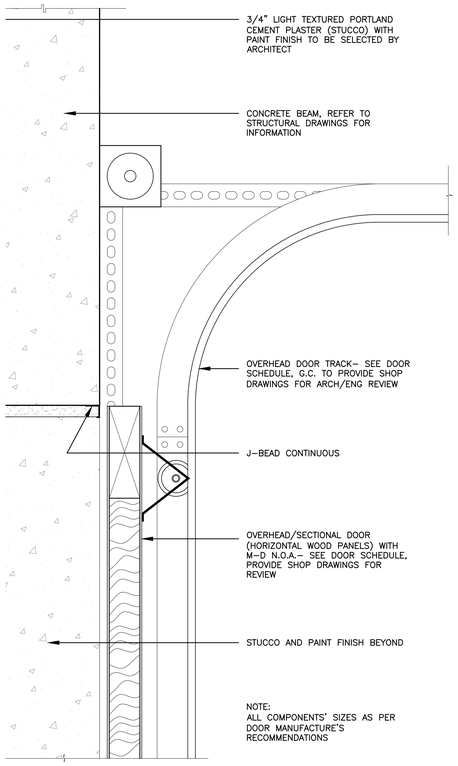

12 A–501 GARAGE DOOR HEAD DETAIL
SCALE: 3"=1'-0"

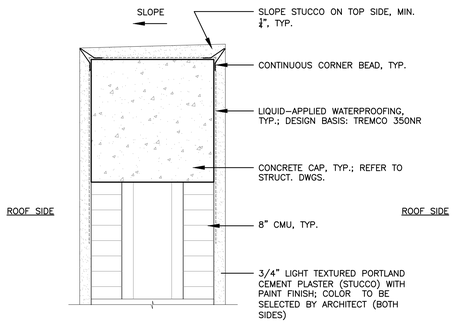

8 A–501 PARAPET DETAIL
SCALE: 3"=1'-0"

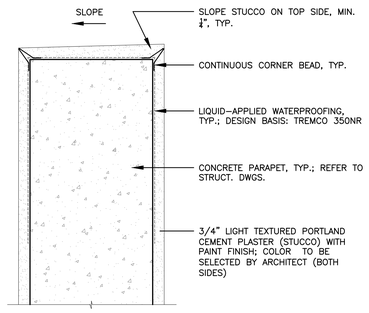

4 A–501 PARAPET DETAIL
SCALE: 3"=1'-0"

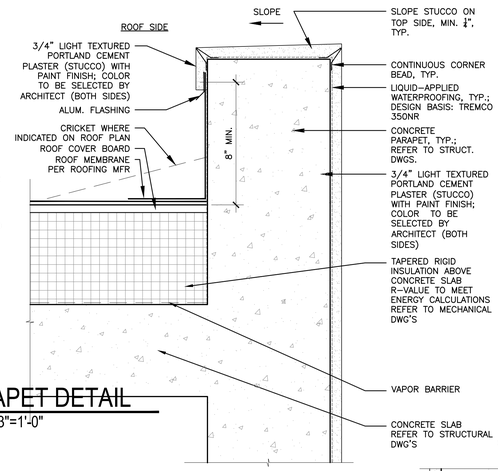

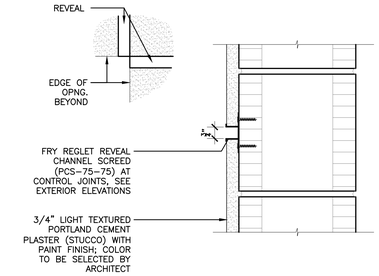

1 A–501 STUCCO REVEAL DETAIL
SCALE: 3"=1'-0"

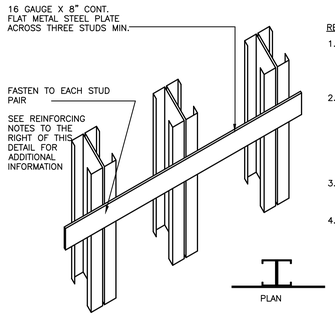

REINFORCING NOTES:

1. STEEL STUDS SHALL BE DOUBLED OR NOT LESS THAN 20 GAUGE IN WALLS BEHIND ALL WALL HUNG CABINETS AND PLUMBING FIXTURES
2. PROVIDE A HORIZONTAL 2"x8" MINIMUM WOOD MEMBER SECURELY FASTENED TO NOT LESS THAN 2 STUDS FOR THE ATTACHMENT OF ALL WALL HUNG CABINETS, FIXTURES, ACCESSORIES AND ALL WALL HUNG PLUMBING FIXTURES, INSTALL TO MEET REQUIREMENTS OF 2020 FBC
3. THESE NOTES AND REQUIREMENTS ARE APPLICABLE TO ALL CASEWORK AND PLUMBING FIXTURES IN THIS PROJECT
4. FOR EACH WALL HUNG PLUMBING FIXTURE OR WALL CABINET, SECURE A 2"X4" MIN. HORIZ. WOOD MEMBER ACROSS OF NOT LESS THAN TWO STUDS OF EITHER OF THE FOLLOWING PROVISIONS;
   A. 2"X4" STUDS AT 1'–4" O.C. MAX.
   B. 2"X6" STUDS AT 2'–0" O.C. MAX.

9 A–501 WALL BLOCKING/REINFORCENT
SCALE: 3"=1'-0"

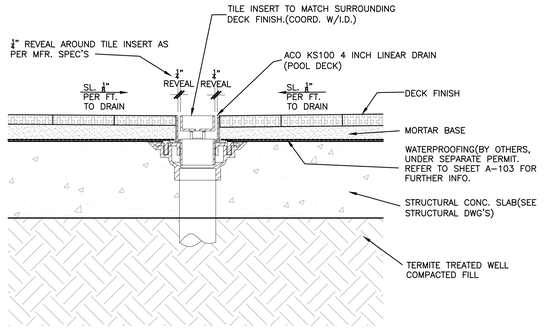

5 A–501 DECK DRAIN DETAIL
SCALE: 3"=1'-0"

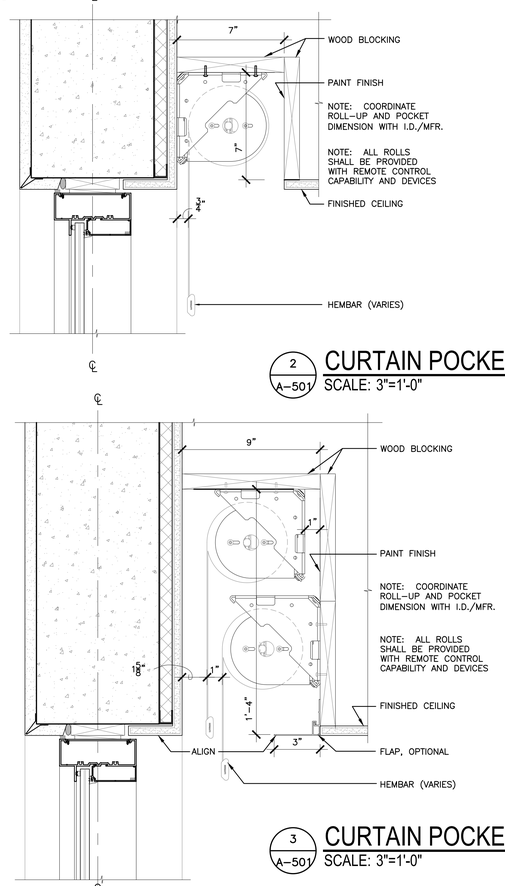

2 A–501 CURTAIN POCKET DETAIL
SCALE: 3"=1'-0"

3 A–501 CURTAIN POCKET DETAIL
SCALE: 3"=1'-0"

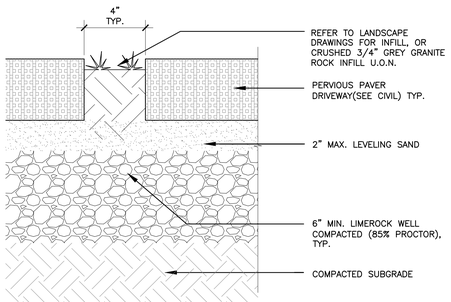

13 A–501 DRIVE WAY PAVER JOINT DETAIL
SCALE: 3"=1'-0"

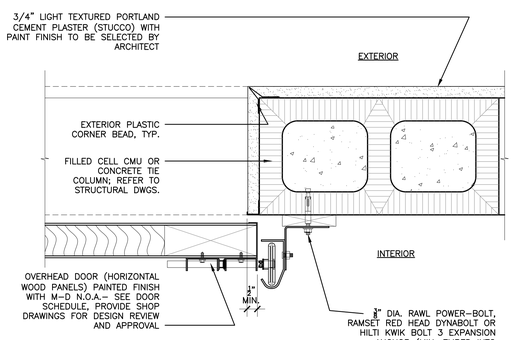

10 A–501 GARAGE DOOR JAMB DETAIL
SCALE: 3"=1'-0"

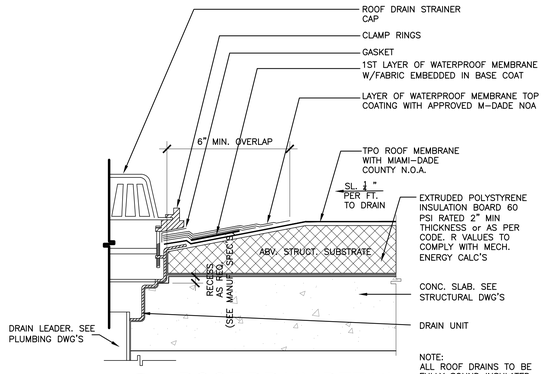

6 A–501 ROOF DRAIN DETAIL
SCALE: 3"=1'-0"

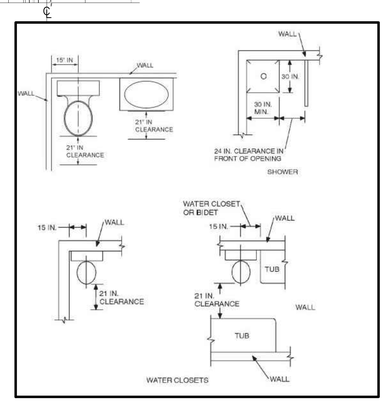

15 A–501 MIN. FIXTURE CLEARANCE
SCALE: N.T.S.

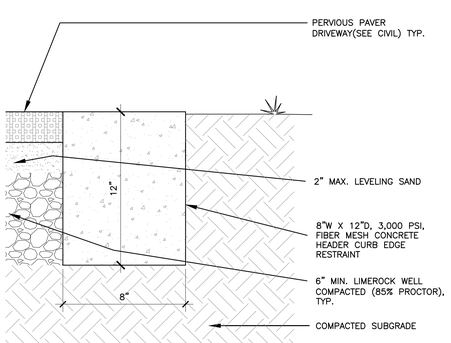

14 A–501 DRIVE WAY PAVER EDGE DETAIL
SCALE: 3"=1'-0"

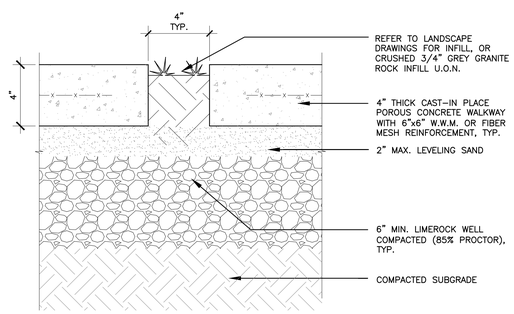

11 A–501 WALKWAY PAVER JOINT DETAIL
SCALE: 3"=1'-0"

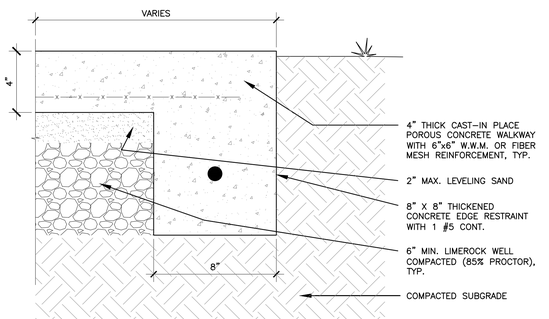

7 A–501 WALK WAY EDGE DETAIL
SCALE: 3"=1'-0"

FAO ARCHITECTURE
407 LINCOLN ROAD SUITE 9-A MIAMI BEACH, FLORIDA 33139 P 786.448.5826

PROJECT NO: 2305

CLIENT:
RONALDO FL2, LLC
1200 BISCAYNE BLVD.
MIAMI , FLORIDA 33181

REVISIONS:

KFS ENGINEERING GROUP, INC.
STRUCTURAL ENGINEER
185 NW 108TH STREET
MIAMI SHORES, FLORIDA 33168

ARPE ENGINEERING, LLC
MEP ENGINEERING
2020 PONCE DE LEON BLVD. SUITE 1002
CORAL GABLES, FLORIDA 33134

ALL LANDSCAPE DATA, INC
LANDSCAPE ARCHITECT
4450 NW 97THCOURT
DORAL, FLORIDA 33178

NEW LEAF ENVIRONMENTAL, LLC
ISA CERTIFIED ARBORIST
57 SILVER SPRINGS DRIVE
KEY LARGO, FLORIDA 33037

TERRA CIVIL ENGINEERING, LLC
CIVIL ENGINEERING
4011 WEST FLAGLER ST., SUITE 404
MIAMI, FLORIDA 33134

CASA ROBLES 131
6545 SW 131 STREET PINECREST, FLORIDA 33156

Felipe Alvarado

PROJECT DESCRIPTION:
SINGLE FAMILY RESIDENCE

FAO ARCHITECTURE LLC.
DRAWINGS, SPECIFICATIONS, AND OTHER DOCUMENTS, INCLUDING THOSE IN ELECTRONIC FORM, PROVIDED BY FAO ARCHITECTURE LLC. AND THE CONSULTANTS ARE INSTRUMENTS OF SERVICE FOR USE SOLELY WITH RESPECT TO THIS PROJECT. THE ARCHITECT AND THE CONSULTANTS SHALL BE DEEMED THE AUTHORS AND OWNERS OF THEIR RESPECTIVE INSTRUMENTS OF SERVICE AND SHALL RETAIN ALL COMMON LAW, STATUTORY AND OTHER RESERVED RIGHTS, INCLUDING COPYRIGHTS.

SEAL:
STATE OF FLORIDA · FELIPE ALVARADO · AR91841 · REGISTERED ARCHITECT

FELIPE ALVARADO AR 91841

PHASE:
CONSTRUCTION DOCUMENTS

ISSUE DATE:
JUNE 4, 2024

SHEET TITLE:
GENERAL DETAILS

SHEET:
A-501