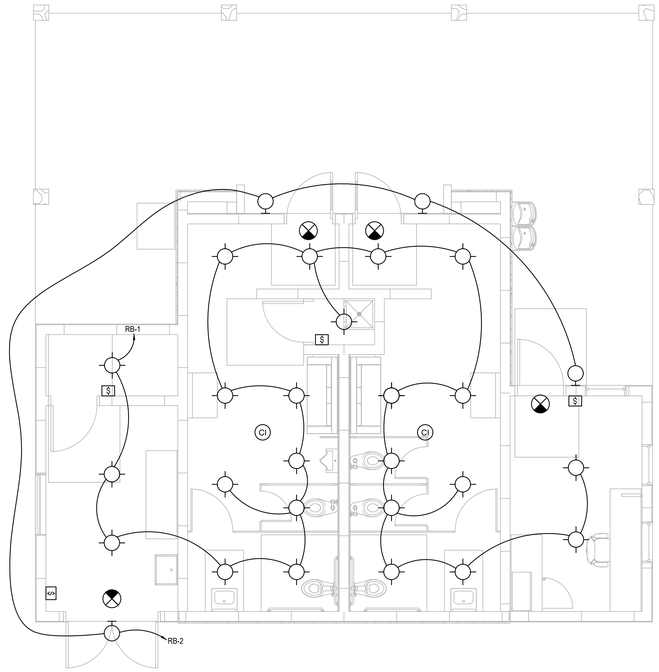

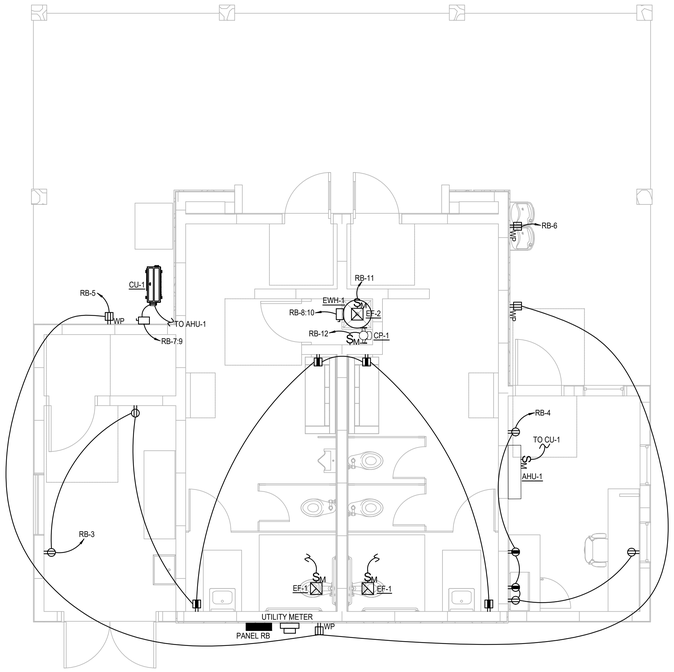

ELECTRICAL POWER AND LIGHTING PLANS

SCALE: 1/4"=1'-0" 0 2' 4' 8'

PROJECT LEAD & CIVIL ENGINEERING:

KEITH

301 EAST ATLANTIC BLVD.
POMPANO BEACH, FL 33060
PH: (954) 788-3400

Florida Engineering Business License: CA7928
Florida Surveyor and Mapper Business License: LB6860
Florida Landscape Architecture Business License: LC26000457

LANDSCAPE ARCHITECT:

MKSK

801 INTERNATIONAL PARKWAY
LAKE MARY, FL 32746
407.871.9607
MKSKSTUDIOS.COM

ARCHITECT:

WANNEMACHER JENSEN ARCHITECTS
815 NORTHWEST 57 AVE. SUITE 219
MIAMI, FLORIDA 33126
727-822-5566
WJARC.COM AA0002277

MECHANICAL, PLUMBING, & ELECTRICAL ENGINEERING:

SGM ENGINEERING

5301 WATERFORD DISTRICT DR.
SUITE 750
954-421-1944
SGMENGINEERING.COM CA-00006208

REVISIONS

NO.	DESCRIPTION	DATE

PRELIMINARY PLAN NOT FOR CONSTRUCTION

THESE PLANS ARE NOT FULLY PERMITTED AND ARE SUBJECT TO REVISIONS MADE DURING THE PERMITTING PROCESS.

ISSUE DATE:	XX/XX/20
DESIGNED BY:	XXX
DRAWN BY:	XXX
CHECKED BY:	XXX

THOMAS F. DONAHUE, P.E.
FLORIDA REG. NO. 60529
(FOR THE FIRM)

CLIENT

VILLAGE OF PINECREST

PINECREST PARKS & RECREATION

PROJECT

SHEET TITLE

ELECTRICAL POWER AND LIGHTING PLANS

SHEET NUMBER E301

KEITH PROJECT NUMBER 13861.00

STATE OF FLORIDA — LICENSE No. 92233 — PROFESSIONAL ENGINEER
CRAIG W. THOMPSON – FL92233

SGM ENGINEERING
935 Lake Baldwin Lane
Orlando, FL 32814
Tel: 407-767-5188
Fax: 407-767-5772
CA-00006208
WWW.SGMENGINEERING.COM
SGM #: 2024-256

COPYRIGHT©2024 SGM ENGINEERING, INC.

Plotted by: roberth On 8/9/2024 10:35 AM

Drawing name: Q:\PROJECT FILES\2024\2024-256 Village of Pinecrest- Gary Matzner Park\Drawings\1500-E301-2024256.dwg

STATUS: PRELIMINARY