
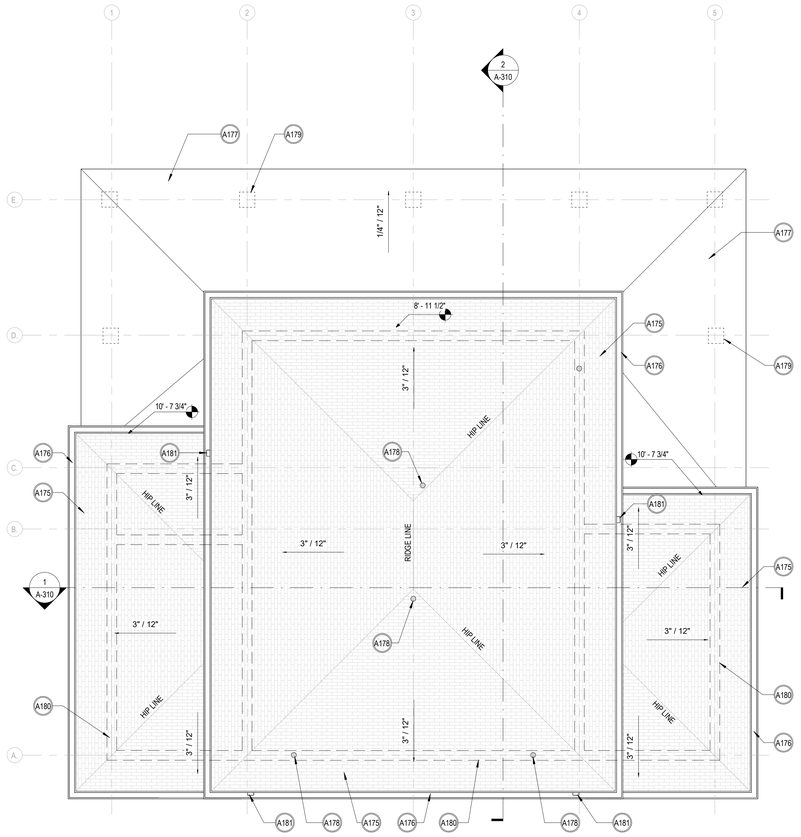



2 ROOF LEVEL
1/4" = 1'-0"

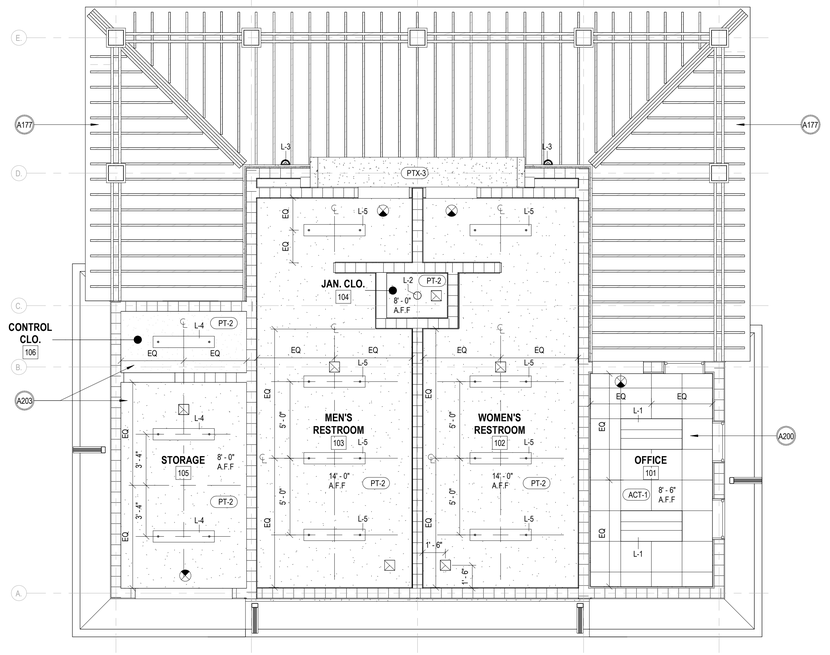


1 GROUND LEVEL REFLECTED CEILING PLAN
1/4" = 1'-0"

## SPECIFIC KEYNOTES

| TAG | NOTE |
|---|---|
| A175 | CONCRETE TILE ROOF SLOPE 3:12 |
| A176 | PRE-FINISHED ALUM. GUTTER |
| A177 | TPO SIGLE PLY ROOFING SYSTEM OVER TRELLIS STRUCTURE |
| A178 | VENT THROUGH ROOF. REFER TO PLUMBING FOR REFERENCE |
| A179 | ARCHITECTURAL LIMESTONE VENEER COLUMN BELOW |
| A180 | CMU WALL BELOW |
| A181 | PRE-FINISHED ALUM. DOWNSPOUT |
| A200 | ACOUSTIC CEILING TILE TYP. |
| A203 | EXPOSED CEILING |

## CEILING MATERIAL LEGEND

MOISTURE/MOLD RESISTANT GYPSUM BOARD CEILING WITH TEXTURE AND PAINT PT-2

2X2 ACOUSTICAL PANEL CEILING TILE.

TRELLIS ROOF SYSTEM BY DELEGATED ENGINEER

## CEILING FIXTURE LEGEND

EXHAUST VENT

2X4 RECESSED LED LUMINAIRE

RECESSED LIGHT FIXTURE

SCONCE FIXTURE

SURFACE MOUNTED LIGHT FIXTURE

EXIT SIGN

LIGHTING FIXTURE SCHEDULE

| Type Mark | Description | Manufacturer | Model | Lamp Type | Mount Method |
|---|---|---|---|---|---|
| L-1 | 2X4 LIGHTING | WILLIAMS INDOOR | LT-24-L40-840-DIM-UNV | LED | SURFACE MOUNTED |
| L-2 | 4" RECESSED LED DOWNLIGHT | WILLIAMS INDOOR | 4DR-TL-L15-840-DIM-UNV-OW-OF-CS | LED | RECESSED |
| L-3 | LED WALL SCONCE | SCOTT ARCH. LIGHTING | S9130-L24-30K-PT | LED | WALL MOUNTED |
| L-4 | LED SURFACE MOUNTED WRAP AROUND | BEGHELLI | BS101LEDEOOE | LED | SURFACE MOUNTED |
| L-5 | ARCHITECTURAL SURFACE MOUNTED WRAP AROUND | H.E. WILLIAMS,INC - CARTHAGE, MO | ASMS-4-L25_835-A-DIM-UNV | LED | SURFACE MOUNTED |

## GENERAL NOTES:

1. CEILING HEIGHTS ARE INDICATED FROM THE FINISH FLOOR ELEVATION TO THE FACE OF SUSPENDED CEILING SYSTEM OR FACE OF FINISH MATERIAL AS SCHEDULED
2. TYPICAL 2'X2' TEGULAR ACOUSTICAL CEILING TILE HEIGHT 8'-6" EXCEPT WHERE NOTED OTHERWISE.
3. TYPICAL GYPSUM WALL BOARD CEILING HEIGHT 14'-0" EXCEPT WHERE NOTED OTHERWISE.
4. VERIFY LOCATIONS OF ALL LIGHT FIXTURES, AIR SLOTS, AIR SUPPLY AND RETURN GRILLES WITH PLANS AND COORDINATE INSTALLATION WITH MECHANICAL AND ELECTRICAL CONTRACTORS. NOTIFY ARCHITECT OF ANY CONFLICTS PRIOR TO INSTALLATION.
5. ALIGN EXIT SIGNS WITH THE CENTER OF DOORS UNLESS OTHERWISE NOTED. CENTER CEILING MOUNTED EXIT SIGNS IN CORRIDOR OR CEILING PANEL IN OPEN AREAS UNLESS OTHERWISE NOTED, SEE ELECTRICAL DRAWINGS FOR LOCATION.
6. AT ACOUSTICAL PANEL CEILINGS, LOCATE ELECTRICAL OR LIFE SAFETY FIXTURES AND DEVICES IN CENTER OF PANEL, UNLESS OTHERWISE NOTED.
7. PAINT ALL MECHANICAL SLOTS, GRILLES, OR ACCESS PANELS TO MATCH SURFACE ON WHICH THEY OCCUR, UNLESS OTHERWISE NOTED.
8. CONTRACTOR IS TO PROVIDE ALL MISCELLANEOUS MTL STUD FRAMING REQUIRED FOR SOFFITS AND BULKHEADS AS GRAPHICALLY DEPICTED ON THE REFLECTED CEILING PLAN, SECTIONS AND ELEVATIONS.
9. SUPPORT FINISH EDGES OF CEILING WITH EDGE ANGLES ATTACHED TO WALL.
10. PAINT ALL EXPOSED STEEL STRUCTURE AND ALL OTHER EXPOSED SURFACES THAT ARE NOT PREFINISHED OR INTEGRALLY COLORED EXCEPT IN CONCEALED SPACES INCLUDING MECHANICAL ROOMS, JANITOR CLOSETS, AND ELECTRICAL ROOMS.
11. PROVIDE CARE AND COORDINATION TO CONCEAL ALL CONDUIT, FIRE PROTECTION PIPING, AND PLUMBING
12. ALL LIGHTING IS DEPICTED TO INDICATE LOCATION ONLY, SEE ELECTRICAL FOR FIXTURE SPECIFICATIONS, NOTIFY ARCHITECT OF ANY DISCREPANCIES.
13. AT ALL EXPOSED METAL DECK LOCATIONS UTILIZE WEDGE BOLT/NET SYSTEM TO HANG ALL SYSTEMS.
14. CONTROL JOINTS SHALL BE INSTALLED IN CEILING TO DELINEATE AREAS NO MORE THANK 110 SQ. FT.
15. AT EXPOSED ACOUSTICAL DECK CEILINGS, CONCEAL ALL CONDUIT ABOVE DECK.
16. PAINT ALL GYPSUM CEILINGS WITH WHITE PAINT.


**PROJECT LEAD & CIVIL ENGINEERING:**
KEITH
301 EAST ATLANTIC BLVD.
POMPANO BEACH, FL 33060
PH: (954) 788-3400
Florida Engineering Business License: CA7928
Florida Surveyor and Mapper Business License: LB6860
Florida Landscape Architecture Business License: LC26000457

**LANDSCAPE ARCHITECT:**
MKSK
801 INTERNATIONAL PARKWAY
LAKE MARY, FL 32746
407.871.9607
MKSKSTUDIOS.COM

**ARCHITECT:**
WANNEMACHER JENSEN ARCHITECTS
815 NORTHWEST 57 AVE. SUITE 219
MIAMI, FLORIDA 33126
727-822-5566
WJARC.COM AA0002277

**MECHANICAL, PLUMBING, & ELECTRICAL ENGINEERING:**
SGM ENGINEERING
5301 WATERFORD DISTRICT DR.
SUITE 750
954-421-1944
SGMENGINEERING.COM CA-00006208


**REVISIONS**

| NO. | DESCRIPTION | DATE |
|---|---|---|

**PRELIMINARY PLAN NOT FOR CONSTRUCTION**

THESE PLANS ARE NOT FULLY PERMITTED AND ARE SUBJECT TO REVISIONS MADE DURING THE PERMITTING PROCESS. RESPONSIBILITY FOR THE USE OF THESE PLANS PRIOR TO OBTAINING PERMITS FROM ALL AGENCIES HAVING JURISDICTION OVER THE PROJECT WILL FALL SOLELY UPON THE USER.

**ISSUE DATE:**
**DESIGNED BY:**
**DRAWN BY:**
**CHECKED BY:**

NATALIA LIVIAN
AR 97614

**CLIENT**
VILLAGE OF PINECREST
PINECREST PARKS & RECREATION

**PROJECT**
GARY MATZNER PARK

**SHEET TITLE**
REFLECTED CEILING PLAN & ROOF PLAN

60% CONSTRUCTION DOCUMENTS

**SHEET NUMBER** A-200

**KEITH PROJECT NUMBER** 13861.00

STATUS: PRELIMINARY

Drawing name: P:\2347 Gary Matzner Park\06 PRODUCTION\01 BIM\CAD LINK\25024.01\11 - Claim Title Block Edited\XR-GMP-TTLBK.dwg

Plotted by: davidp On ---