NOTE:
CONTRACTOR TO REFER TO TREE DISPOSITION PLAN FOR REFERENCE

NOTE:
ELEVATIONS SHOWN HEREON ARE IN FEET AND BASED ON THE NATIONAL GEODETIC VERTICAL DATUM OF 1929 (NGVD 29). BASED ON THE SURVEY PREPARED BY KEITH AND ASSOCIATES.

NOTE:
FUTURE IMPROVEMENTS AT SE CORNER OF N. KENDALL DRIVE AND LUDLAM ROAD INTERSECTION AND AT SW CORNER OF N. KENDALL DRIVE AND SW 65TH CT INTERSECTION (BY OTHERS) ARE PART OF KENDALL DR. MODIFICATIONS/ IMPROVEMENTS PROJECT

N

GRAPHIC SCALE
0 20 40
SCALE: 1" = 20 '
NOTE: PRINTED DRAWING SIZE MAY HAVE CHANGED FROM ORIGINAL. VERIFY SCALE USING BAR SCALE ABOVE.

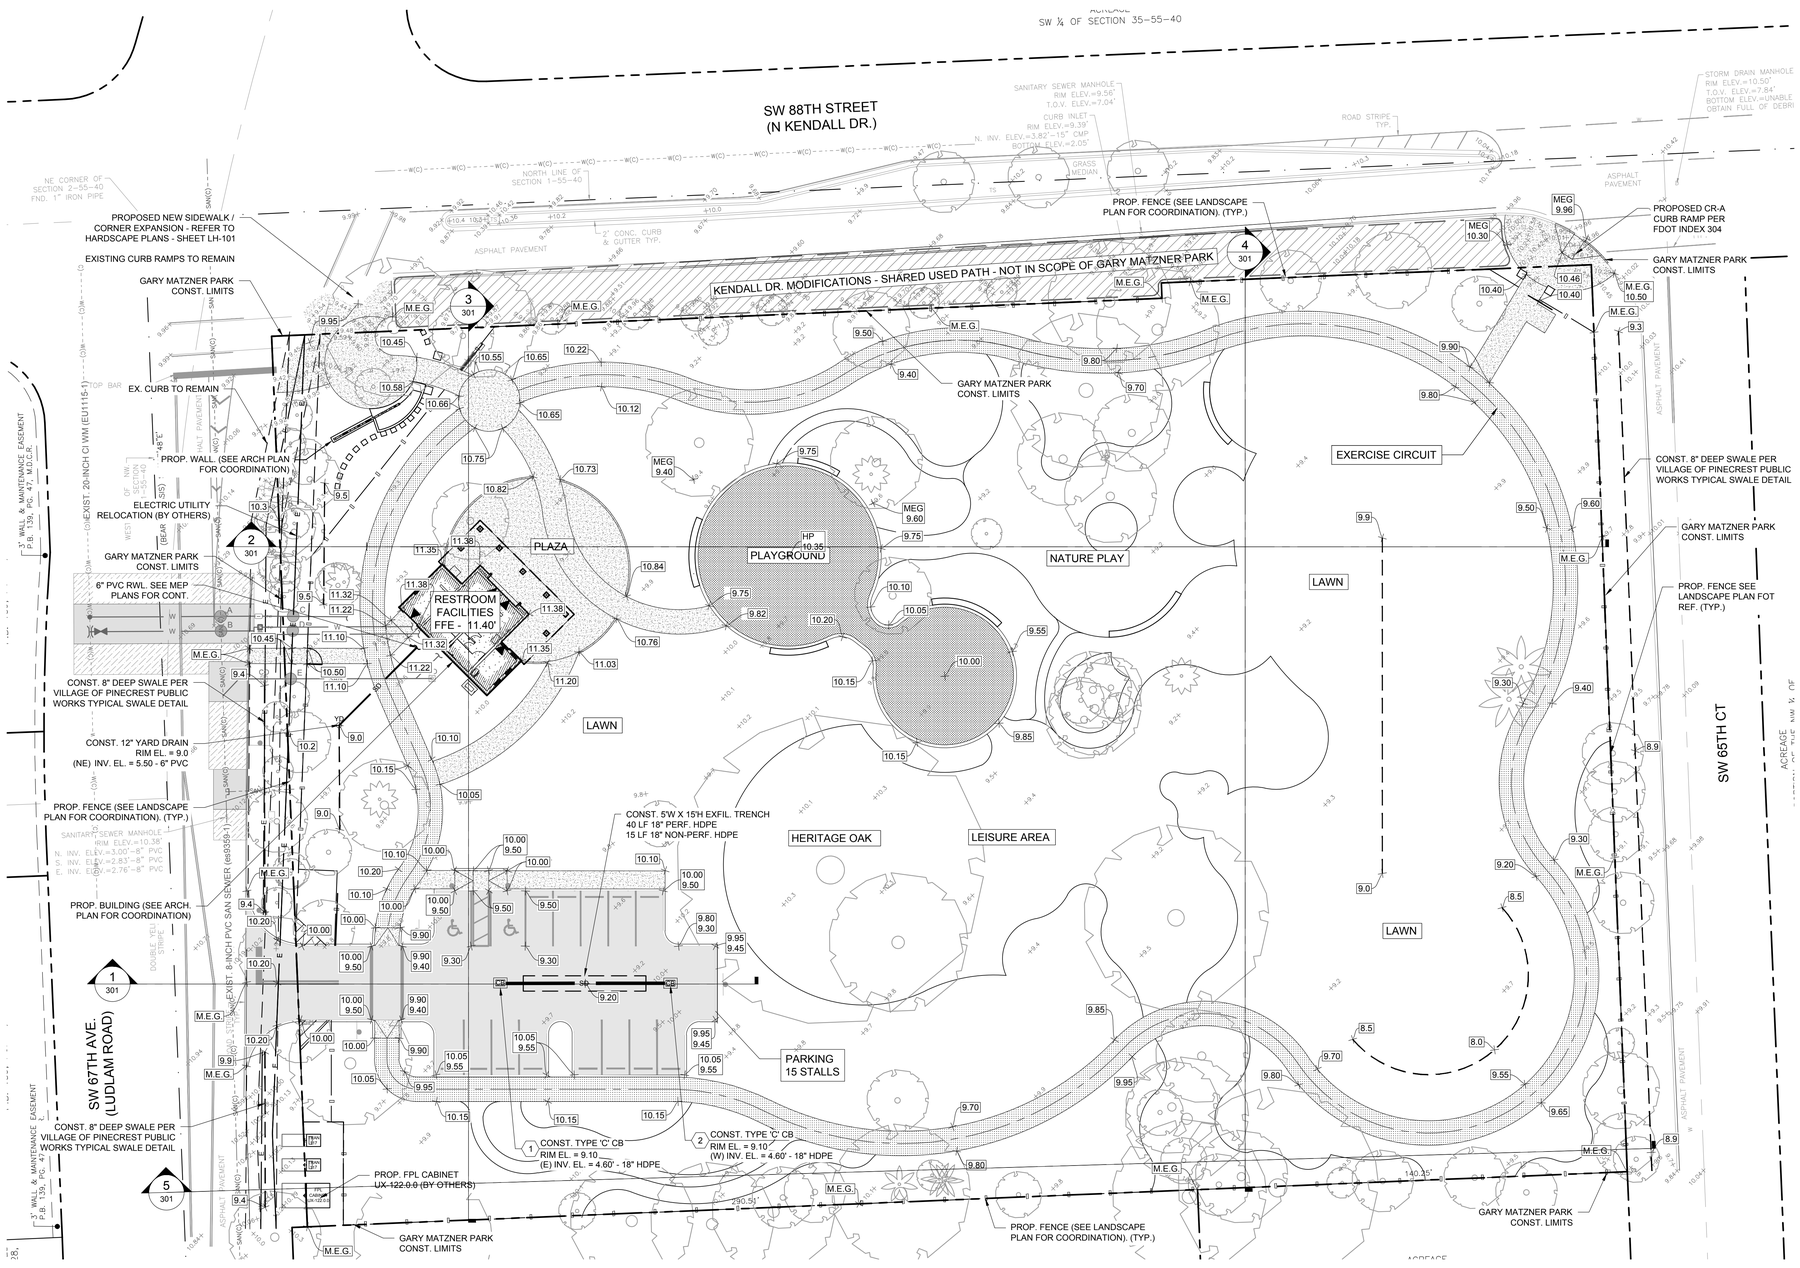

PROJECT LEAD & CIVIL ENGINEERING:

KEITH
301 EAST ATLANTIC BLVD.
POMPANO BEACH, FL 33060
PH: (954) 788-3400
Florida Engineering Business License: CA7928
Florida Surveyor and Mapper Business License: LB6860
Florida Landscape Architecture Business License: LC26000457

LANDSCAPE ARCHITECT:

MKSK
801 INTERNATIONAL PARKWAY
LAKE MARY, FL 32746
407.871.9607
MKSKSTUDIOS.COM

ARCHITECT:

WANNEMACHER JENSEN ARCHITECTS
815 NORTHWEST 57 AVE. SUITE 219
MIAMI, FLORIDA 33126
727-822-5566
WJARC.COM AA0002277

MECHANICAL, PLUMBING, & ELECTRICAL ENGINEERING:

SGM ENGINEERING
5301 WATERFORD DISTRICT DR.
SUITE 750
954-421-1944
SGMENGINEERING.COM CA-00006208

REVISIONS

NO.	DESCRIPTION	DATE

ISSUE DATE:	11/04/2024
DESIGNED BY:	DS
DRAWN BY:	HA
CHECKED BY:	TD

This item has been digitally signed and sealed by Thomas F. Donahue, P.E. on the date below using a Digital Signature.
Printed copies of this document are not considered signed and sealed and the signature must be verified on any electronic copies.

THOMAS F. DONAHUE LICENSE No. 60529 STATE OF FLORIDA PROFESSIONAL ENGINEER 11/04/2024

THOMAS F. DONAHUE, P.E.
FLORIDA REG. NO. 60529
(FOR THE FIRM)

CLIENT
VILLAGE OF PINECREST
PINECREST PARKS & RECREATION

PROJECT
GARY MATZNER PARK

SHEET TITLE
PAVING, GRADING, AND DRAINAGE PLAN

SHEET NUMBER CP-101

KEITH PROJECT NUMBER 13861.00

STATUS: 60% CONSTRUCTION DOCUMENTS

Drawing name: K:\13861.00 - Gary Matzner Park Design - Village of Pinecrest\Engineering\Cad\13861.00-CP-XXX.dwg

Plotted by: cdelarroy On 11/4/2024 1:49 PM