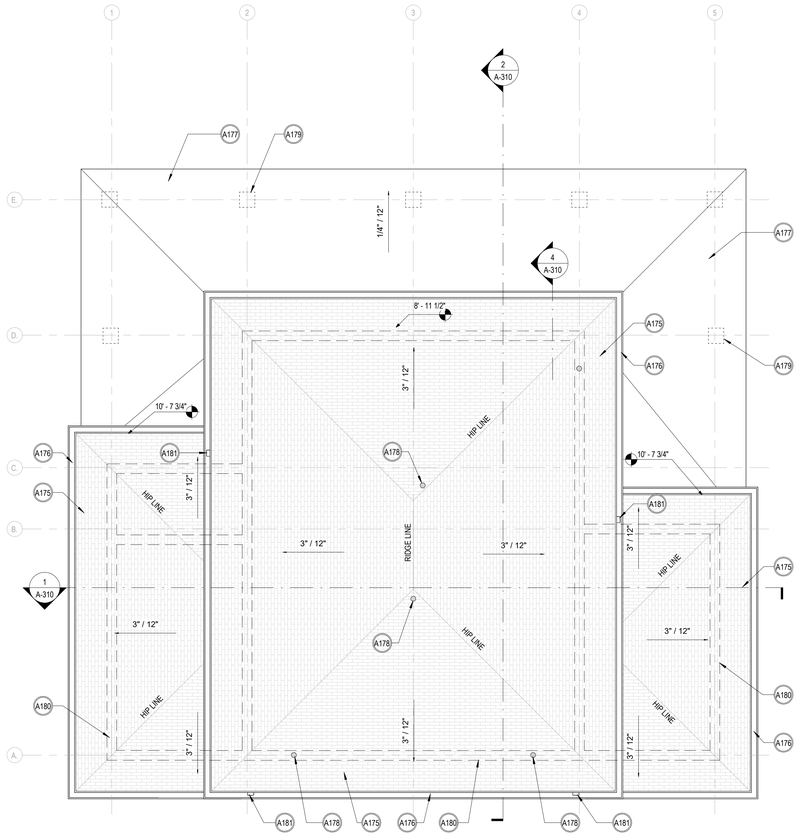

2 ROOF LEVEL
1/4" = 1'-0"

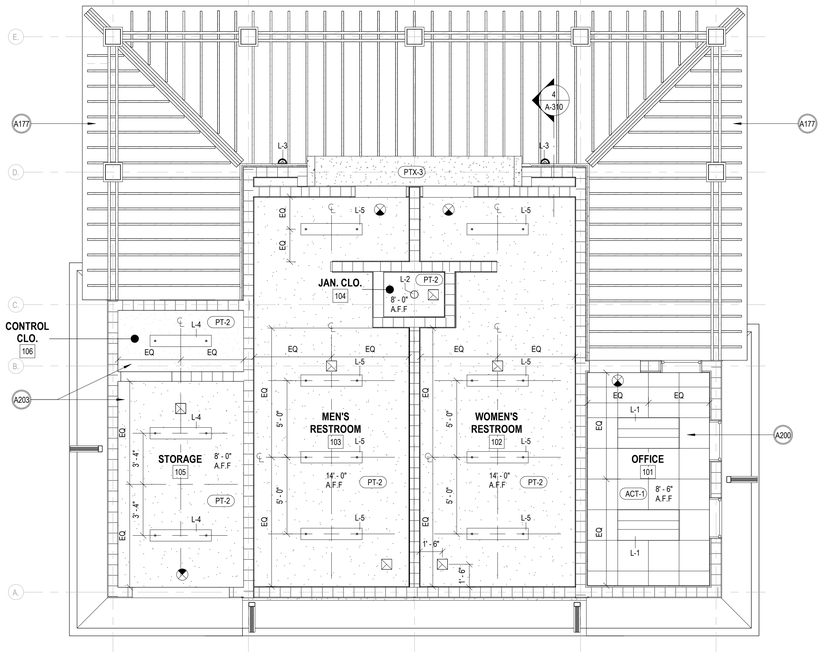

1 GROUND LEVEL REFLECTED CEILING PLAN
1/4" = 1'-0"

SPECIFIC KEYNOTES

TAG	NOTE
A175	CONCRETE TILE ROOF SLOPE 3:12
A176	PRE-FINISHED ALUM. GUTTER
A177	TPO SIGLE PLY ROOFING SYSTEM OVER TRELLIS STRUCTURE
A178	VENT THROUGH ROOF. REFER TO PLUMBING FOR REFERENCE
A179	ARCHITECTURAL LIMESTONE VENEER COLUMN BELOW
A180	CMU WALL BELOW
A181	PRE-FINISHED ALUM. DOWNSPOUT
A200	ACOUSTIC CEILING TILE TYP.
A203	EXPOSED CEILING

CEILING MATERIAL LEGEND

MOISTURE/MOLD RESISTANT GYPSUM BOARD CEILING WITH TEXTURE AND PAINT PT-2

2X2 ACOUSTICAL PANEL CEILING TILE.

TRELLIS ROOF SYSTEM BY DELEGATED ENGINEER

CEILING FIXTURE LEGEND

EXHAUST VENT

2X4 RECESSED LED LUMINAIRE

RECESSED LIGHT FIXTURE

SCONCE FIXTURE

SURFACE MOUNTED LIGHT FIXTURE

EXIT SIGN

LIGHTING FIXTURE SCHEDULE

Type Mark	Description	Manufacturer	Model	Lamp Type	Mount Method
L-1	2X4 LIGHTING	WILLIAMS INDOOR	LT-24-L40-840-DIM-UNV	LED	SURFACE MOUNTED
L-2	4" RECESSED LED DOWNLIGHT	WILLIAMS INDOOR	4DR-TL-L15-840-DIM-UNV-OW-OF-CS	LED	RECESSED
L-3	LED WALL SCONCE	SCOTT ARCH. LIGHTING	S9130-L24-30K-PT	LED	WALL MOUNTED
L-4	LED SURFACE MOUNTED WRAP AROUND	BEGHELLI	BS101LEDECOE	LED	SURFACE MOUNTED
L-5	ARCHITECTURAL SURFACE MOUNTED WRAP AROUND	H.E. WILLIAMS,INC - CARTHAGE, MO	ASMS-4-L25_835-A-DIM-UNV	LED	SURFACE MOUNTED

GENERAL NOTES:

1. CEILING HEIGHTS ARE INDICATED FROM THE FINISH FLOOR ELEVATION TO THE FACE OF SUSPENDED CEILING SYSTEM OR FACE OF FINISH MATERIAL AS SCHEDULED
2. TYPICAL 2'X2' TEGULAR ACOUSTICAL CEILING TILE HEIGHT 8'-6" EXCEPT WHERE NOTED OTHERWISE.
3. TYPICAL GYPSUM WALL BOARD CEILING HEIGHT 14'-0" EXCEPT WHERE NOTED OTHERWISE.
4. VERIFY LOCATIONS OF ALL LIGHT FIXTURES, AIR SLOTS, AIR SUPPLY AND RETURN GRILLES WITH PLANS AND COORDINATE INSTALLATION WITH MECHANICAL AND ELECTRICAL CONTRACTORS. NOTIFY ARCHITECT OF ANY CONFLICTS PRIOR TO INSTALLATION.
5. ALIGN EXIT SIGNS WITH THE CENTER OF DOORS UNLESS OTHERWISE NOTED. CENTER CEILING MOUNTED EXIT SIGNS IN CORRIDOR OR CEILING PANEL IN OPEN AREAS UNLESS OTHERWISE NOTED, SEE ELECTRICAL DRAWINGS FOR LOCATION.
6. AT ACOUSTICAL PANEL CEILINGS, LOCATE ELECTRICAL OR LIFE SAFETY FIXTURES AND DEVICES IN CENTER OF PANEL, UNLESS OTHERWISE NOTED.
7. PAINT ALL MECHANICAL SLOTS, GRILLES, OR ACCESS PANELS TO MATCH SURFACE ON WHICH THEY OCCUR, UNLESS OTHERWISE NOTED.
8. CONTRACTOR IS TO PROVIDE ALL MISCELLANEOUS MTL STUD FRAMING REQUIRED FOR SOFFITS AND BULKHEADS AS GRAPHICALLY DEPICTED ON THE REFLECTED CEILING PLAN, SECTIONS AND ELEVATIONS.
9. SUPPORT FINISH EDGES OF CEILING WITH EDGE ANGLES ATTACHED TO WALL.
10. PAINT ALL EXPOSED STEEL STRUCTURE AND ALL OTHER EXPOSED SURFACES THAT ARE NOT PREFINISHED OR INTEGRALLY COLORED EXCEPT IN CONCEALED SPACES INCLUDING MECHANICAL ROOMS, JANITOR CLOSETS, AND ELECTRICAL ROOMS.
11. PROVIDE CARE AND COORDINATION TO CONCEAL ALL CONDUIT, FIRE PROTECTION PIPING, AND PLUMBING
12. ALL LIGHTING IS DEPICTED TO INDICATE LOCATION ONLY, SEE ELECTRICAL FOR FIXTURE SPECIFICATIONS, NOTIFY ARCHITECT OF ANY DISCREPANCIES.
13. AT ALL EXPOSED METAL DECK LOCATIONS UTILIZE WEDGE BOLT/NET SYSTEM TO HANG ALL SYSTEMS.
14. CONTROL JOINTS SHALL BE INSTALLED IN CEILING TO DELINEATE AREAS NO MORE THANK 110 SQ. FT.
15. AT EXPOSED ACOUSTICAL DECK CEILINGS, CONCEAL ALL CONDUIT ABOVE DECK.
16. PAINT ALL GYPSUM CEILINGS WITH WHITE PAINT.

PROJECT LEAD & CIVIL ENGINEERING:

KEITH
301 EAST ATLANTIC BLVD.
POMPANO BEACH, FL 33060
PH: (954) 788-3400
Florida Engineering Business License: CA7928
Florida Surveyor and Mapper Business License: LB6860
Florida Landscape Architecture Business License: LC26000457

LANDSCAPE ARCHITECT:

MKSK
801 INTERNATIONAL PARKWAY
LAKE MARY, FL 32746
407.871.9607
MKSKSTUDIOS.COM

ARCHITECT:

WANNEMACHER JENSEN ARCHITECTS
815 NORTHWEST 57 AVE. SUITE 219
MIAMI, FLORIDA 33126
727-822-5566
WJARC.COM AA0002277

MECHANICAL, PLUMBING, & ELECTRICAL ENGINEERING:

SGM ENGINEERING
5301 WATERFORD DISTRICT DR.
SUITE 750
954-421-1944
SGMENGINEERING.COM CA-00006208

REVISIONS

NO.	DESCRIPTION	DATE
	ISSUED FOR BUILDING PERMIT	11/21/2024

ISSUE DATE: 11/21/2024
DESIGNED BY:
DRAWN BY:
CHECKED BY:

Digitally signed by Natalia Livian
Date: 2024.11.20 16:03:03 -05'00'

NATALIA LIVIAN
AR 97614

CLIENT

VILLAGE OF PINECREST
PINECREST PARKS & RECREATION

PROJECT

GARY MATZNER PARK

SHEET TITLE

REFLECTED CEILING PLAN & ROOF PLAN

SHEET NUMBER A-200

KEITH PROJECT NUMBER 13861.00

STATUS: CONSTRUCTION DOCUMENTS

Drawing name: P:\2427 Gary Matzner Park\06 PRODUCTION\01 BIM\CAD LINK\25024.0711 - Claim Title Block Edited\XR-GMP-TTLBK.dwg

Plotted by: diego On —