SPECIFIC KEYNOTES

TAG	NOTE
A101	STEEL FRAME PAINTED METAL DOOR
A103	ARCHITECTURAL LIMESTONE VENEER COLUMN TYP.
A109	PAINTED CONCRETE WALL. REFER TO STRUCTURAL DRAWINGS
A175	CONCRETE TILE ROOF SLOPE 3:12
A176	PRE-FINISHED ALUM. GUTTER
A177	TPO SIGLE PLY ROOFING SYSTEM OVER TRELLIS STRUCTURE
A200	ACOUSTIC CEILING TILE TYP.
A202	RECESSED 2x4 LIGHT FIXTURE
A300	CMU WALL WITH PAINTED SMOOTH STUCCO FINISH, TYP.
A301	IMPACT RESISTANT GLAZED ALUM. WINDOW WITH MUNTINS
A302	OOLITIC LIMESTONE VENEER TYP.
A303	PRECAST CONCRETE MOLDING PAINTED
A305	CUSTOM DECORATIVE LOUVER
A701	CONTINUOUS VAPOR BARRIER
A702	FOOTING, REFER TO STRUCTURAL DRAWINGS
A703	CMU STEM WALL
A704	REINFORCED CONCRETE SLAB OVER VAPOR BARRIER ON COMPACTED SILL. REFER TO STRUCTURAL DRAWINGS
A705	CONCRETE PAVERS. REFER TO CIVIL DRAWINGS FOR GRADING
A710	LIGHT FIXTURE. REFER TO ELECTRICAL DRAWINGS

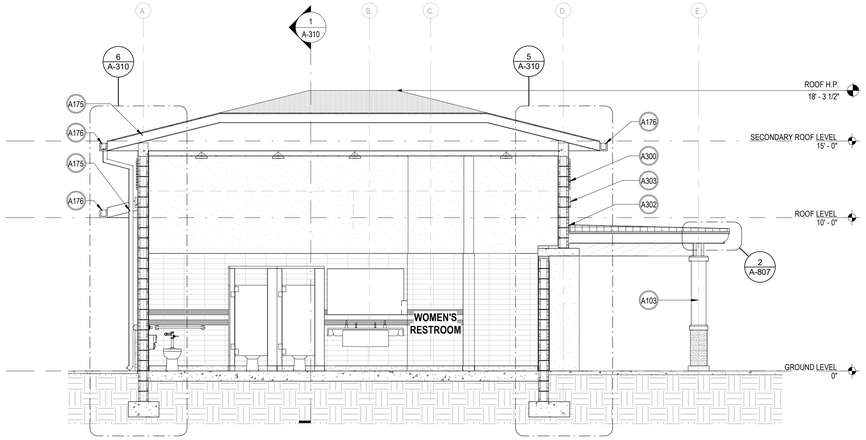

2 SECTION 2
1/4" = 1'-0"

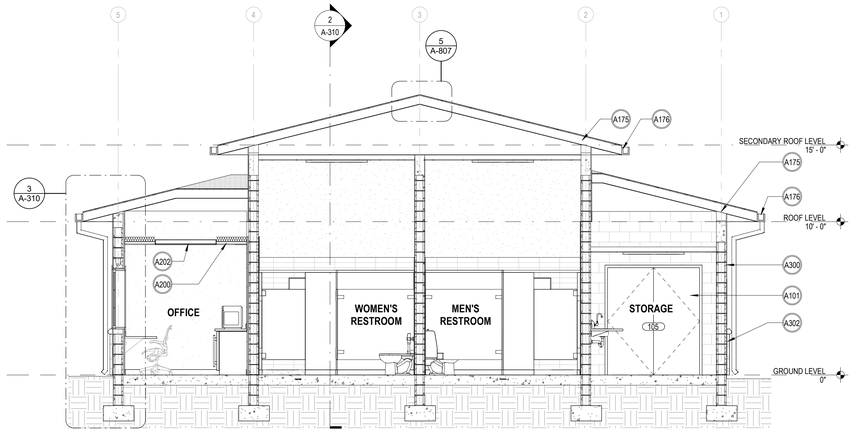

1 SECTION 1
1/4" = 1'-0"

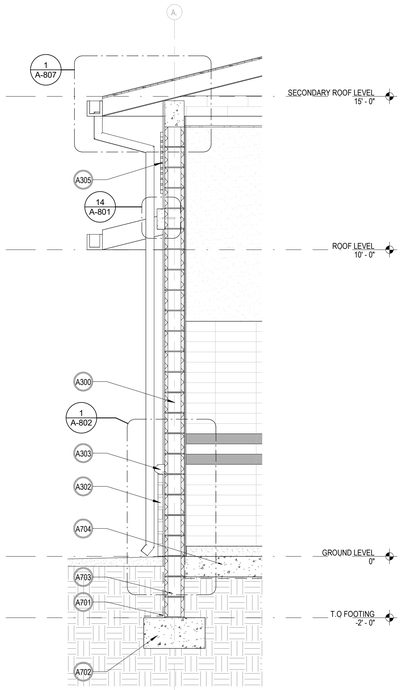

6 WALL SECTION 4
1/2" = 1'-0"

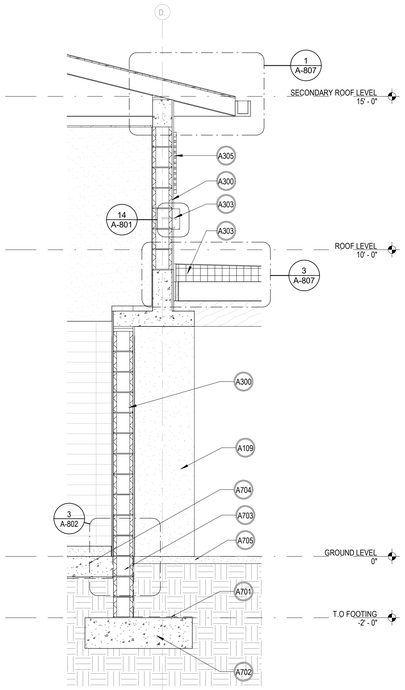

5 WALL SECTION 3
1/2" = 1'-0"

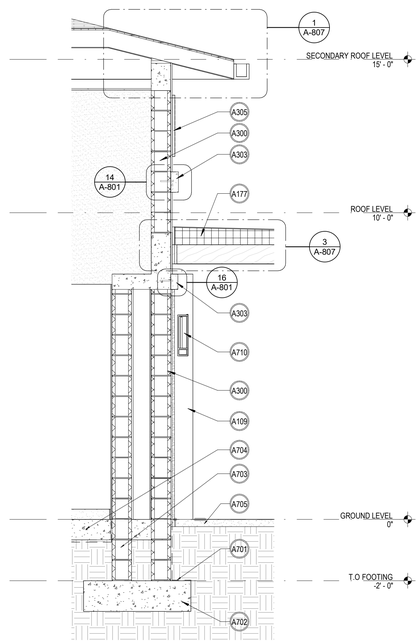

4 Section 4
1/2" = 1'-0"

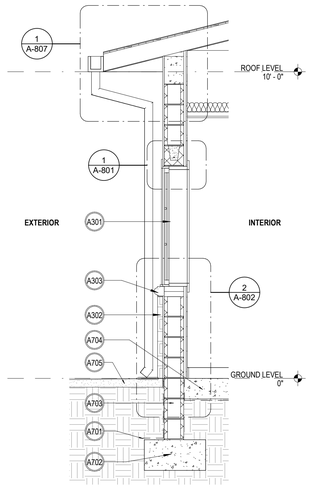

3 WALL SECTION 1
1/2" = 1'-0"

PROJECT LEAD & CIVIL ENGINEERING:

KEITH
301 EAST ATLANTIC BLVD.
POMPANO BEACH, FL 33060
PH: (954) 788-3400
Florida Engineering Business License: CA7928
Florida Surveyor and Mapper Business License: LB6860
Florida Landscape Architecture Business License: LC26000457

LANDSCAPE ARCHITECT:

MKSK
801 INTERNATIONAL PARKWAY
LAKE MARY, FL 32746
407.871.9607
MKSKSTUDIOS.COM

ARCHITECT:

WANNEMACHER JENSEN ARCHITECTS
815 NORTHWEST 57 AVE. SUITE 219
MIAMI, FLORIDA 33126
727-822-5566
WJARC.COM AA0002277

MECHANICAL, PLUMBING, & ELECTRICAL ENGINEERING:

SGM ENGINEERING
5301 WATERFORD DISTRICT DR.
SUITE 750
954-421-1944
SGMENGINEERING.COM CA-00006208

REVISIONS

NO.	DESCRIPTION	DATE
	ISSUED FOR BUILDING PERMIT	11/21/2024

ISSUE DATE: 11/21/2024
DESIGNED BY:
DRAWN BY:
CHECKED BY:

STATE OF FLORIDA — NATALIA LIVIAN — AR97614 — REGISTERED ARCHITECT

Digitally signed by Natalia Livian
Date: 2024.11.20 16:15:11 -05'00'

NATALIA LIVIAN
AR 97614

CLIENT
VILLAGE OF PINECREST
PINECREST PARKS & RECREATION

PROJECT
GARY MATZNER PARK

SHEET TITLE
BUILDING SECTIONS

SHEET NUMBER A-310

KEITH PROJECT NUMBER 13861.00

STATUS: CONSTRUCTION DOCUMENTS

Drawing name: P:\2347 Gary Matzner Park\06 PRODUCTION\01 BIM\CAD LINKS\2024.0711 - Clean Title Block Edited\XR-GMP-TTLBK.dwg

Plotted by: diego On —