


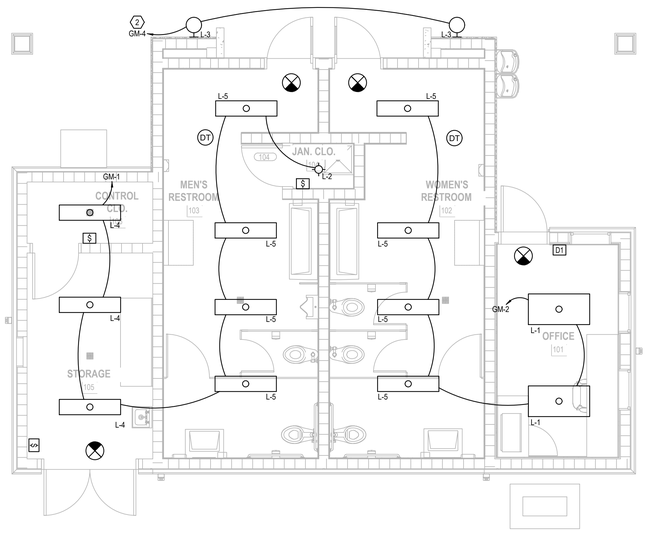


## ELECTRICAL POWER AND LIGHTING PLANS

SCALE: 1/4"=1'-0"  0  2'  4'  8'

## GENERAL NOTES:

a. REFER TO SYMBOL LEGEND ON SHEET E001.

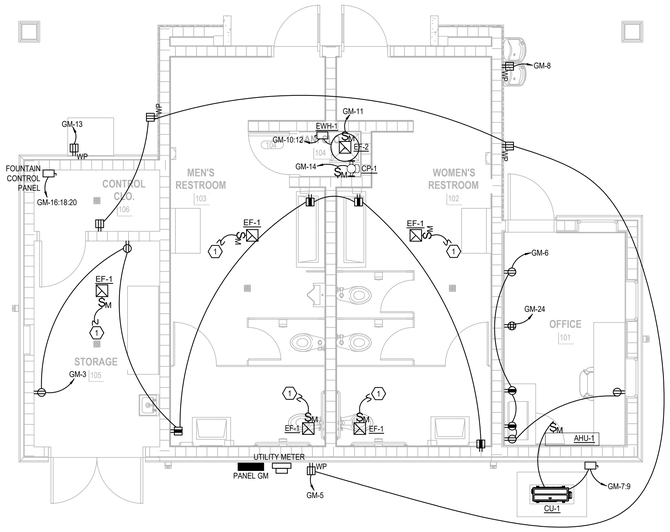b. REFER TO ARCHITECTURAL INTERIOR ELEVATIONS TO COORDINATE EXACT PLACEMENT OF ALL DEVICES, EQUIPMENT, FIXTURES, SWITCHES AND OUTLETS.

c. REFER TO EQUIPMENT SCHEDULES ON DRAWINGS E701 FOR DISCONNECT, CONDUIT AND WIRE SIZES.

d. ALL FEEDERS ARE TO HAVE LESS THAN 2% TOTAL VOLTAGE DROP AND ALL BRANCH CIRCUITS SHALL HAVE LESS THAN 3% VOLTAGE DROP.

e. ALL BRANCH CIRCUITS TO BE PROVIDED WITH DEDICATED NEUTRAL.

f. CONTRACTOR TO SEGREGATE ALL GROUNDS AND NEUTRALS ONTO THE CORRECT BUS.

g. CONTRACTOR TO CONFIRM THAT THERE IS A GROUND CONDUCTOR FOR EACH LOAD OR THAT THE CONDUIT PATH GROUND IS CONTINUOUS FOR EACH LOAD.

h. CONTRACTOR SHALL PROVIDE ARC FLASH WARNING LABELS FOR ALL NEW PANELS.

i. CONTRACTOR TO IDENTIFY CONDUITS EXITING PANEL WITH CIRCUIT NUMBER INFORMATION.

j. ENSURE NEW PANEL HEIGHT DOES NOT RESULT IN EXCEEDING 6'-7" TO HIGHEST BREAKER.

## PLAN KEY NOTES: (#)

1. EXHAUST FAN TO BE CONNECTED TO LOCAL LIGHTING AND CONTROLLED VIA LOCAL LIGHTING CONTROLS.
2. EXTERIOR BUILDING LIGHTING TO BE CONTROLLED VIA PHOTOCELL ON / PHOTOCELL OFF.


**PROJECT LEAD & CIVIL ENGINEERING:**
KEITH
301 EAST ATLANTIC BLVD.
POMPANO BEACH, FL 33060
PH: (954) 788-3400
Florida Engineering Business License: CA7928
Florida Surveyor and Mapper Business License: LB6860
Florida Landscape Architecture Business License: LC26000457

**LANDSCAPE ARCHITECT:**
MKSK
801 INTERNATIONAL PARKWAY
LAKE MARY, FL 32746
407.871.9607
MKSKSTUDIOS.COM

**ARCHITECT:**
WANNEMACHER JENSEN ARCHITECTS
815 NORTHWEST 57 AVE. SUITE 219
MIAMI, FLORIDA 33126
727-822-5566
WJARC.COM AA0002277

**MECHANICAL, PLUMBING, & ELECTRICAL ENGINEERING:**
SGM ENGINEERING
5301 WATERFORD DISTRICT DR.
SUITE 750
954-421-1944
SGMENGINEERING.COM CA-00006208


**REVISIONS**

| NO. | DESCRIPTION | DATE |
|---|---|---|
| | | |
| | | |
| | | |
| | | |
| | | |
| | | |
| | | |
| | | |
| | | |
| | | |
| | | |

**PRELIMINARY PLAN NOT FOR CONSTRUCTION**
THESE PLANS ARE NOT FULLY PERMITTED AND ARE SUBJECT TO REVISIONS MADE DURING THE PERMITTING PROCESS.

| | |
|---|---|
| ISSUE DATE: | XX/XX/20 |
| DESIGNED BY: | XXX |
| DRAWN BY: | XXX |
| CHECKED BY: | XXX |

THOMAS F. DONAHUE, P.E.
FLORIDA REG. NO. 60529
(FOR THE FIRM)

CLIENT
**VILLAGE OF PINECREST**
PINECREST PARKS & RECREATION

PROJECT

SHEET TITLE
ELECTRICAL POWER AND LIGHTING PLANS

SHEET NUMBER E301

KEITH PROJECT NUMBER 13861.00

STATUS: PRELIMINARY

Plotted by: mitch On 11/20/2024 4:25 PM

Drawing name: G:\project files\2024\2024-256 village of pinecrest- gary nistrzer park\Drawings\100-E301-2024256.dwg

CRAIG W. THOMPSON LICENSE No. 92233 STATE OF FLORIDA PROFESSIONAL ENGINEER
CRAIG W. THOMPSON – FL92233

SGM ENGINEERING
935 LAKE BALDWIN LANE
ORLANDO, FL. 32814
TEL: 407-767-5188
FAX: 407-767-5772
CA-00006208
SGM #: 2024-256
WWW.SGMENGINEERING.COM

COPYRIGHT©2024 SGM ENGINEERING, INC.