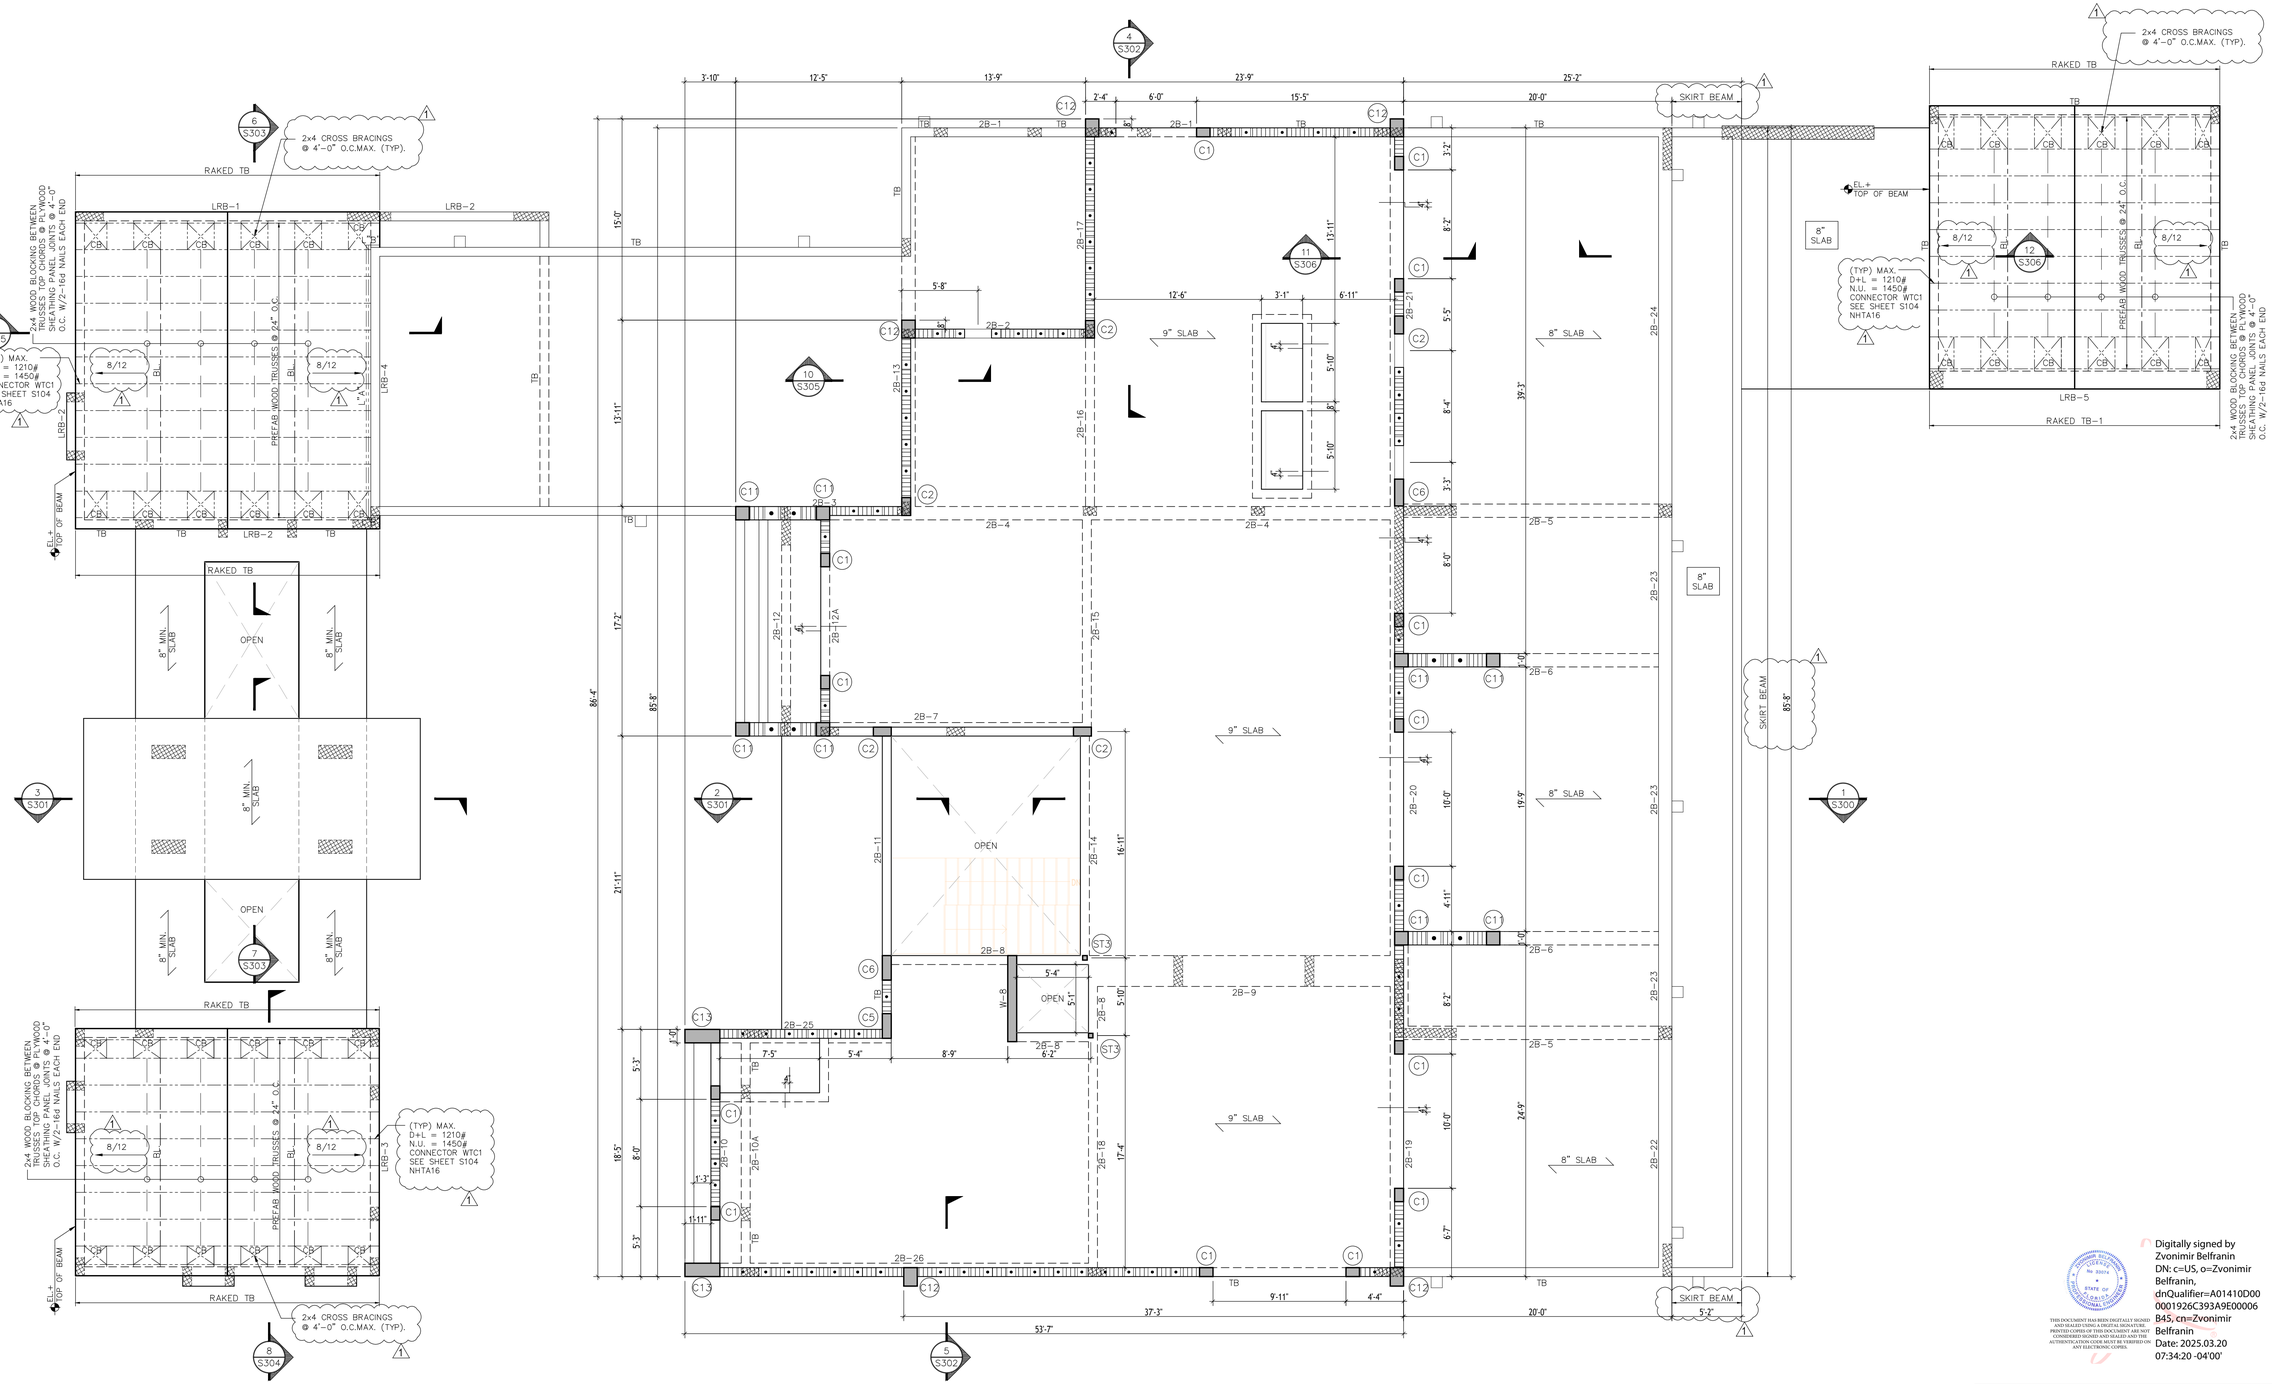


1 SECOND FLOOR FRAMING PLAN
3/16" = 1'-0"

# RESIDENCE: GS JPD 10635 LLC

10635 SW 63 AV
MIAMI, FL

SEAL


BALLI-TRAUTMAN ARCHITECTS LLC -AA26002968

GIORGIO LUIGI BALLI -AR13951
DAVID SCOTT TRAUTMAN -AR15045


**REVISIONS**

| NO. | DESC | DATE |
|---|---|---|
| 1 | COMMENTS | 3-19-2025 |

BALLI - TRAUTMAN
ARCHITECTURE INTERIORS CONSTRUCTION

| | |
|---|---|
| JOB NUMBER: | |
| CHECKED BY: | GB |
| ISSUE DATE: | Issue Date |
| SCALE: | AS NOTED |

SHEET TITLE

## SECOND FLOOR FRAMING PLAN

SHEET NUMBER

# S102


THIS DOCUMENT HAS BEEN DIGITALLY SIGNED AND SEALED USING A DIGITAL SIGNATURE. PRINTED COPIES OF THIS DOCUMENT ARE NOT CONSIDERED SIGNED AND SEALED AND THE AUTHENTICATION CODE MUST BE VERIFIED ON ANY ELECTRONIC COPIES.

Digitally signed by Zvonimir Belfranin
DN: c=US, o=Zvonimir Belfranin, dnQualifier=A01410D0000001926C393A9E00006845, cn=Zvonimir Belfranin
Date: 2025.03.20 07:34:20 -04'00'



Zvonimir T. Belfranin, P.E.
Consulting Structural Engineer
P.E. # 33074
4836 S.W. 74 CT.,MIAMI, FLORIDA 33155
(305) 669-0255
BELFRANIN@AOL.COM



COPYRIGHT BALLI-TRAUTMAN ARCHITECTS, LLC
1533 SUNSET DRIVE SUITE 101, CORAL GABLES, FL 33143