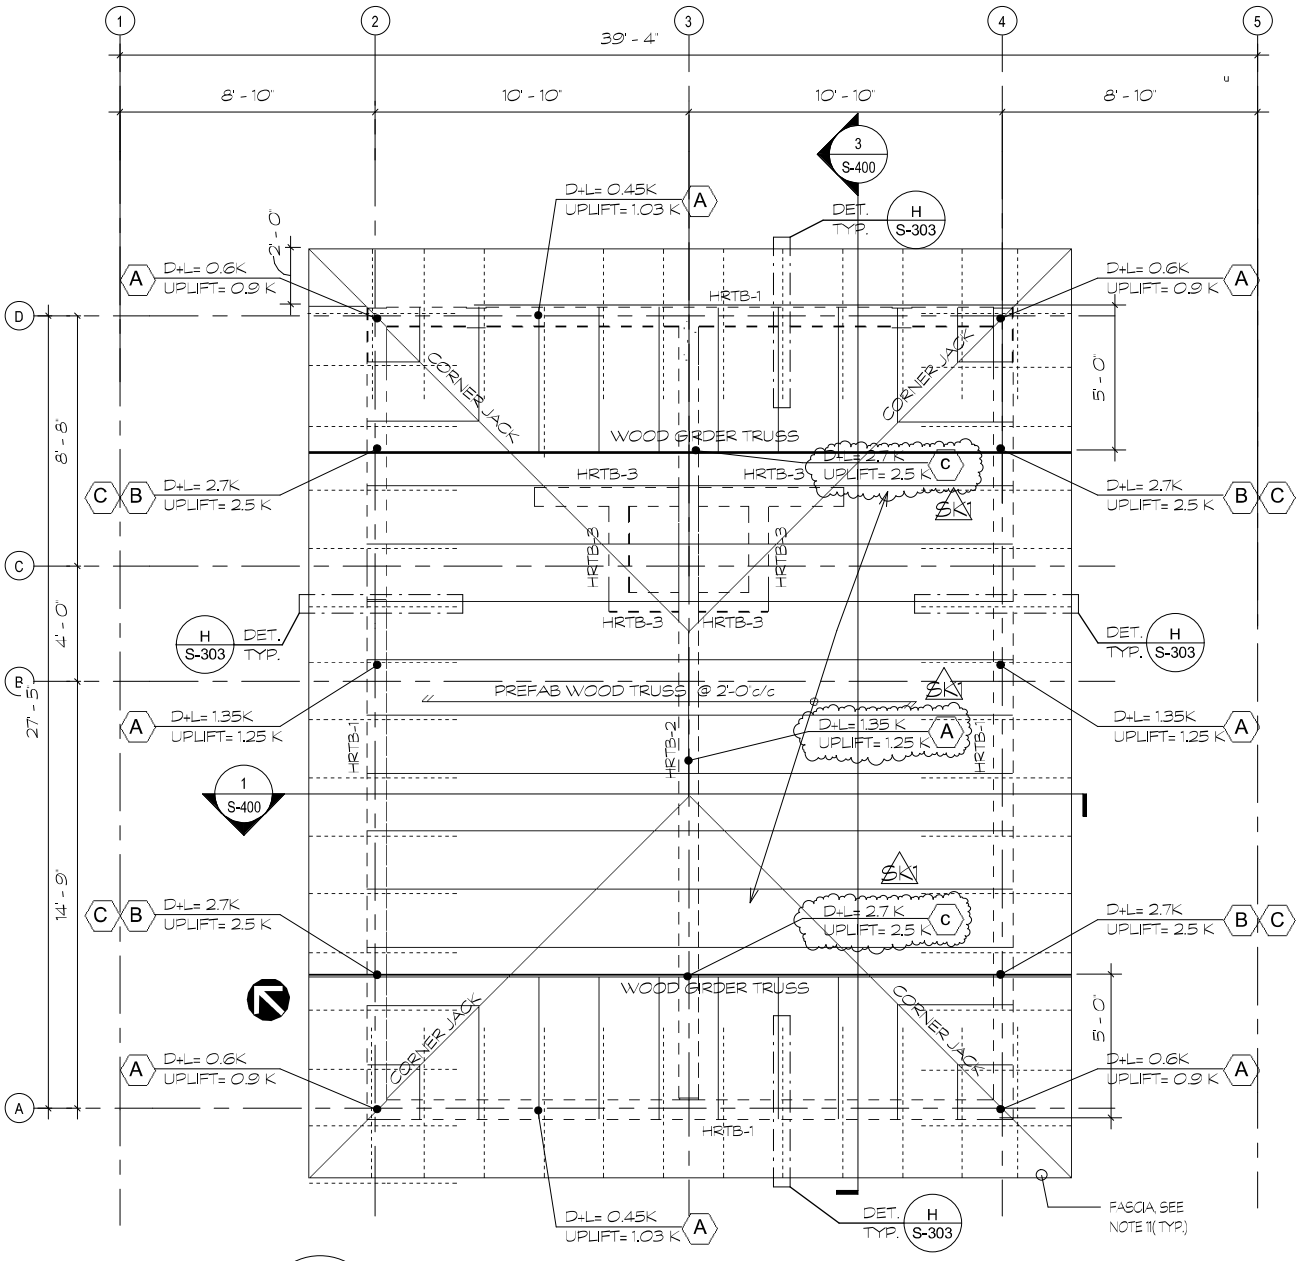

3 HIGH ROOF FRAMING PLAN

S-200 Scale: 1/4" = 1'-0"

D.D.A. ENGINEERS P.A.
CONSULTING ENGINEERS
4930 S.W. 74TH Court
Miami, Florida, 33155
Phone: (305)666-0711
Fax:(305)666-6259
www.ddaeng.com

GARY MATZNER PARK

HIGH ROOF FRAMING PLAN

Project number	2024-70-A	SK-1
Date	11-25-2025	
Drawn by	DDA	
Checked by	DDA	Scale