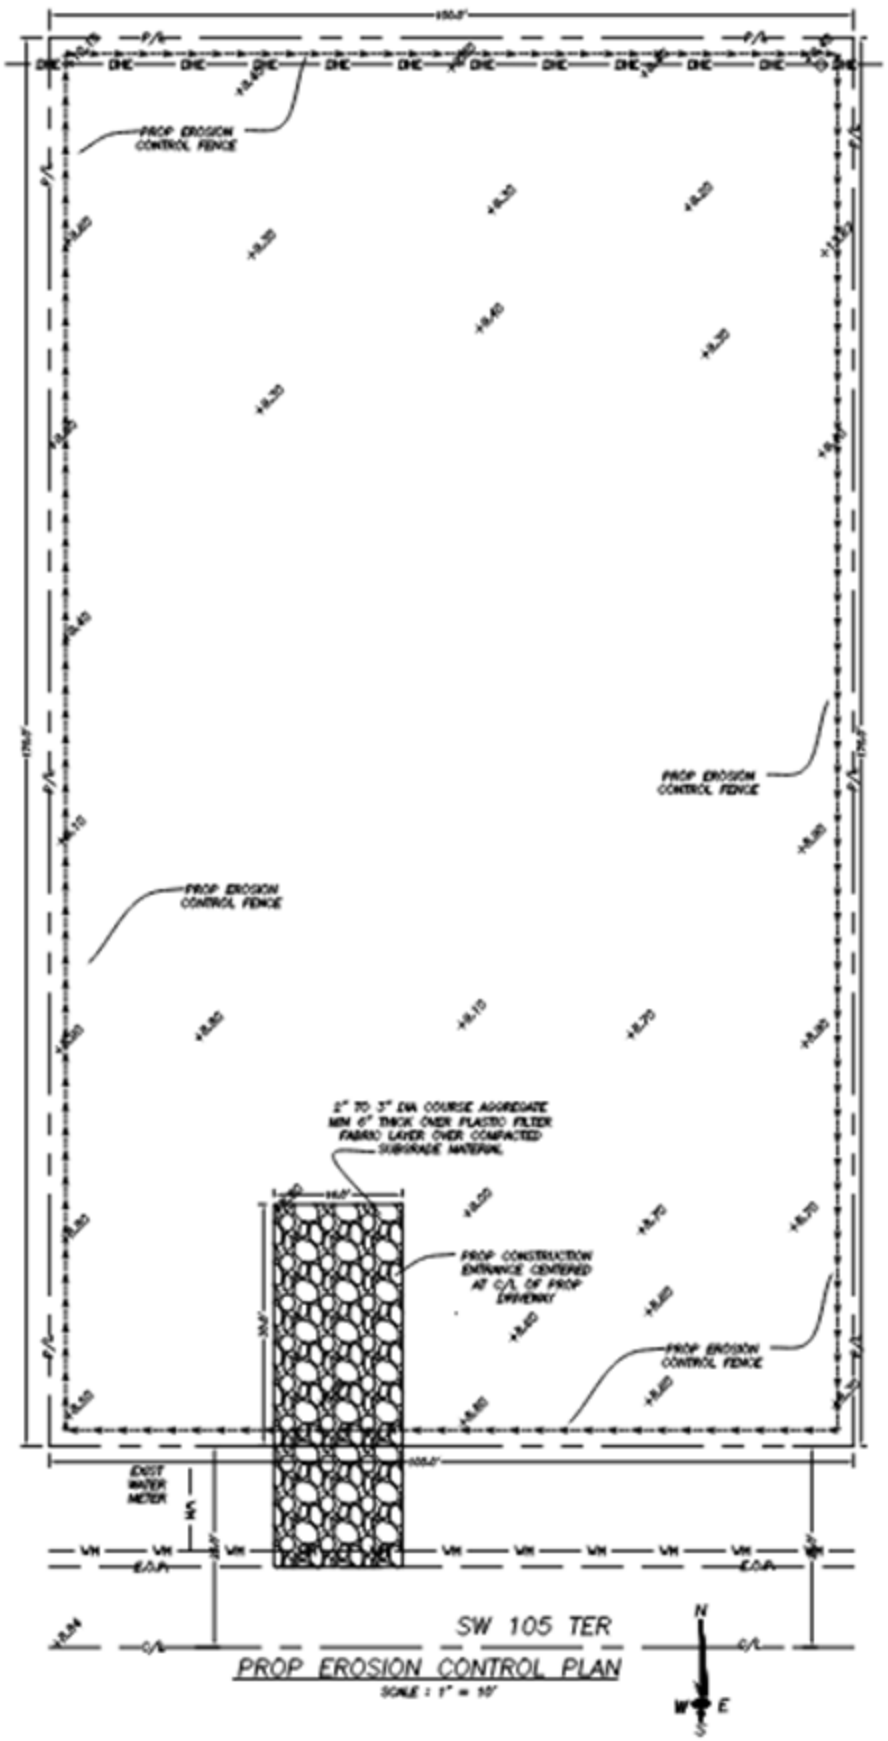

PROP EROSION CONTROL PLAN

SCALE : 1" = 10'