SCOPE OF WORK

TEMPORARY CONSTRUCTION FENCE USING EXISTING CHAIN LINK FENCE AND ADDING DARK GREENS SCREENS TO PERIMETER FENCES ALL FOUR SIDES. NEW TEMPORARY CONSTRUCTION ENTRY GATES WITH BALLAST ROCK DRIVEWAY.

TEMPORARY FENCE CONSTRUCTION

1. FENCES MAY BE CONSTRUCTED WITHOUT A TOP AND BOTTOM RAIL.
2. GATES MUST REMAIN IN GOOD WORKING ORDER AND MUST BE CLOSED AND SECURED DURING NON-WORKING HOURS.
3. GATES SHALL BE CONSTRUCTED SO THAT THEY SWING IN TOWARDS THE CONSTRUCTION SITE.
4. GATES MUST BE CONSTRUCTED WITH THE SAME DESIGN CHARACTERISTICS AS THE TEMPORARY CONSTRUCTION FENCE.
5. DARK GREEN FABRIC SCREEN SHALL BE ANCHORED IN EACH GROMMET WITH ZIP TIES.
6. FABRIC WEIGHT SHALL MEET OR EXCEED FIVE AND THREE-TENTHS (5.3) OUNCES PER SQUARE YARD. FABRIC SHALL HAVE A THREE-PLY REINFORCED HEM ON TOP AND BOTTOM WITH BRASS GROMMETS EVERY 12".

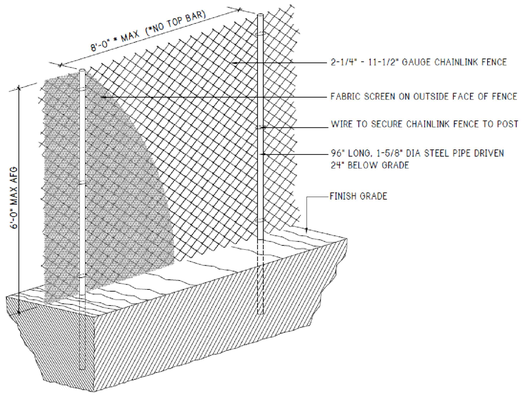

VILLAGE OF PINECREST — **TEMPORARY CONSTRUCTION FENCE**

Revised 5.24.23

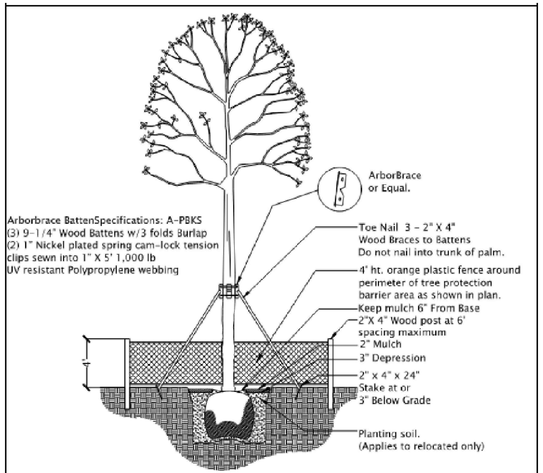

Existing & Relocated Trees and Palms Protective Barrier & Bracing Section Detail

N.T.S.

Place three straps or wood braces on trees & palms less than 8" caliper
Place four wood braces on trees & palms over 8" caliper
Place protective barrier on trees & palms to remain and trees & palms to be relocated.
barriers on existing trees to remain may be made out of plastic orange temp. fence type.

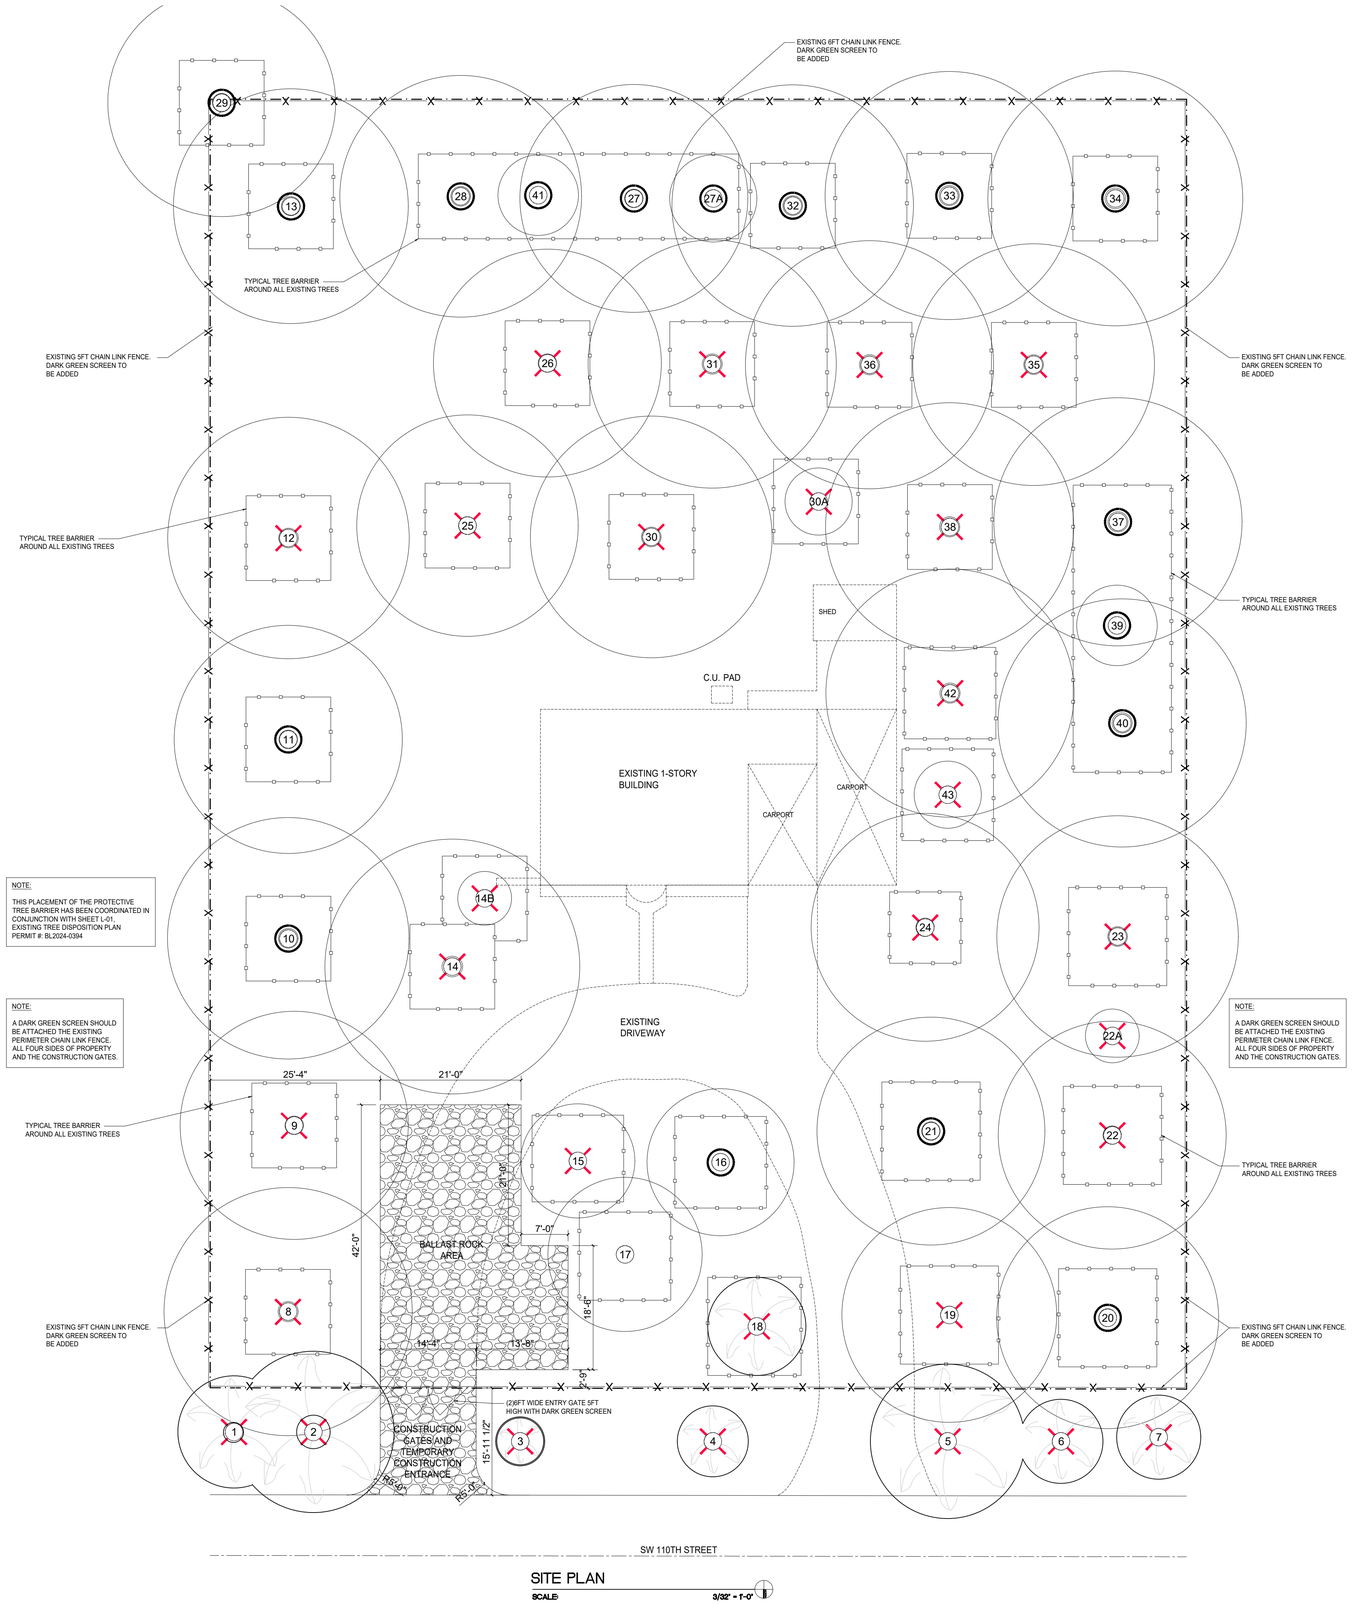

SITE PLAN

SCALE: 3/32" = 1'-0"

KAPARIS ARCHITECTURE
8072 PIEDMONT DRIVE
NAPLES, FL 34104
P 305.282.1373
E ANTONIO@KAPARIS-ARCH.COM

Antonio Kaparis

Digitally signed by Antonio Kaparis
Date: 2025.08.05 15:30:59 -04'00'

ANTONIO KAPARIS
AR101021

REV.	DATE	COMMENT

TEMPORARY CONST. FENCE:

LINSDORF LLC RESIDENCE

7800 SW 110TH ST.
PINECREST, FL 33156

OWNERSHIP AND USE OF THESE DOCUMENTS SPECIFICATIONS AS INSTRUMENTS OF ARE AND SHALL REMAIN THE PROPERTY OF ARCHITECT WHETHER THE PROJECT THEY MADE FOR IS EXECUTED OR NOT. THEY NOT BE USED BY THE OWNER OR OTHERS, OTHER PROJECTS OR FOR ADDITIONS TO PROJECT BY OTHERS, EXCEPT BY AGREEMENT WRITING AND WITH APPROPRIATE TO THE ARCHITECT.

PROJECT NO.:	25-07
ISSUE DATE:	08.04.25
PLOT DATE:	08.04.25
SCALE:	AS NOTED
DRAWN BY:	KA
CHECKED BY:	AK

SHEET TITLE:

SITE PLAN

SHEET NUMBER:

A1.0