TEMPORARY FENCE detail

SCALE: NTS

LEGAL DESCRIPTION

LOT 6, BLOCK 12, OF "TOWN AND RANCH ESTATES", ACCORDING TO THE PLAT THEREOF AS RECORDED IN PLAT BOOK 50 AT PAGE 46, OF THE PUBLIC RECORDS OF MIAMI-DADE COUNTY, FLORIDA.

FOLIO# 20-5013-003-1080

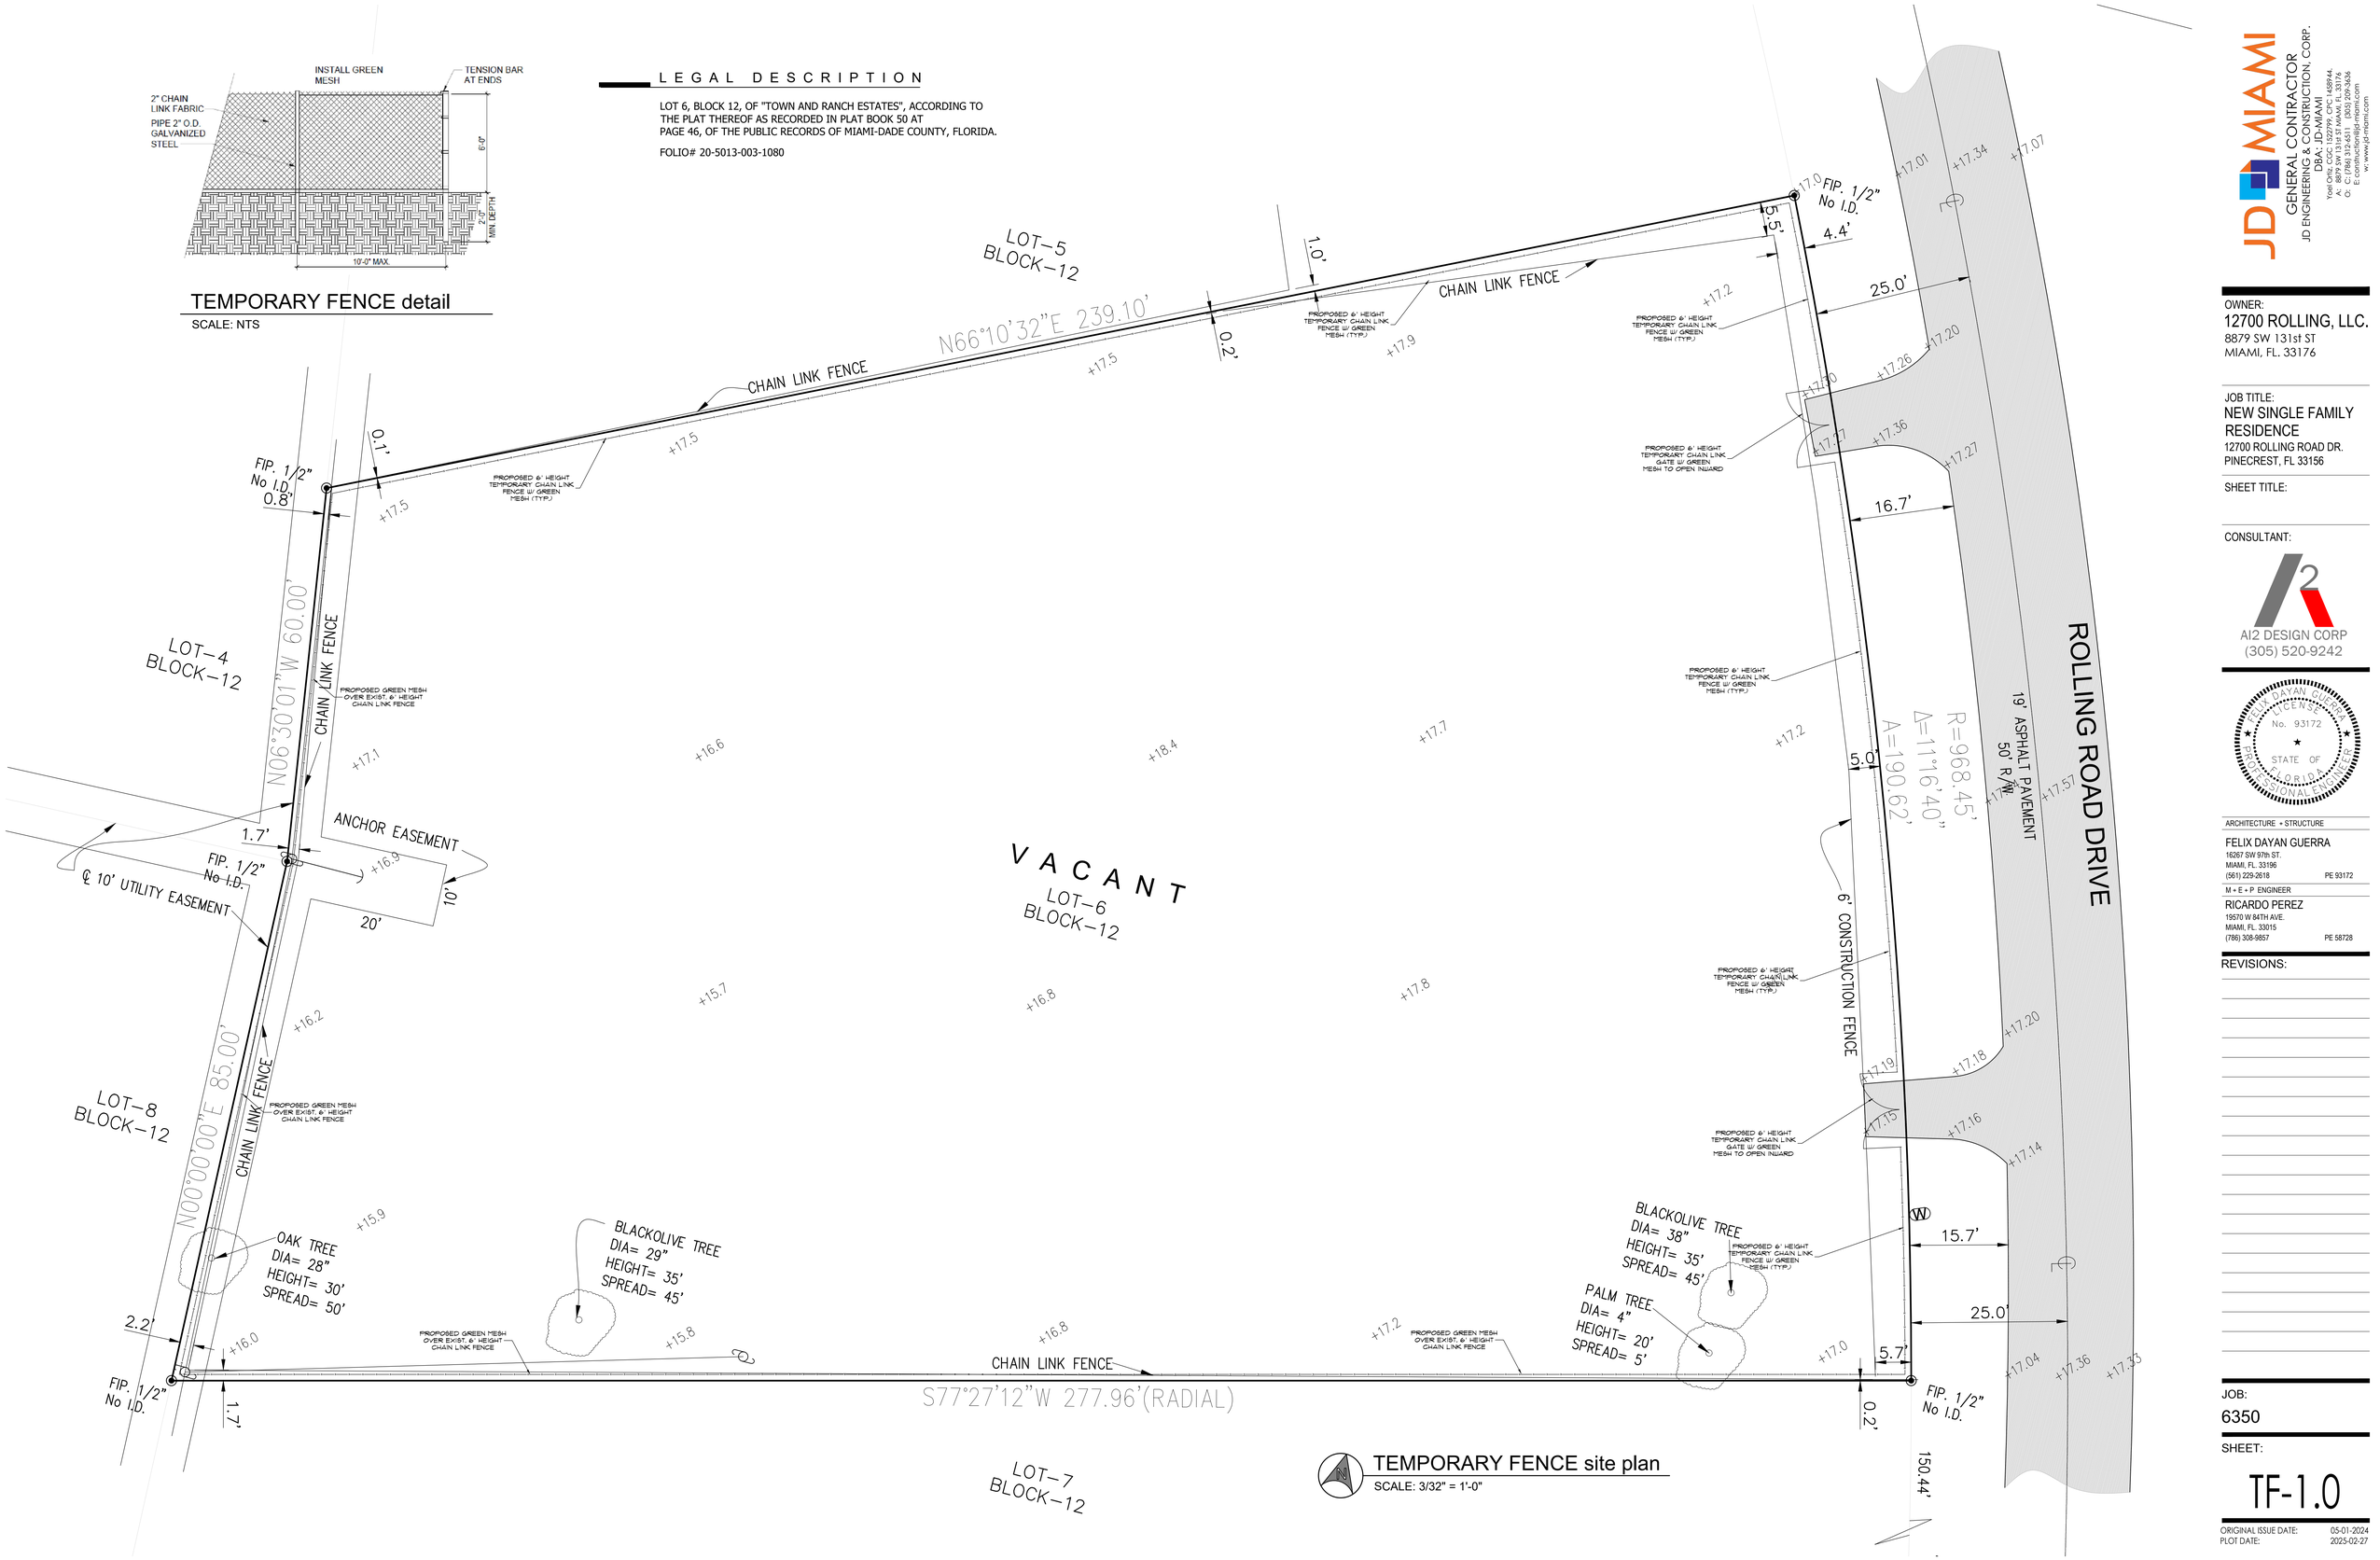

TEMPORARY FENCE site plan

SCALE: 3/32" = 1'-0"

JD MIAMI
GENERAL CONTRACTOR
JD ENGINEERING & CONSTRUCTION, CORP.
DBA: JD-MIAMI
Yoel Ortiz, CGC: 1522799, CPC: 1458944.
8879 SW 131st ST. Miami FL 33176
O: C: (786) 312-4311 (305) 209-3626
E: construction@jd-miami.com
w: www.jd-miami.com

OWNER:
12700 ROLLING, LLC.
8879 SW 131st ST
MIAMI, FL. 33176

JOB TITLE:
NEW SINGLE FAMILY RESIDENCE
12700 ROLLING ROAD DR.
PINECREST, FL 33156

SHEET TITLE:

CONSULTANT:

AI2 DESIGN CORP
(305) 520-9242

FELIX DAYAN GUERRA LICENSED PROFESSIONAL ENGINEER No. 93172 STATE OF FLORIDA

ARCHITECTURE + STRUCTURE

FELIX DAYAN GUERRA
16267 SW 97th ST.
MIAMI, FL. 33196
(561) 229-2618 PE 93172

M + E + P ENGINEER
RICARDO PEREZ
19570 W 84TH AVE.
MIAMI, FL. 33015
(786) 308-9857 PE 58728

REVISIONS:

JOB:
6350

SHEET:
TF-1.0

ORIGINAL ISSUE DATE: 05-01-2024
PLOT DATE: 2025-02-27