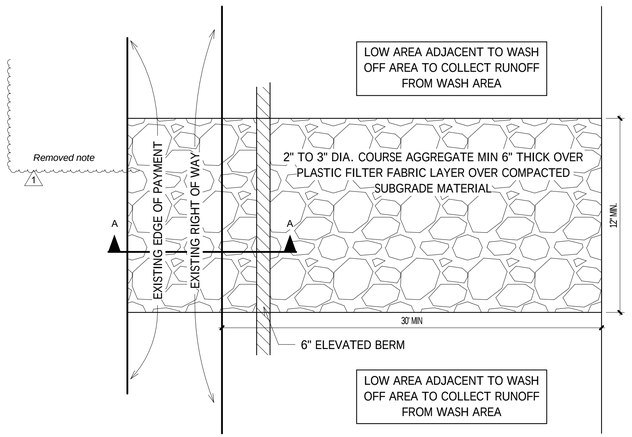

PLAN VIEW

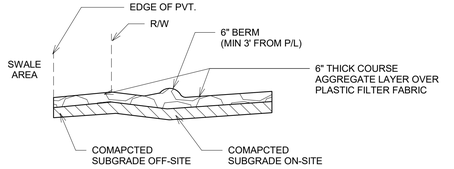

SECTION "A" - "A"

NOTES:

1. THE CONSTRUCTION ENTRANCE SHALL BE MAINTAINED IN A CONDITION SO IT PREVENTS SEDIMENTS FROM TRACKINIG OF FLOWING OFF THE CONSTRCUTION SITE ONTO THE PUBLIC RIGHT- OF WAY. IHIS MAY REQUIRE THE CLEANING OR REPLACEMENT OF THE COURSE AGGREGATE.

2. IT MAY BE NECESSARY TO WASH THE TRUCK TIRES THAT WILL BE LEAVING THE SITE.

3. IF WASHING IS REQUIRED THEN IT WILL BE DONE SO THAT THE WASH RUN-OFF GOES TO DEPRESSED AREA ADJACENT TO THE CONSTRUCTION ENTRANCE AND NOT FLOW TO THE PUBLIC RIGHT-OF-WAY.

UNLESS OTHERWISE SPECIFICALLY DIRECTED: NO SIDEWALK IS TO BE REMOVED FOR THE PURPOSE OF INSTALLING THE BALLAST ROCK ENTRANCE

BALLAST ROCK IS DEFINED AS 2"-3" DIAMETER LIMEROCK AGGREGATE - NO 57# STONE - NO PEA ROCK- NOTHING BUT BALLAST ROCK

(2) CONSTRUCTION ENTRANCE DETAIL
3/8" = 1'-0"

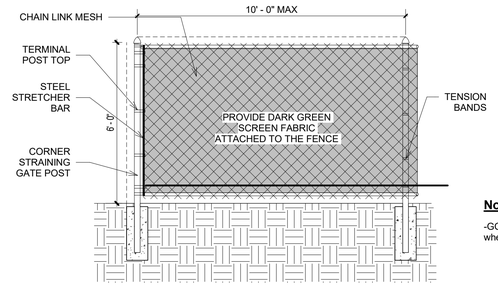

Notes

-GC to attach the screening fabric on the existing fence when that one its in good conditions.

(3) TEMP FENCE (6FT HEIGHT)
3/8" = 1'-0"

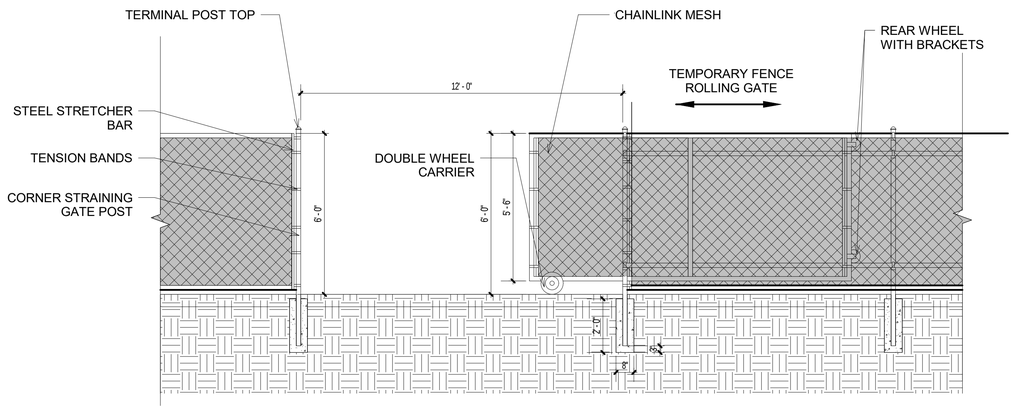

TEMP FENCE ROLLING GATE (6FT HEIGHT)
(4) 3/8" = 1'-0"

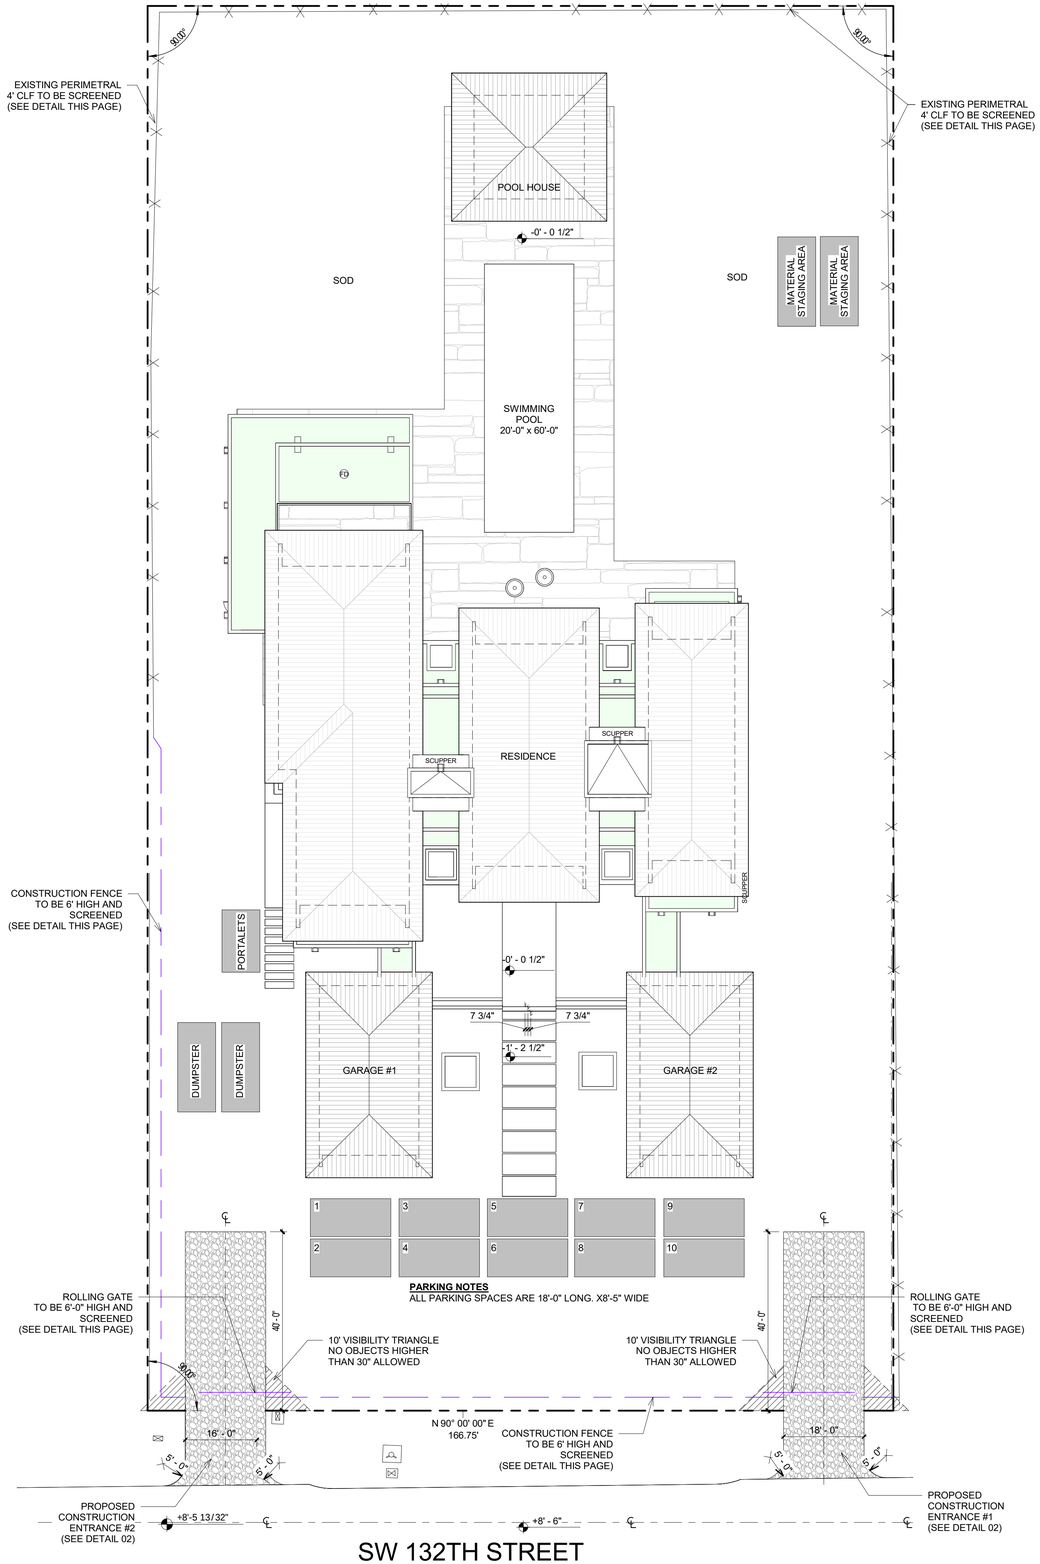

(1) SITE PLAN_TEMPORARY FENCE
1/16" = 1'-0"

HERRERA RESIDENCE

6825 SW 132nd St,
Pinecrest, FL 33156.

SEAL

giorgio balli
Digitally signed by giorgio balli
Date: 2025.07.08 10:49:49 -04'00'

BALLI-TRAUTMAN ARCHITECTS LLC -AA26002968

GIORGIO LUIGI BALLI -AR13951
DAVID SCOTT TRAUTMAN -AR15045

REVISIONS

NO.	DESC	DATE
1	CC Rev.1	07/08/25

PERMIT SET

BALLI - TRAUTMAN
ARCHITECTURE INTERIORS CONSTRUCTION

JOB NUMBER:	HERRERA
CHECKED BY:	GB
ISSUE DATE:	05/16/2025
SCALE:	AS NOTED

SHEET TITLE

TEMPORARY FENCE

SHEET NUMBER

TF-1

COPYRIGHT BALLI-TRAUTMAN ARCHITECTS, LLC
1533 SUNSET DRIVE SUITE 101, CORAL GABLES, FL 33143