THE ARCHITECT HEREBY EXPRESSLY RESERVES THE COPYRIGHT AND PROPERTY RIGHTS IN THESE PLANS. DRAWINGS ARE NOT TO BE REPRODUCED, CHANGED, OR COPIED IN ANY FORM OR MANNER WHATSOEVER WITHOUT FIRST OBTAINING WRITTEN PERMISSION AND CONSENT. NOR ARE THEY TO BE ASSIGNED TO ANY PARTY WITHOUT FIRST OBTAINING SAID WRITTEN PERMISSION AND CONSENT.

SCOPE OF WORK

1. EXPANSION TO AN EXISTING AIR CONDITIONED HOUSE.
2. PROVIDE NEW RECEPTACLE AND LIGHTING AS SHOWN.
3. EXISTING HVAC TO BE REPLACED IN EXISTING STRUCTURE.

KEY NOTES

(1) REPLACED GROUND MOUNTED HVAC UNIT. PROVIDE NEW SERVICE SWITCH.

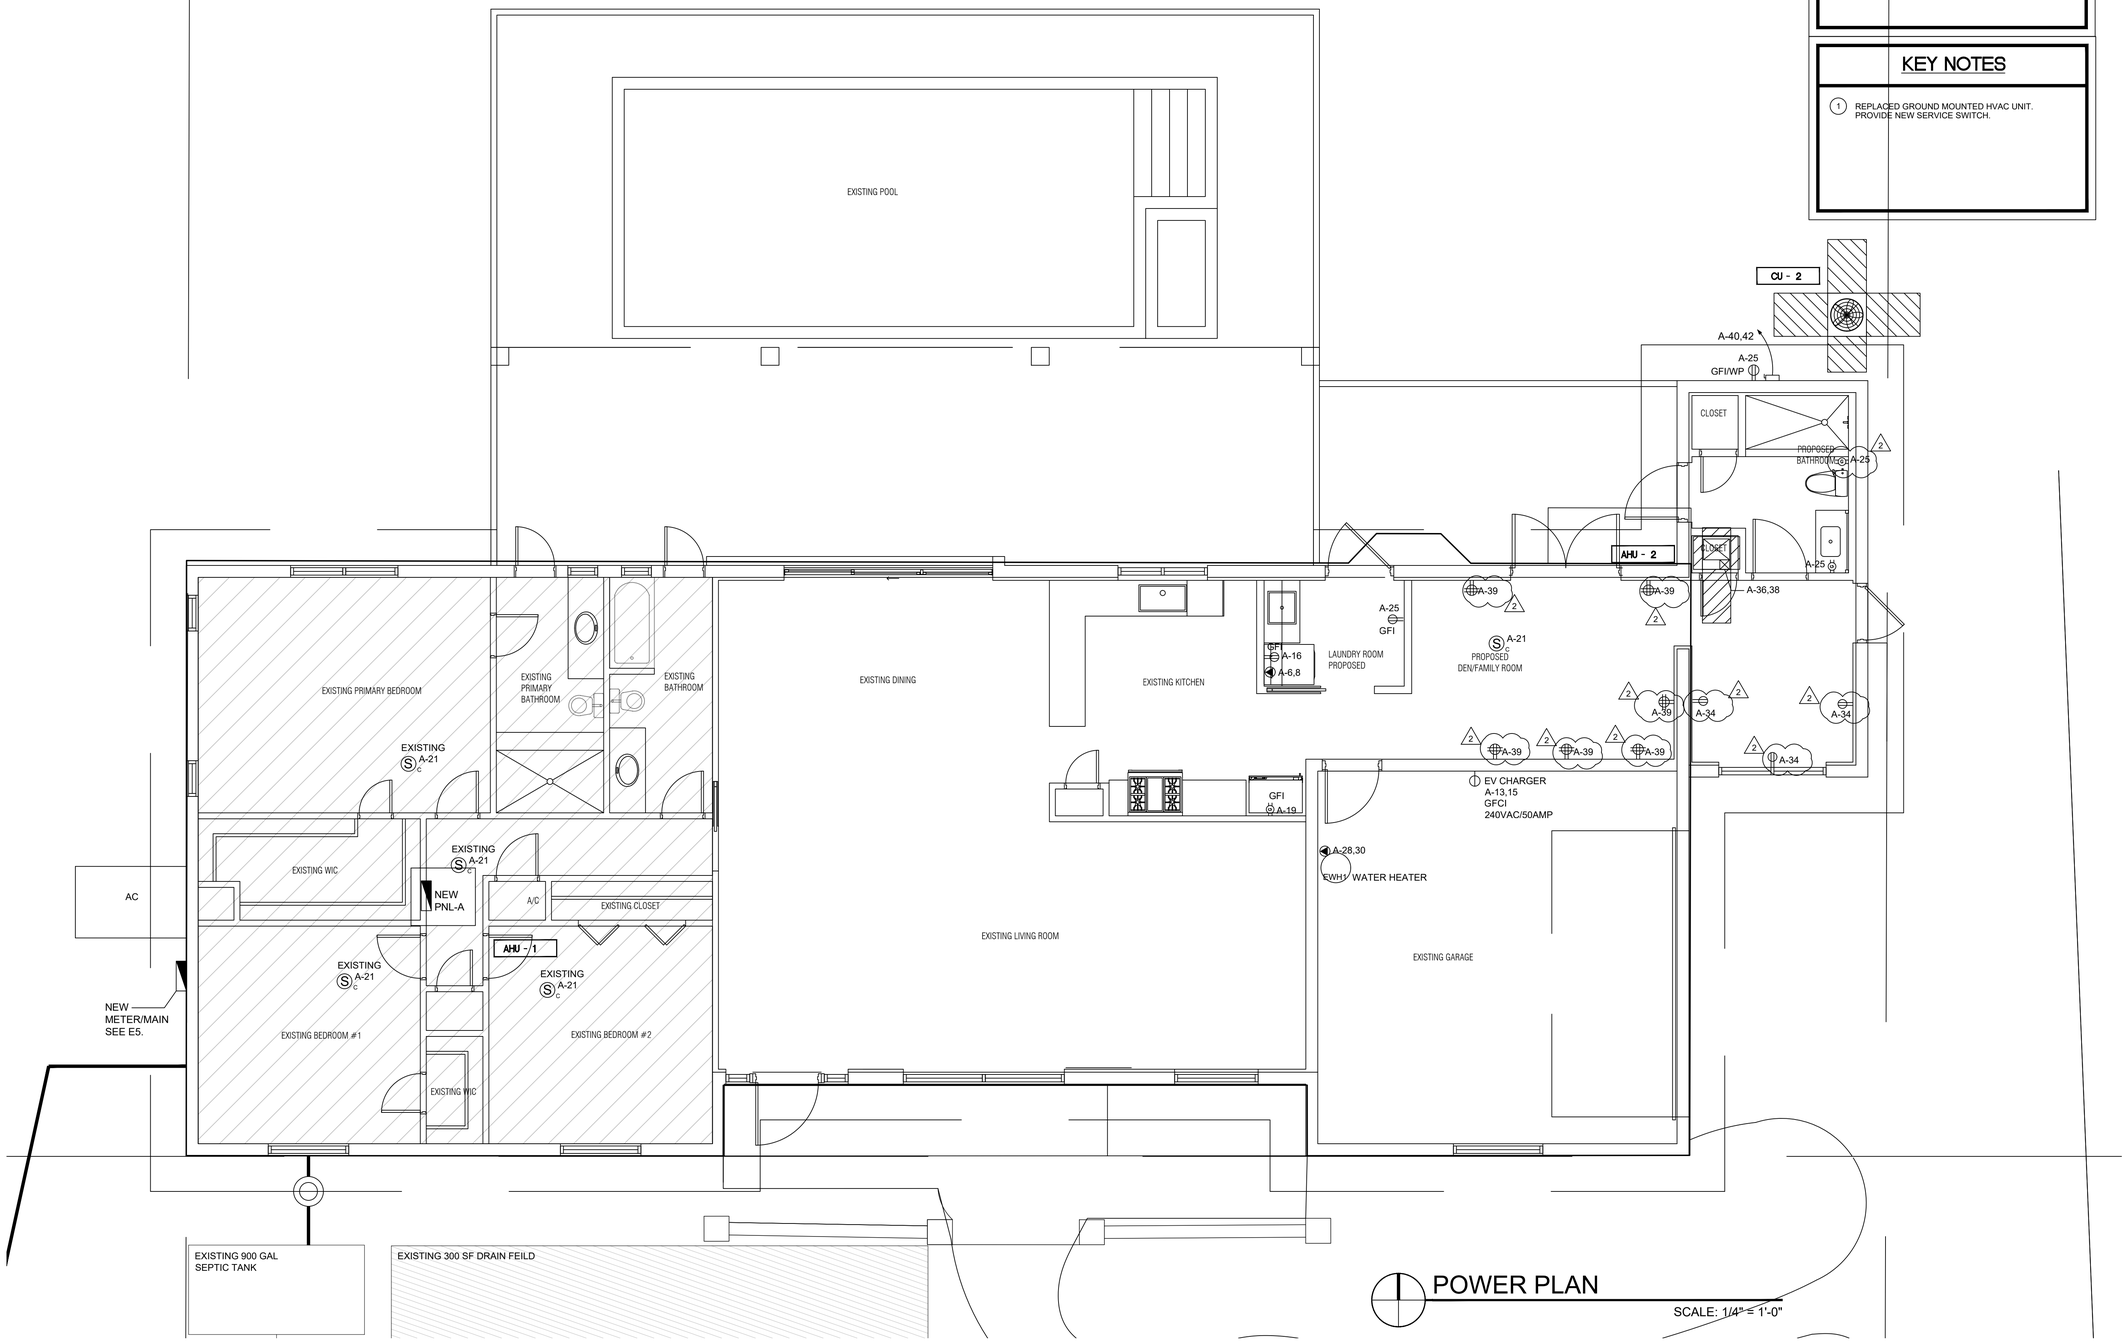

POWER PLAN

SCALE: 1/4" = 1'-0"

ARKO ARCHITECTURE, LLC
2980 McFARLANE RD. SUITE 200
COCONUT GROVE, FL 33133
edgardo@thearkogroup.com
eduardo@thearkogroup.com
c: 954.647.1447
c: 305.951.6181

ADDITION & RESTORATION FOR:

MAZZINI & MELINE RESIDENCE

10300 SW 70TH AVE,
MIAMI, FL 33156

Digitally signed by Edgardo J Betancourt Santiago
Date: 2026.04.22 09:50:17-04'00'

STATE OF FLORIDA
EDGARDO J BETANCOURT SANTIAGO
AR99726
REGISTERED ARCHITECT

DRAWN BY --
DATE 04.03.23 CHECKED BY --
PROJECT 22-84

REVISIONS

1	B.D. COMMENTS	11.04.23

POWER PLAN

CONSTRUCTION DOCUMENTS

E4