DRIVEWAY LEGEND

LUCIFER LIGHTING / BOLLARD: STEP & PATHLIGHT
MODEL: BOL1

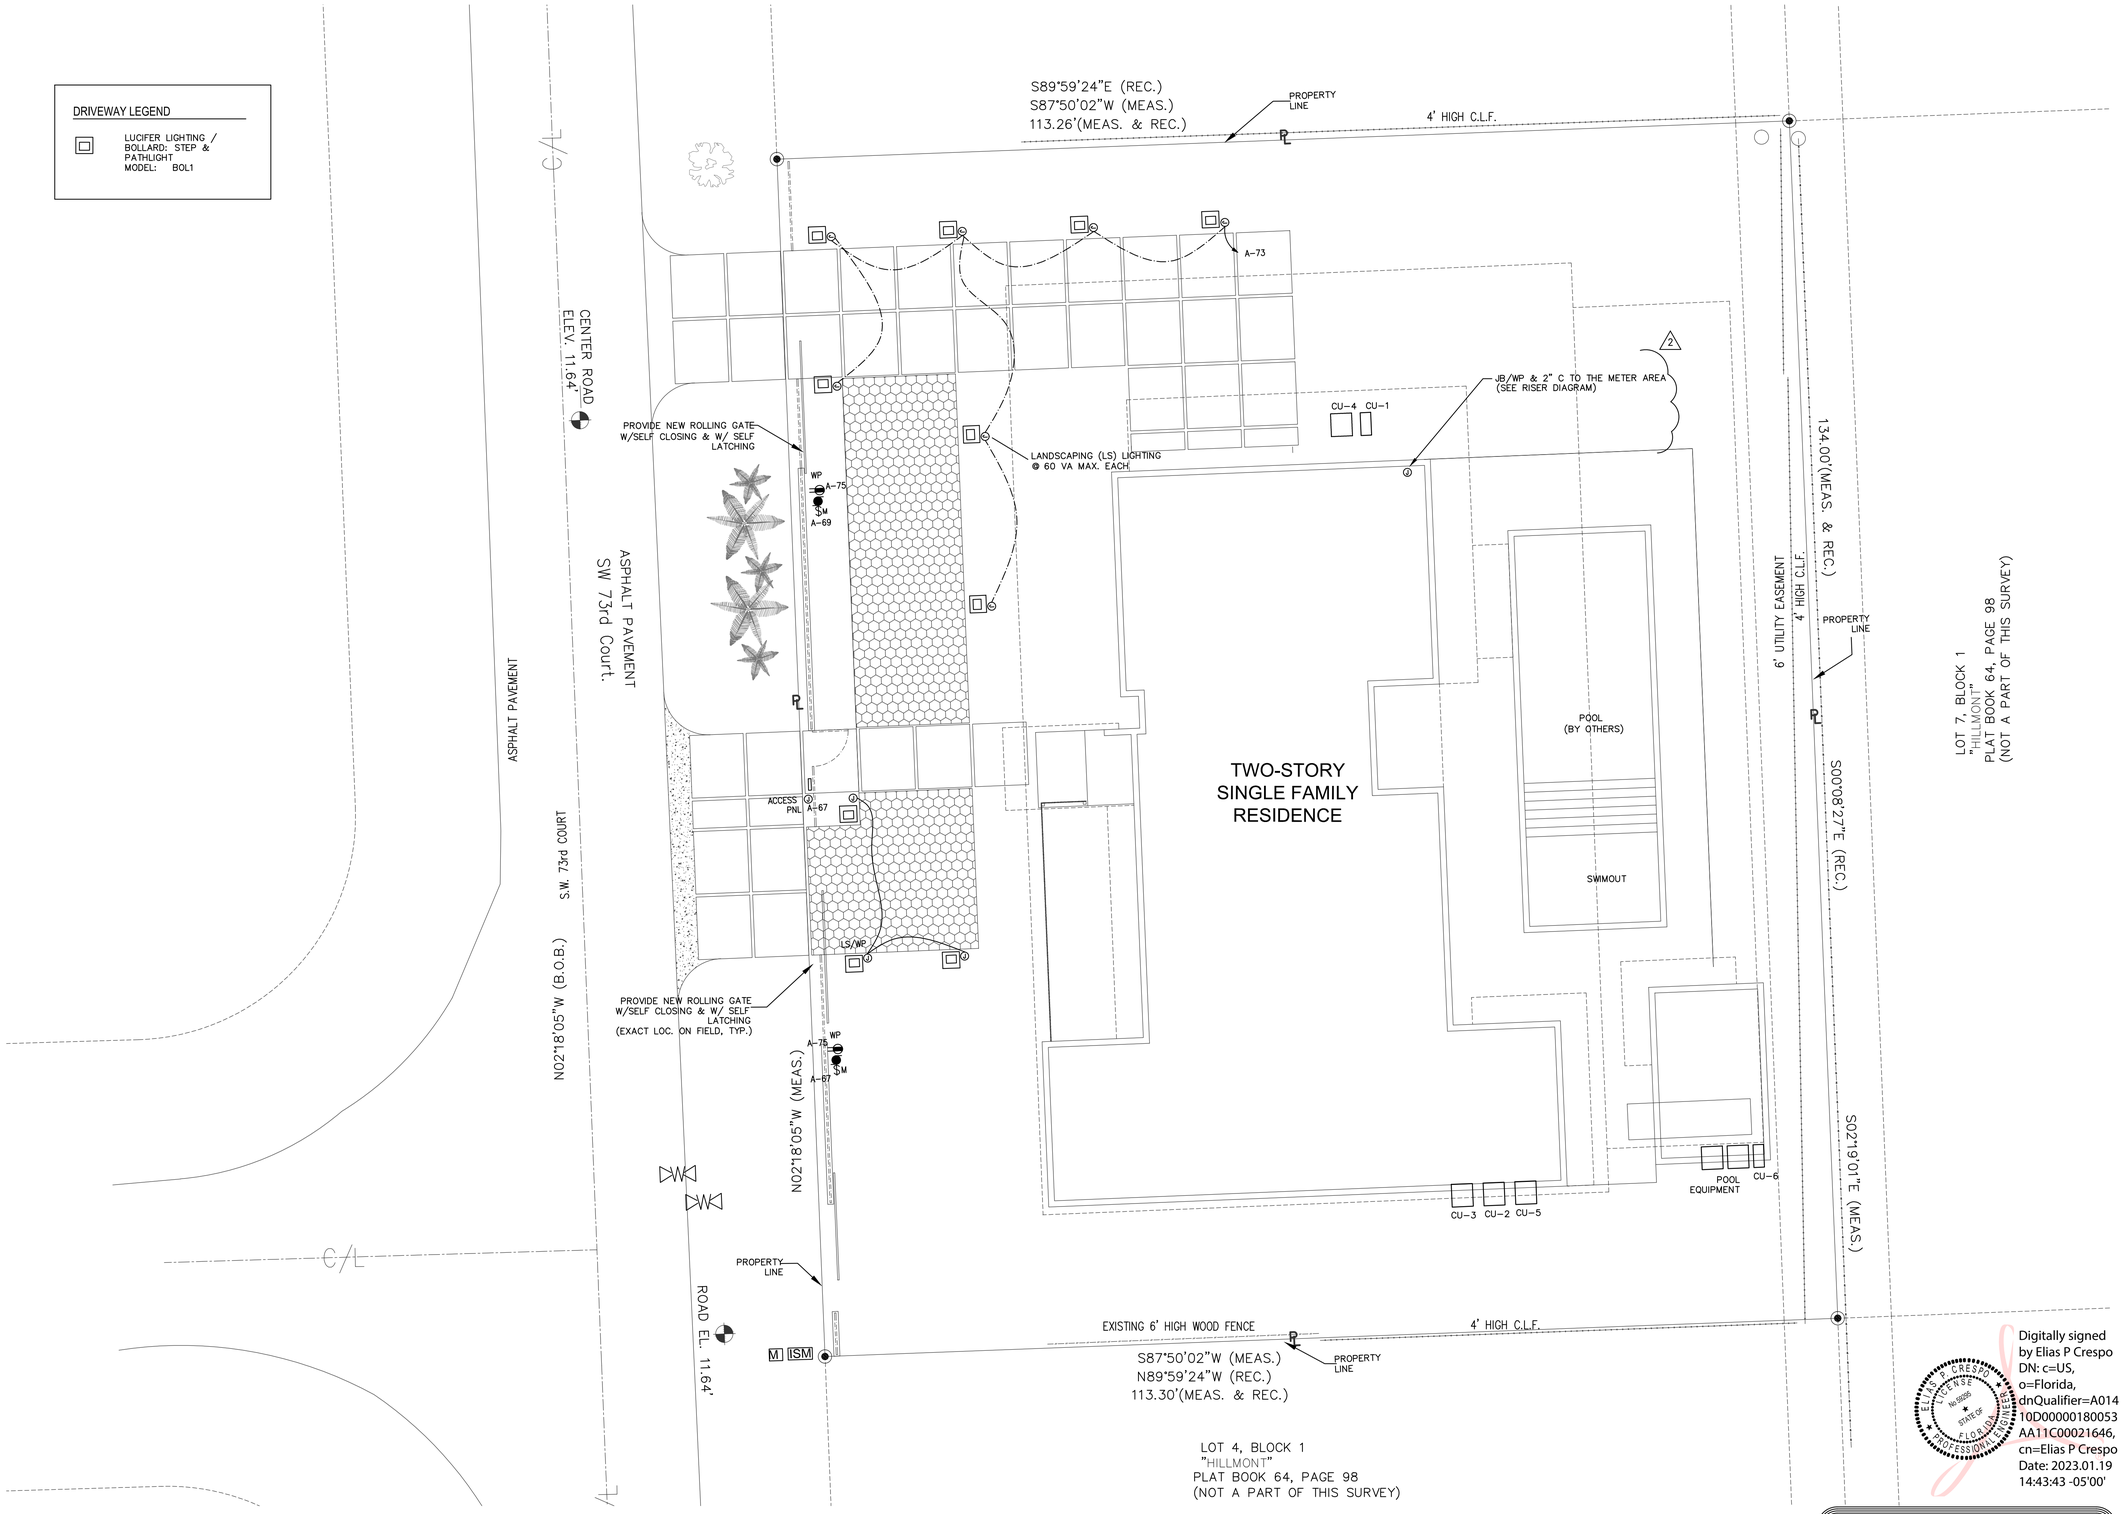

ELECTRICAL SITE PLAN

0 4 8 16 24 SCALE: 1/8" = 1'-0"

Digitally signed by Elias P Crespo
DN: c=US, o=Florida, dnQualifier=A01410D00000180053AA11C00021646, cn=Elias P Crespo
Date: 2023.01.19 14:43:43 -05'00'

ELIAS P. CRESPO LICENSE No. 59295 STATE OF FLORIDA PROFESSIONAL ENGINEER

22-043

Elias P. Crespo
7724 W 29 Ln £102
HIALEAH, Florida, 33018
Phone (786) 413-6415 Fax (305) 824-9597
ELECTRICAL ENGINEER
P.E. LICENCE : 59295

RAMOSMARTINEZarchitects

MIAMI
655 W. FLAGLER ST.
SUITE 205
MIAMI, FL 33130

REGISTRATION: A A 26000528
WEBSITE: www.rmarq.com
TELEPHONE: 305-548-3006

NEW YORK
11 ERIE STREET
2nd FLOOR
JERSEY CITY, NJ 07302

NEW RESIDENCE
FOR
ELIGES INVESTORS CONSTRUCTION
AT
9841 SW 73rd COURT
PINECREST, FLORIDA 33156

STRUCTURAL ENGINEER:
EASTERN ENGINEERING
3401 NW 82nd AVE. SUITE 370
MIAMI, FLORIDA 33122 305-599-8133

SEAL:

MECHANICAL ENGINEER:
-

CIVIL ENGINEER:
-

LANDSCAPE ARCHITECT:
-

ARCHITECT:
HUMBERTO RAMOS
AR 0017833

COPYRIGHT - 2021 - **RAMOS**MARTINEZarchitects, inc.
THE DESIGNS, IDEAS AND DETAIL INDICATED OR REPRESENTED BY THIS DRAWING, CREATED AND DEVELOPED FOR USE ON THIS PROJECT, ARE OWNED BY AND THE LEGAL PROPERTY OF RAMOSMARTINEZ architects, Inc. USE, REPRODUCTION, DISTRIBUTION OR ALTERATION IS PROHIBITED WITHOUT WRITTEN AUTHORIZATION BY THE ARCHITECT.

KEY PLAN:

COMM. NO.: 17-117
DATE: JANUARY, 2022
DRAWN BY:
CONTENT:

NO:	REVISION:	DATE:
2	01/04/23 B.D.C.	

SHEET NUMBER:

E-1