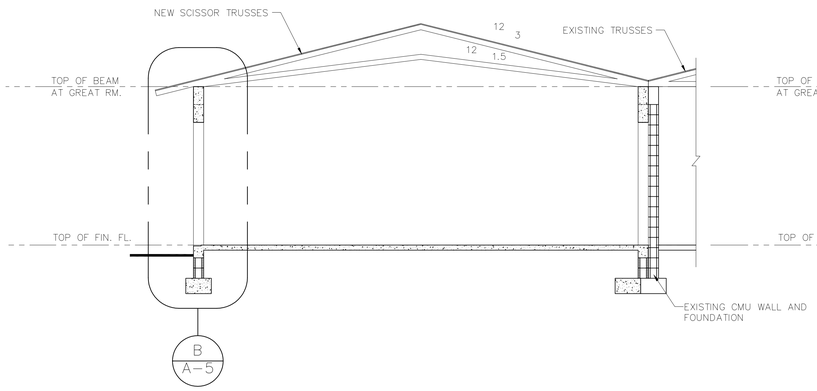

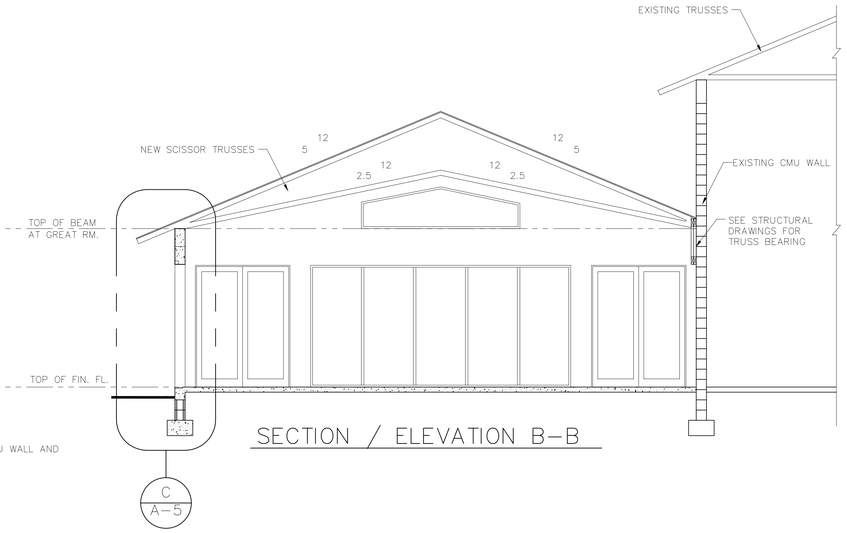

SECTION / ELEVATION B–B

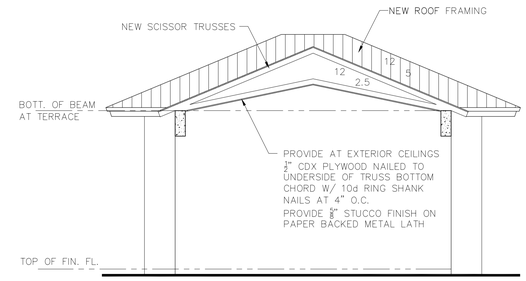

SECTION / ELEVATION A–A

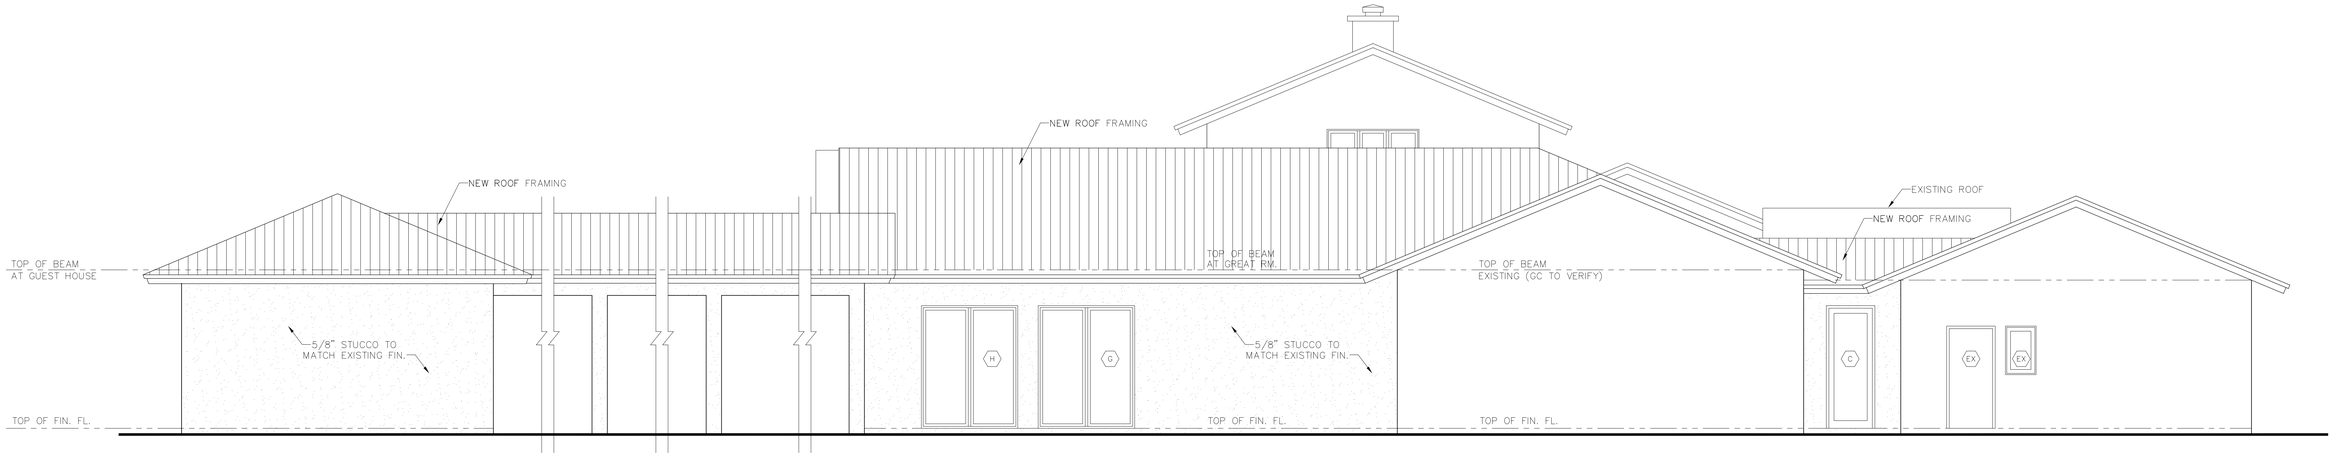

WEST ELEVATION

LEFT

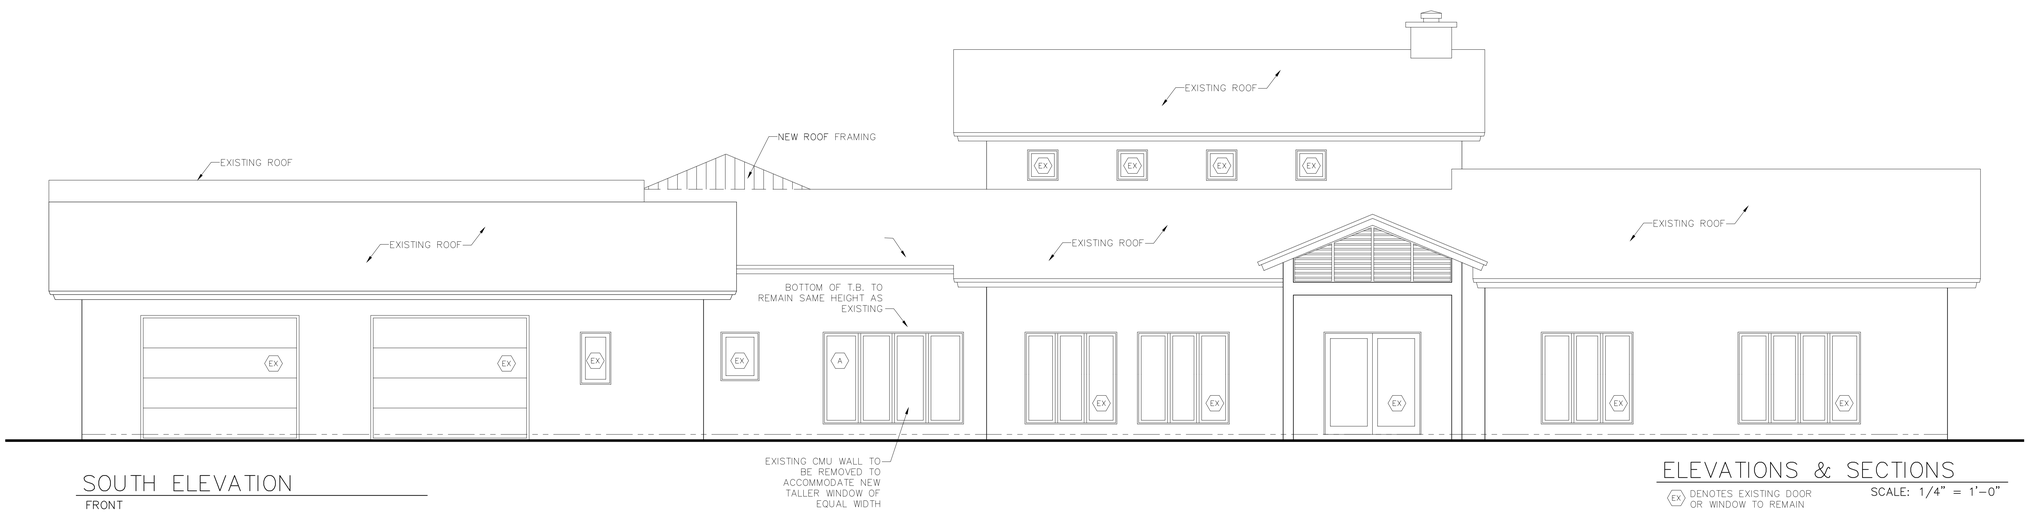

SOUTH ELEVATION

FRONT

ELEVATIONS & SECTIONS

EX DENOTES EXISTING DOOR OR WINDOW TO REMAIN

SCALE: 1/4" = 1'-0"

REVISION	BY

RENOVATION AND ADDITION
FOR:
CHRISTOPHER AND LISA MONTERO
LOCATED AT:
6445 SW 107 STREET
VILLAGE OF PINECREST, FLORIDA

J L D
ARCHITECT
CORPORATION
AA-26003440

8592 s.w. 169th terrace
miami, florida 33157
(305) 310-5992

STATE OF FLORIDA
Jose L. Diaz
AR-0015547
REGISTERED ARCHITECT

JOSE L. DIAZ, ARCHITECT

Jose L. Diaz, RA

Digitally signed by Jose L. Diaz, RA
DN: E=jld@jldarchitect.com, CN=" Jose L. Diaz, RA", O=JLD Architect, Corp.", L=Palmetto Bay, S=Florida, C=US
Date: 2022.12.19 19:05:36-05'00'

DRAWN	
CHECKED	
DATE	11/14/22
SCALE	
JOB NO.	
SHEET	

A–4.1

OF SHEETS

COPYRIGHT © 2022 JOSE L. DIAZ, ARCHITECT The architectural design and detail drawings and specifications are the property of the undersigned and shall not be used by the architect. Their use for reproduction, construction or distribution is prohibited unless authorized in writing by the architect.