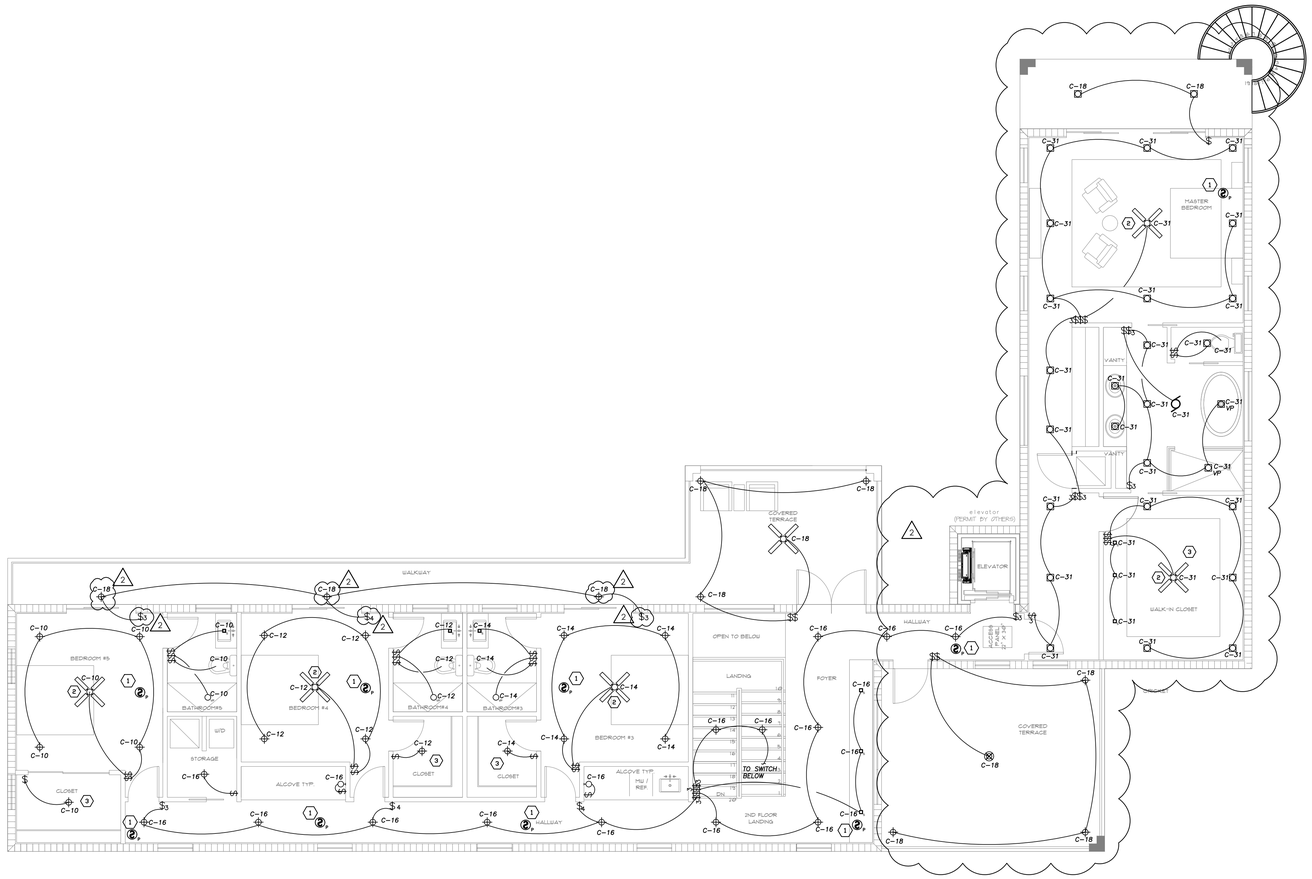

LIGHTING SECOND FLOOR PLAN

SCALE: 3/16" = 1'-0"

LEGEND	
	CEILING FIXTURE
	UNDER CABINET LIGHTING FIXTURE
	CHANDELIER FIXTURE
	RECESS LIGHT
	SMALL RECESS LIGHT
	WALL MOUNT FIXTURE
VP	VAPOR PROOF FIXTURE
	PERIMETER LIGHTING
CO	CARBON/SMOKE DETECTOR
EF	EXHAUST FAN
220	220V RECEPTACLE
	WALL RECEPTACLE
UC	UNDER CABINET RECEPTACLE
GFI	WALL GFI RECEPTACLE
WP	WATERPROOF RECEPTACLE
FL	FLOOR MOUNT RECEPTACLE
CL	CEILING MOUNT RECEPTACLE
	FLUORESCENT LIGHT
S	SINGLE POLE SWITCH
S_3	3-WAY SWITCH
S_4	4-WAY SWITCH
S_D	DIMMER SWITCH
	CABLE/TV
	INTERNET/TELEPHONE
	GARAGE DOOR OPENER
	DOOR CHIMES
	DOOR BELL
	FLOOD LIGHTS
	CEILING FAN/LIGHT
	ELECTRICAL PANEL
	ELECTRICAL METER
	ELECTRICAL DISCONNECT

2 NEW SHEET

arpe engineering inc
2020 Ponce de Leon, Suite 1002
Coral Gables, Florida 33134
Phone > 305 444 9809
Fax > 305 444 9827
Engineering Design:
> Mechanical > Electrical
> Plumbing > Fire Protection
www.arpe-eng.com

JOB # 22-1008

Amarilis Ro Ir
License Numb

STATE OF FLORIDA
AMARILIS RODRIGUEZ IRIZARRY
No. 66926
PROFESSIONAL ENGINEER

Signature
Date 2024.08.20 15:14:49 -04'00'

PAPER SIZE: ARCH EXPAND E1 (36" X 48")

CUETO ENGINEERING
2030 S. DOUGLAS ROAD, SUITE 202
CORAL GABLES, FL 33134
O: 786 563-3096 E: INFO@CUETOENG.COM
WWW.CUETOENGINEERING.COM
FL REG. LIC#29935

CASTRO RESIDENCE

LIGHTING 2ND FLOOR PLAN

12115 ROLLING ROAD DRIVE
PINECREST, FL 33156

SEAL

PREPARED BY: ST

CHECKED BY: NAC

REV	DATE	DESCRIPTION
0	8/5/24	ISSUED FOR BLDG DEPT REVIEW
1	08/21/24	OWNER CHANGES

SCALE: AS SHOWN

JOB NO.: 22-PRO-0028

SHEET NO. 1 E-2.1

REV 0