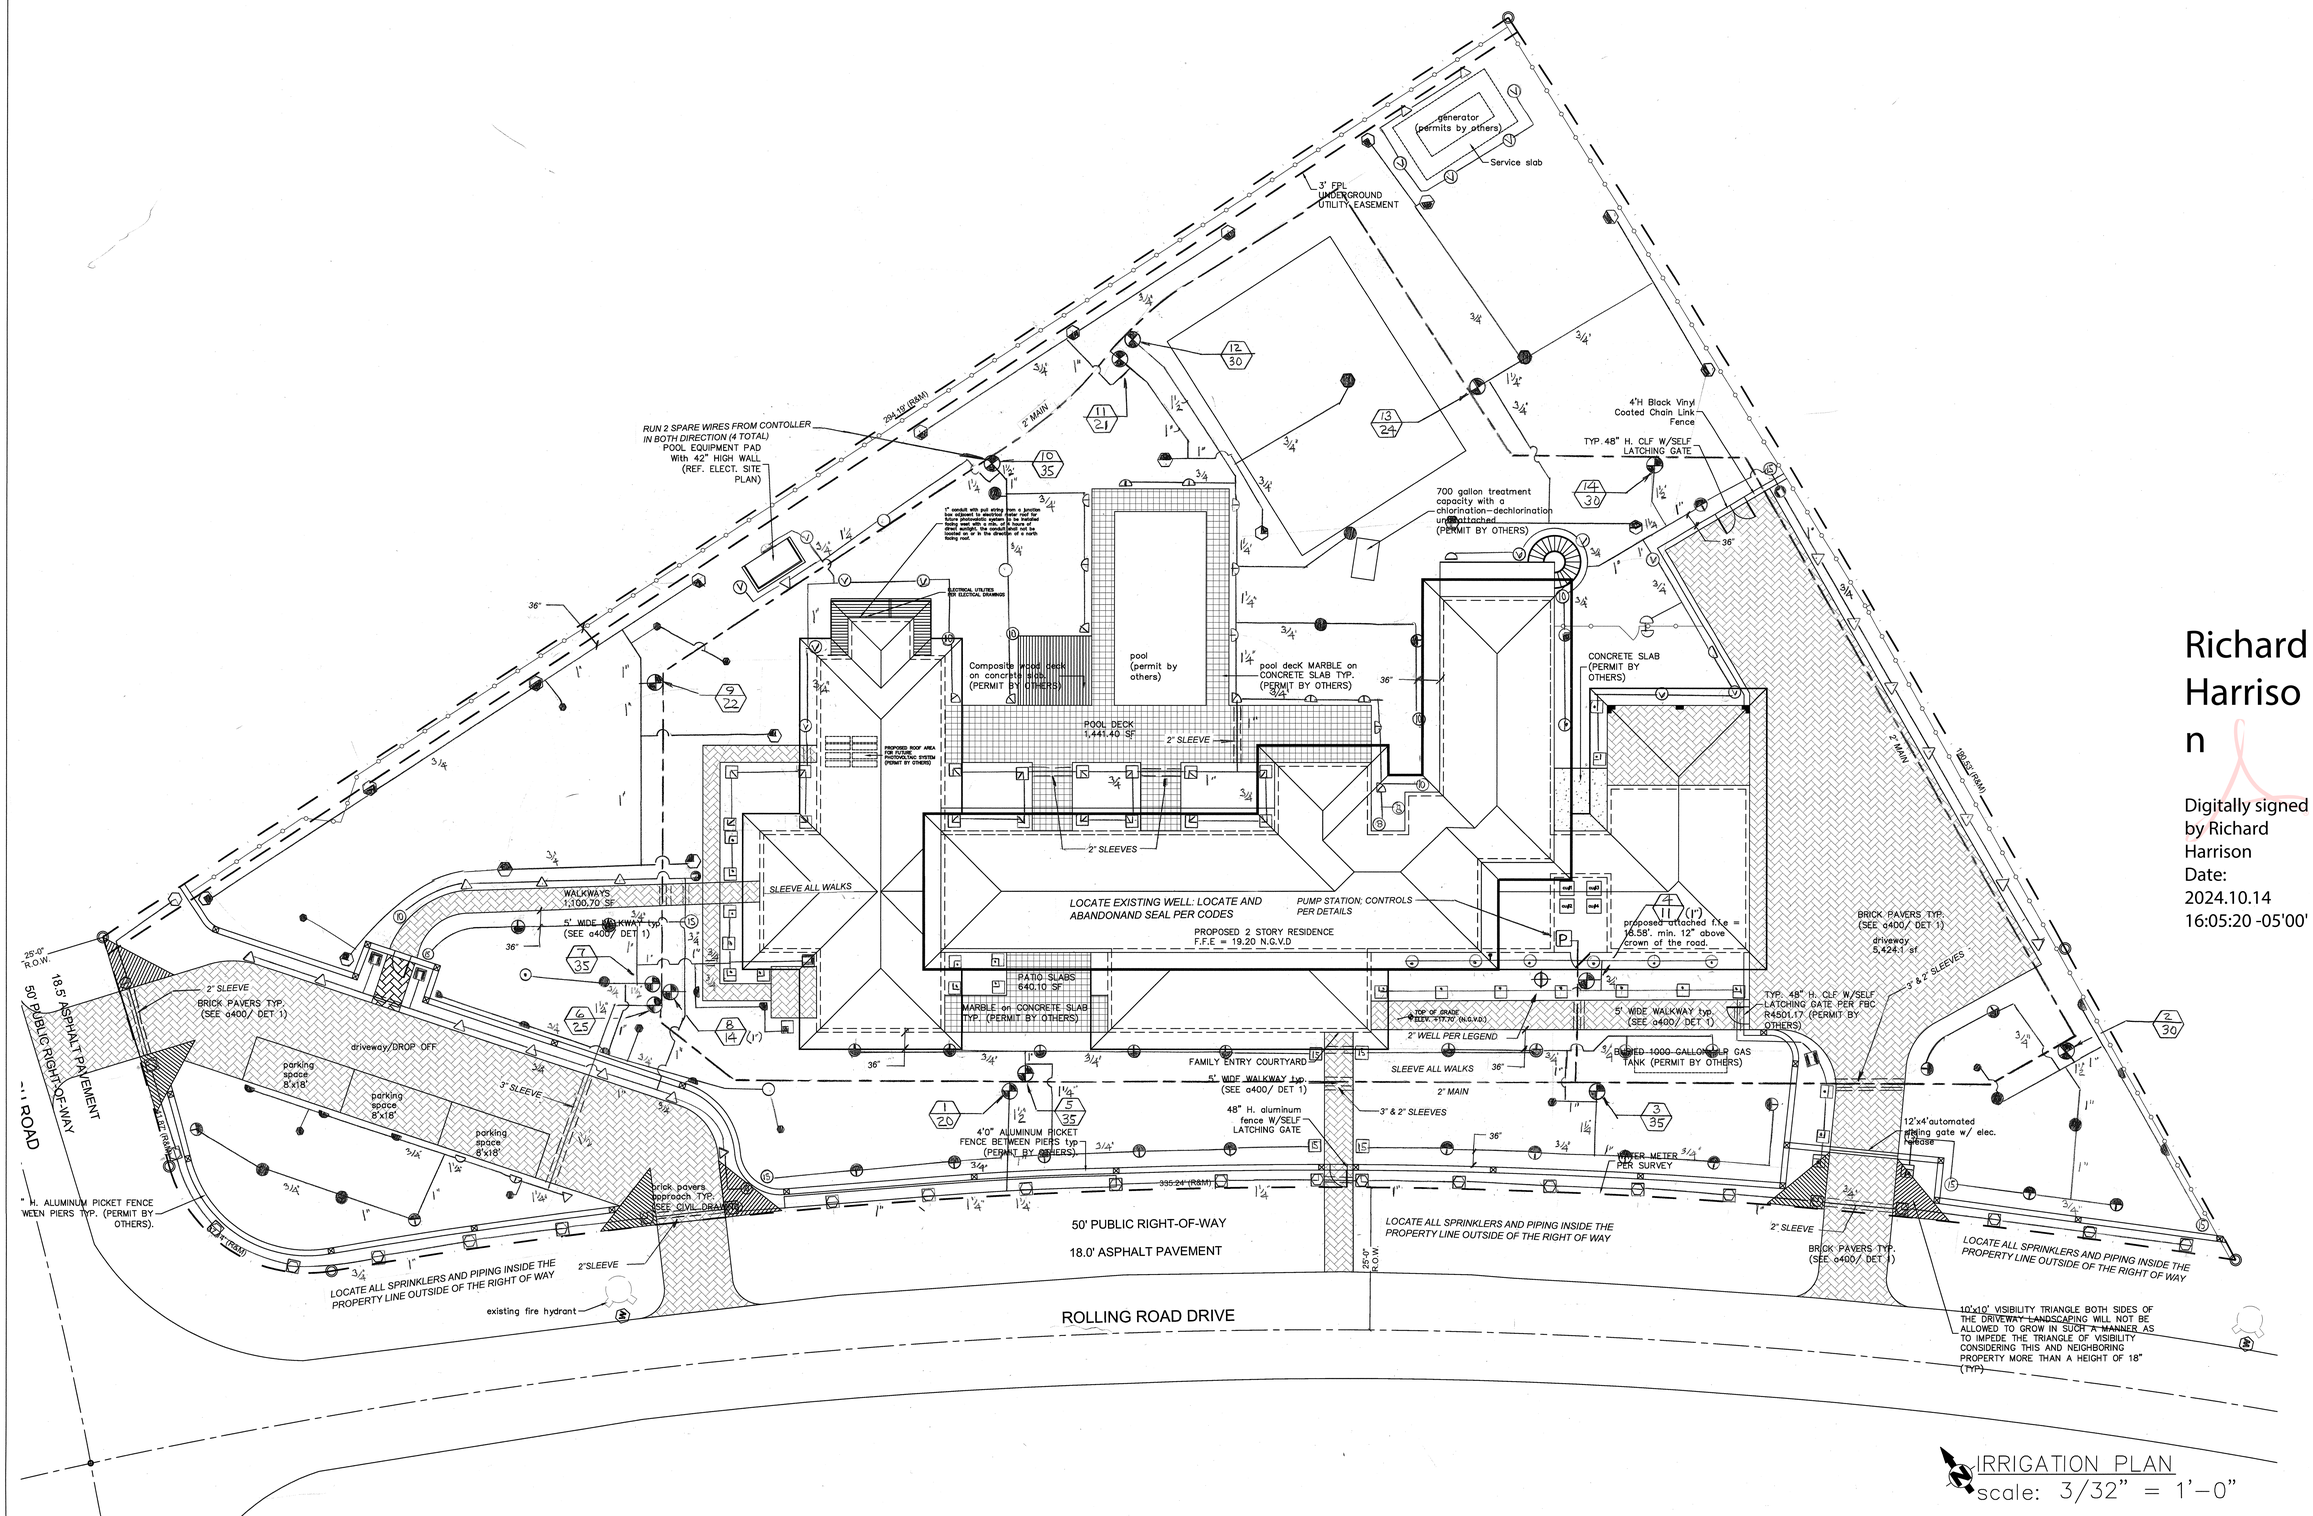

Richard Harrison

Digitally signed by Richard Harrison
Date: 2024.10.14 16:05:20 -05'00'

CUETO
2030 S. DOUGLAS ROAD, SUITE 202
CORAL GABLES, FL 33134
O: 786 503-3056 E: INFO@CUETOENG.COM
WWW.CUETOENGINEERING.COM
FL REG. LC#32935

CASTRO RESIDENCE

PROPOSED IRRIGATION PLAN

12715 Rolling Road Drive
Pinecrest, FL 33156

SEAL

Control Precipitation Design, Inc.
Irrigation Consultants
P.O. Box 2268
Boca Raton, FL 33427
Tel: (561) 391-3836
e-mail: lrridan@bellsouth.net

RICHARD HARRISON
Registered Irrigation Designer
CID
Certified Irrigation Designer
011121

PREPARED BY: J.G.

CHECKED BY: K.M.

REV	DATE	DESCRIPTION
		06-28-2023
		09 - 09 - 2024
		10-14-2024

SCALE: 3/32" = 1'-0"

JOB NO.: 220801

SHEET NO.	REV
IR-1	

PAPER SIZE: ARCH EXPAND E1 (36" X 48")