



THE ARCHITECT HEREBY EXPRESSLY RESERVES THE COPYRIGHT AND PROPERTY RIGHTS IN THESE PLANS. DRAWINGS ARE NOT TO BE REPRODUCED, CHANGED, OR COPIED IN ANY FORM OR MANNER WHATSOEVER WITHOUT FIRST OBTAINING WRITTEN PERMISSION AND CONSENT. NOR ARE THEY TO BE ASSIGNED TO ANY PARTY WITHOUT FIRST OBTAINING SAID WRITTEN PERMISSION AND CONSENT.

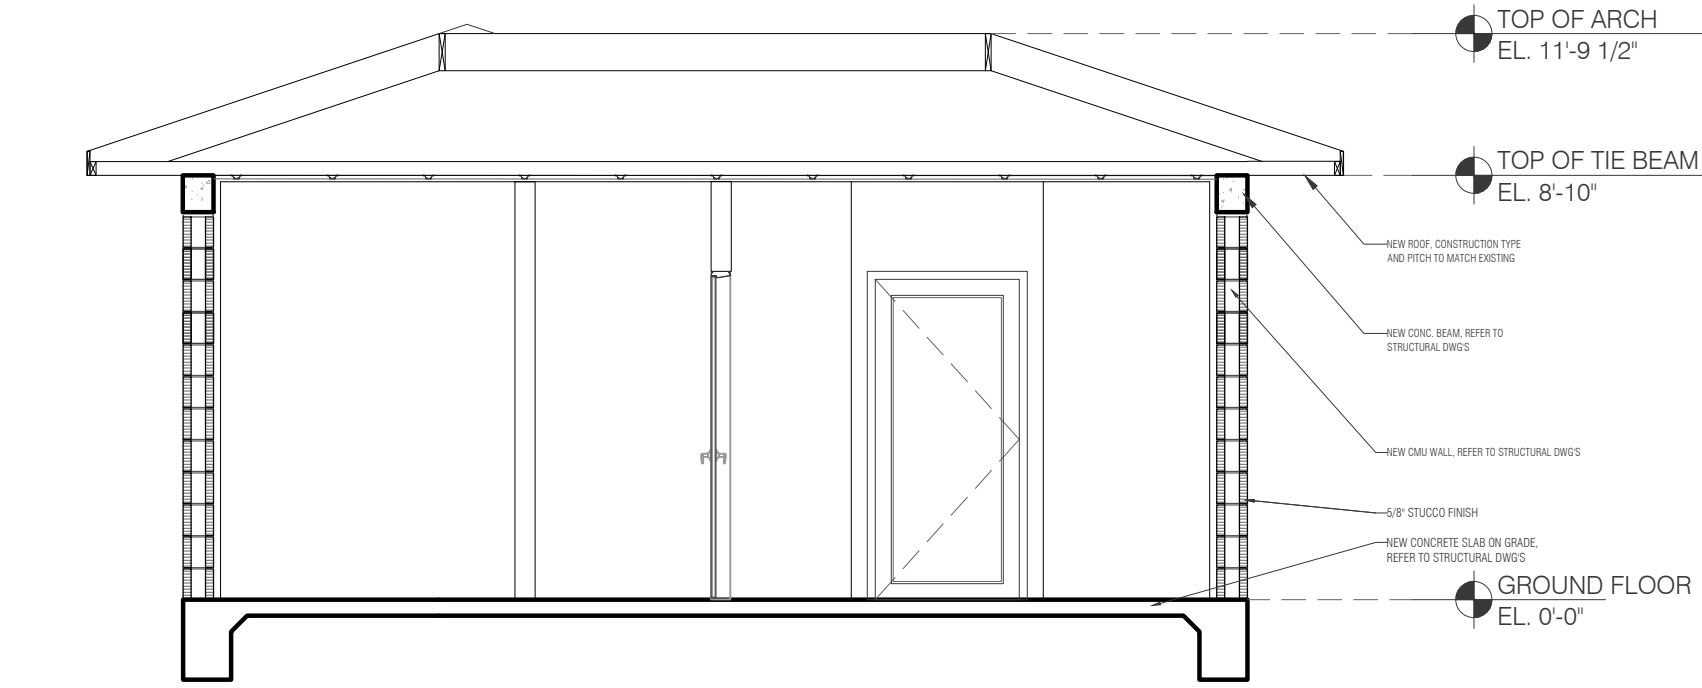


BUILDING SECTION 1

SCALE: 1/4" = 1'-0"

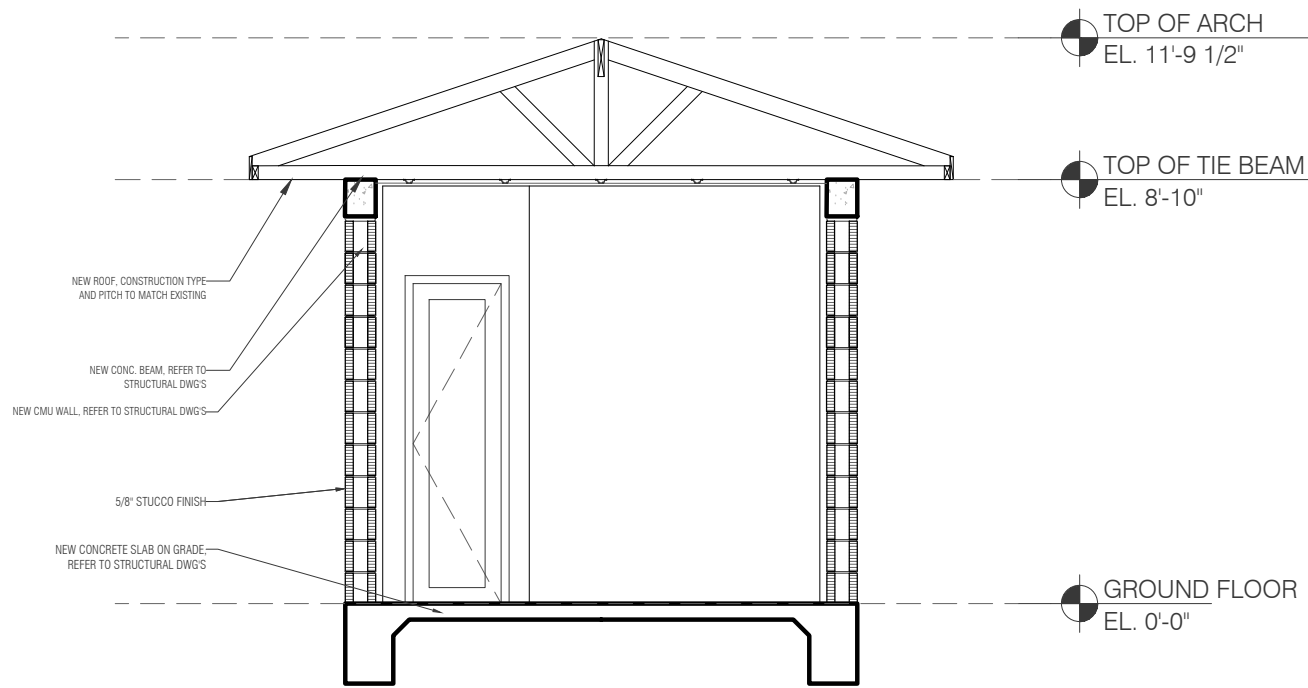

BUILDING SECTION 2

SCALE: 1/4" = 1'-0"

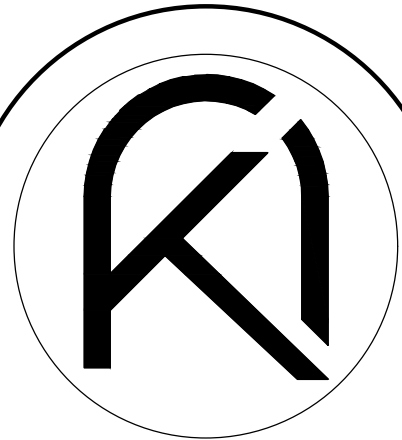

ARKO ARCHITECTURE, LLC
2490 CORAL WAY, SUITE 301
MIAMI, FL 33145
edgardo@thearkogroup.com
eduardo@thearkogroup.com
www.thearkogroup.com
p: 305.400.8133

ADDITION & RESTORATION FOR:

MAZZINI & MELINE
RESIDENCE

10300 SW 70TH AVE,
MIAMI, FL 33156



Digitally signed by
Edgardo J. Betancourt
Santiago
Date: 2023.08.24
16:08:34-04'00'



DRAWN BY		
DATE	MV	PROJECT
03.29.23	CHECKED BY	22-84
	EV	

REVISIONS

SECTIONS

CONSTRUCTION DOCUMENTS

A-3.01