
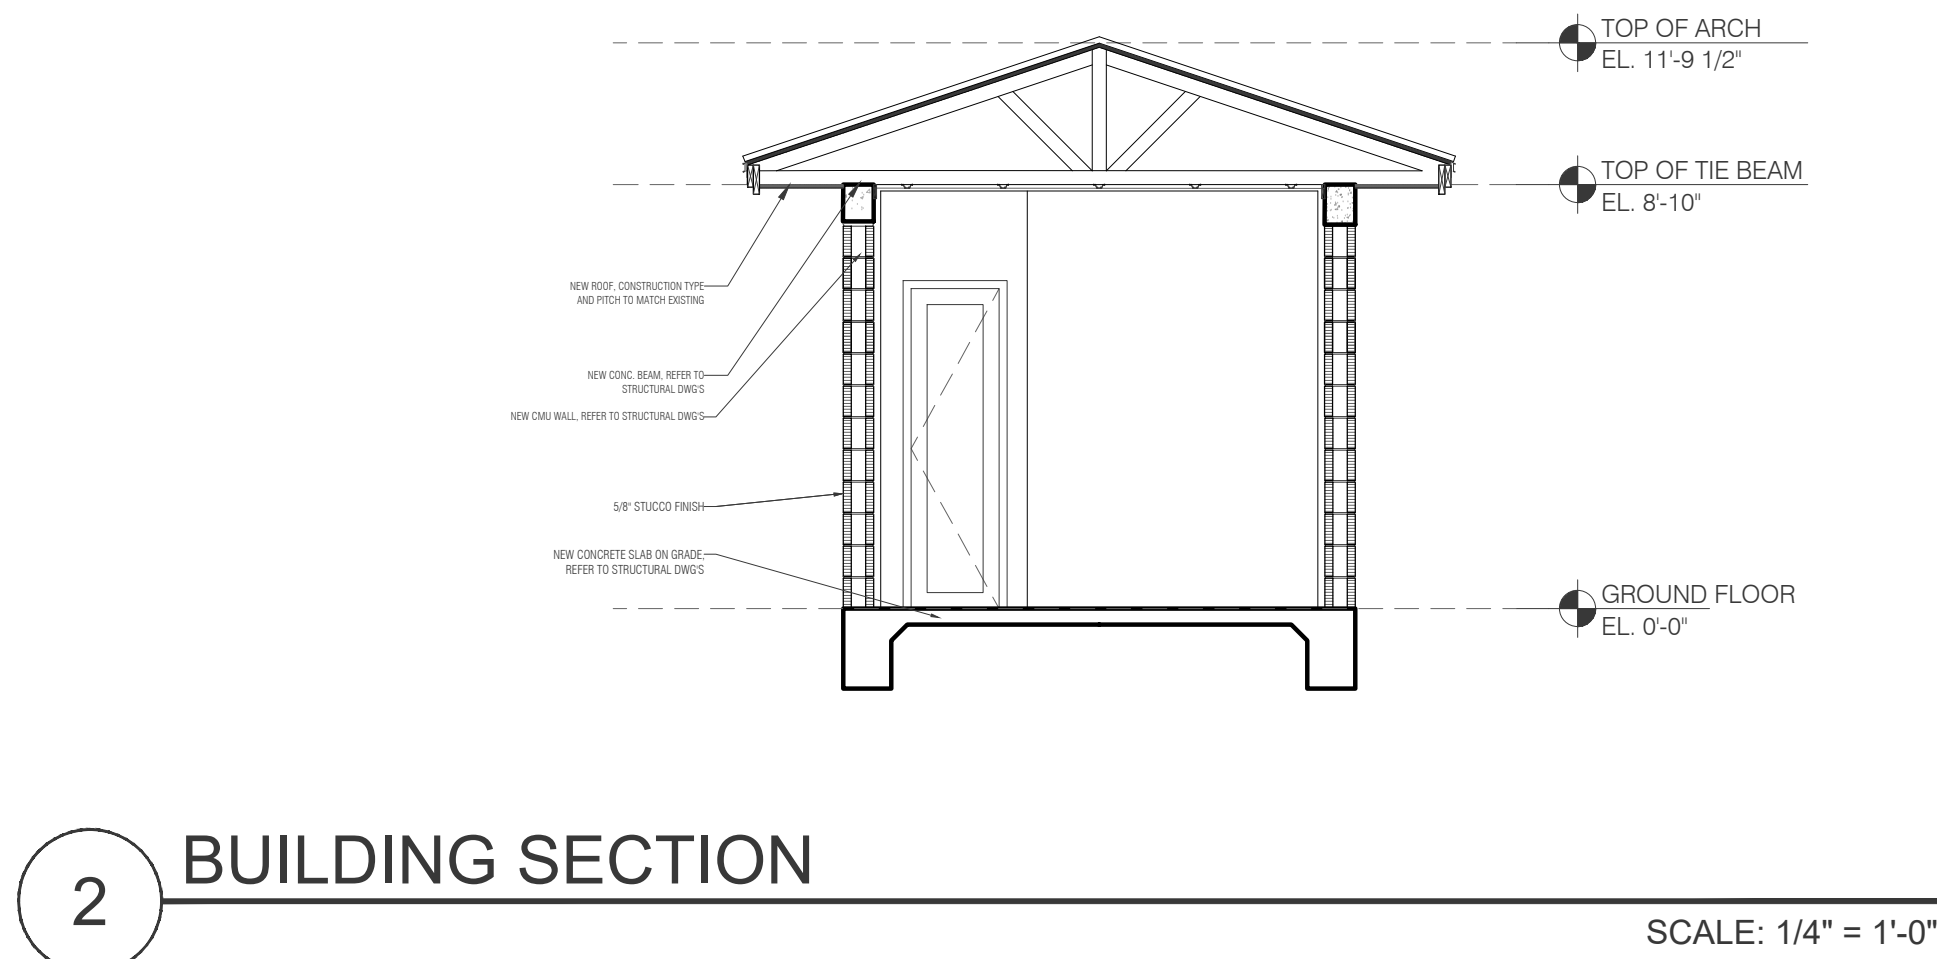
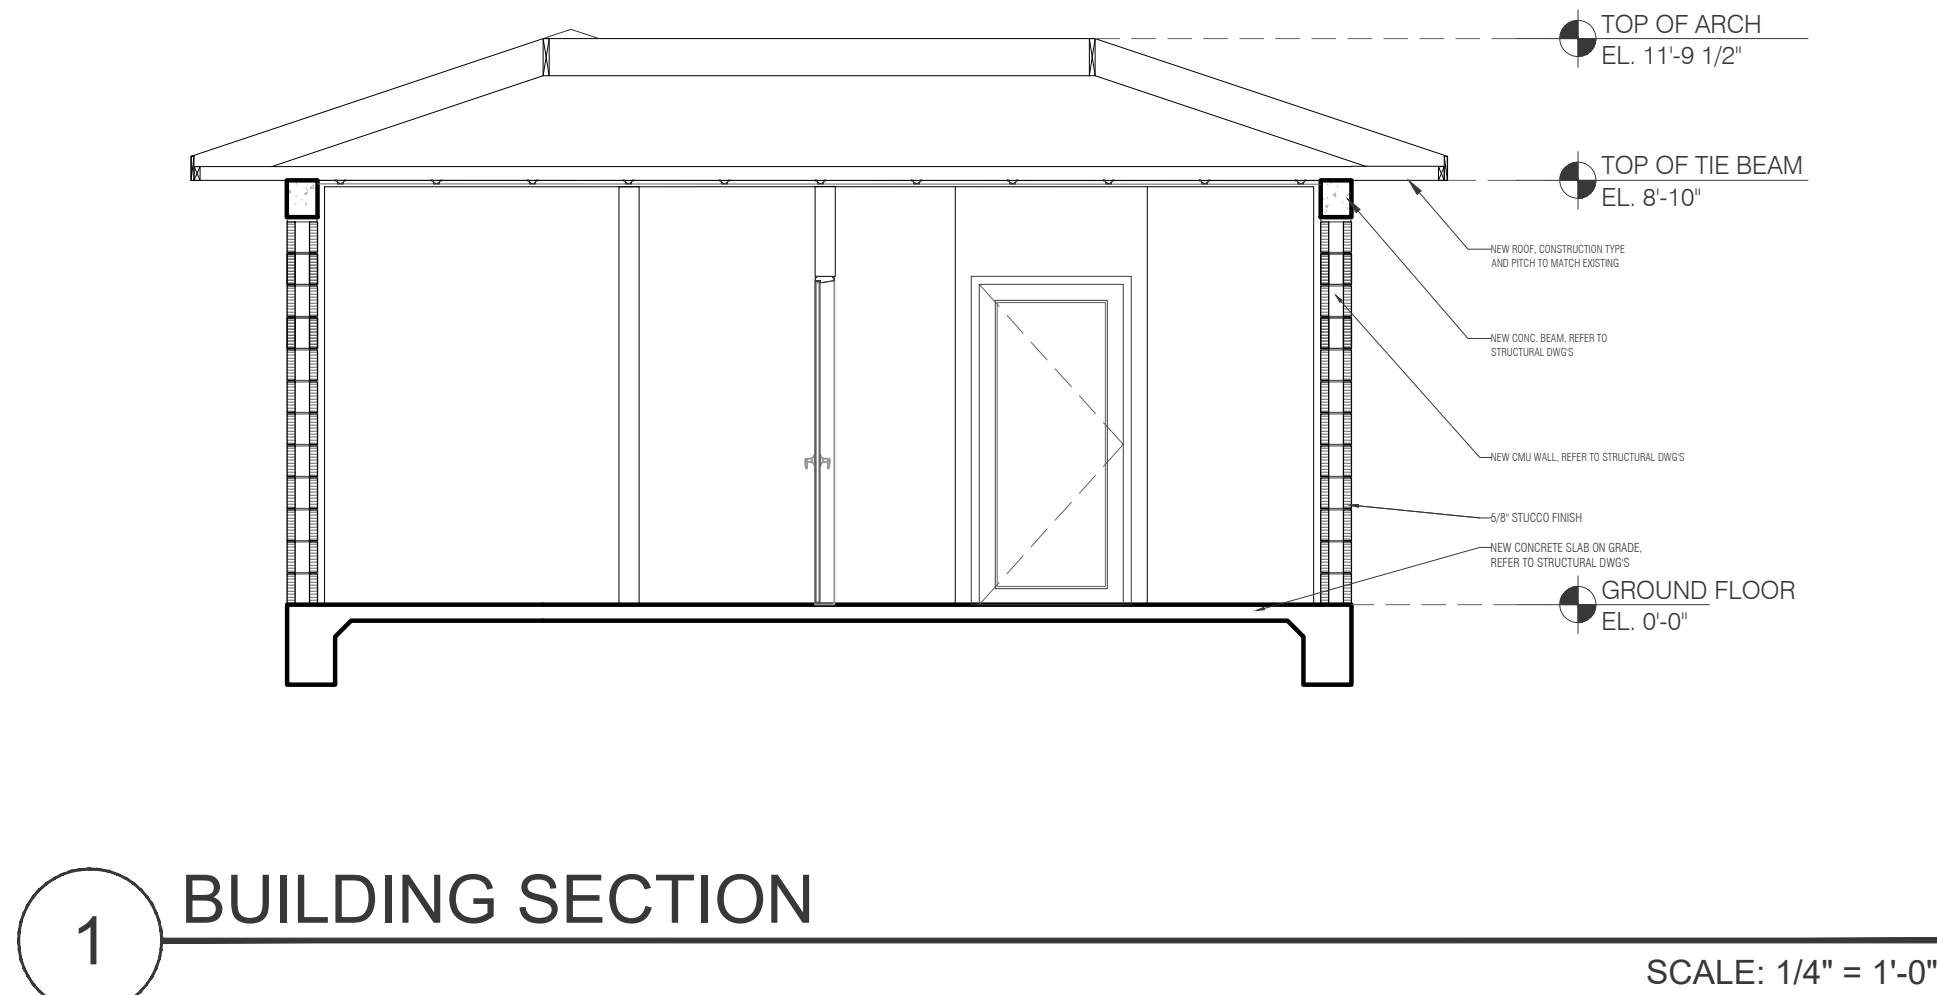


THE ARCHITECT HEREBY EXPRESSLY RESERVES THE COPYRIGHT AND PROPERTY RIGHTS IN THESE PLANS. DRAWINGS ARE NOT TO BE REPRODUCED, CHANGED, OR COPIED IN ANY FORM OR MANNER WITHOUT FIRST OBTAINING WRITTEN PERMISSION AND CONSENT. NO REUSE, REPRODUCTION, OR COPIES OF ANY PART OF THESE PLANS ARE TO BE MADE WITHOUT THE WRITTEN PERMISSION OF THE ARCHITECT. ANY SUCH VIOLATION SHALL BE AT THE USER'S SOLE RISK AND WITHOUT LIABILITY TO THE ARCHITECT.

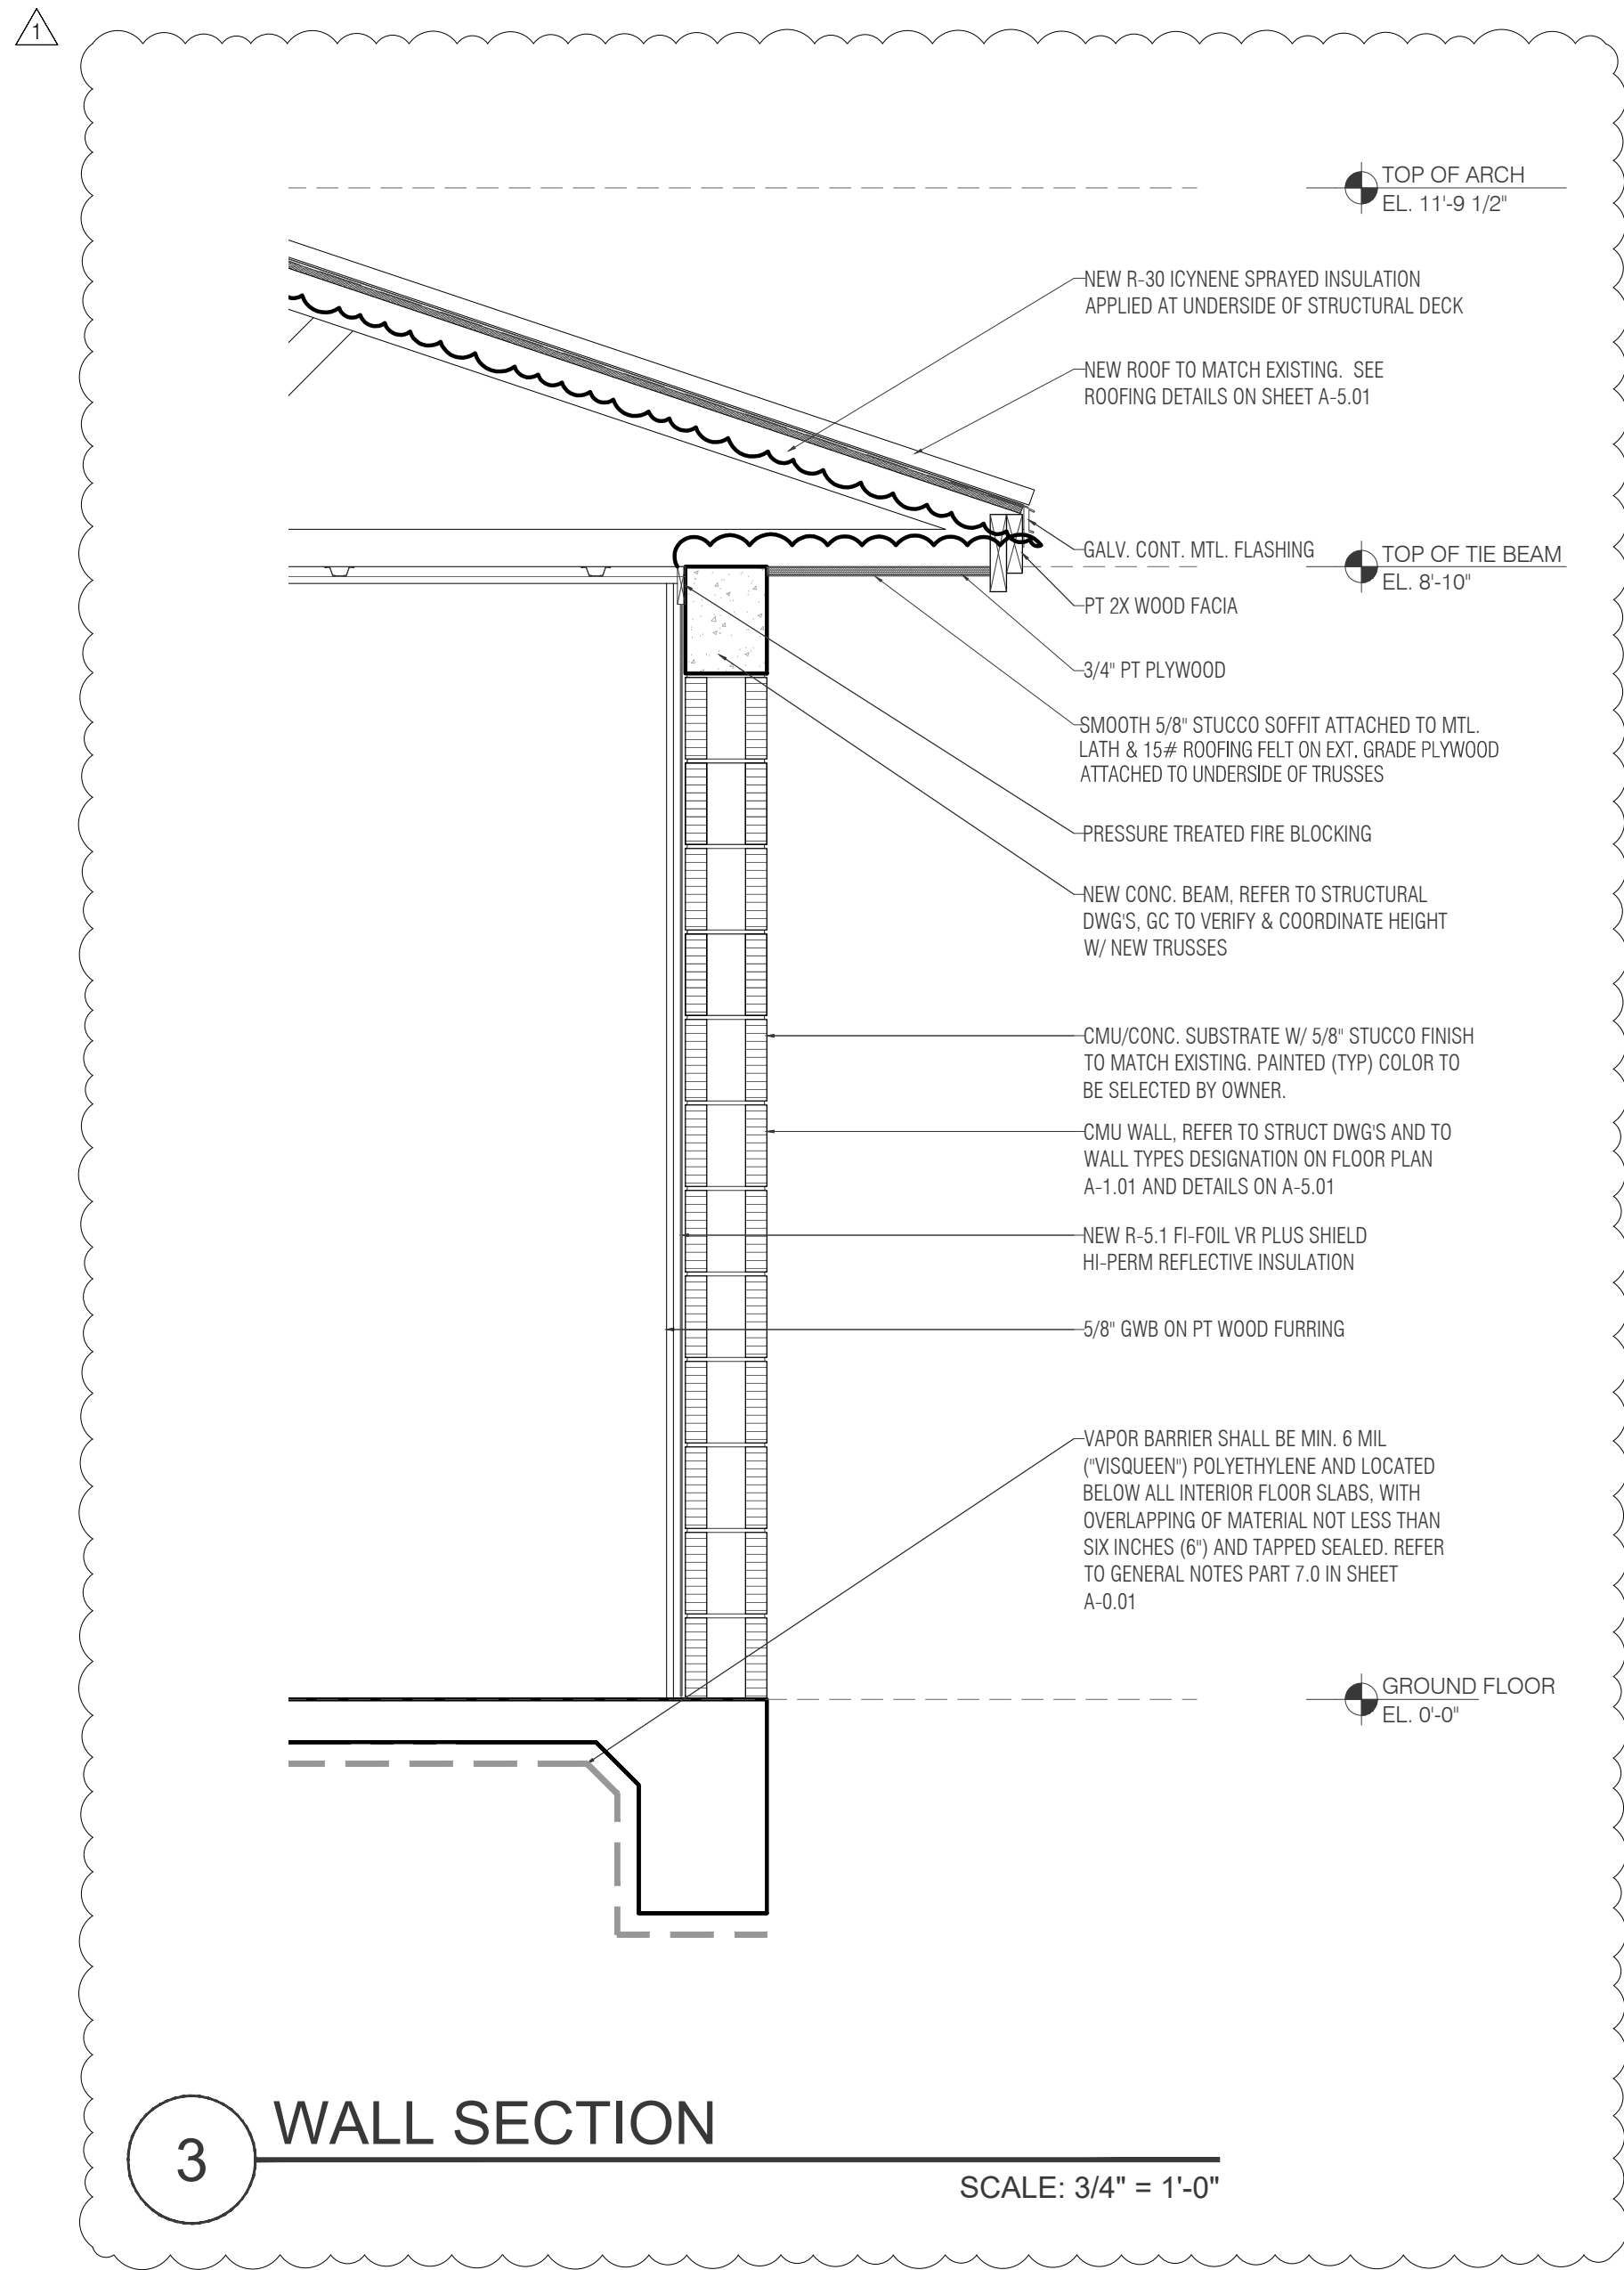

ARKO ARCHITECTURE, LLC
2490 CORAL WAY, SUITE 301
MIAMI, FL 33145
edgardo@thearkogroup.com
eduardo@thearkogroup.com
www.thearkogroup.com
p: 305.400.8133

ADDITION & RESTORATION FOR:

**MAZZINI & MELINE
RESIDENCE**

10300 SW 70TH AVE.,
MIAMI, FL 33156

Digitally signed by
Edgardo J Betancourt
Santiago
Date: 2024.02.09
11:07:38-05'00'



DRAWN BY
DATE 03.29.23 MV PROJECT
CHECKED BY 22-84
EV

REVISIONS

10.06.23
BUILDING DEPARTMENT COMMENTS

SECTIONS

CONSTRUCTION DOCUMENTS

A-3.01