



THE ARCHITECT HEREBY EXPRESSLY RESERVES THE COPYRIGHT AND PROPERTY RIGHTS IN THESE PLANS. DRAWINGS ARE NOT TO BE REPRODUCED, CHANGED, OR COPIED IN ANY FORM OR MANNER WHATSOEVER WITHOUT FIRST OBTAINING WRITTEN PERMISSION AND CONSENT. NO ARE THEY TO BE ASSIGNED TO ANY PARTY WITHOUT FIRST OBTAINING WRITTEN PERMISSION AND CONSENT.

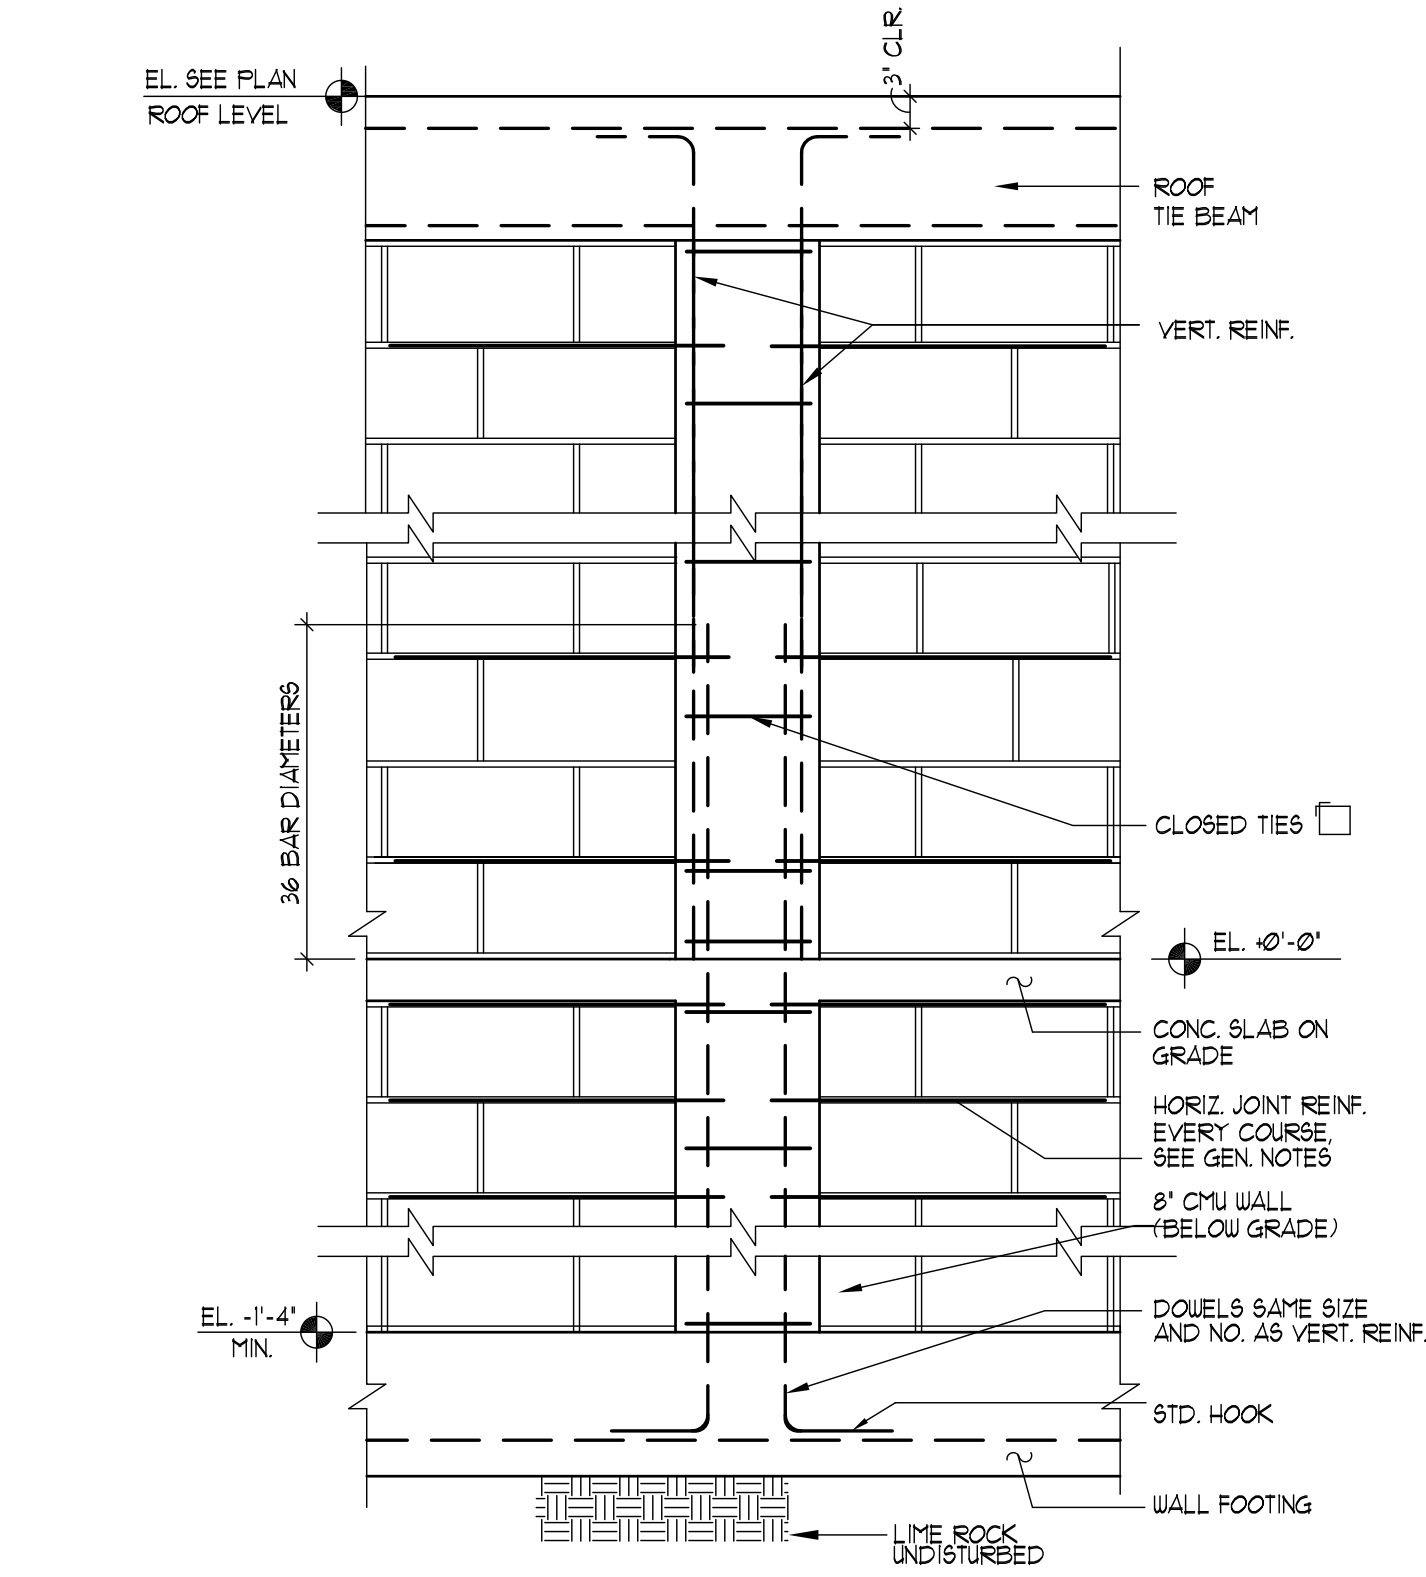


**TYP. CONC. TIE COL.-
WALL FOOTING DETAIL**

3/4" ± 1'-0"

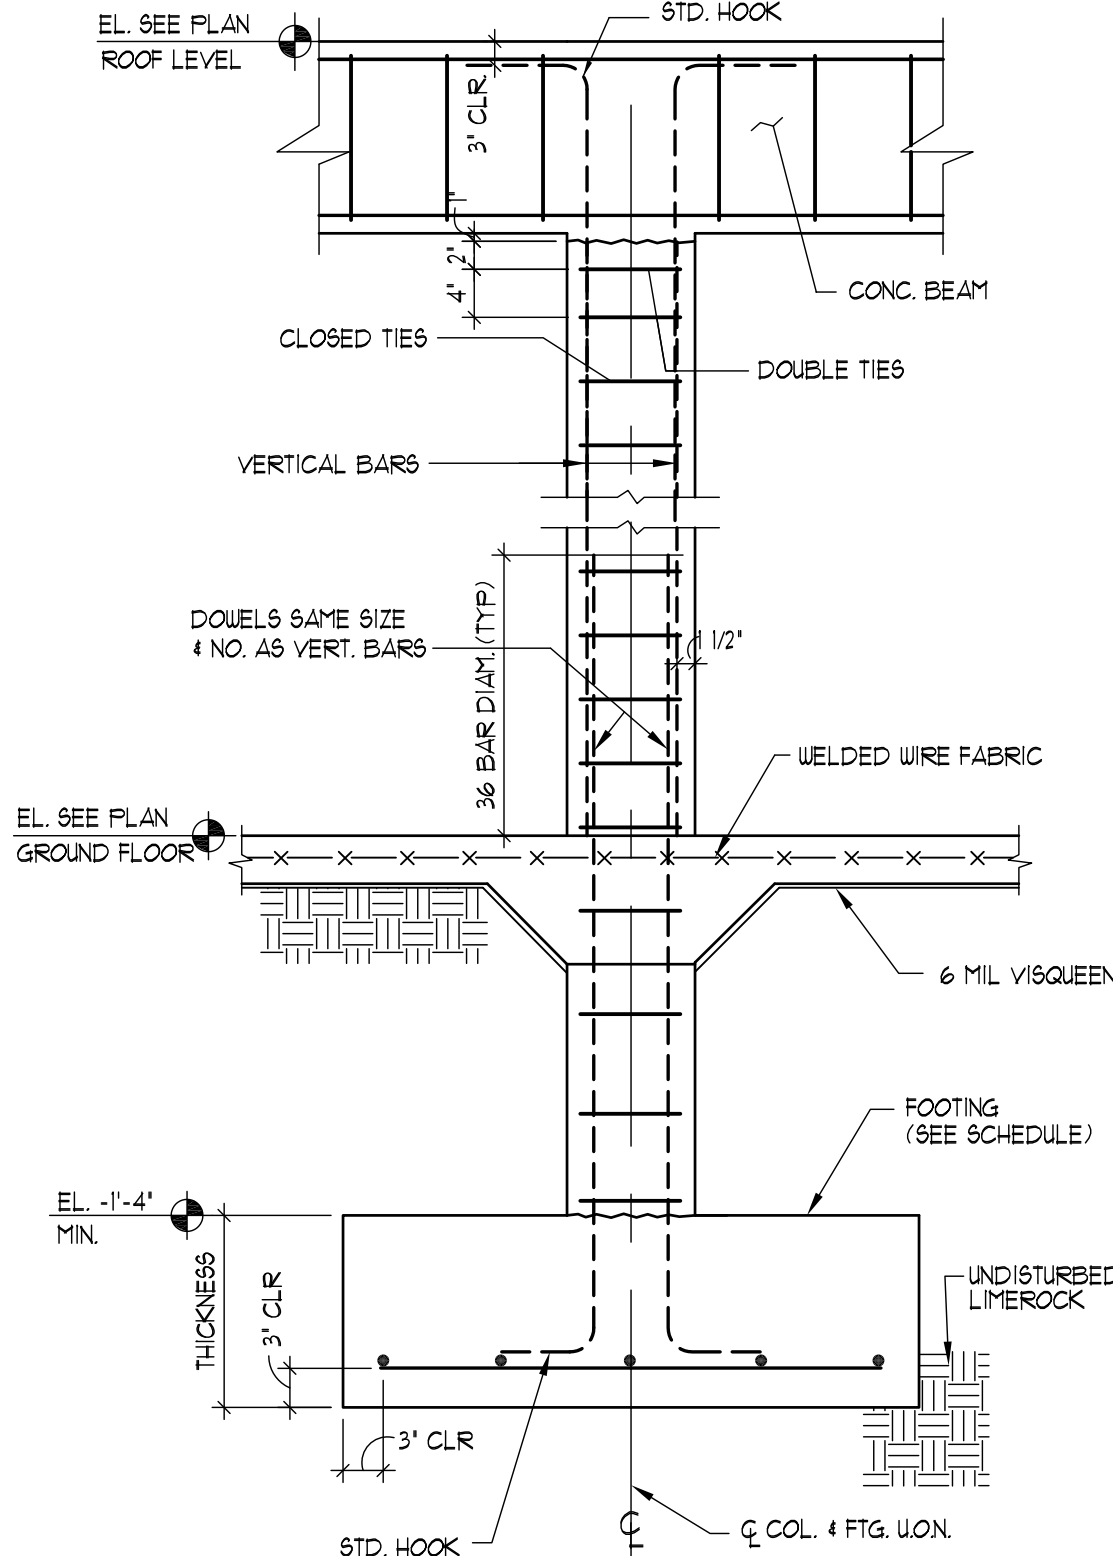


TYPICAL COLUMN-FOOTING DETAIL

N.T.S.

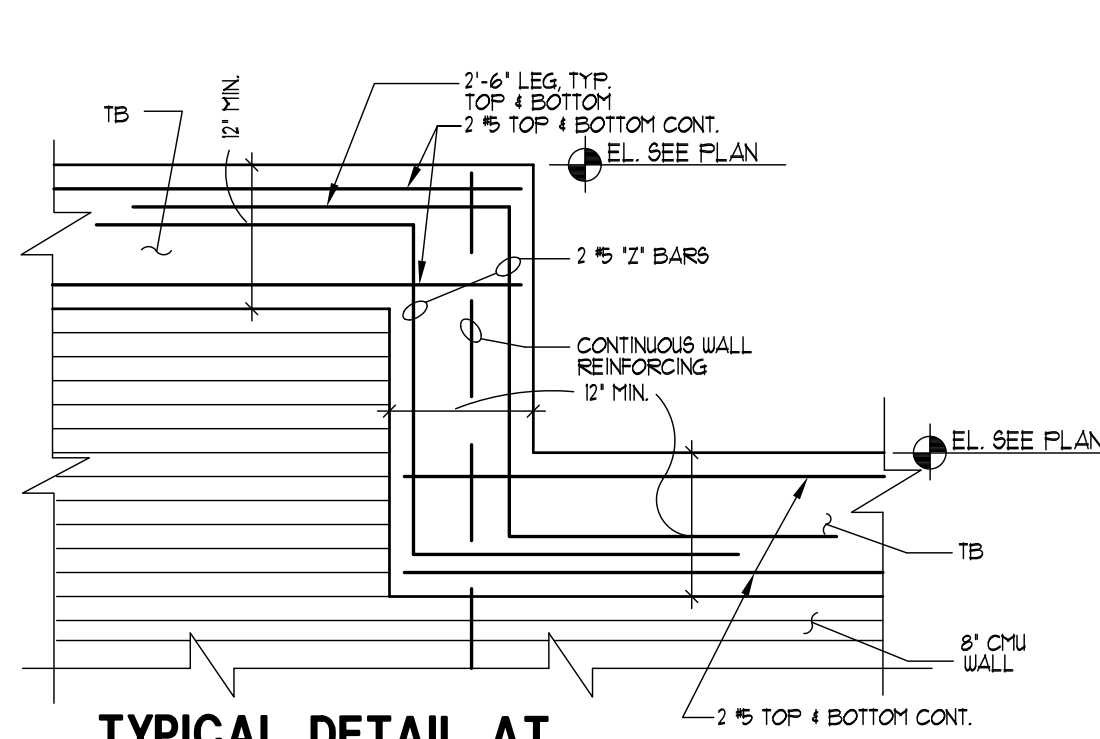

**TYPICAL DETAIL AT
TIE BEAM ELEVATION CHANGE**

3/4" ± 1'-0"

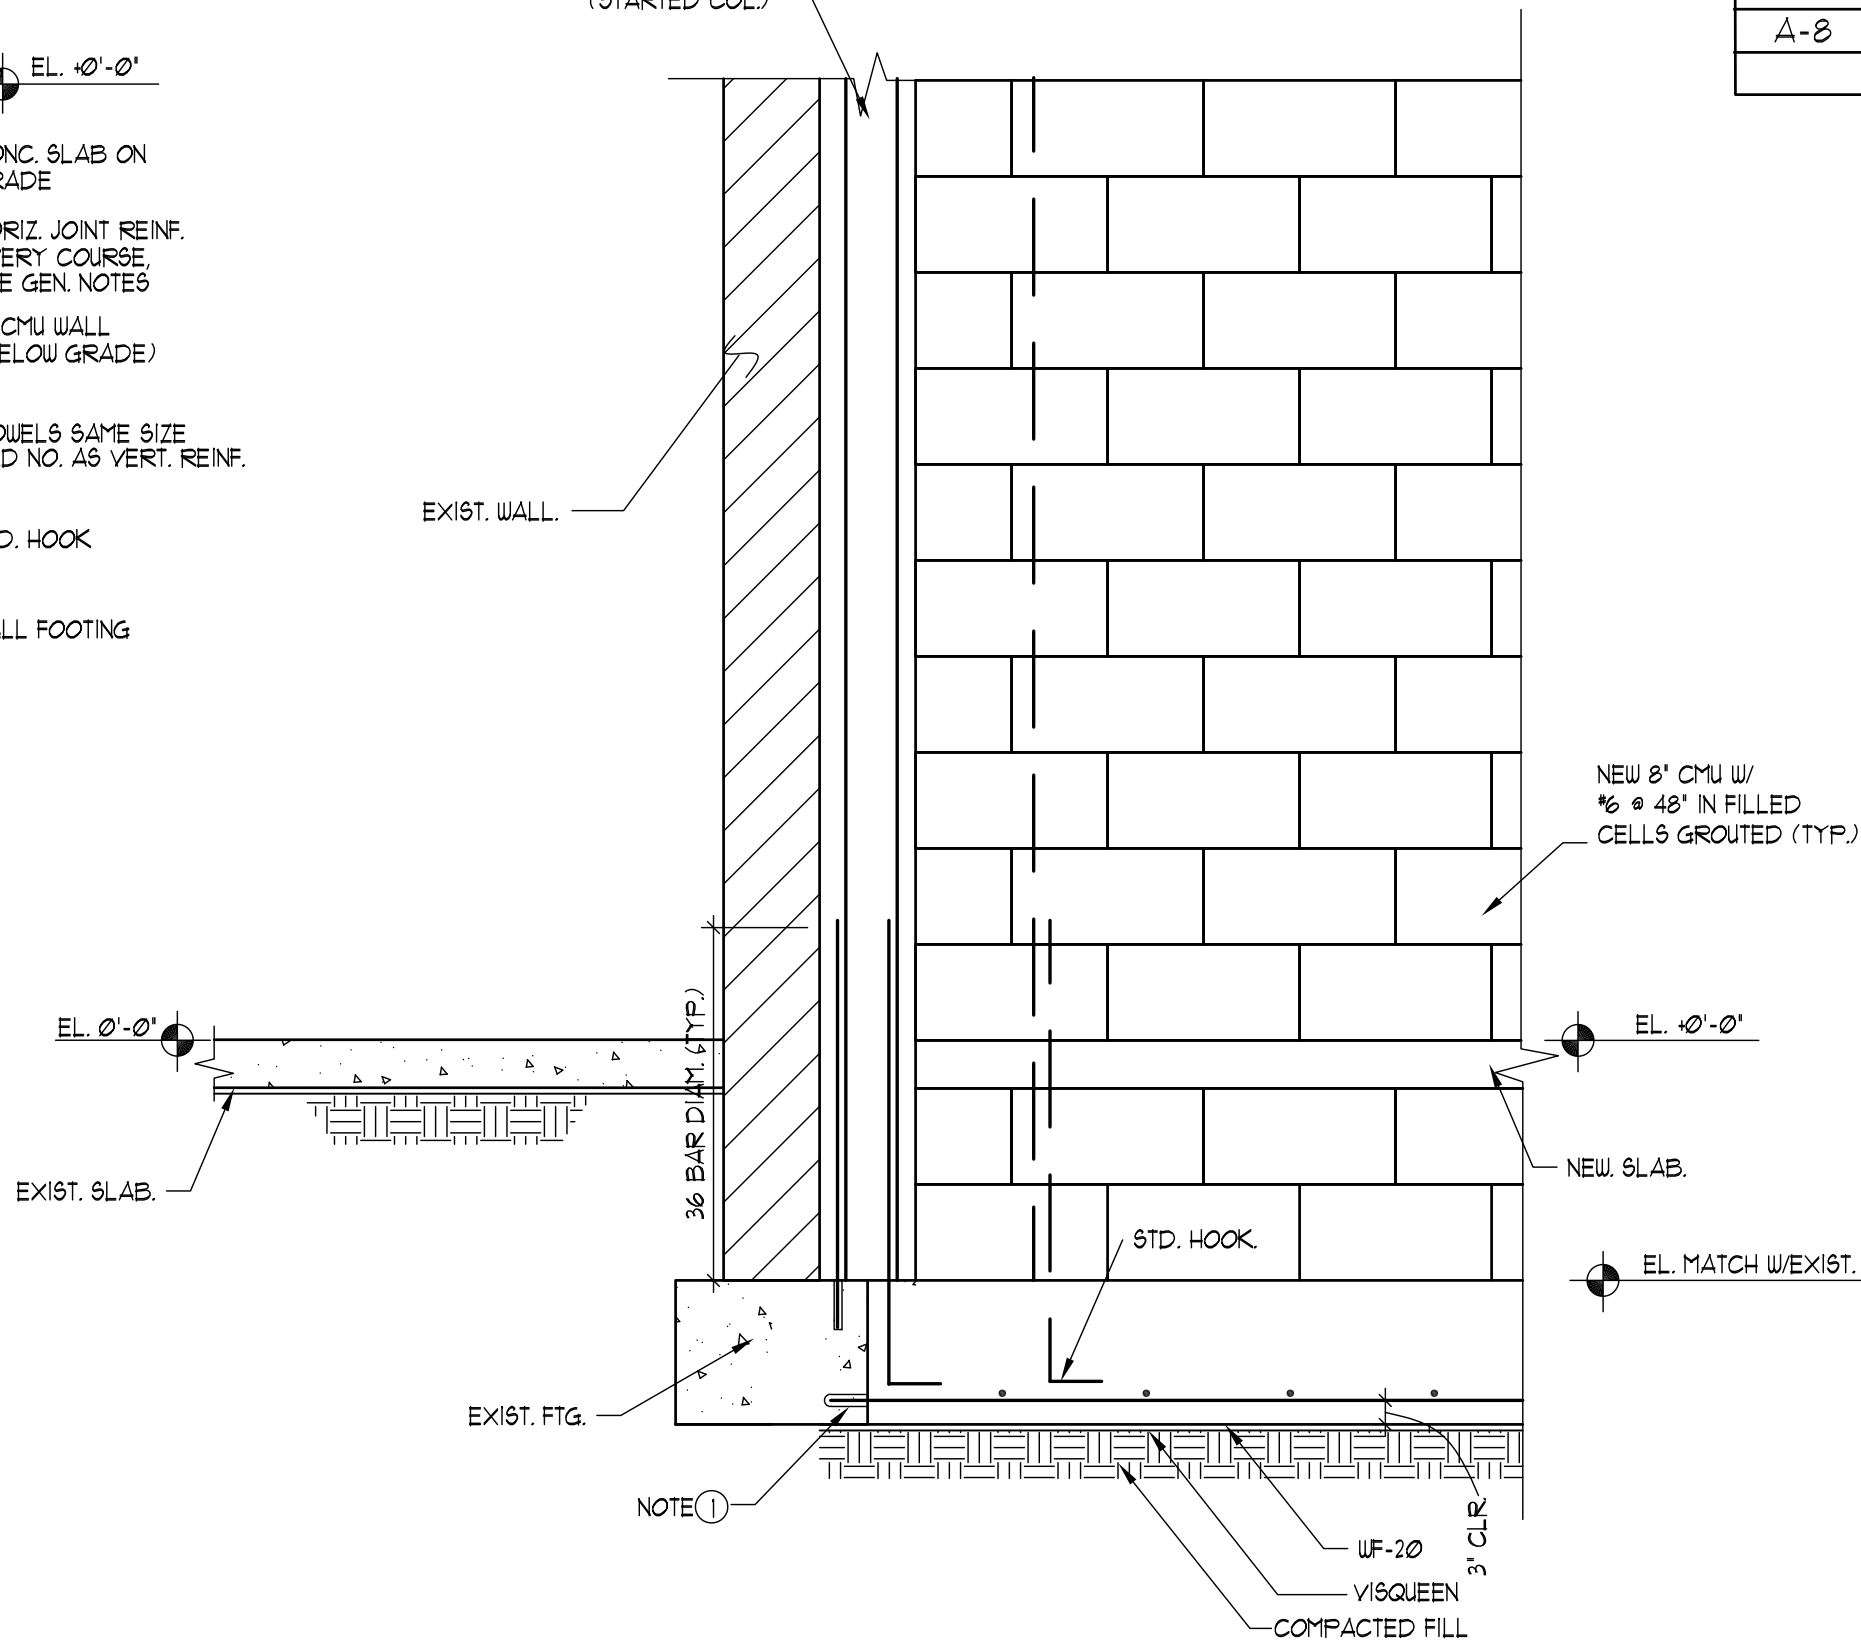


WALL FTG INTERSECTION DETAIL

3/4" ± 1'-0"

**RIVETED TRUSS ANCHOR SCHEDULE
CONCRETE TIE-BEAM TO TRUSS**

A-X MARK	NUMBER OF STRAPS	SIZE	ASSEMBLY PRODUCT CODE (Nu-Vue)	PRODUCT CODE (Nu-Vue)	GAUGE	DIMENSIONS		NUMBER OF 10d COMM NAILS	# OF PLY	ALLOWABLE LOADS			
						OUT OF CONCRETE	OVERHALL LENGTH			LATERAL		UPLIFT	
										L-2	L-1	133% 10d COMM.	NOA *
A-1	1	16	NVSTA 17	NVTH 20	14	16	20	9	1	1430 #	950 #	1427 #	18-0312.07
A-2	1	16	NVSTA 17H	NVTH 20	14	16	20	9	1	1430 #	950 #	1783 #	17-0802.07
A-3	1	16	NVHTA 17H	NVTH 20	14	16	20	12	1	1731 #	1181	2338 #	17-0802.07
A-4	1	20	NVHTA 20H	NVTH 24	14	20	24	14	1	1812 #	1312 #	2598 #	17-0802.07
A-5	1	22	NVHTA 22H	NVTH 27	14	22	27	18	1	2175 #	1575 #	3117 #	17-0802.07
A-6	1	20	NV358 -20	NVTH 24	14	20	24	16	2	2758 #	2942 #	3377 #	17-0802.07
A-8	1	20	NV458 -20	NVTH 24	14	20	24	16	3	3117 #	4175 #	3377 #	17-0802.07

- USE ALL FASTENERS IN SCHEDULE TO ACHIEVE VALUES INDICATED MINIMUM EDGE DISTANCE IS 2".
- ALLOW 4" EMBEDMENT IN CONCRETE.
- DESIGN LOADS BASED ON USE OF SOUTHERN YELLOW PINE, SG-055
- PROVIDE 1-10d COMM. NAILS @ STEEL SEAT OF STRAPS FOR 1 PLY TRUSS
- PROVIDE 2-10d COMM. NAILS @ STEEL SEAT OF STRAPS FOR 2 & 3 PLY TRUSSES

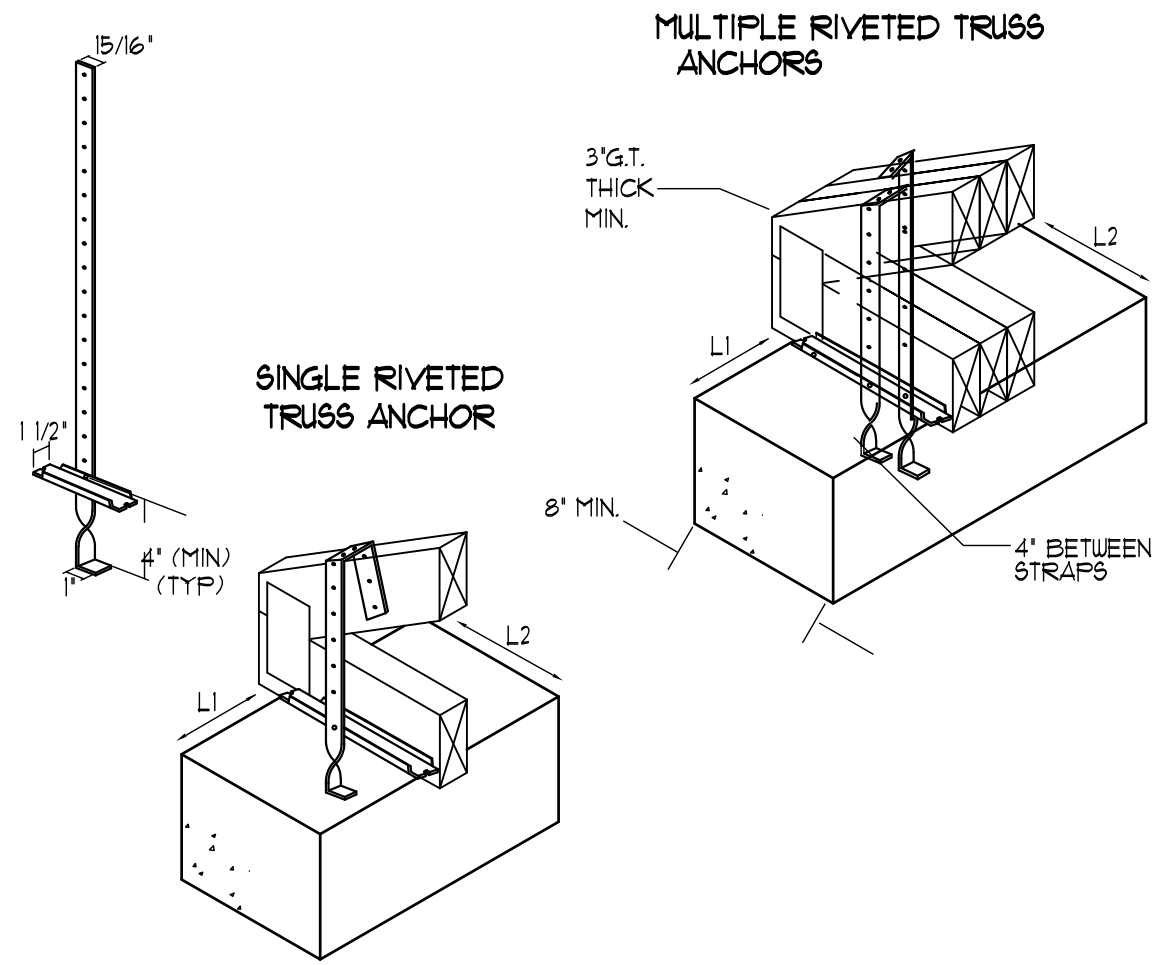

Digitally
signed by
JOAQUIN MONTESINO
Date:
2024.01.31
11:07:36
-05'00'

WRITTEN DIMENSIONS ON THESE DRAWINGS SHALL HAVE PRECEDENCE OVER SCALE DIMENSIONS. CONTRACTORS SHALL VERIFY AND BE RESPONSIBLE FOR ALL DIMENSIONS AND CONDITIONS ON THE JOB AND THIS OFFICE MUST BE NOTIFIED OF ANY VARIATION FROM THE DIMENSIONS AND CONDITIONS SHOWN BY THESE DRAWINGS

G2 CONSULTING GROUP, INC.
JOAQUIN MONTESINO, P.E.
CONSULTING ENGINEERS
9725 SW 4 TERR. MIAMI, FL 33174
PHONE & FAX (786) 294-00-32
LIC. #69969, CA 26882

ADDITION & RESTORATION FOR:

**MAZZINI & MELINE
RESIDENCE**

10300 SW 70TH AVE,
MIAMI, FL 33156

DRAWN BY
DATE 04.03.23
CHECKED BY
PROJECT 22-84

REVISIONS

S-4

CONSTRUCTION DOCUMENTS