




THE ARCHITECT HEREBY EXPRESSLY RESERVES THE COPYRIGHT AND PROPERTY RIGHTS IN THESE PLANS. DRAWINGS ARE NOT TO BE REPRODUCED, CHANGED, OR COPIED IN ANY FORM OR MANNER WITHOUT FIRST OBTAINING WRITTEN PERMISSION AND CONSENT. NOR ARE THEY TO BE ASSIGNED TO ANY PARTY WITHOUT FIRST OBTAINING SAID WRITTEN PERMISSION AND CONSENT.

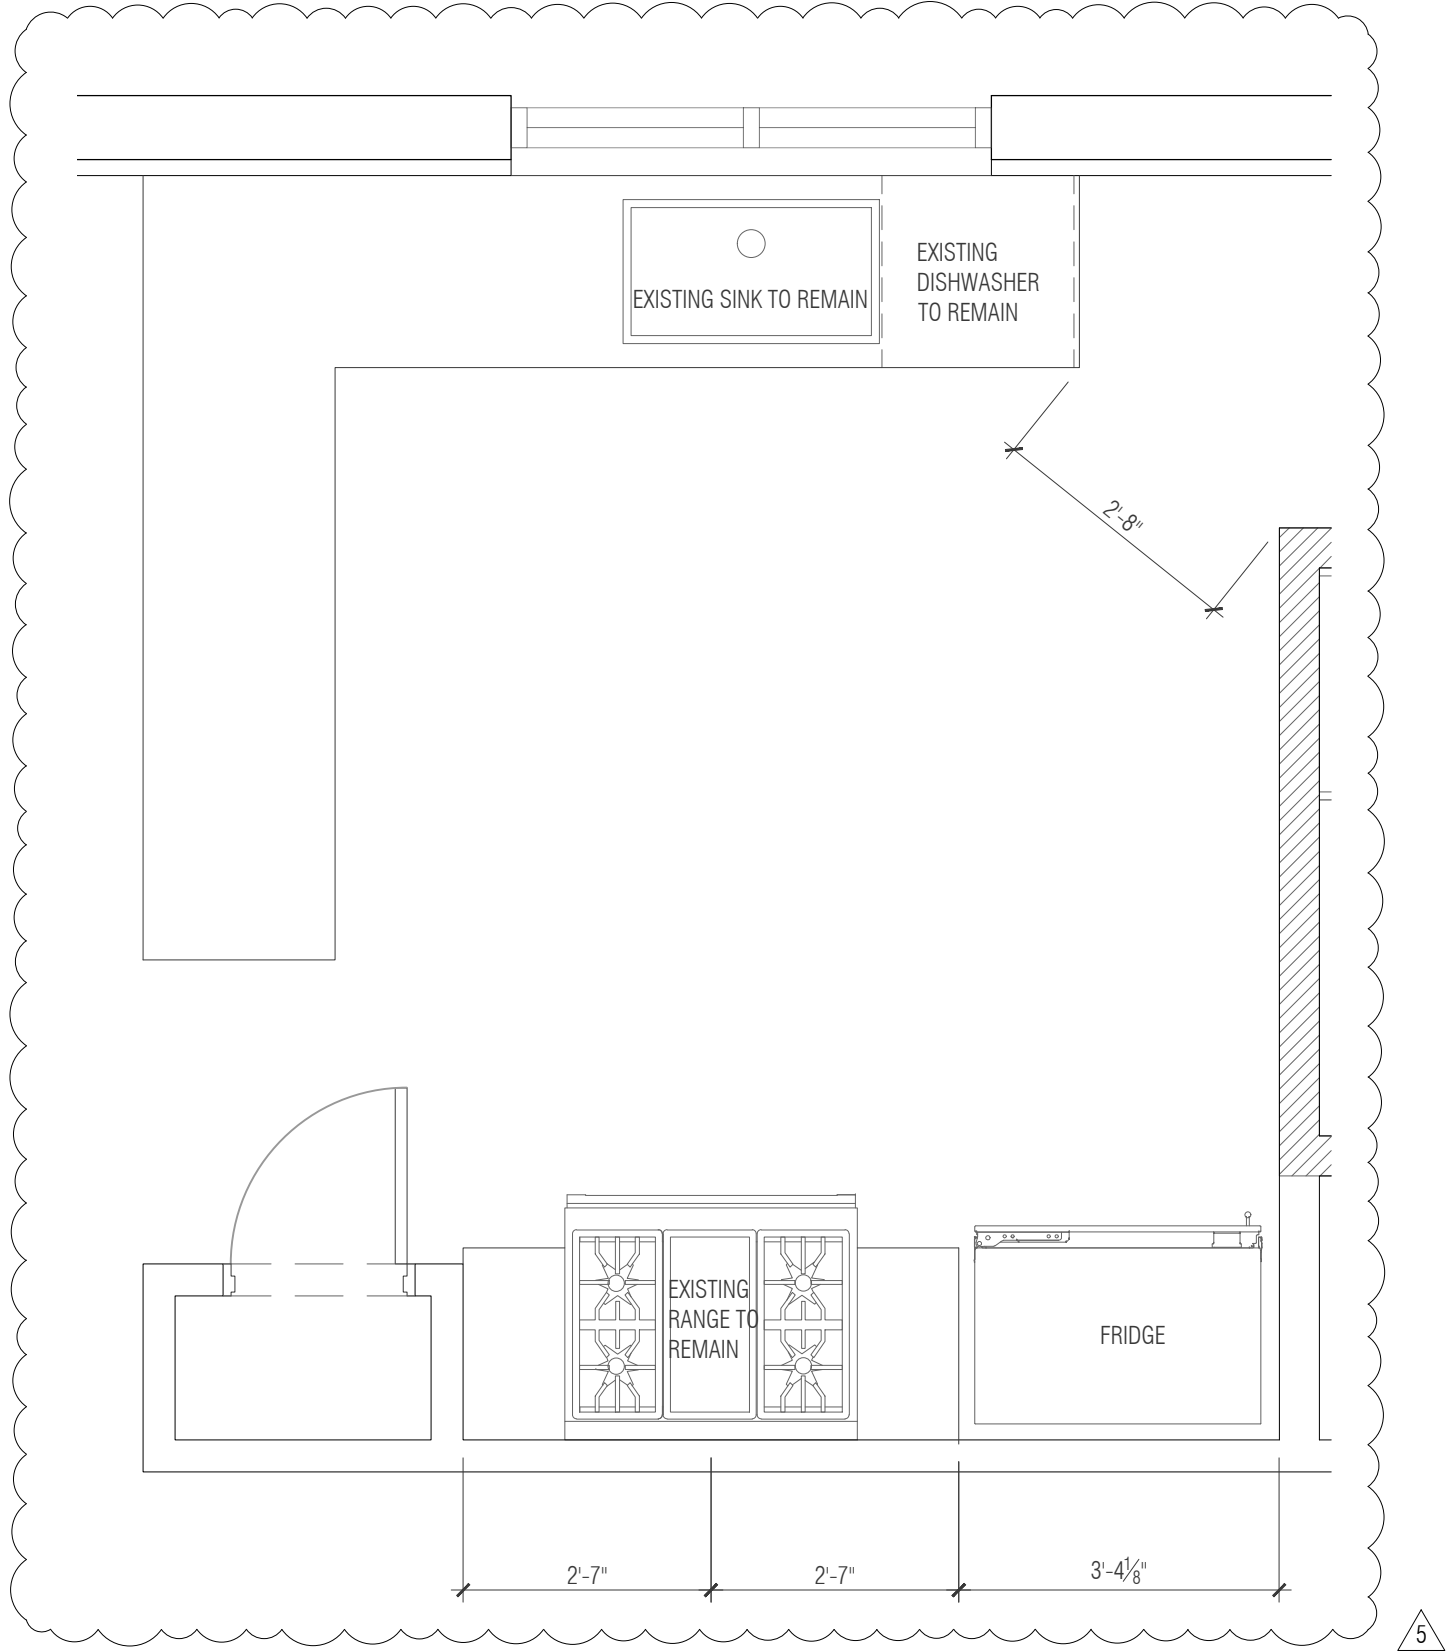

2 ENLARGED KITCHEN PLAN
SCALE: 1/2" = 1'-0"

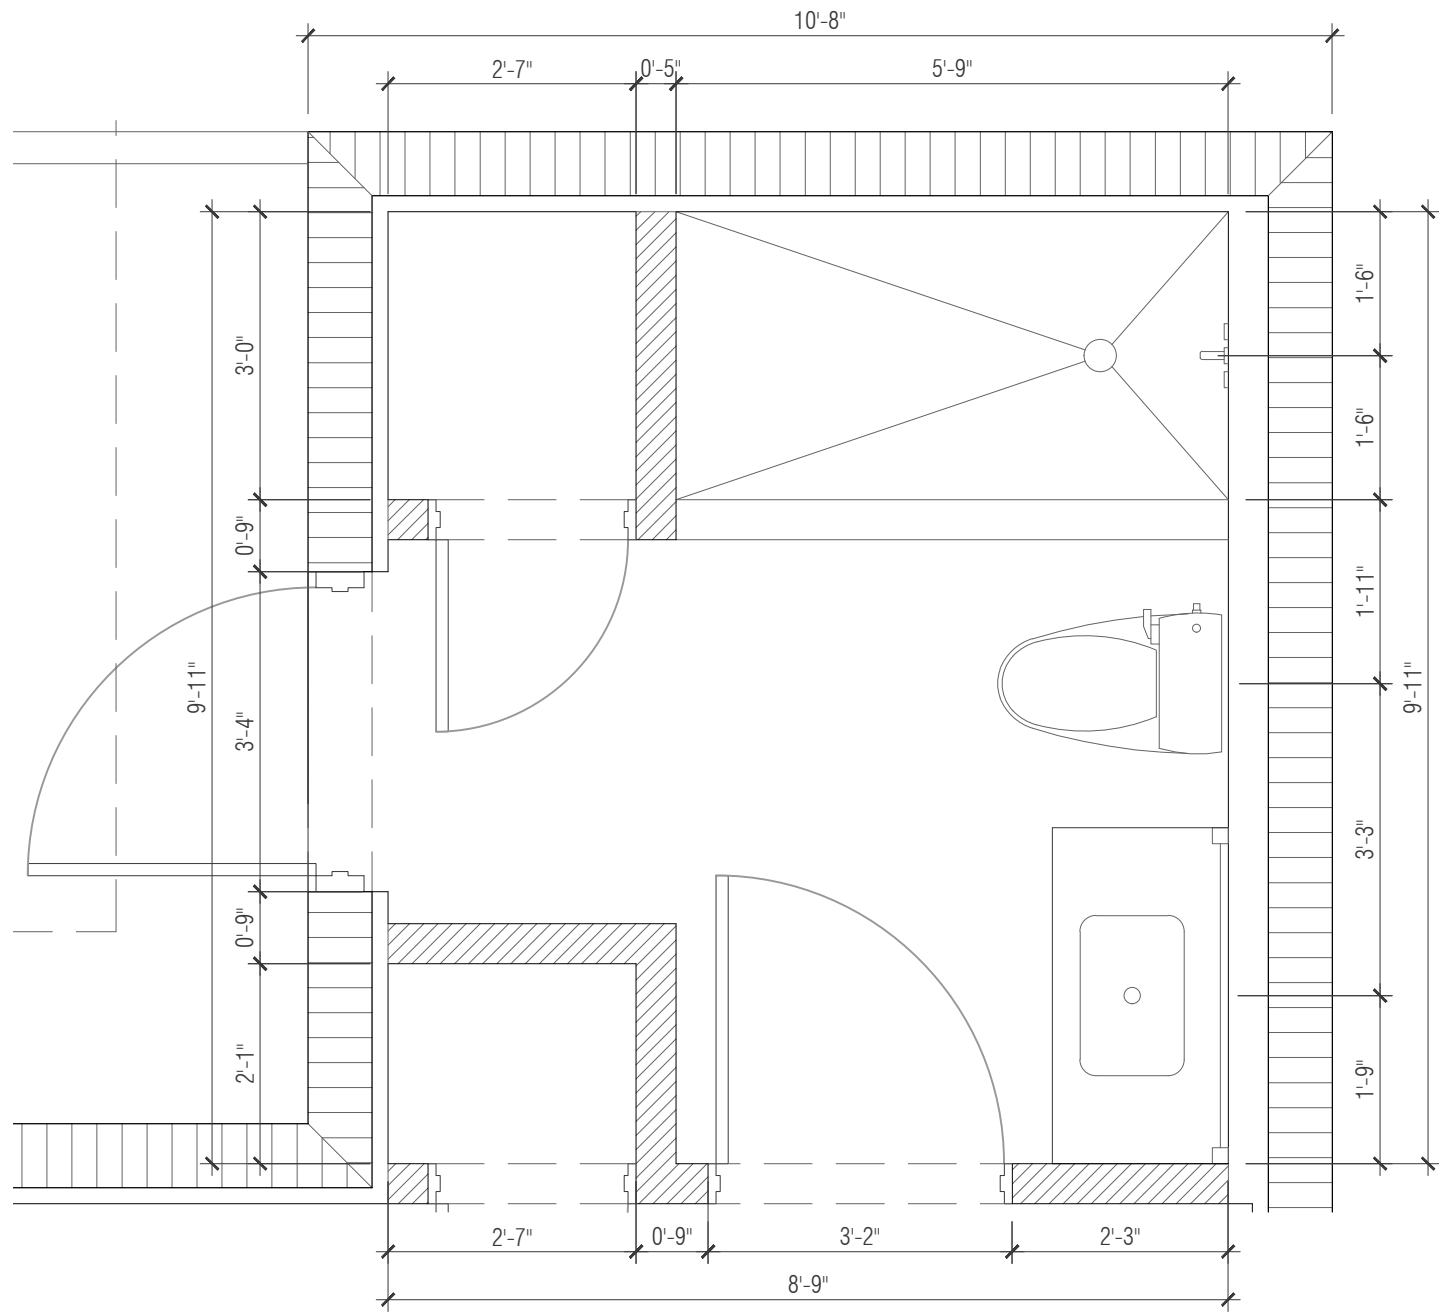

1 ENLARGED BATHROOM #1
SCALE: 1/2" = 1'-0"

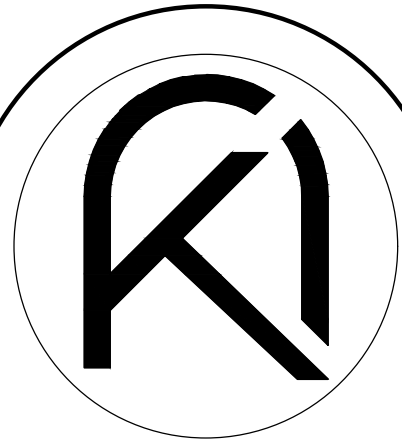


ARKO ARCHITECTURE, LLC
2490 CORAL WAY, SUITE 301
MIAMI, FL 33145
edgardo@thearkgroup.com
eduardo@thearkgroup.com
www.thearkgroup.com
p: 305.400.8133

ADDITION & RESTORATION FOR:

MAZZINI & MELINE
RESIDENCE

10300 SW 70TH AVE,
MIAMI, FL 33156

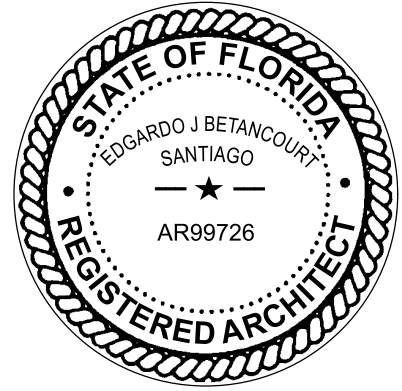

DRAWN BY
DATE 03.29.23 MV PROJECT
CHECKED BY EV 22-84

REVISIONS

09.09.24
BUILDING DEPARTMENT COMMENTS

ENLARGED
PLANS

CONSTRUCTION DOCUMENTS

A-4.01