




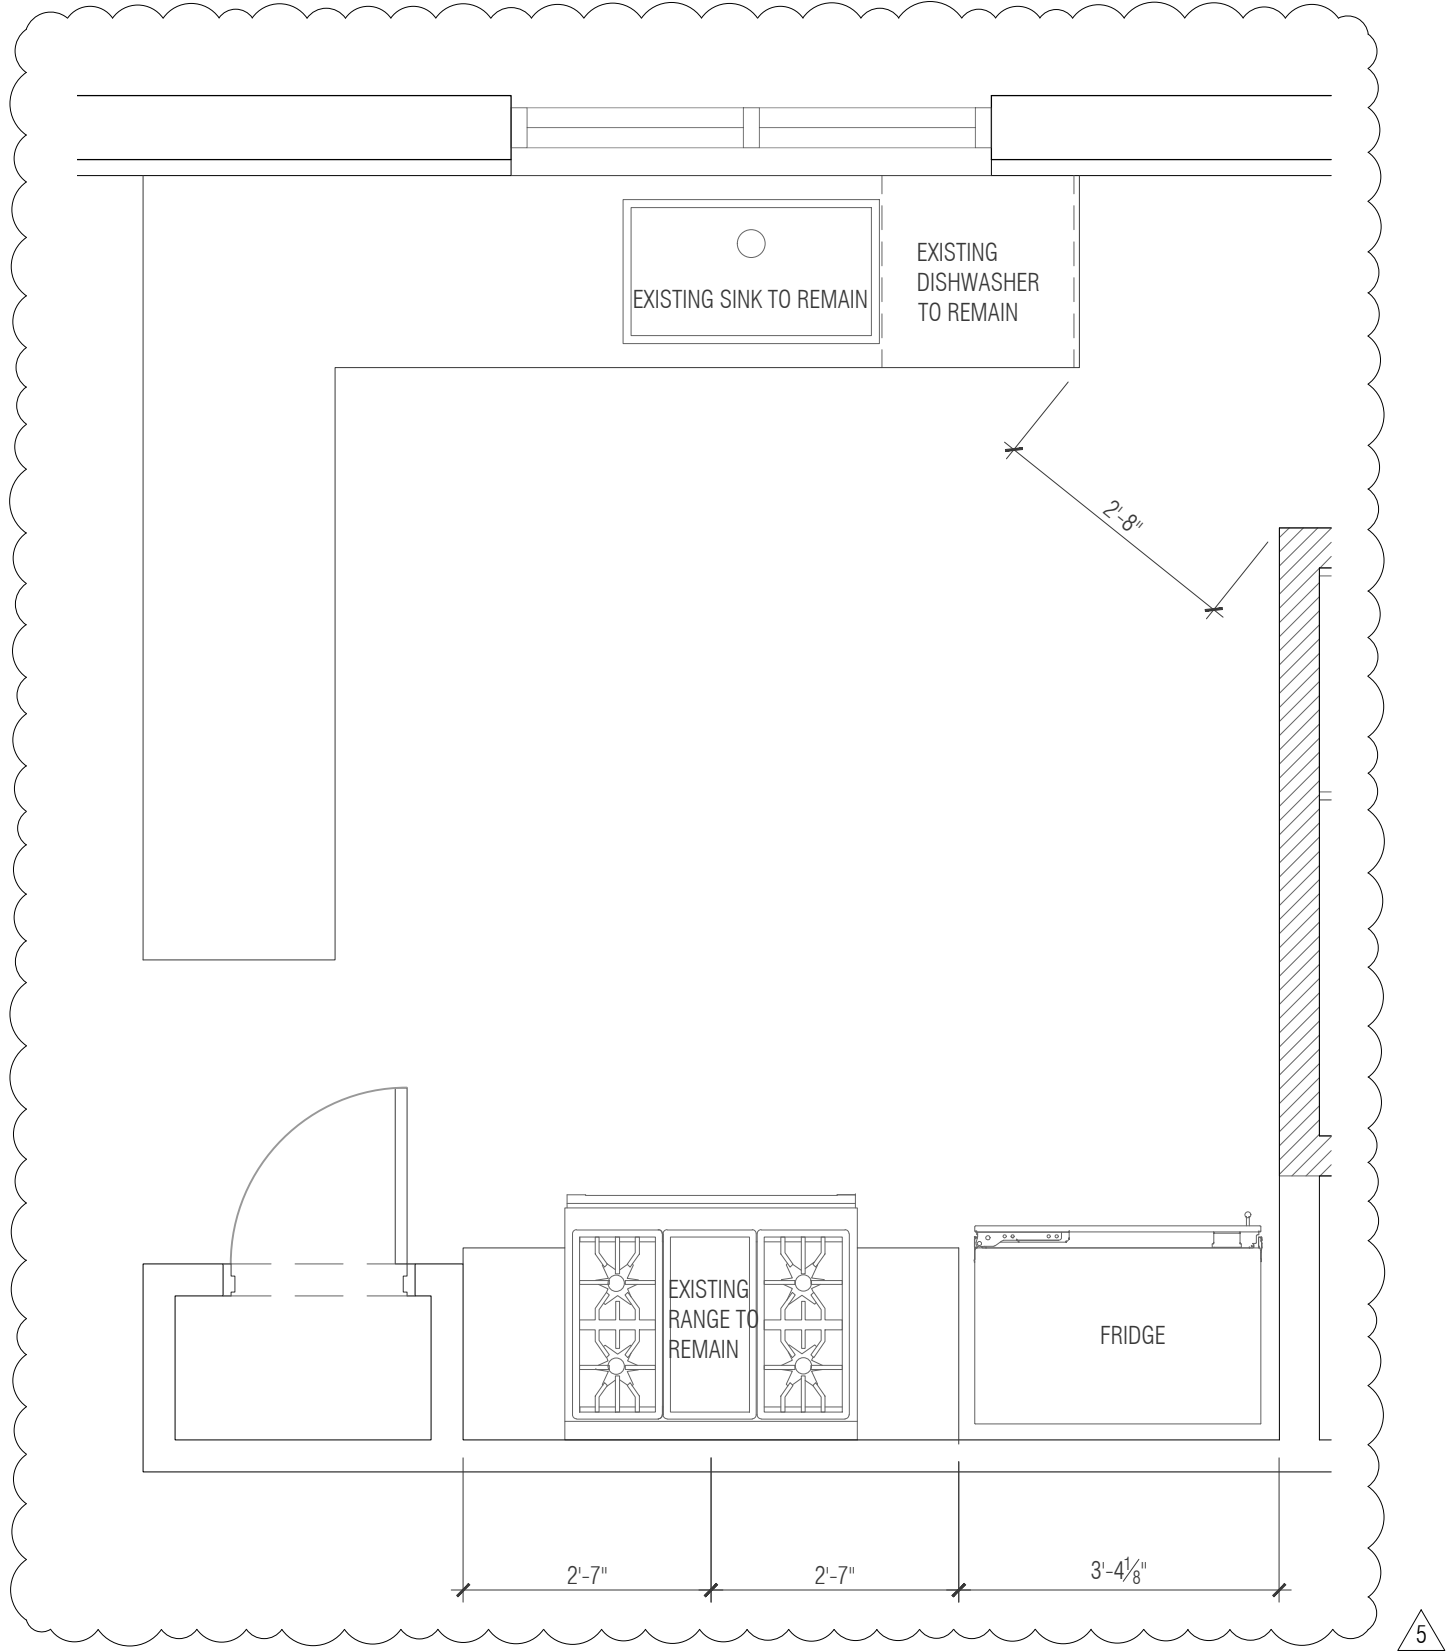

2 ENLARGED KITCHEN PLAN
SCALE: 1/2" = 1'-0"

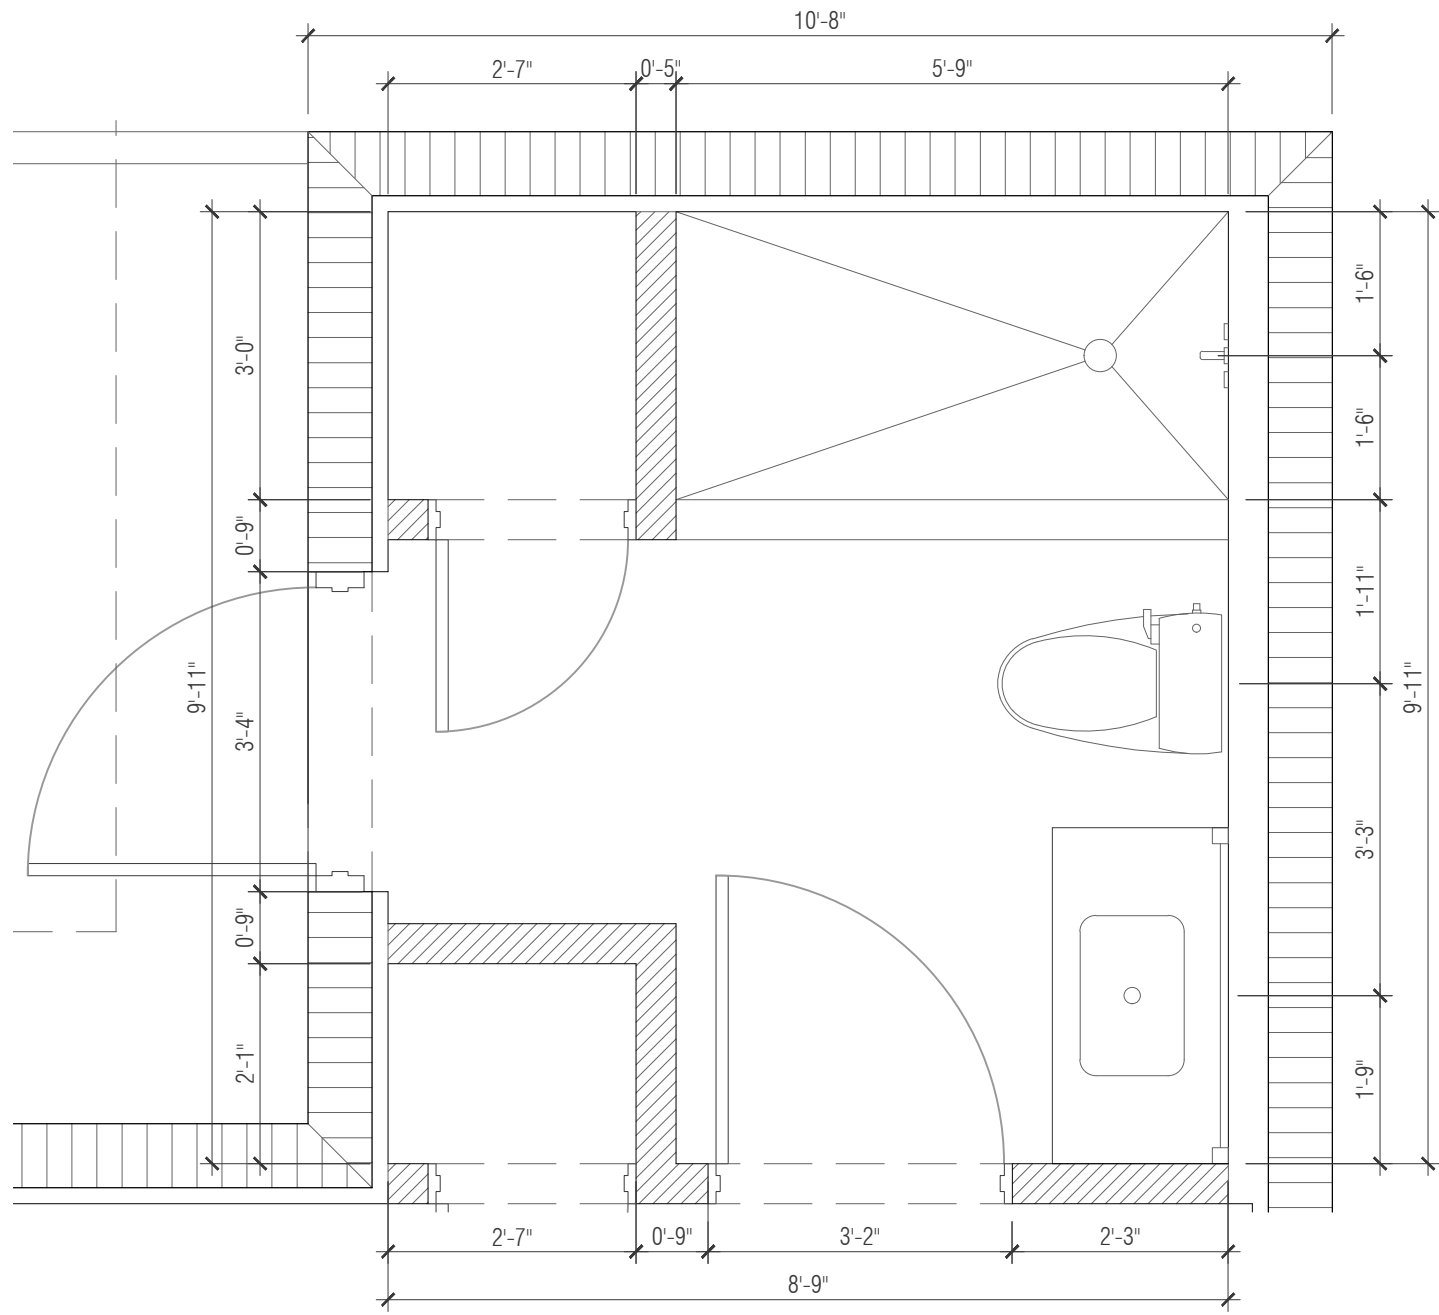


1 ENLARGED BATHROOM #1
SCALE: 1/2" = 1'-0"

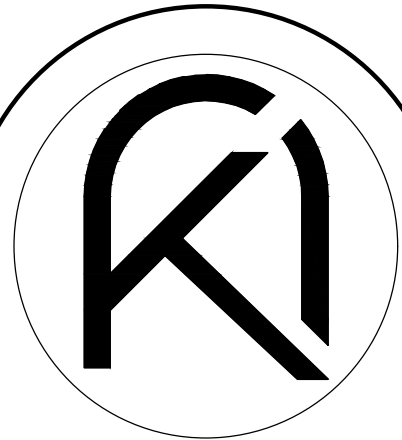

ARKO ARCHITECTURE, LLC
2490 CORAL WAY, SUITE 301
MIAMI, FL 33145
edgardo@thearkogroup.com
eduardo@thearkogroup.com
www.thearkogroup.com
p: 305.400.8133

ADDITION & RESTORATION FOR:
**MAZZINI & MELINE
RESIDENCE**
10300 SW 70TH AVE,
MIAMI, FL 33156

Digitally signed by
Edgardo J
Belancourt
Santiago
Date: 2024.09.12
14:44:00-04'02'

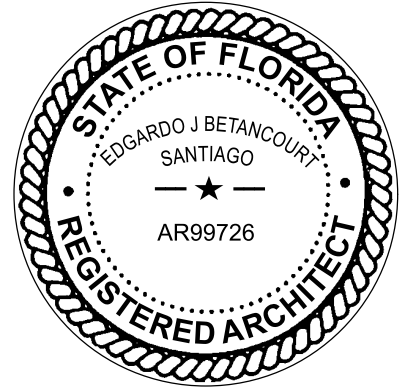

DRAWN BY
DATE MV PROJECT
03.29.23 CHECKED BY 22-84
EV

REVISIONS
09.09.24
BUILDING DEPARTMENT COMMENTS

ENLARGED
PLANS

CONSTRUCTION DOCUMENTS

A-4.01