
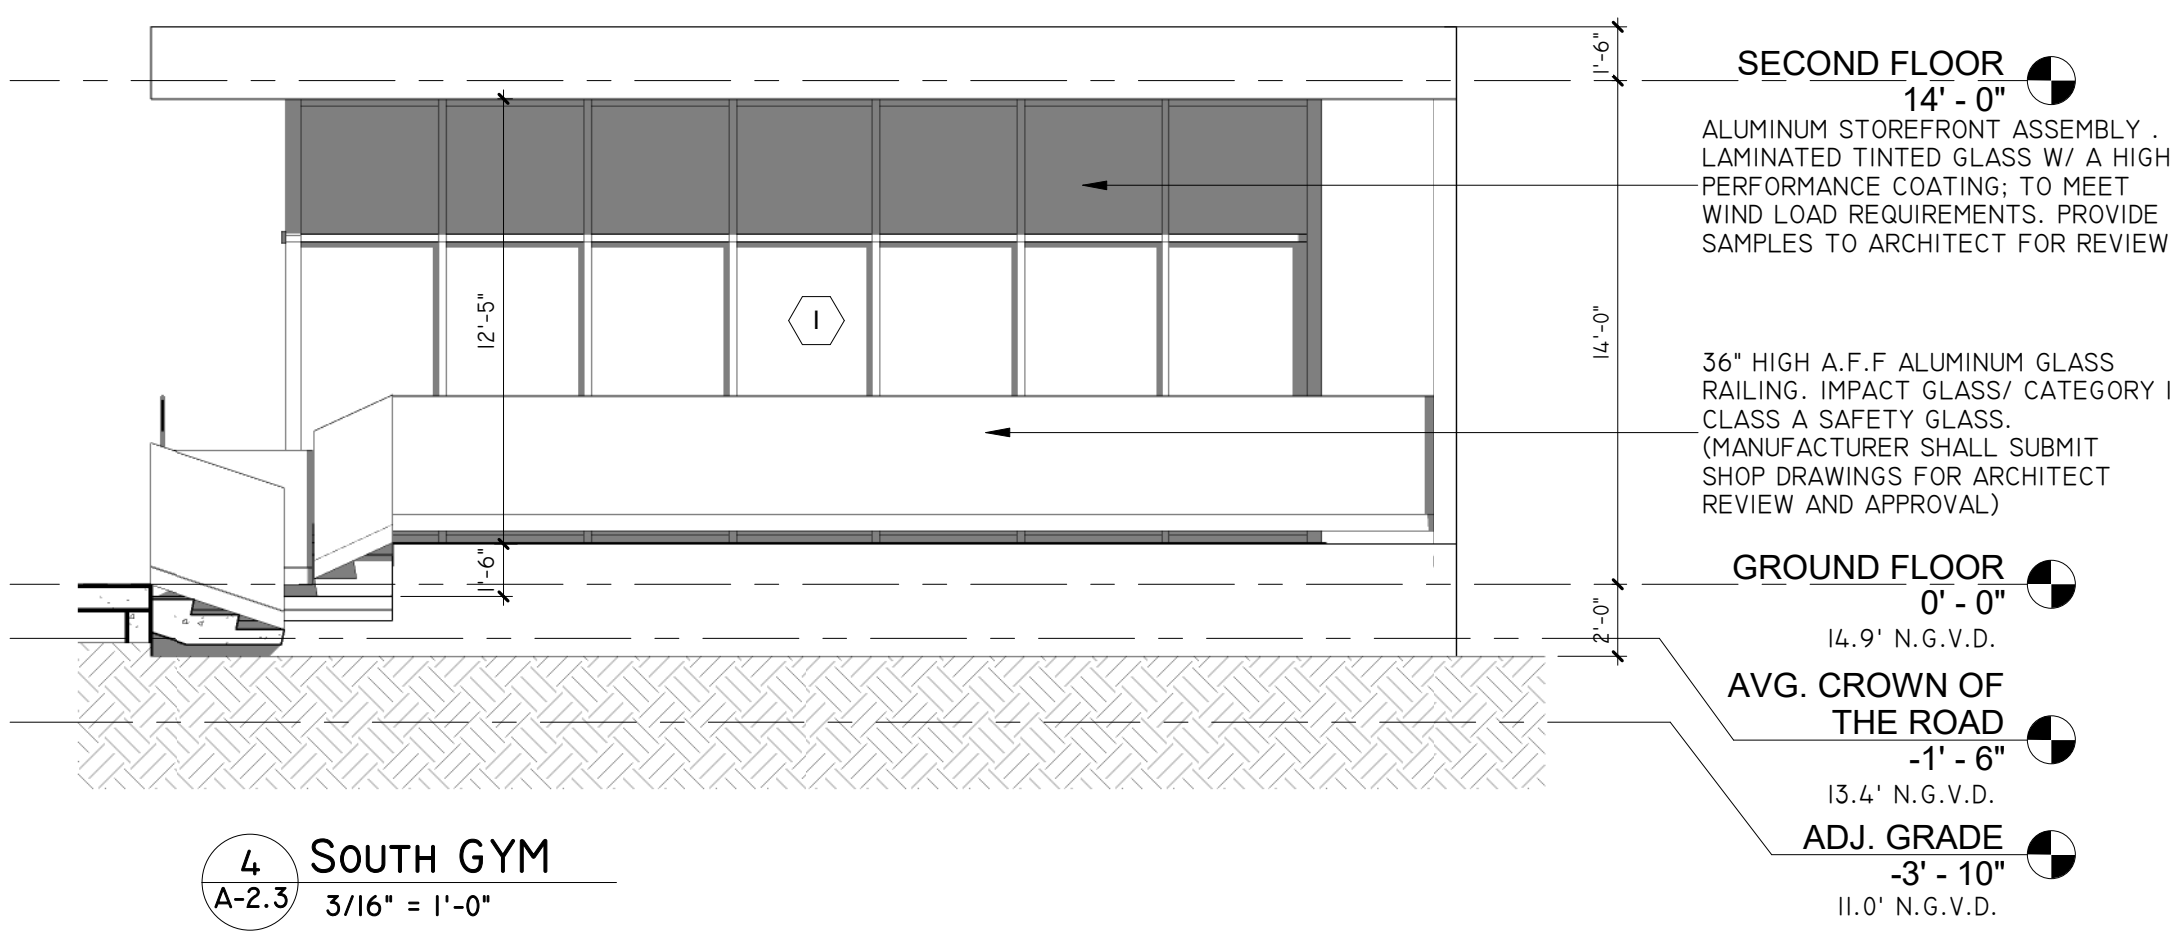
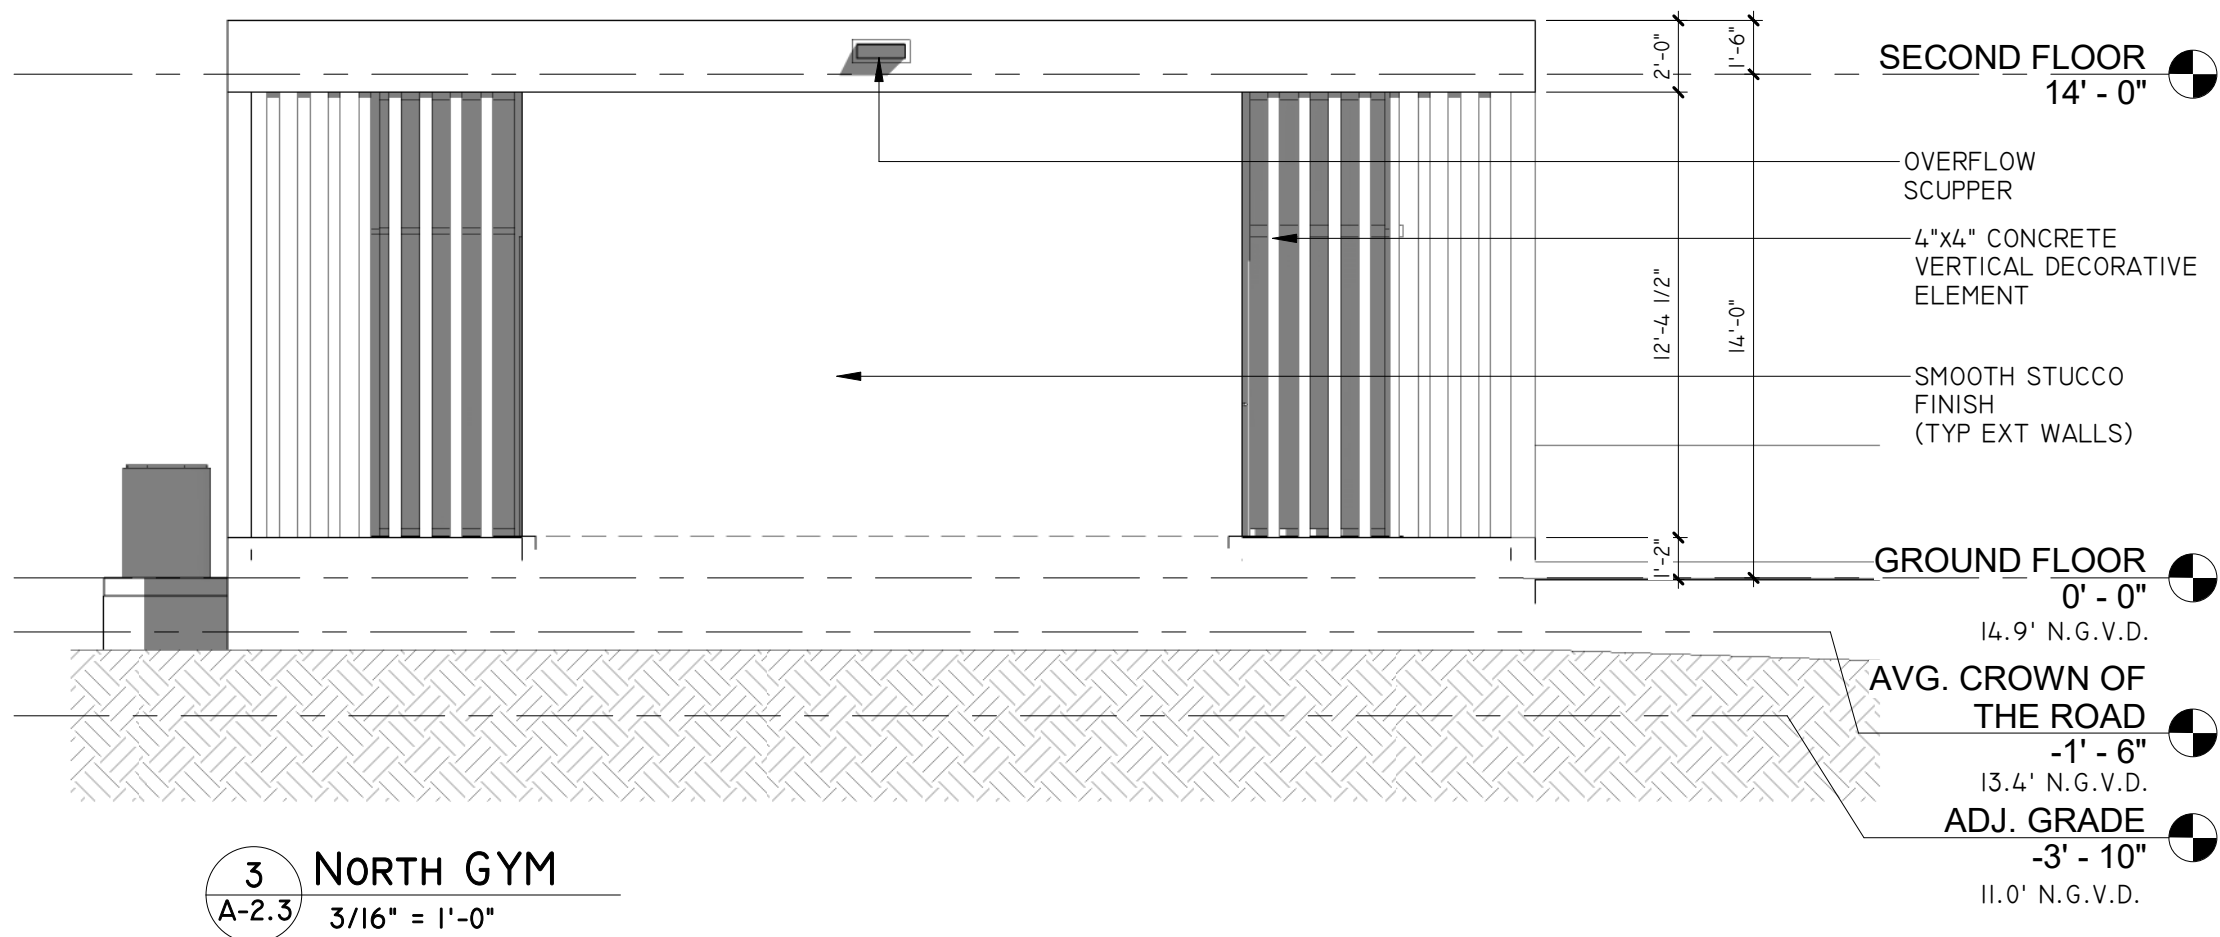
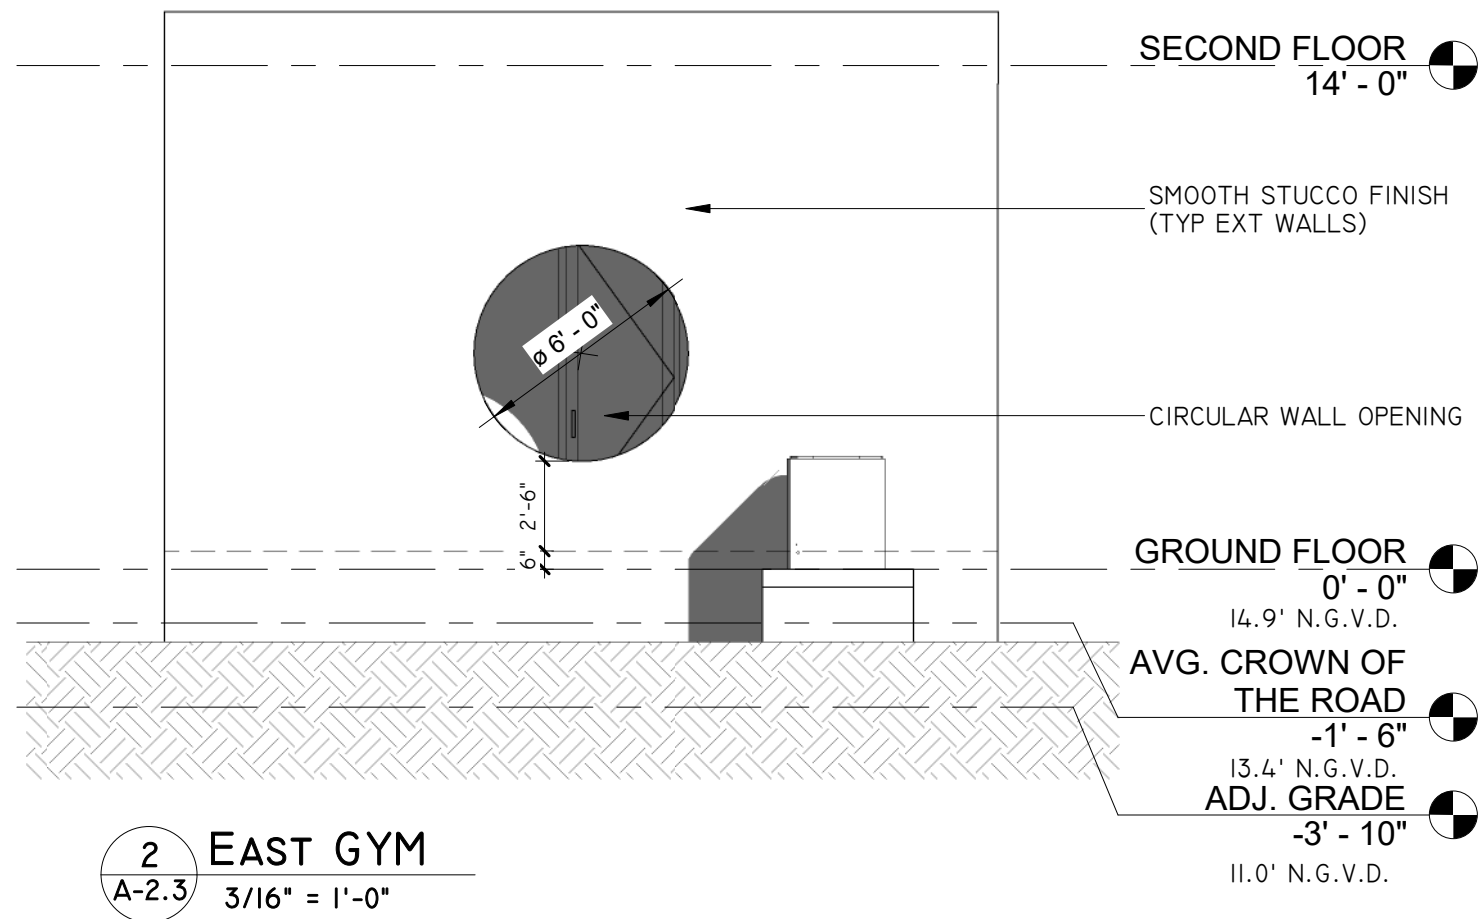


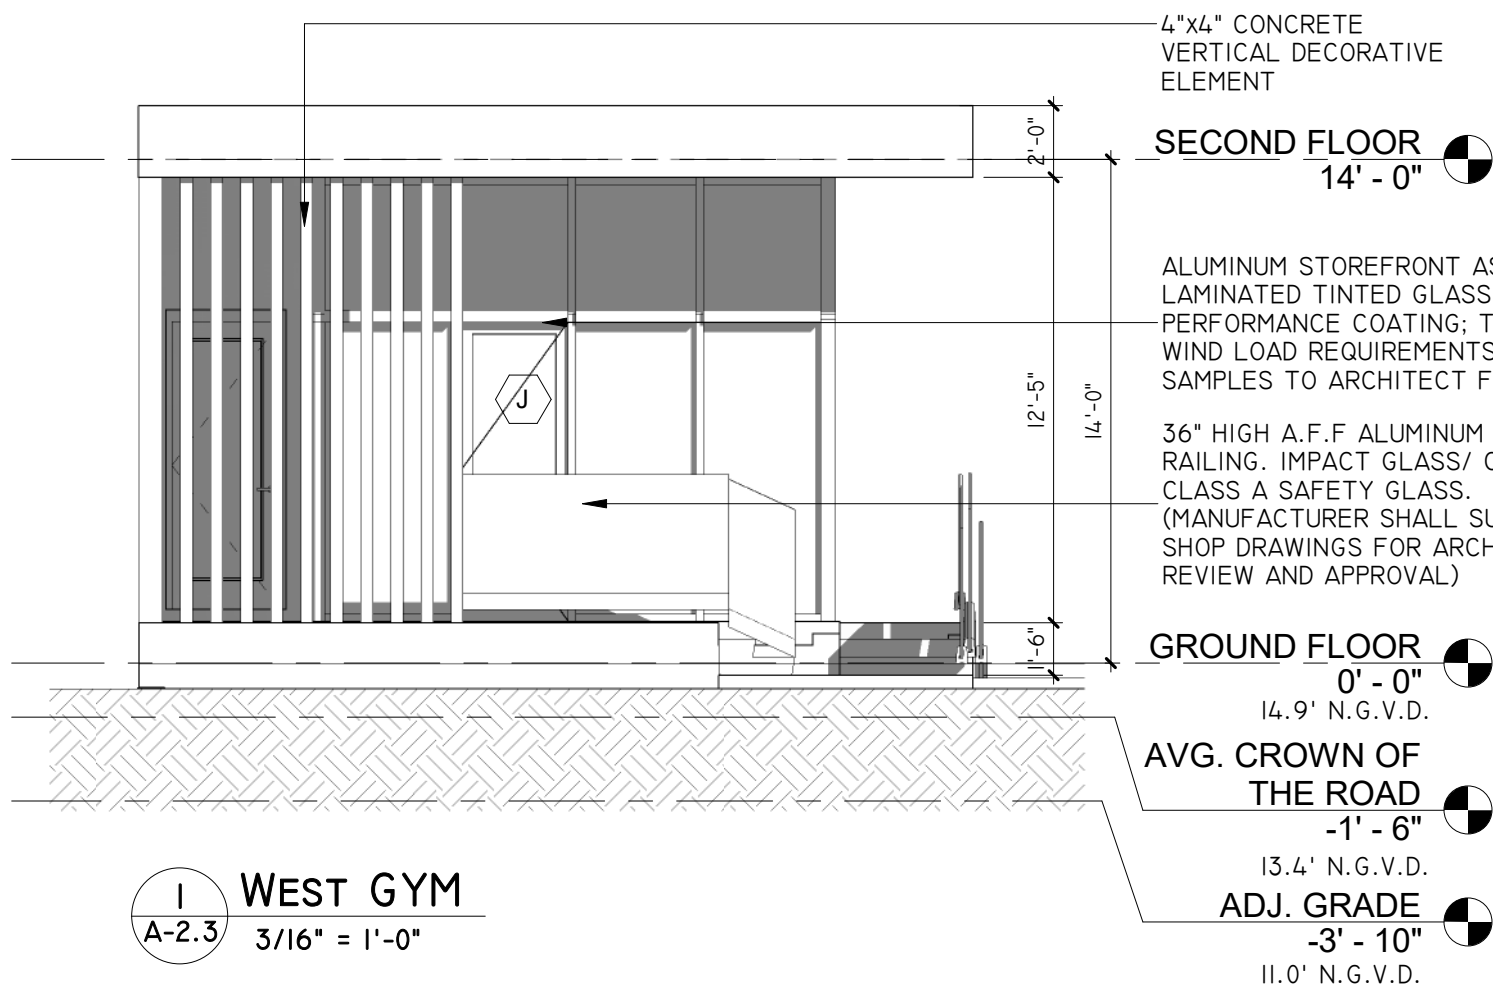

PROJECT NOTES


- 01-ALL DIMENSIONS TO BE FIELD VERIFIED BY CONTRACTOR.
- 02-ALL DOOR DIMENSIONS SHOWN TO BE VERIFIED BY GC. REFER TO SCHEDULE FOR DOOR SIZE AND TYPE.
- 03-ALL ADA CLEARANCES TO BE VERIFIED AND ADHERED TO BY G.C.
- 04-GLASS WALL AND GLASS DOOR TO BE SAFETY CATEGORY II.
- 05-ALL GLASS WINDOWS/DOORS TO RECEIVE IMPACT RESISTANT GLASS AND TO COMPLY W/ENERGY CALCULATION.
- 06-PROVIDE HANDRAIL AT 34"HT AND GUARD RAIL 42" HT .GC TO SUBMIT SHOP DRAWINGS.SEE DETAIL.
- 07-EMERGENCY MEANS OF ESCAPE EXIT DOOR, ACCORDING FBC'17 R310.4. DOOR SHALL BE SIDE HINGED, 32" MIN. WIDTH CLEARANCE & 78" MIN. CLEAR HT.
- 08-LANDING MUST NOT HAVE MORE THAN 1 1/2" LOWER THAN THE TOP OF THRESHOLD. (FBC'17 R 311.3.1).
- 09-COORDINATE ALL MASONRY OPENINGS FOR WINDOWS & DOORS WITH WINDOWS & DOOR MANUFACTURER PRIOR TO TIE BEAM AND BLOCK ERECTION.
- 10-ALL GLASS WINDOWS/ DOORS TO RECEIVE IMPACT RESISTANT GLASS AND TO COMPLY W/ ENERGY CALCULATIONS.
- 11-PLEASE SEE STRUCTURAL DRAWINGS FOR THE WIND PRESSURES CALCULATIONS.

HEAT ISLAND EFFECT SOLAR REFLECTANCE REQUIREMENTS:
ROOFING MATERIALS AND ALL ROOF EXTERIOR SURFACES AND BUILDING MATERIALS SHALL HAVE A MINIMUM SOLAR REFLECTANCE AS PER SECTIONS 13.2.c AND 3.13.2.d WHEN TESTED IN ACCORDANCE WITH ASTM E903 OR ASTM E1918 AS PER MIAMI 21 ARTICLE 3 SECTION 3.13.2 HEAT ISLAND EFFECT

SUSTAINABILITY REQUIREMENTS:
BUILDING SHALL COMPLY WITH SUSTAINABILITY REQUIREMENTS AS PER MIAMI 21 SECTION 3.13.1

REVISIONS		Rev	Date	Description


FIDANZA'S FAMILY HOUSE NEW CONSTRUCTION 11041 SW 77TH AVE, PINECREST, FL 33156
--

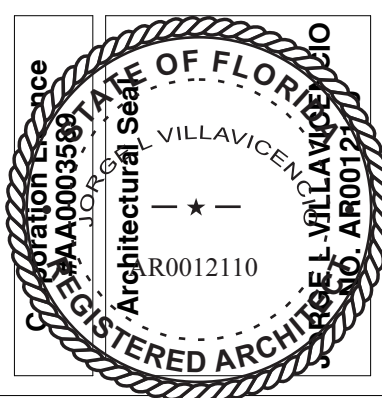

JORGE
L
VILLAV
ICENCI
O

Digitally
signed by
JORGE L
VILLAVICEN
CIO
Date:
2023.08.28
11:44:06
-04'00'

VILLA & ASSOCIATES INC. ARCHITECTURE 5801 SW 69 AVENUE TEL. 305-613-0865	PLANNING - MIAMI, FLORIDA 33155 - E-Mail Jvillarchitect@gmail.com	INTERIOR DESIGN - MIAMI, FLORIDA 33155 - E-Mail Jvillarchitect@gmail.com	CONSULTANT : ARCHI-TEK STUDIO CORP. TEL. 305-799-8016 - E-Mail maguilar@architekstudio.com
---	---	--	---

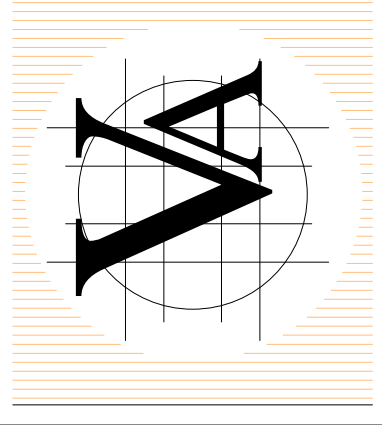

DATE: 10-20-2022	SCALE: AS SHOWN
PROJECT NO: ELEVATION GYM	
DRAWING NO : A-2.3	