




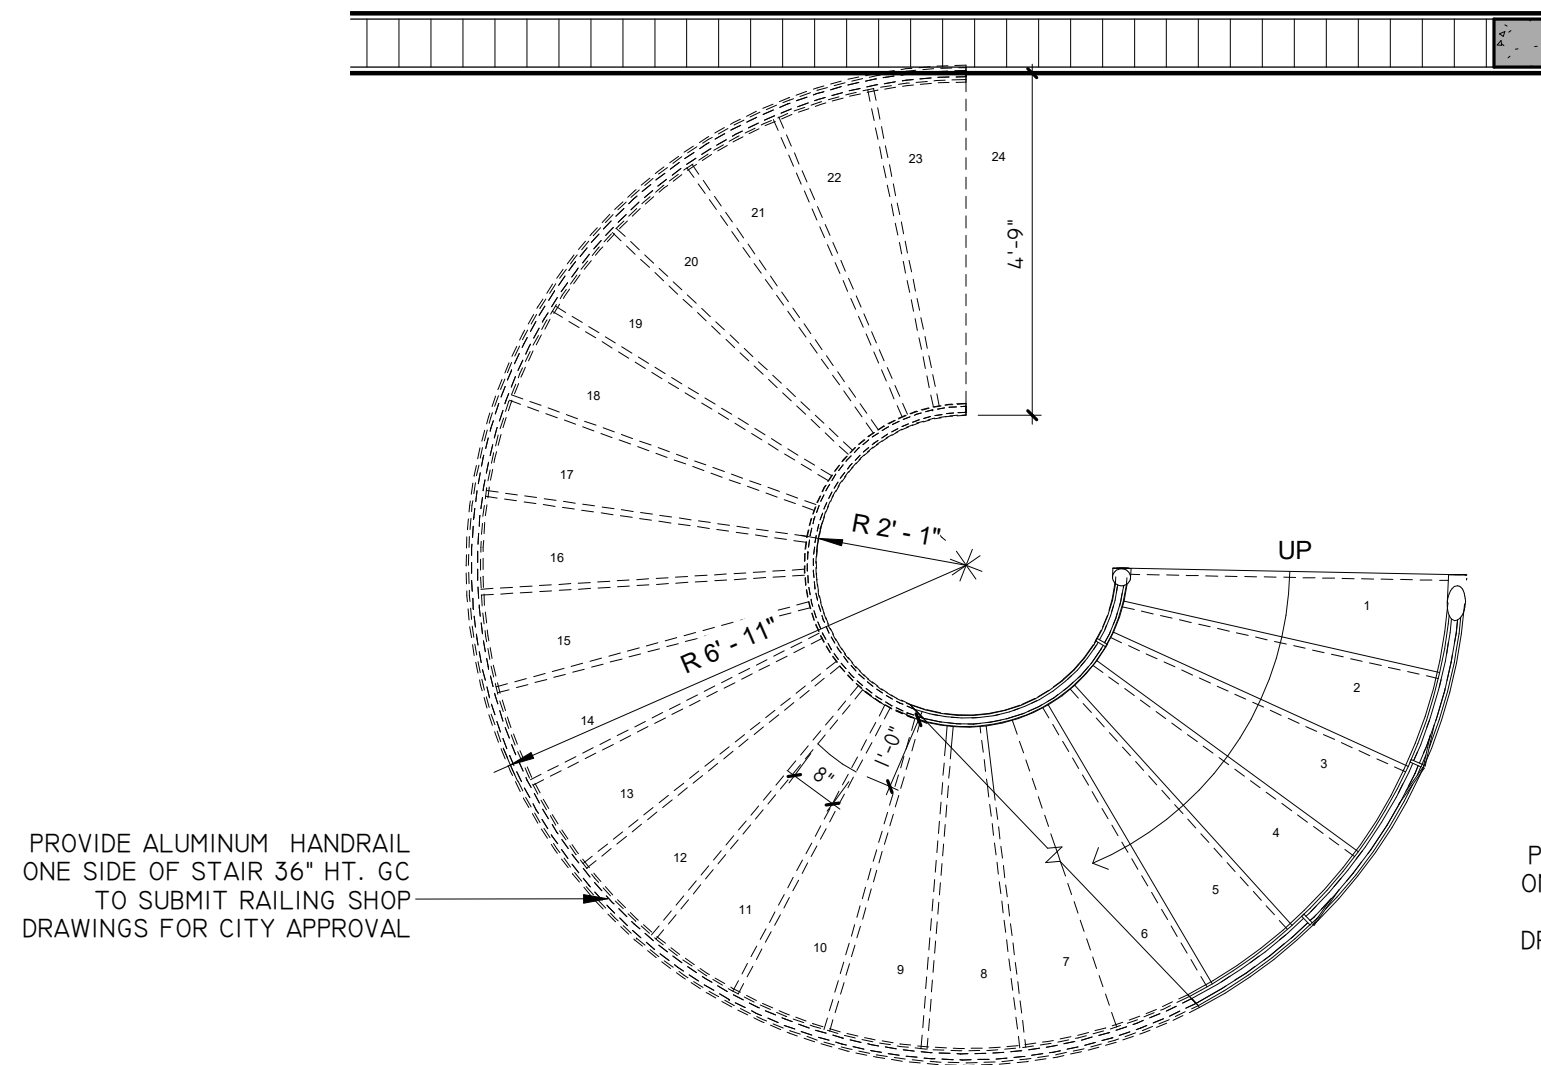


1 GROUND FLOOR - SPIRAL STAIR
A-4.0 3/8" = 1'-0"

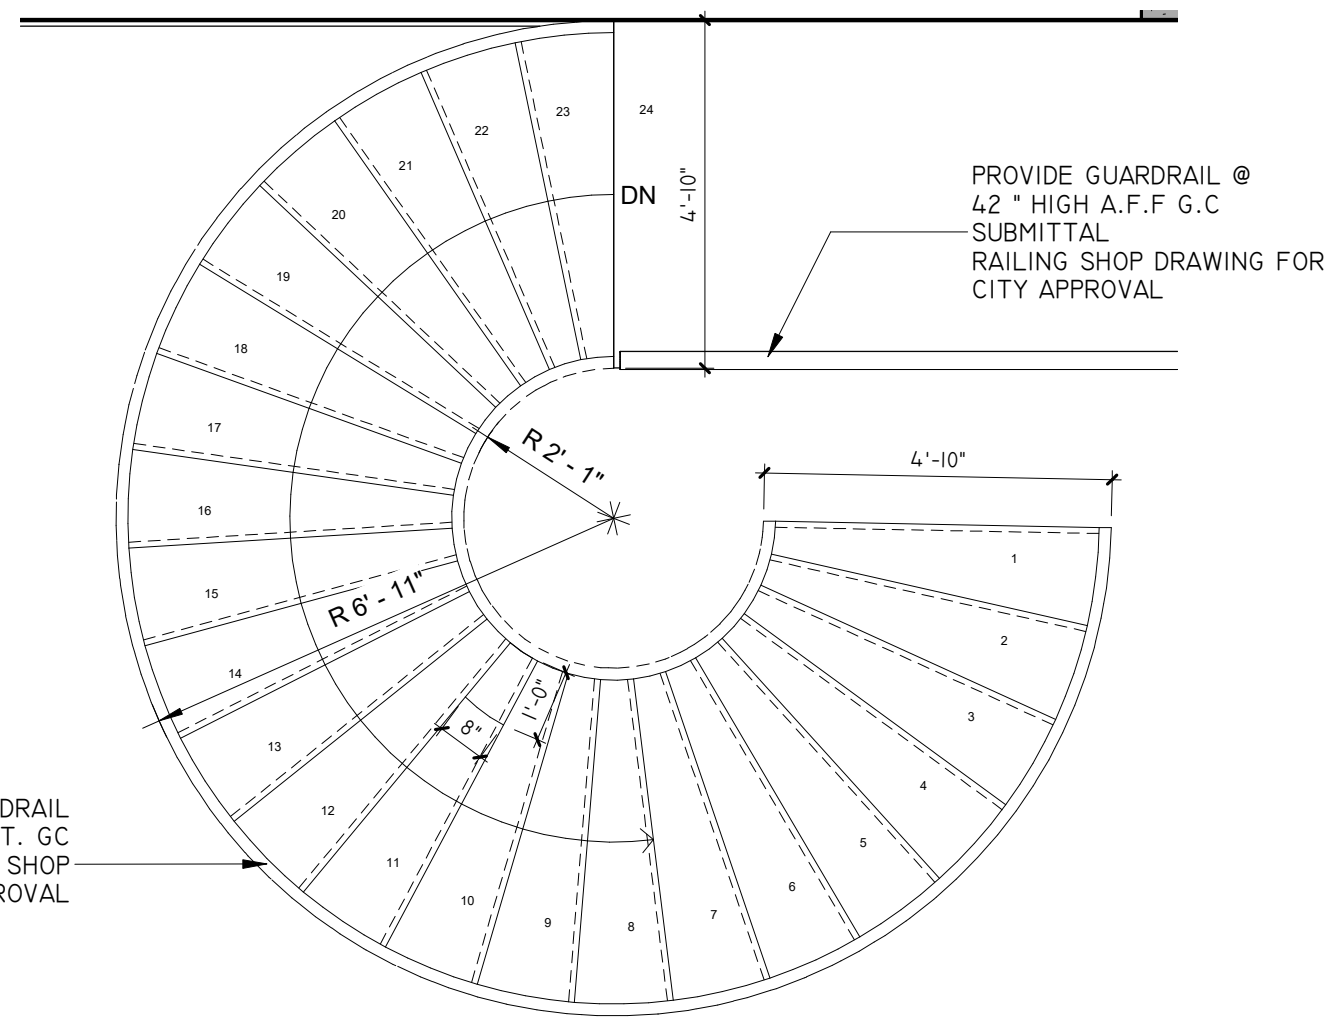


2 SECOND FLOOR - SPIRAL STAIR
A-4.0 3/8" = 1'-0"

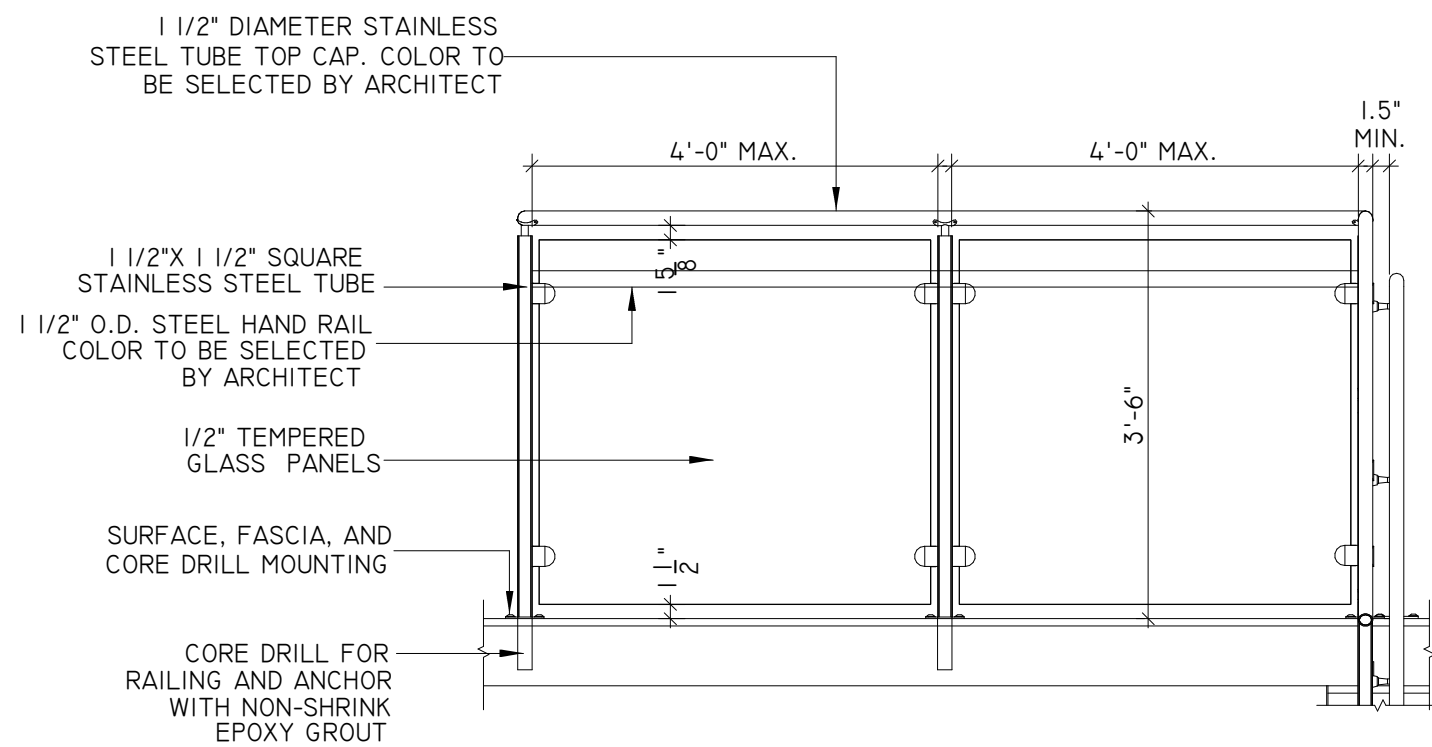

4 TYPICAL GUARDRAIL DETAILS
A-4.0 1/4" = 1'-0"

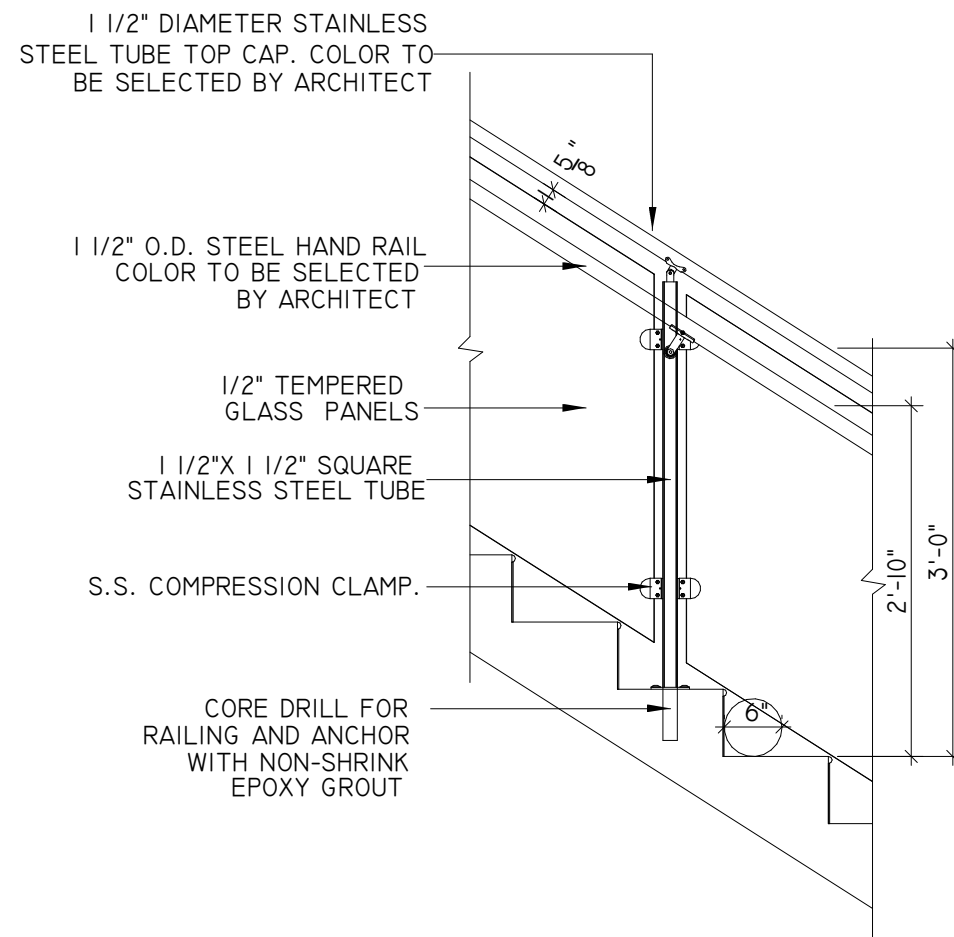

5 TYPICAL HANDRAIL DETAILS
A-4.0 1/4" = 1'-0"

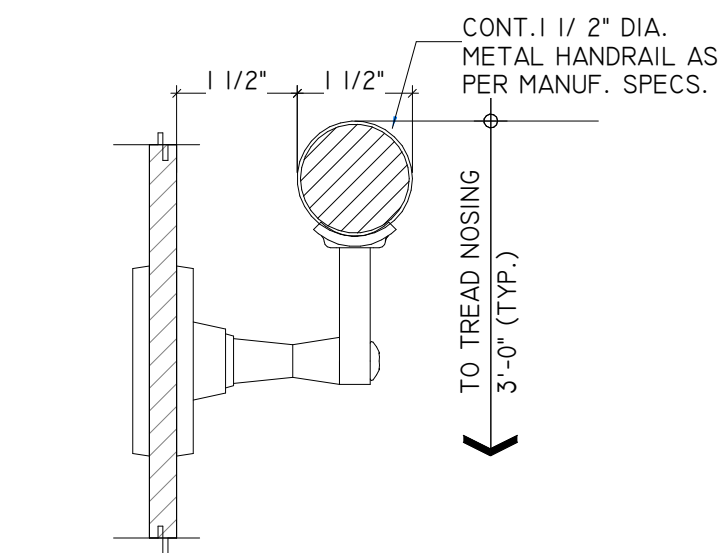

6 TYPE I CIRCULAR HANDRAIL
A-4.0 1/2" = 1'-0"

STAIR NOTES:


RAILING DESIGN AND CONSTRUCTION FBC. 2020.

NOTE:
STAIRS TO COMPLY WITH NFPA 101
SIGN AND SEAL CALCULATIONS AND SHOP DRAWINGS FOR STAIRS
AND RAILING TO BE PROVIDED BY MANUFACTURER.

1)RAILING SHOULD SUSTAIN A 50 PLF HORIZONTAL LOAD APPLIED
IN ANY DIRECTION AT THE TOP OF THE RAILING.

2)HANDRAILS SHOULD RESIST A LOAD OF NOT LESS THAN 200 LB
APPLIED IN ANY DIRECTION AND AT ANY POINT ON THE RAIL. ---
F.B.C. 2020

3)GUARDRAILS SHOULD RESIST A LOAD OF NOT LESS THAN 200 LB
APPLIED IN ANY DIRECTION AND AT ANY POINT ON THE RAIL. ---
F.B.C. 2020

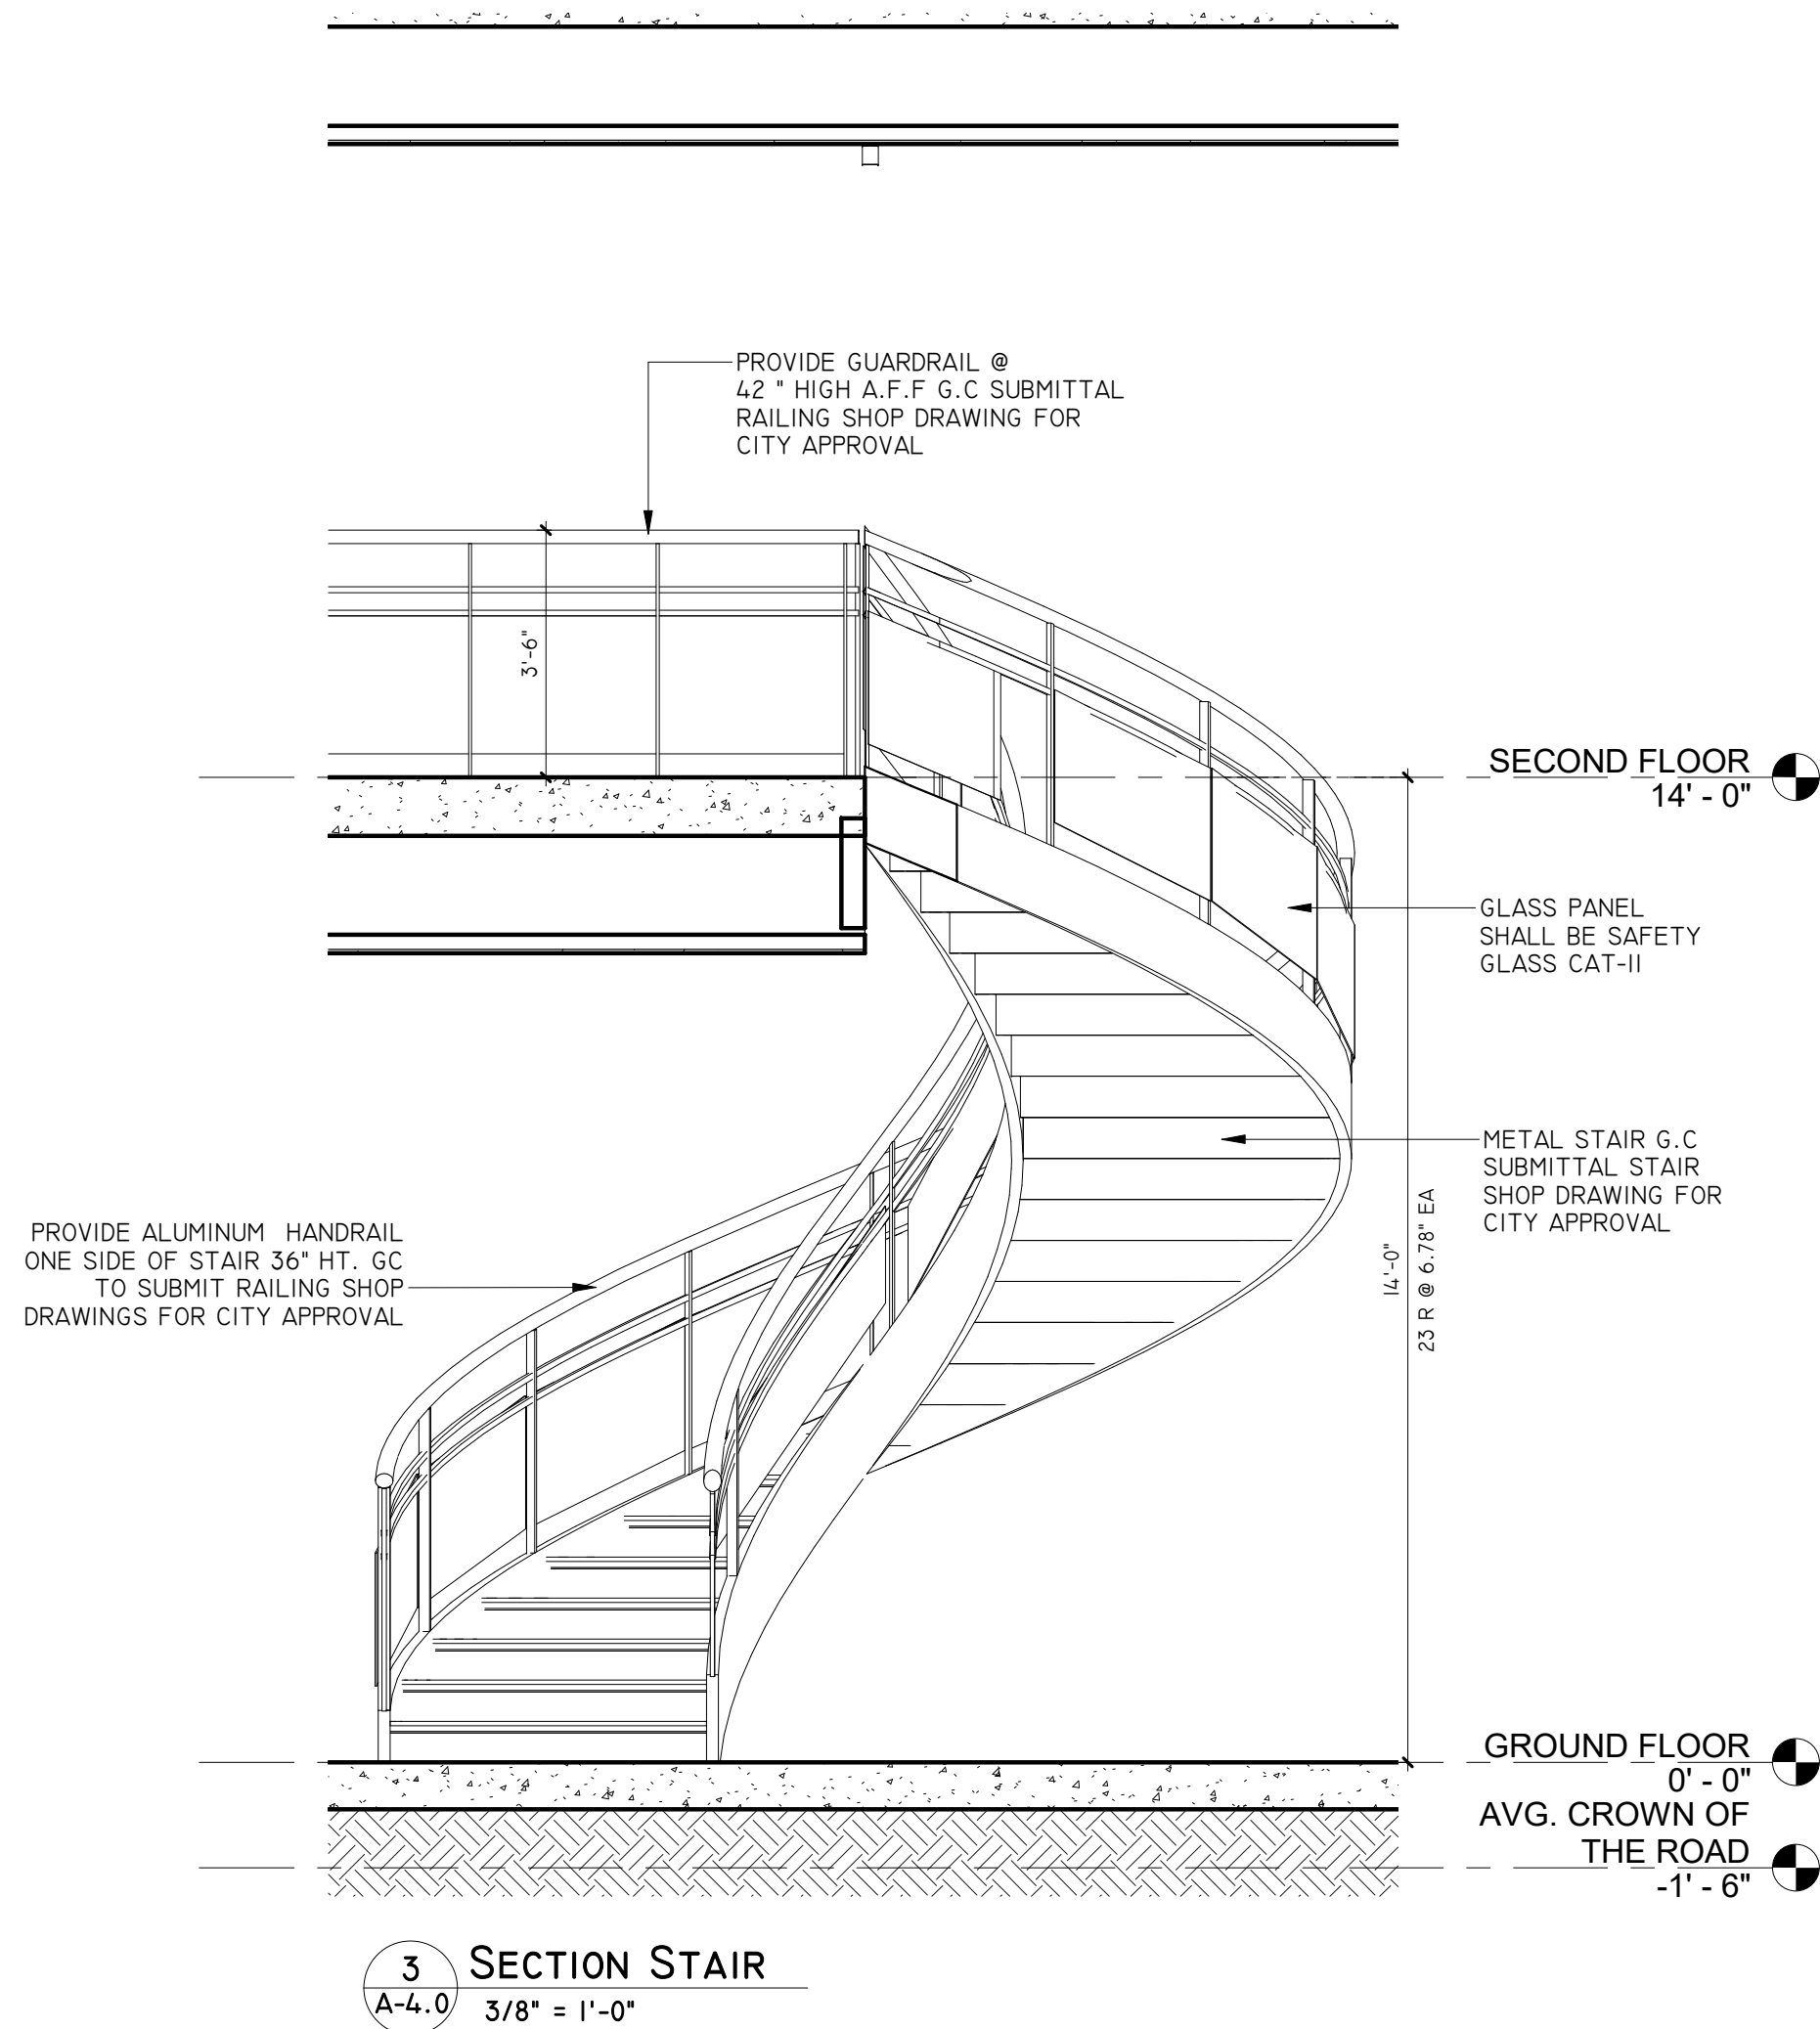

3 SECTION STAIR
A-4.0 3/8" = 1'-0"


JORGE
L
VILLAVI
CENCIO

Digitally
signed by
JORGE L
VILLAVICENCI
O


Date:
2023.08.28
11:54:06
-04'00'

REVISIONS	
Rev	Description

FIDANZA'S FAMILY HOUSE
NEW CONSTRUCTION
11041 SW 77TH AVE, PINECREST, FL 33156

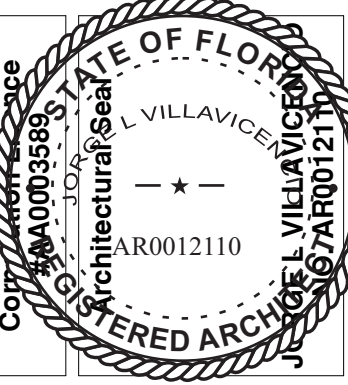

VILLA & ASSOCIATES INC.
ARCHITECTURE PLANNING INTERIOR DESIGN
5801 SW 69 AVENUE MIAMI, FLORIDA 33155
TEL. 305-613-0865 - E-Mail Jvillarchitect@gmail.com
CONSULTANT: ARCHI-TEK STUDIO CORP.
TEL. 305-799-8016 - E-Mail maguilar@architekstudio.com

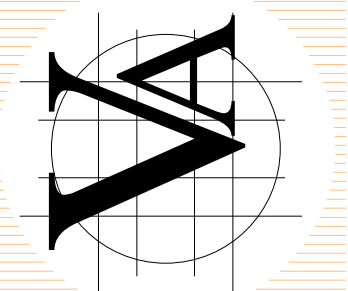

DATE:
10-20-2022

SCALE:
AS
SHOWN

PROJECT NO:
STAIR

DRAWING NO :
A-4.0