
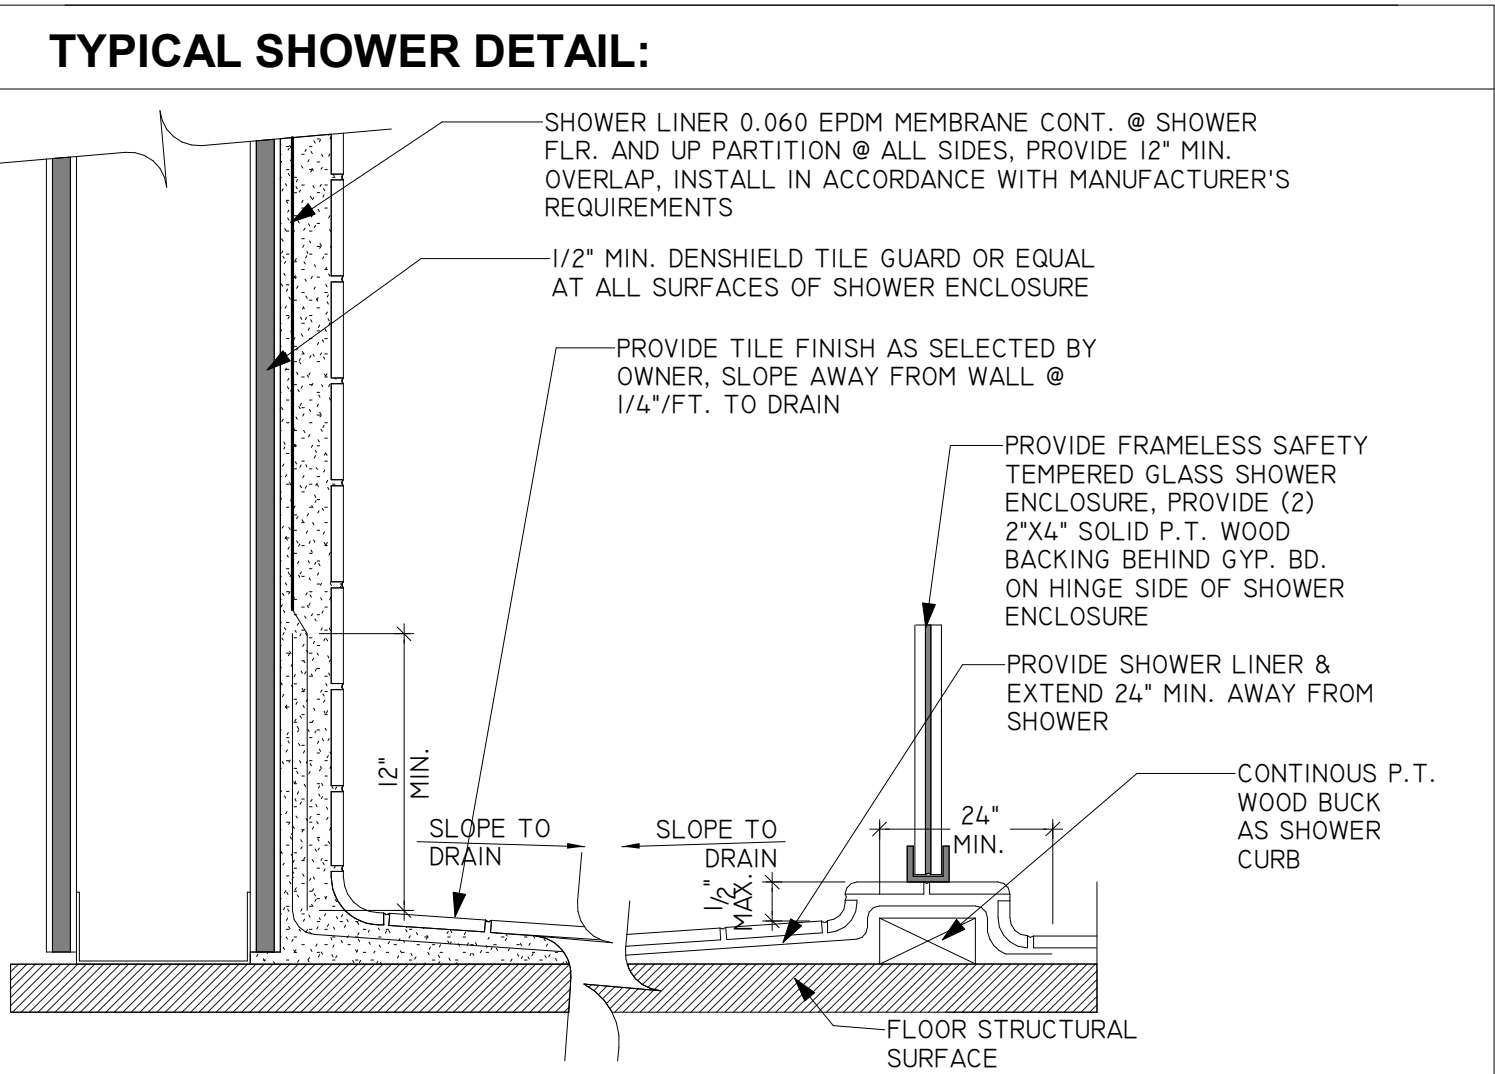
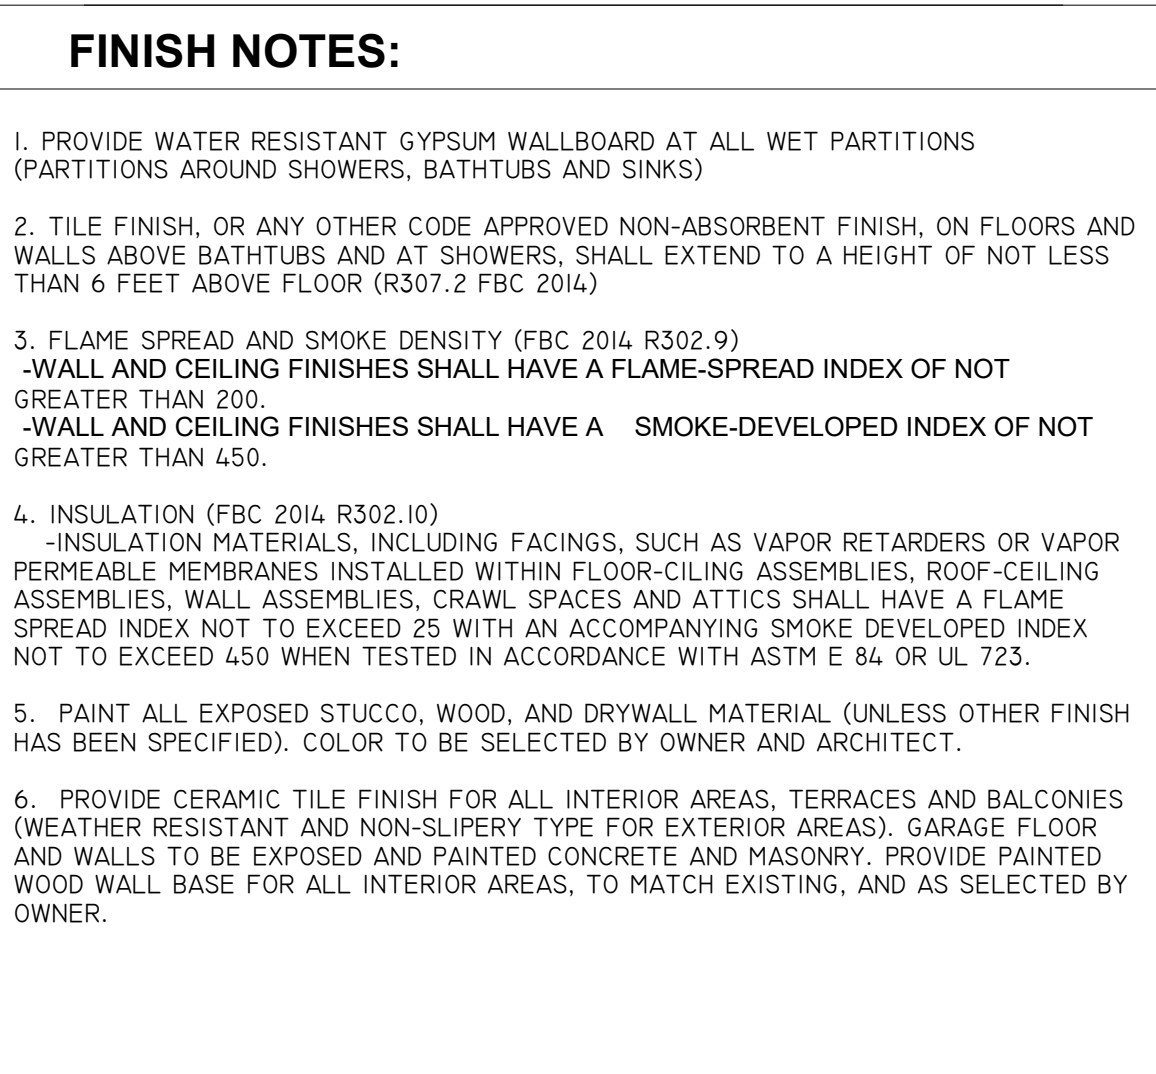
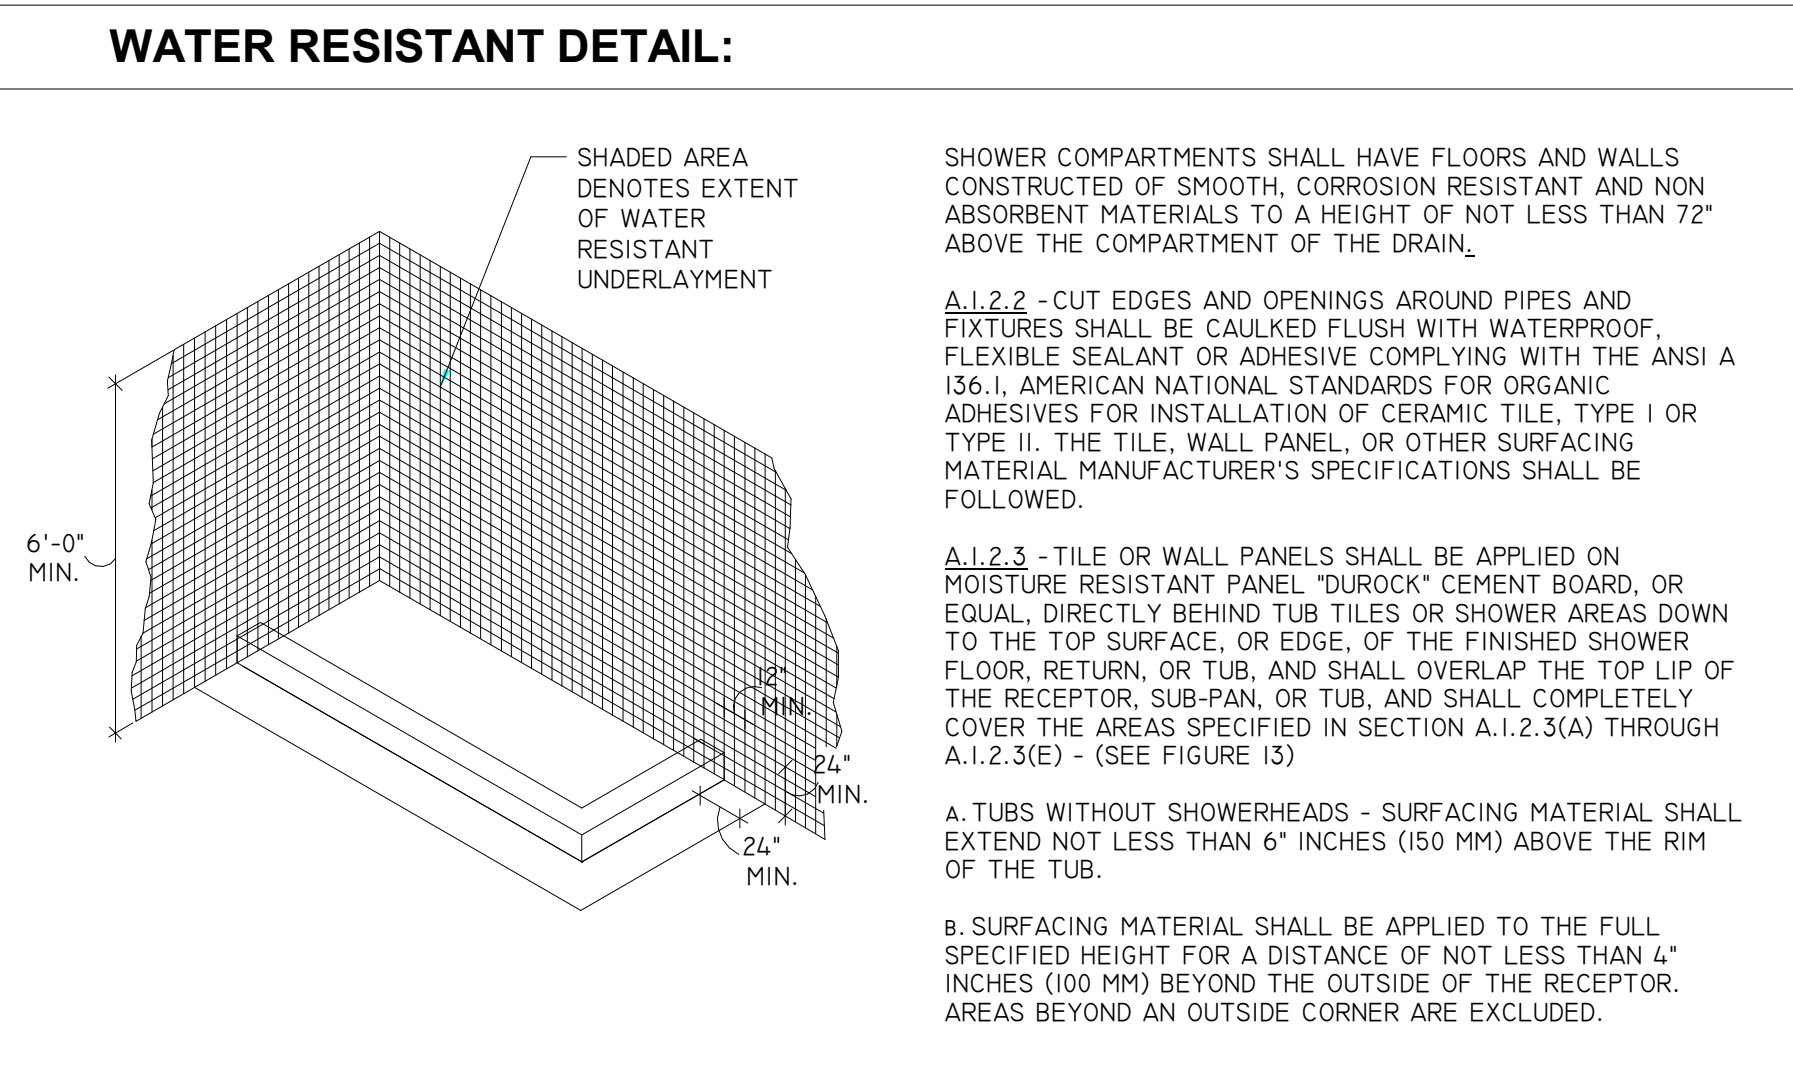
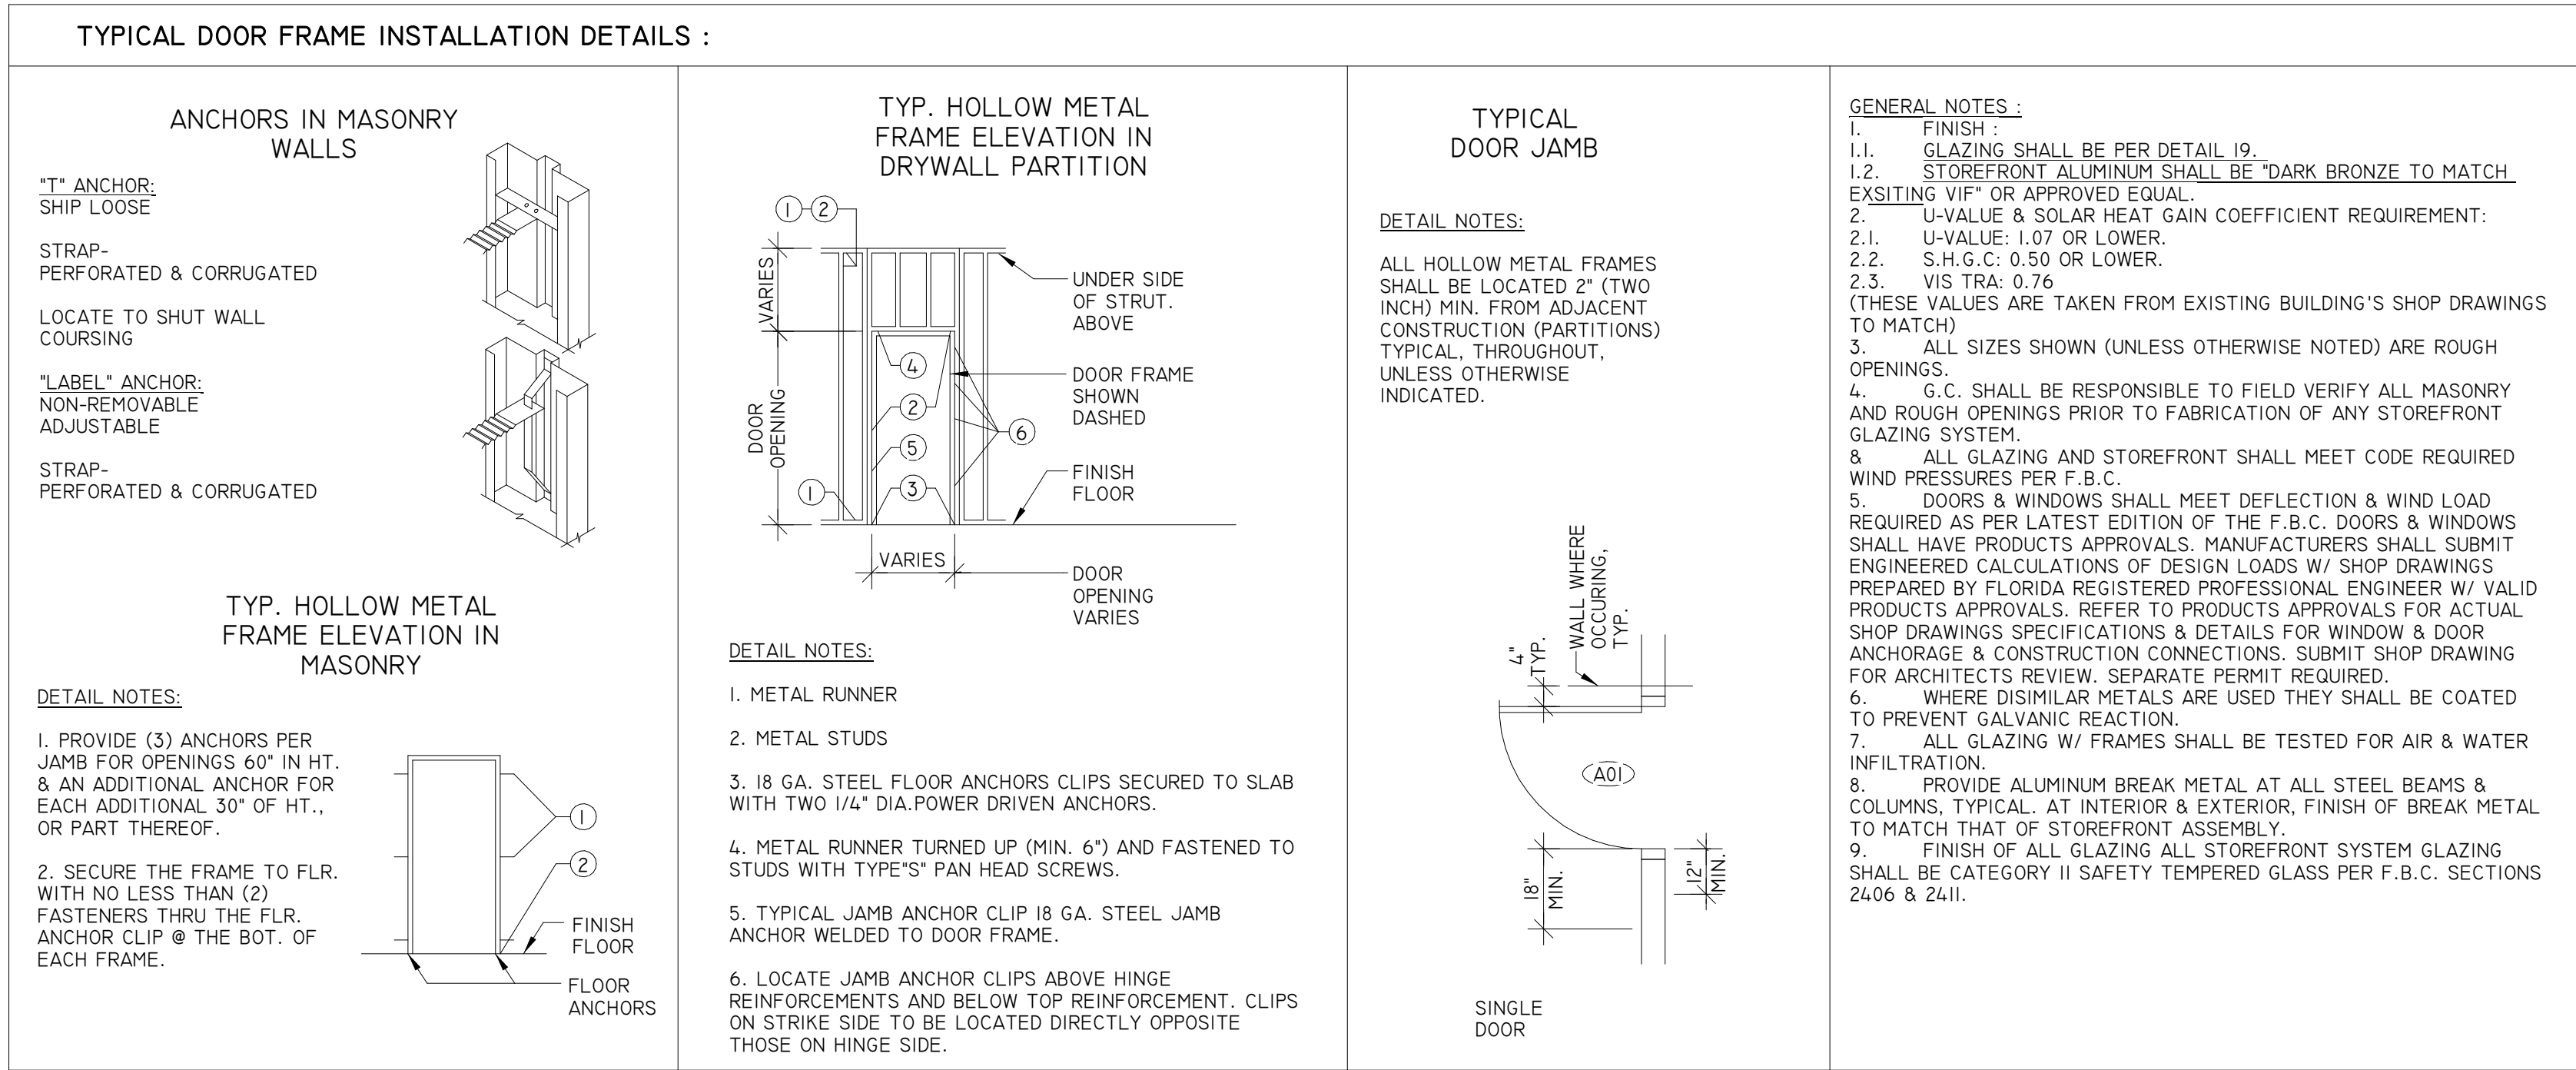


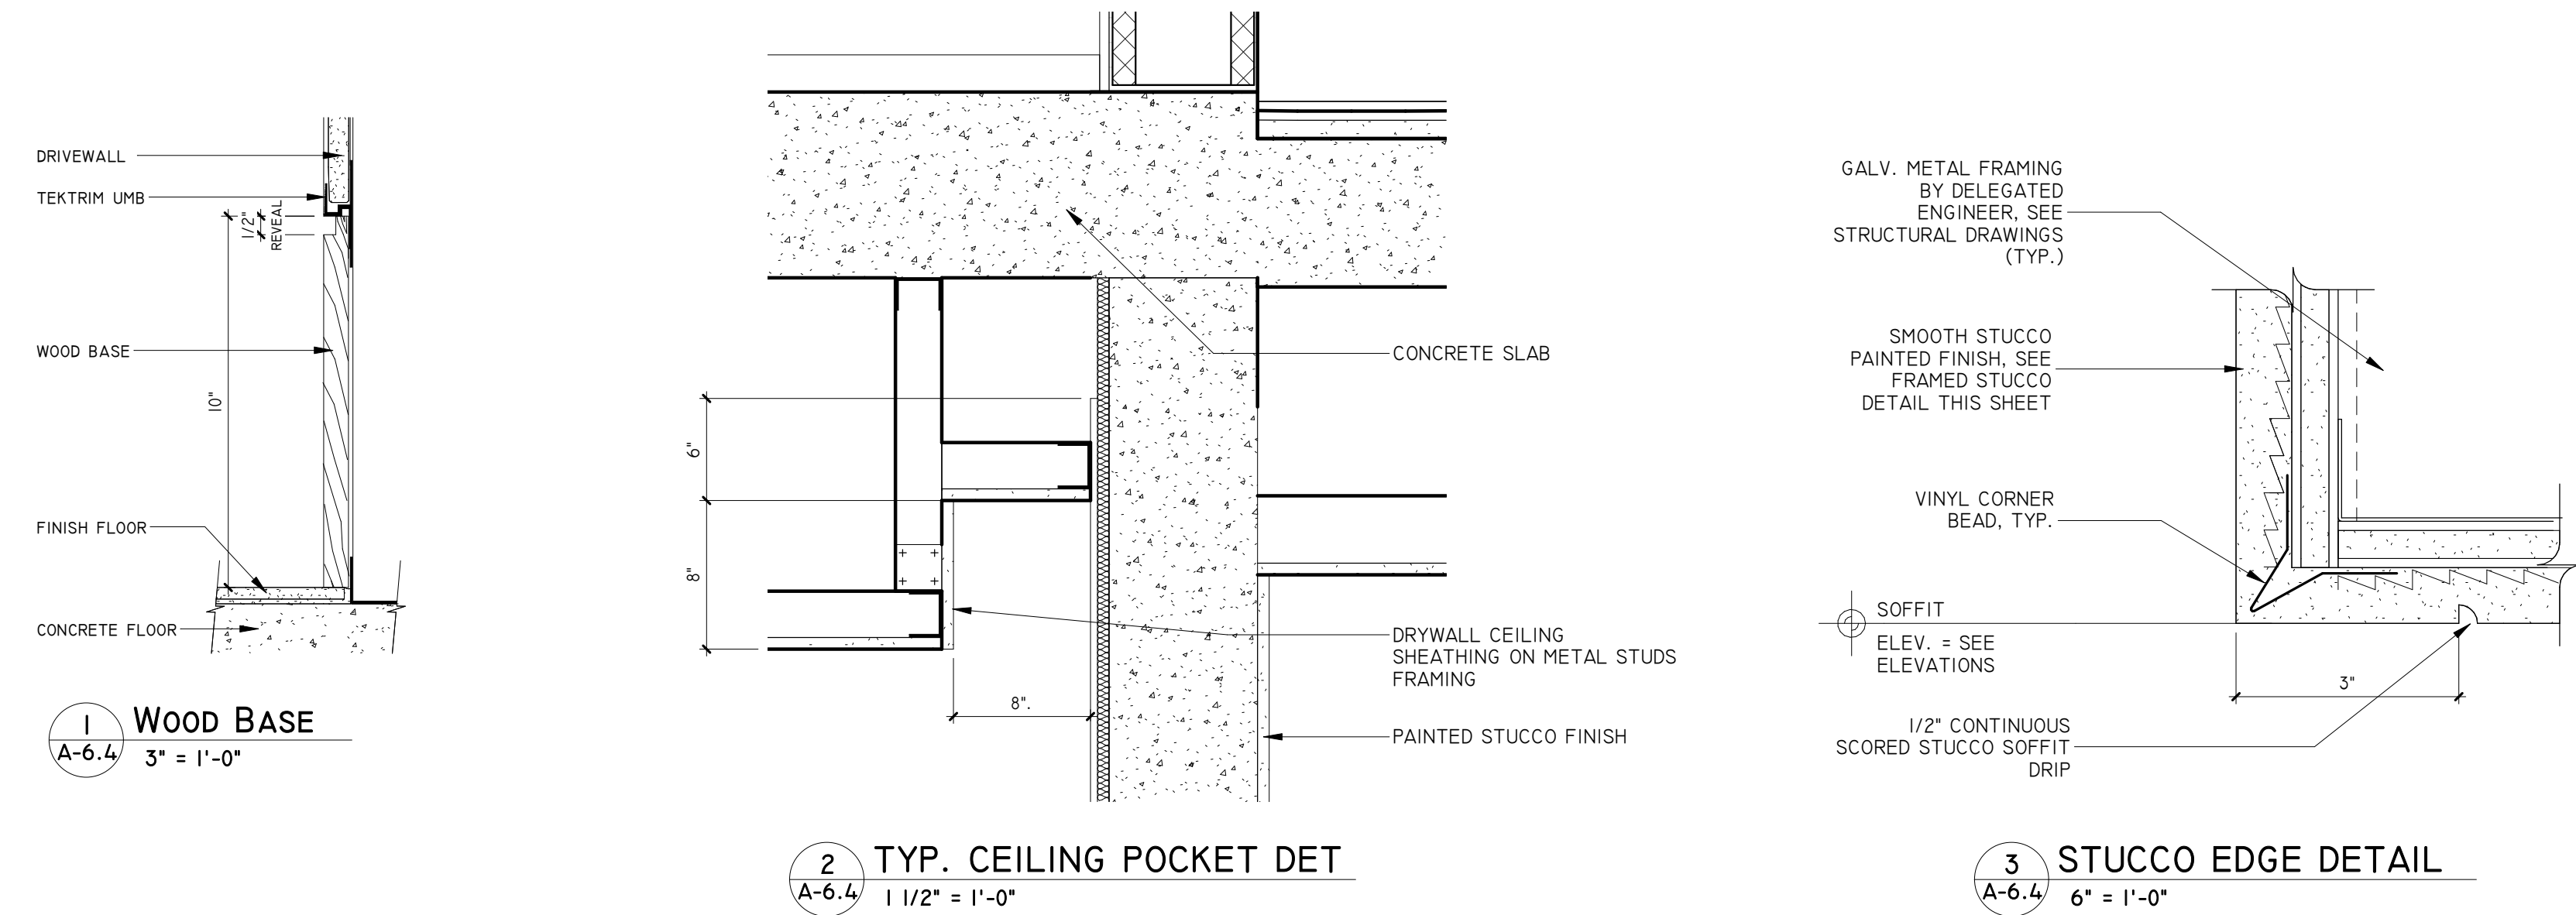


REVISIONS		Date	Description
Rev.			

FIDANZA'S FAMILY HOUSE
PERMIT SET
11041 SW 77TH AVE, PINECREST, FL 33156

JORGE L
VILLAVI
CENCIO

Digitally
signed by
JORGE L
VILLAVICENCIO
Date:
2023.08.28
11:48:57 -04'00'

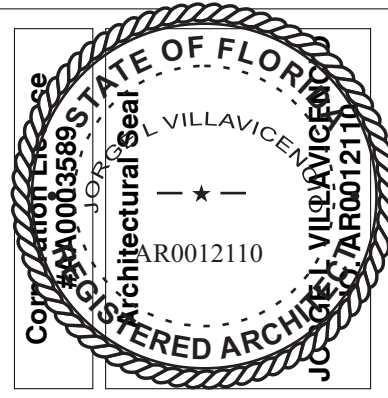

VILLA & ASSOCIATES INC.


ARCHITECTURE PLANNING INTERIOR DESIGN

5801 SW 69 AVENUE MIAMI, FLORIDA 33155

TEL. 305-613-0865 - E-Mail Jvillarchitect@gmail.com

CONSULTANT: ARCHI-TEK STUDIO CORP.

TEL. 305-799-8016 - E-Mail maguilar@architekstudio.com

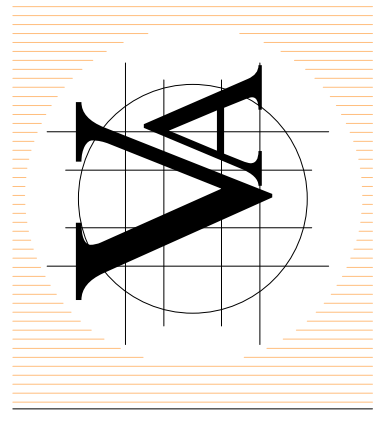

DATE: 10-20-2022	SCALE: AS SHOWN
PROJECT NO: GENERAL DETAIL	
DRAWING NO : A-6.4	