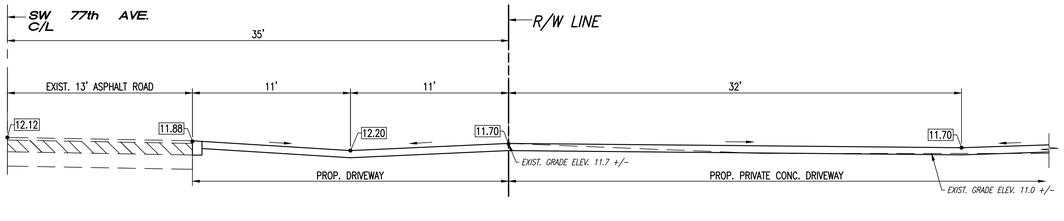

SECTION A–A
SCALE 1" = 5'

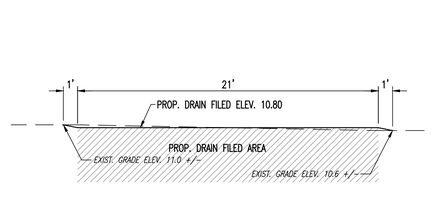

SECTION E–E
SCALE 1" = 5'

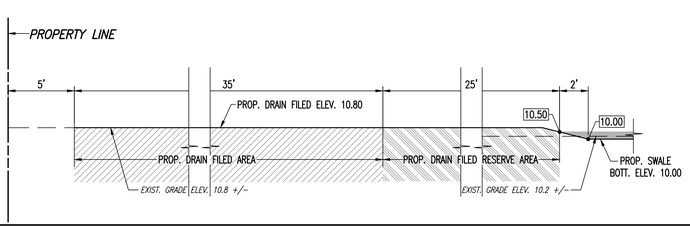

SECTION F–F
SCALE 1" = 5'

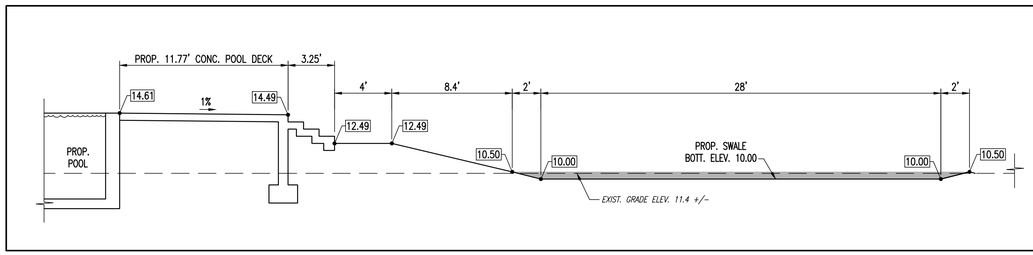

SECTION B–B
SCALE 1" = 5'

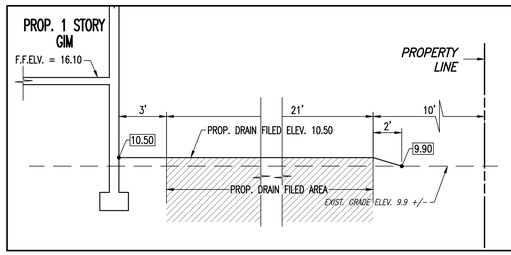

SECTION G–G
SCALE 1" = 5'

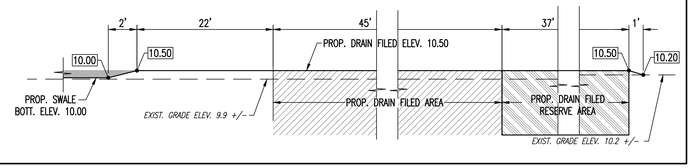

SECTION H–H
SCALE 1" = 5'

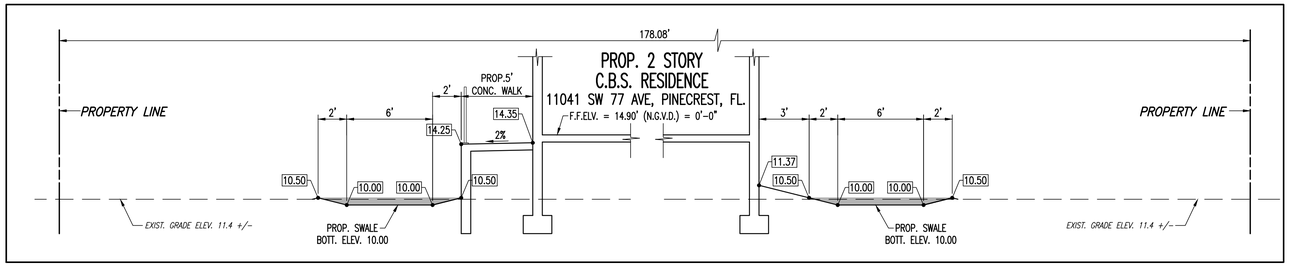

SECTION C–C
SCALE 1" = 5'

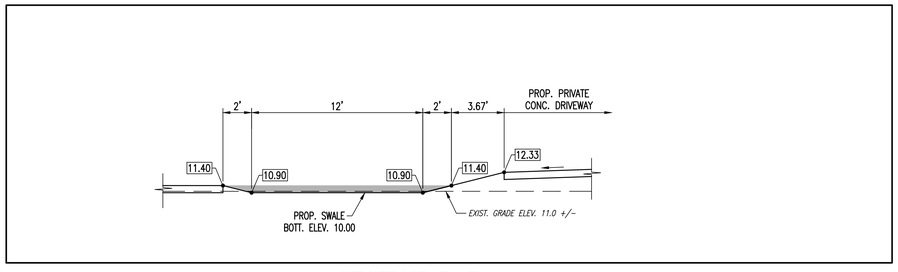

SECTION D–D
SCALE 1" = 5'

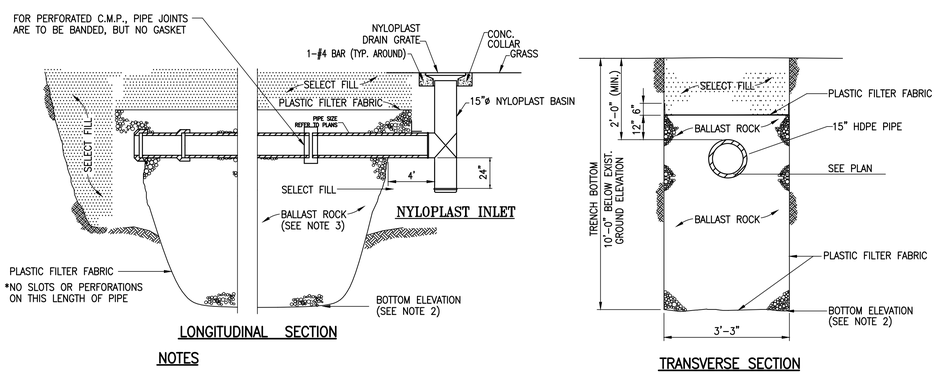

NOTES

1. PLASTIC FILTER FABRIC (AT EACH SIDE) SHALL BE USED IN SANDY AREAS AS NOTED ON PLANS AND/OR AS DIRECTED BY THE ENGINEER.
2. THE BOTTOM OF THE EXFILTRATION TRENCH SHALL BE 8'–0" BELOW EXISTING GROUND ELEVATION, UNLESS FIELD CONDITIONS WARRANT OTHERWISE.
3. AFTER THE BALLAST ROCK HAS BEEN PLACED TO THE PROPER ELEVATION, IT SHALL BE CAREFULLY WASHED DOWN WITH CLEAN WATER IN ORDER TO ALLOW FOR INITIAL SETTLEMENT THAT MAY OCCUR. IF IT DOES TAKE PLACE, ADDITIONAL BALLAST ROCK WILL BE ADDED TO RESTORE THE BALLAST ROCK TO THE PROPER ELEVATION, SO THAT THE EXFILTRATION TRENCH BE COMPLETED IN ACCORDANCE WITH THE DETAILS.

EXFILTRATION TRENCH WITH SAND FILTER

REVISIONS

FIDANZA'S FAMILY HOUSE
NEW CONSTRUCTION
11041 SW 77TH AVE, PINECREST, FL 33156

JOSE M. DELGADO LICENSE No. 68246 STATE OF FLORIDA PROFESSIONAL ENGINEER
Digitally signed by Jose M. Delgado
Date: 2023.08.24 10:09:59 -04'00'
JOSE M. DELGADO, P.E.
CIVIL ENGINEER
FL. ENG. REG. NO. 68246

VILLA & ASSOCIATES INC.
ARCHITECTURE - PLANNING - INTERIOR DESIGN
5801 SW 69 AVENUE - MIAMI, FLORIDA 33155
TEL. 305-613-0865 - E-Mail Jvillarchitect@gmail.com
CONSULTANT : JOSE M. DELGADO. P.E. Consulting Civil Engineer
5200 SW 8th STREET, CORAL GABLES FL 33134 - email: JoseMDelgado.PE@gmail.com - phone: (305) 733-5695

DATE: 10-20-2022
SCALE: AS SHOWN
PROJECT NO: Unnamed
DRAWING NO : C-1.1