



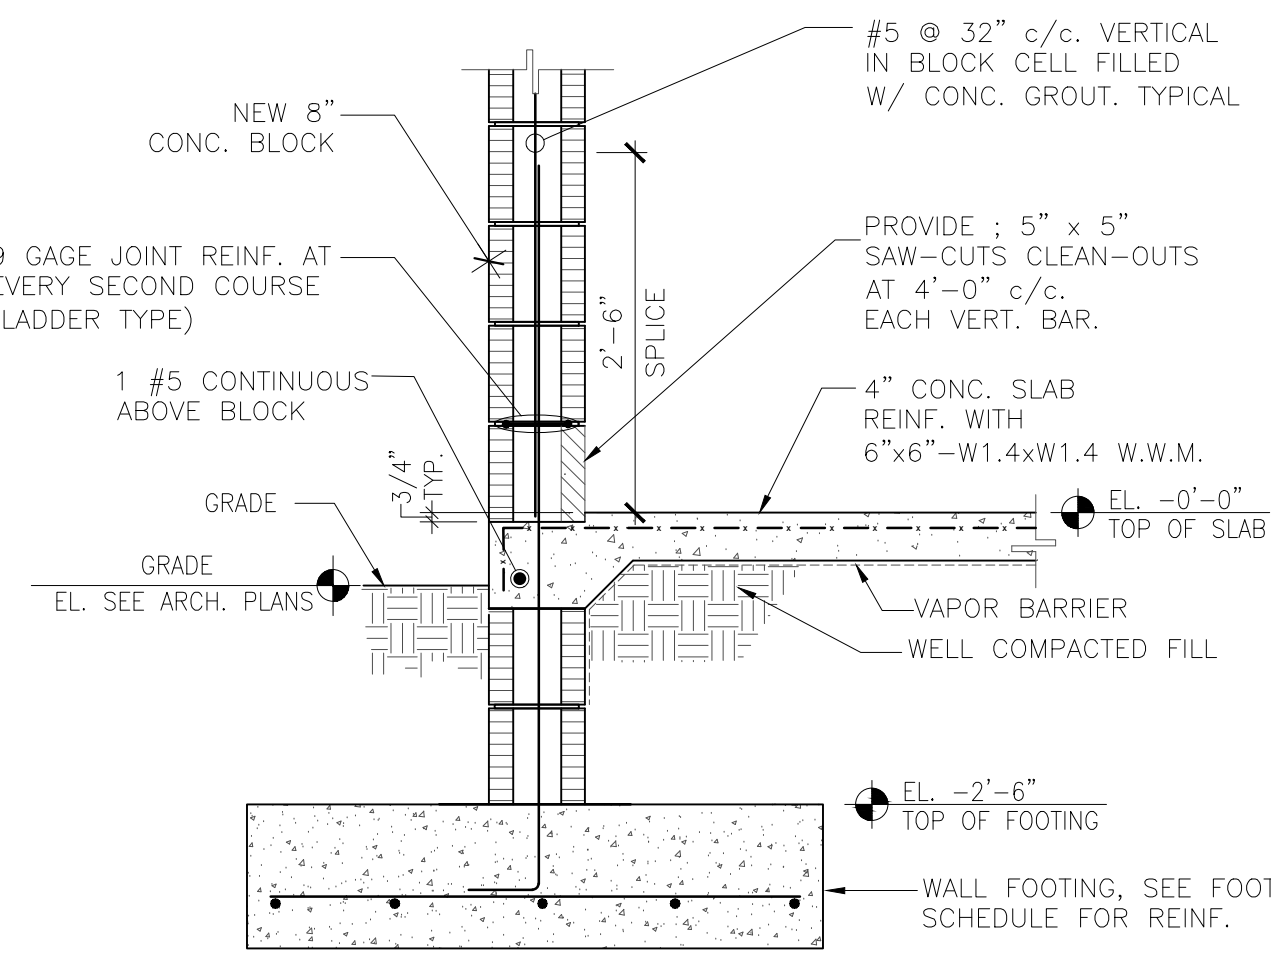


SECTION TYPICAL
SCALE : 3/4" = 1'-0"

1
S-6

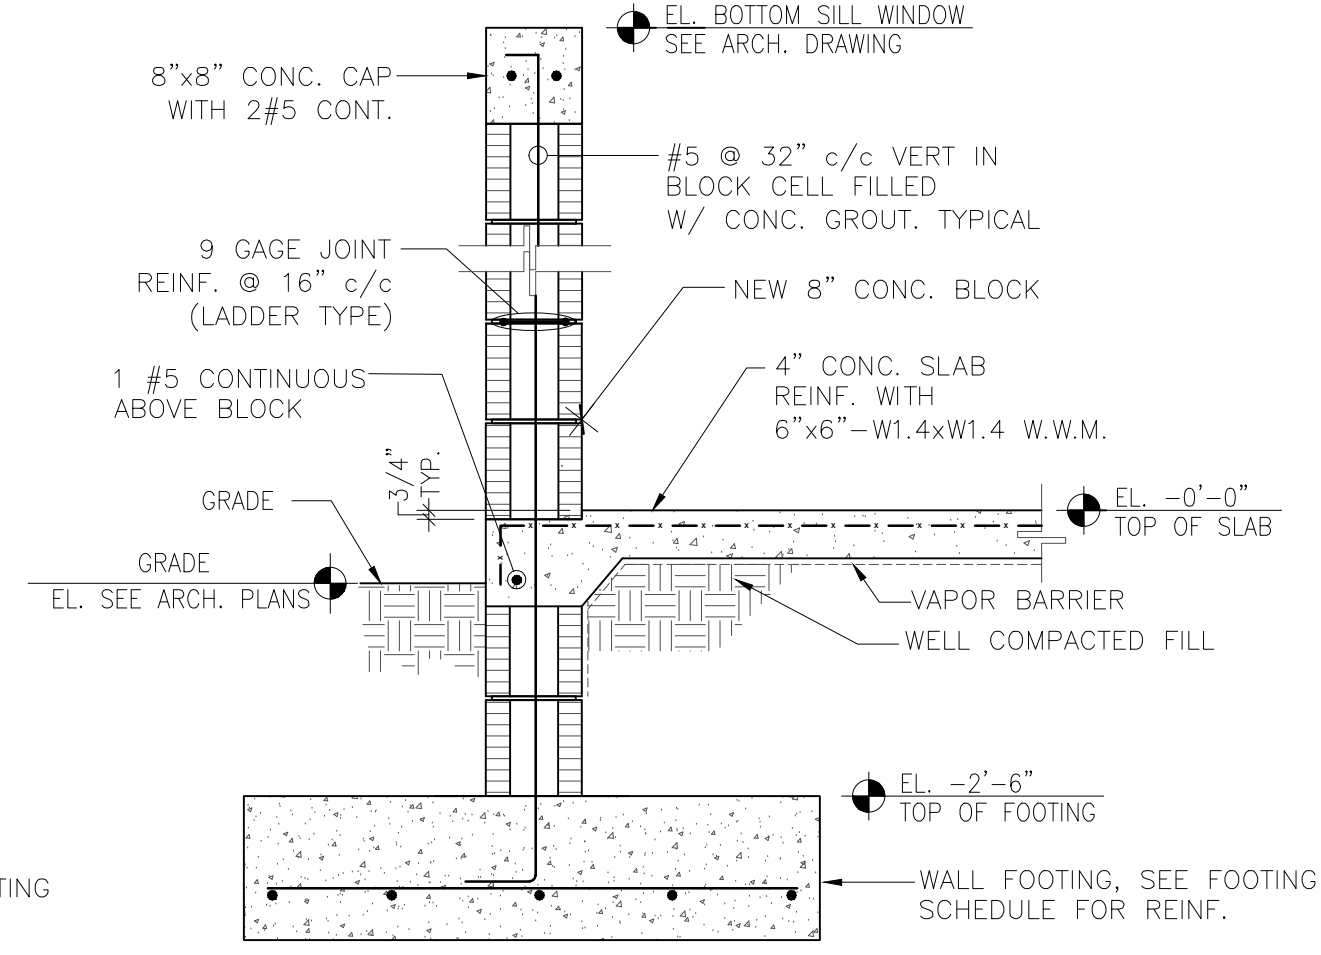


SECTION TYPICAL
SCALE : 3/4" = 1'-0"

2
S-6

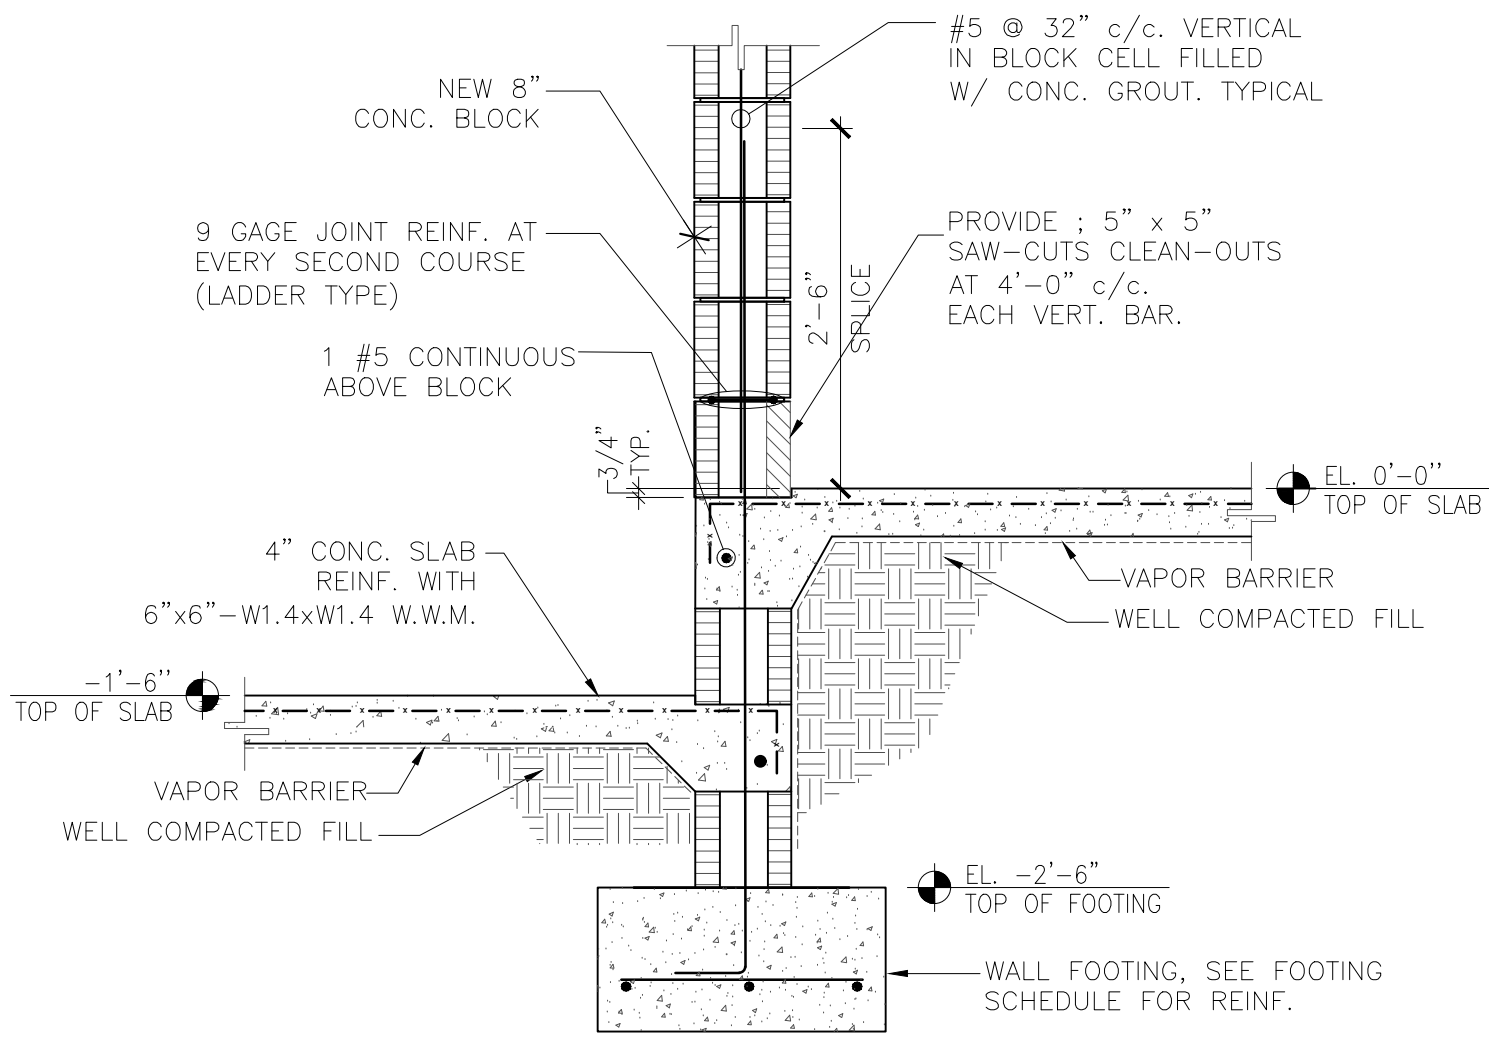


SECTION TYPICAL
SCALE : 3/4" = 1'-0"

3
S-6

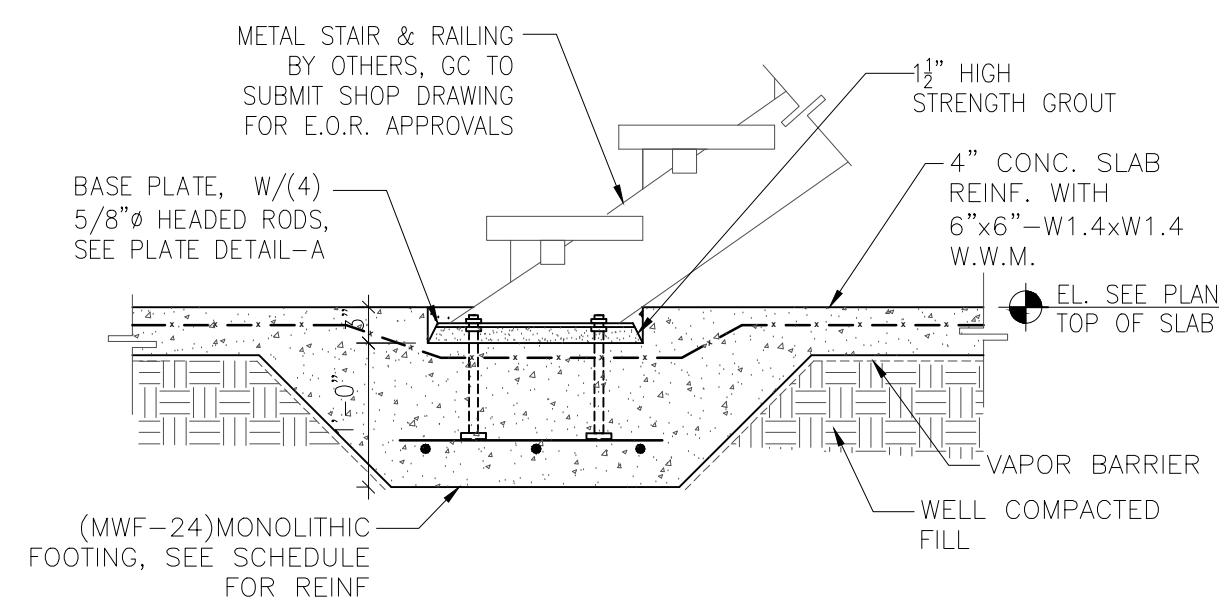


SECTION
SCALE : 3/4" = 1'-0"

6
S-6

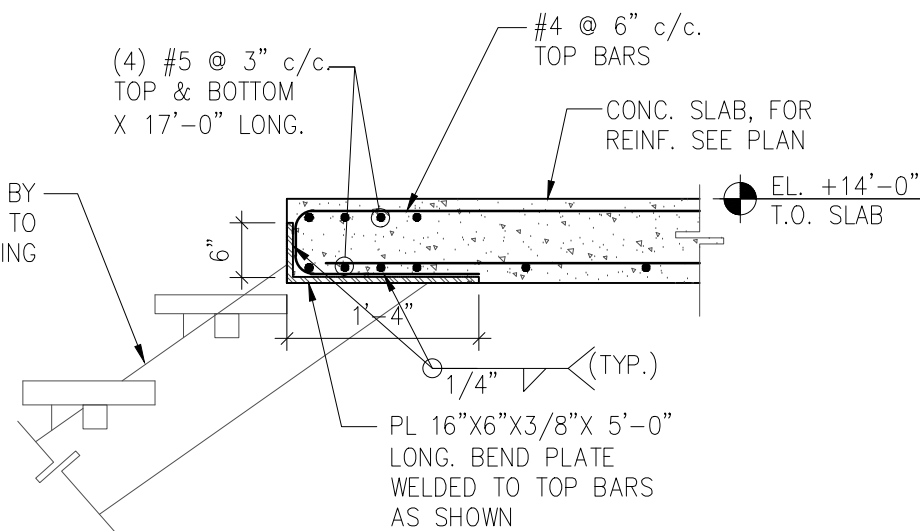


SECTION
SCALE : 3/4" = 1'-0"

7
S-6

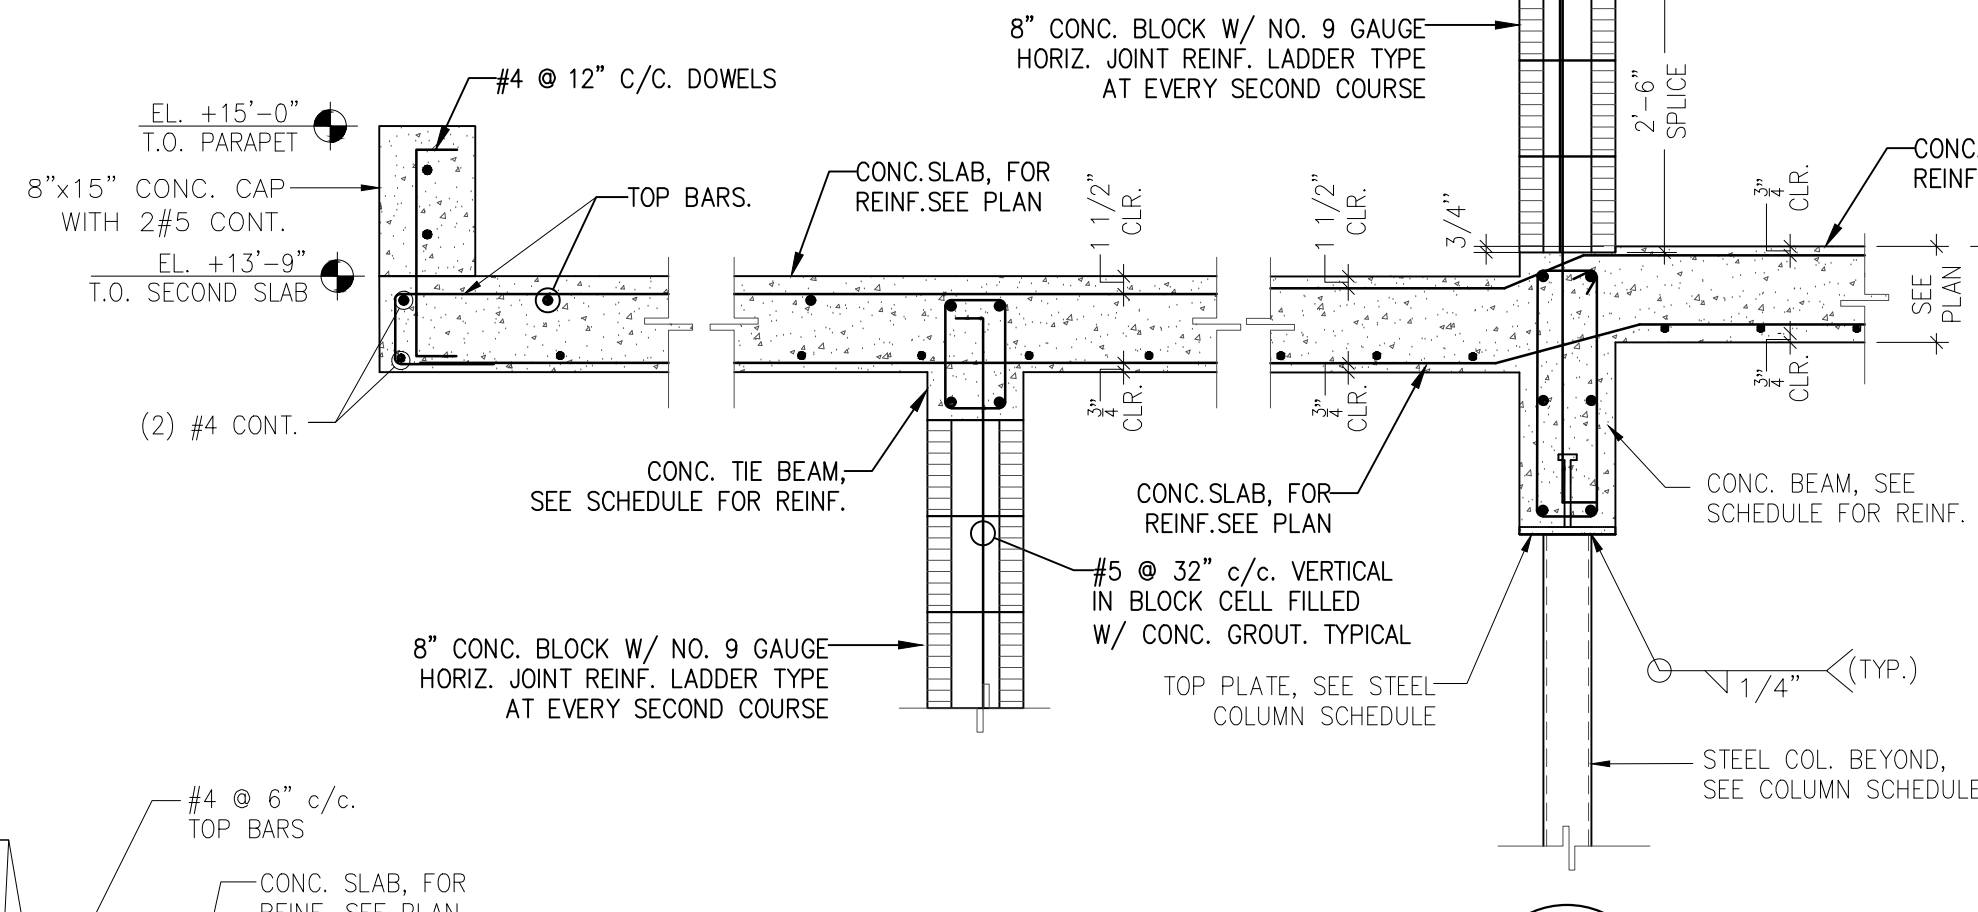


SECTION TYPICAL
SCALE : 3/4" = 1'-0"

8
S-6

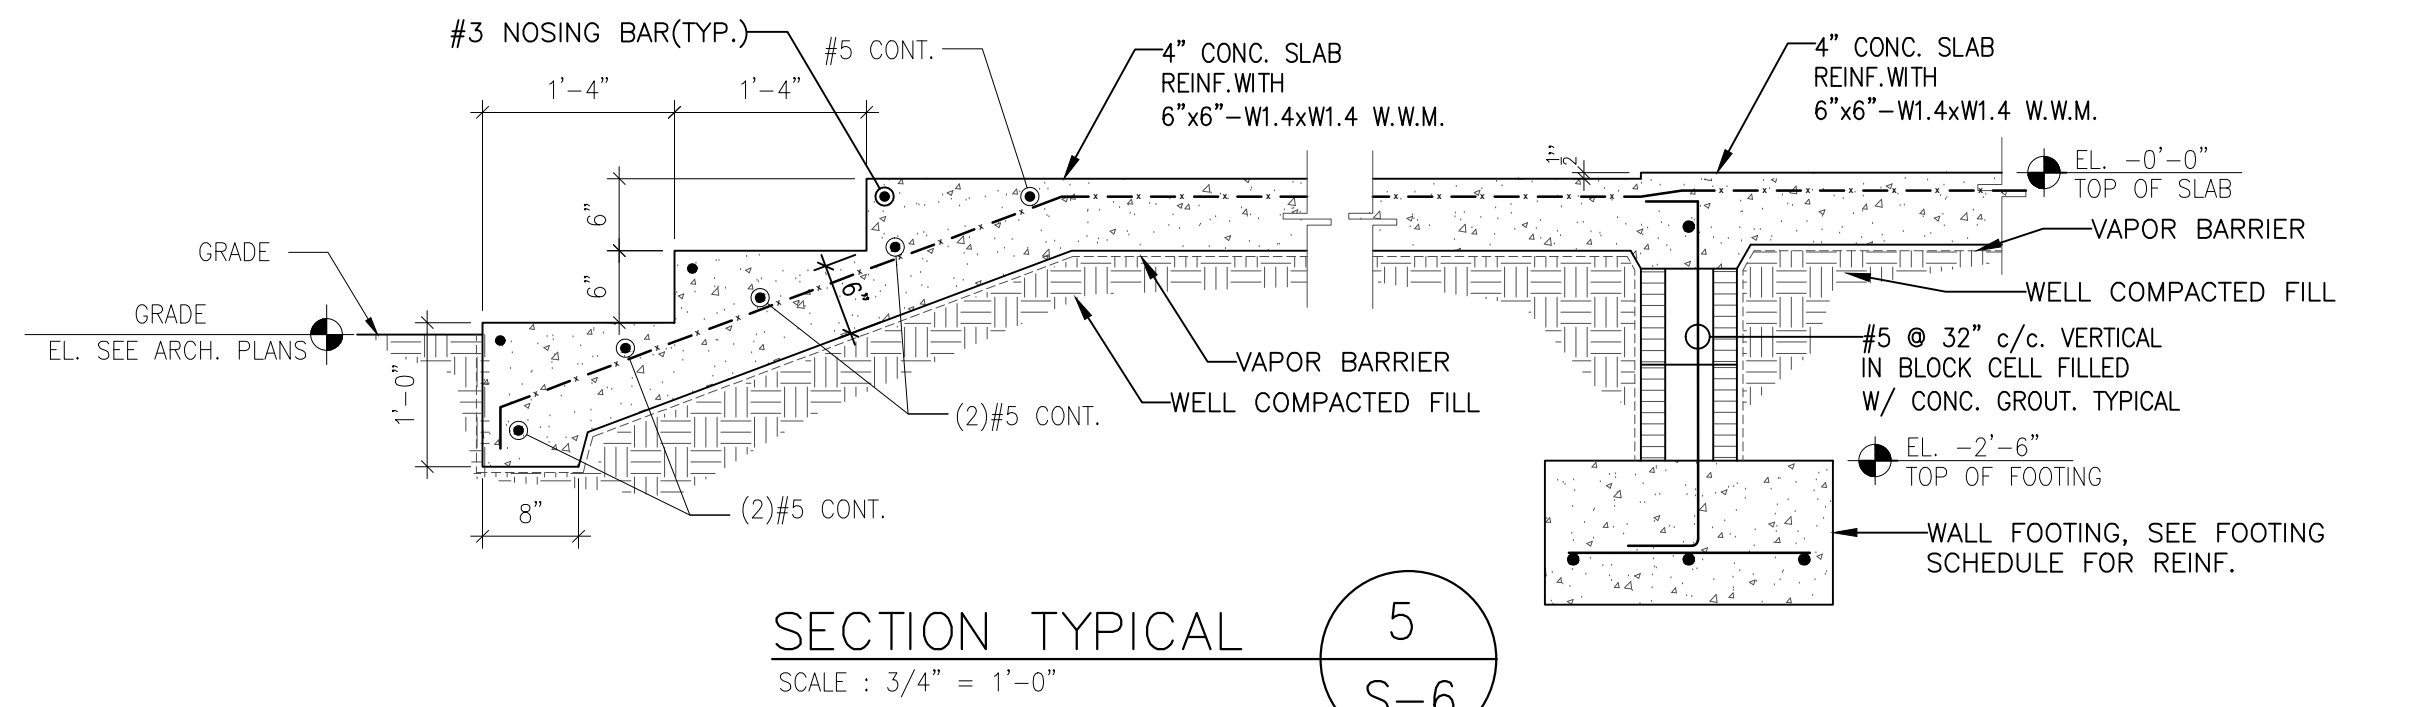


SECTION TYPICAL
SCALE : 3/4" = 1'-0"

5
S-6

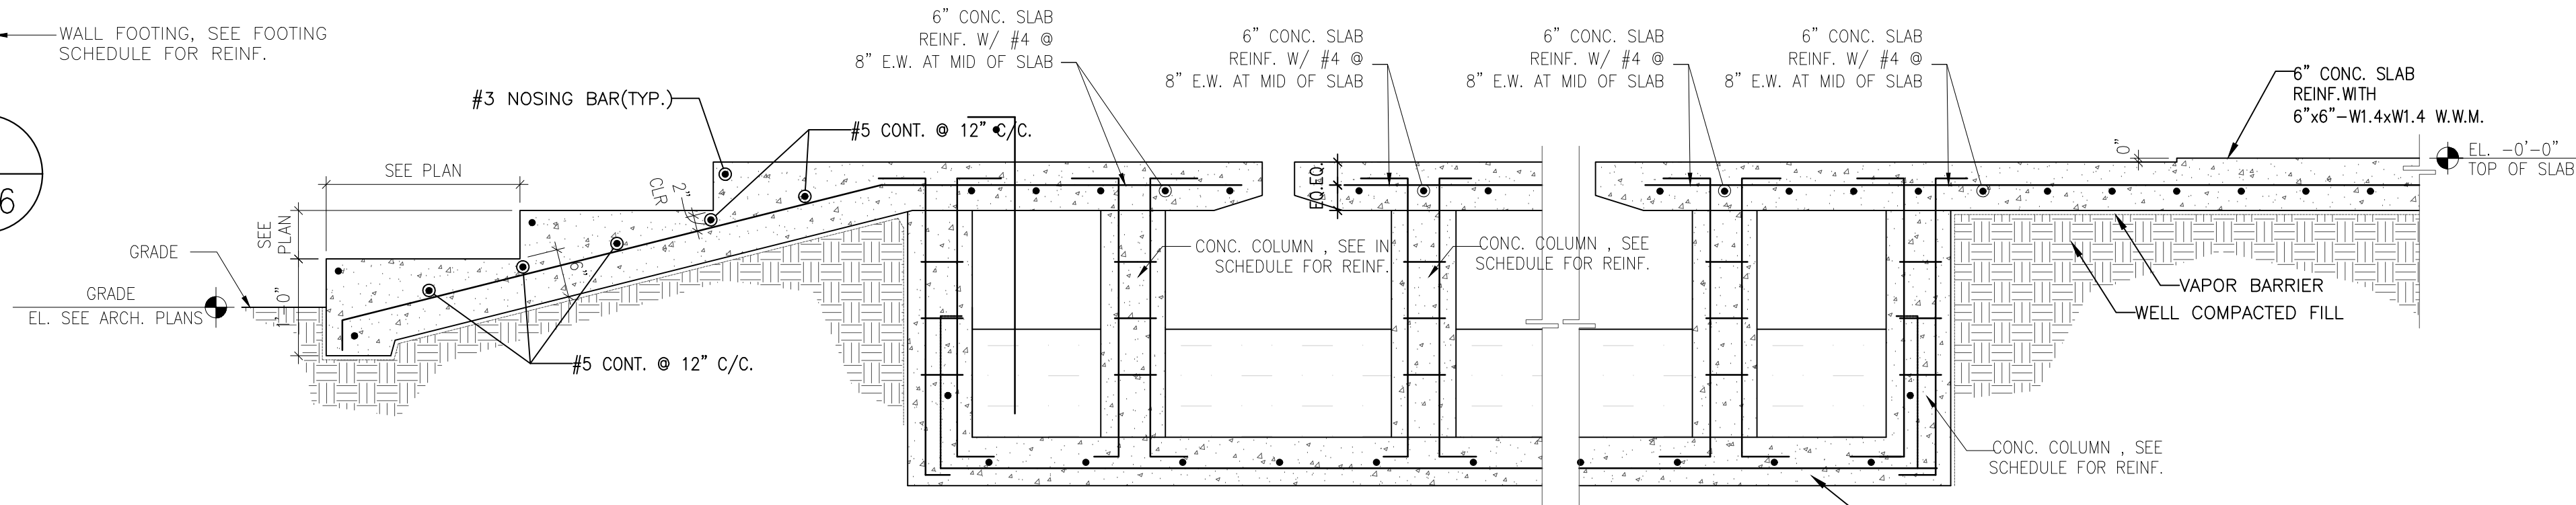

SECTION TYPICAL
SCALE : 3/4" = 1'-0"

4
S-6

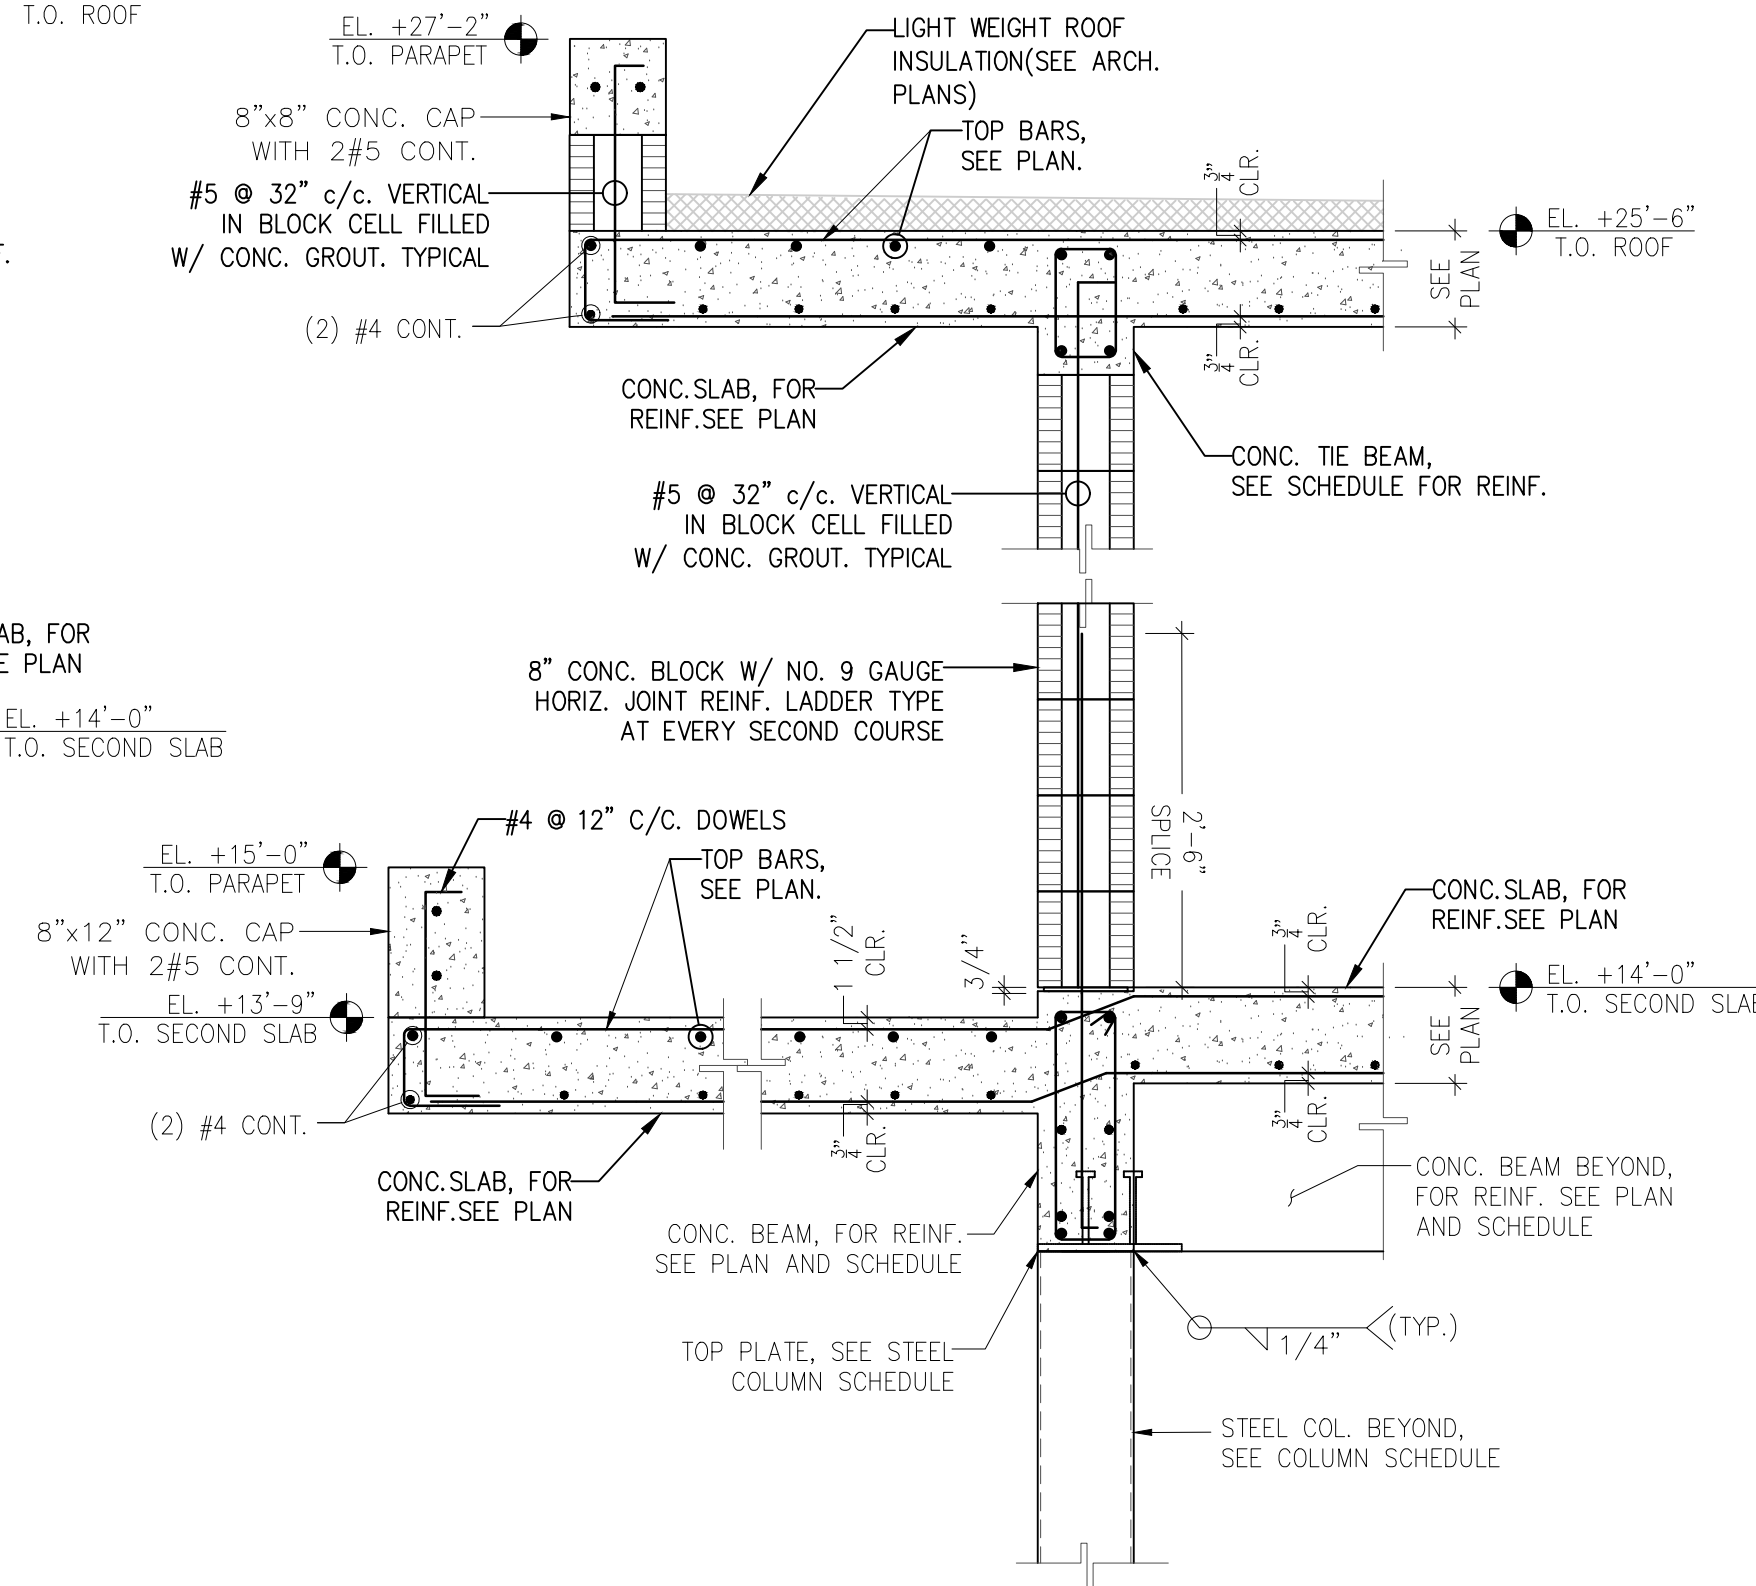

SECTION TYPICAL
SCALE : 3/4" = 1'-0"


9
S-6

REVISIONS

FIDANZA'S FAMILY HOUSE
11041 SW 77TH AVE, PINECREST, FL 33156

Corporation Licence
#AA003589
Architectural Seal
JORGE L VILLAVENCIO
NC. AR012110

VILLA & ASSOCIATES INC.
ARCHITECTURE PLANNING INTERIOR DESIGN
5801 SW 69 AVENUE MIAMI, FLORIDA 33155
TEL. 305-613-0865 - E-Mail: jvillarchitect@gmail.com
CONSULTANT : ARCHI-TEK STUDIO CORP.
TEL. 305-799-8016 - E-Mail: maguilar@architekstudio.com

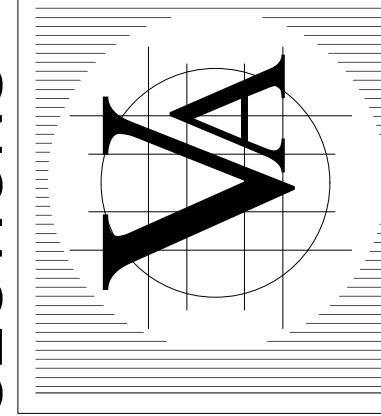

DATE:	SCALE: AS SHOWN
PROJECT NO:	
DRAWING NO:	S-6

ALAYM AGUILAR
FL P.E. #92154
Email : 305maguilar@gmail.com
cell : 305-710-2987