



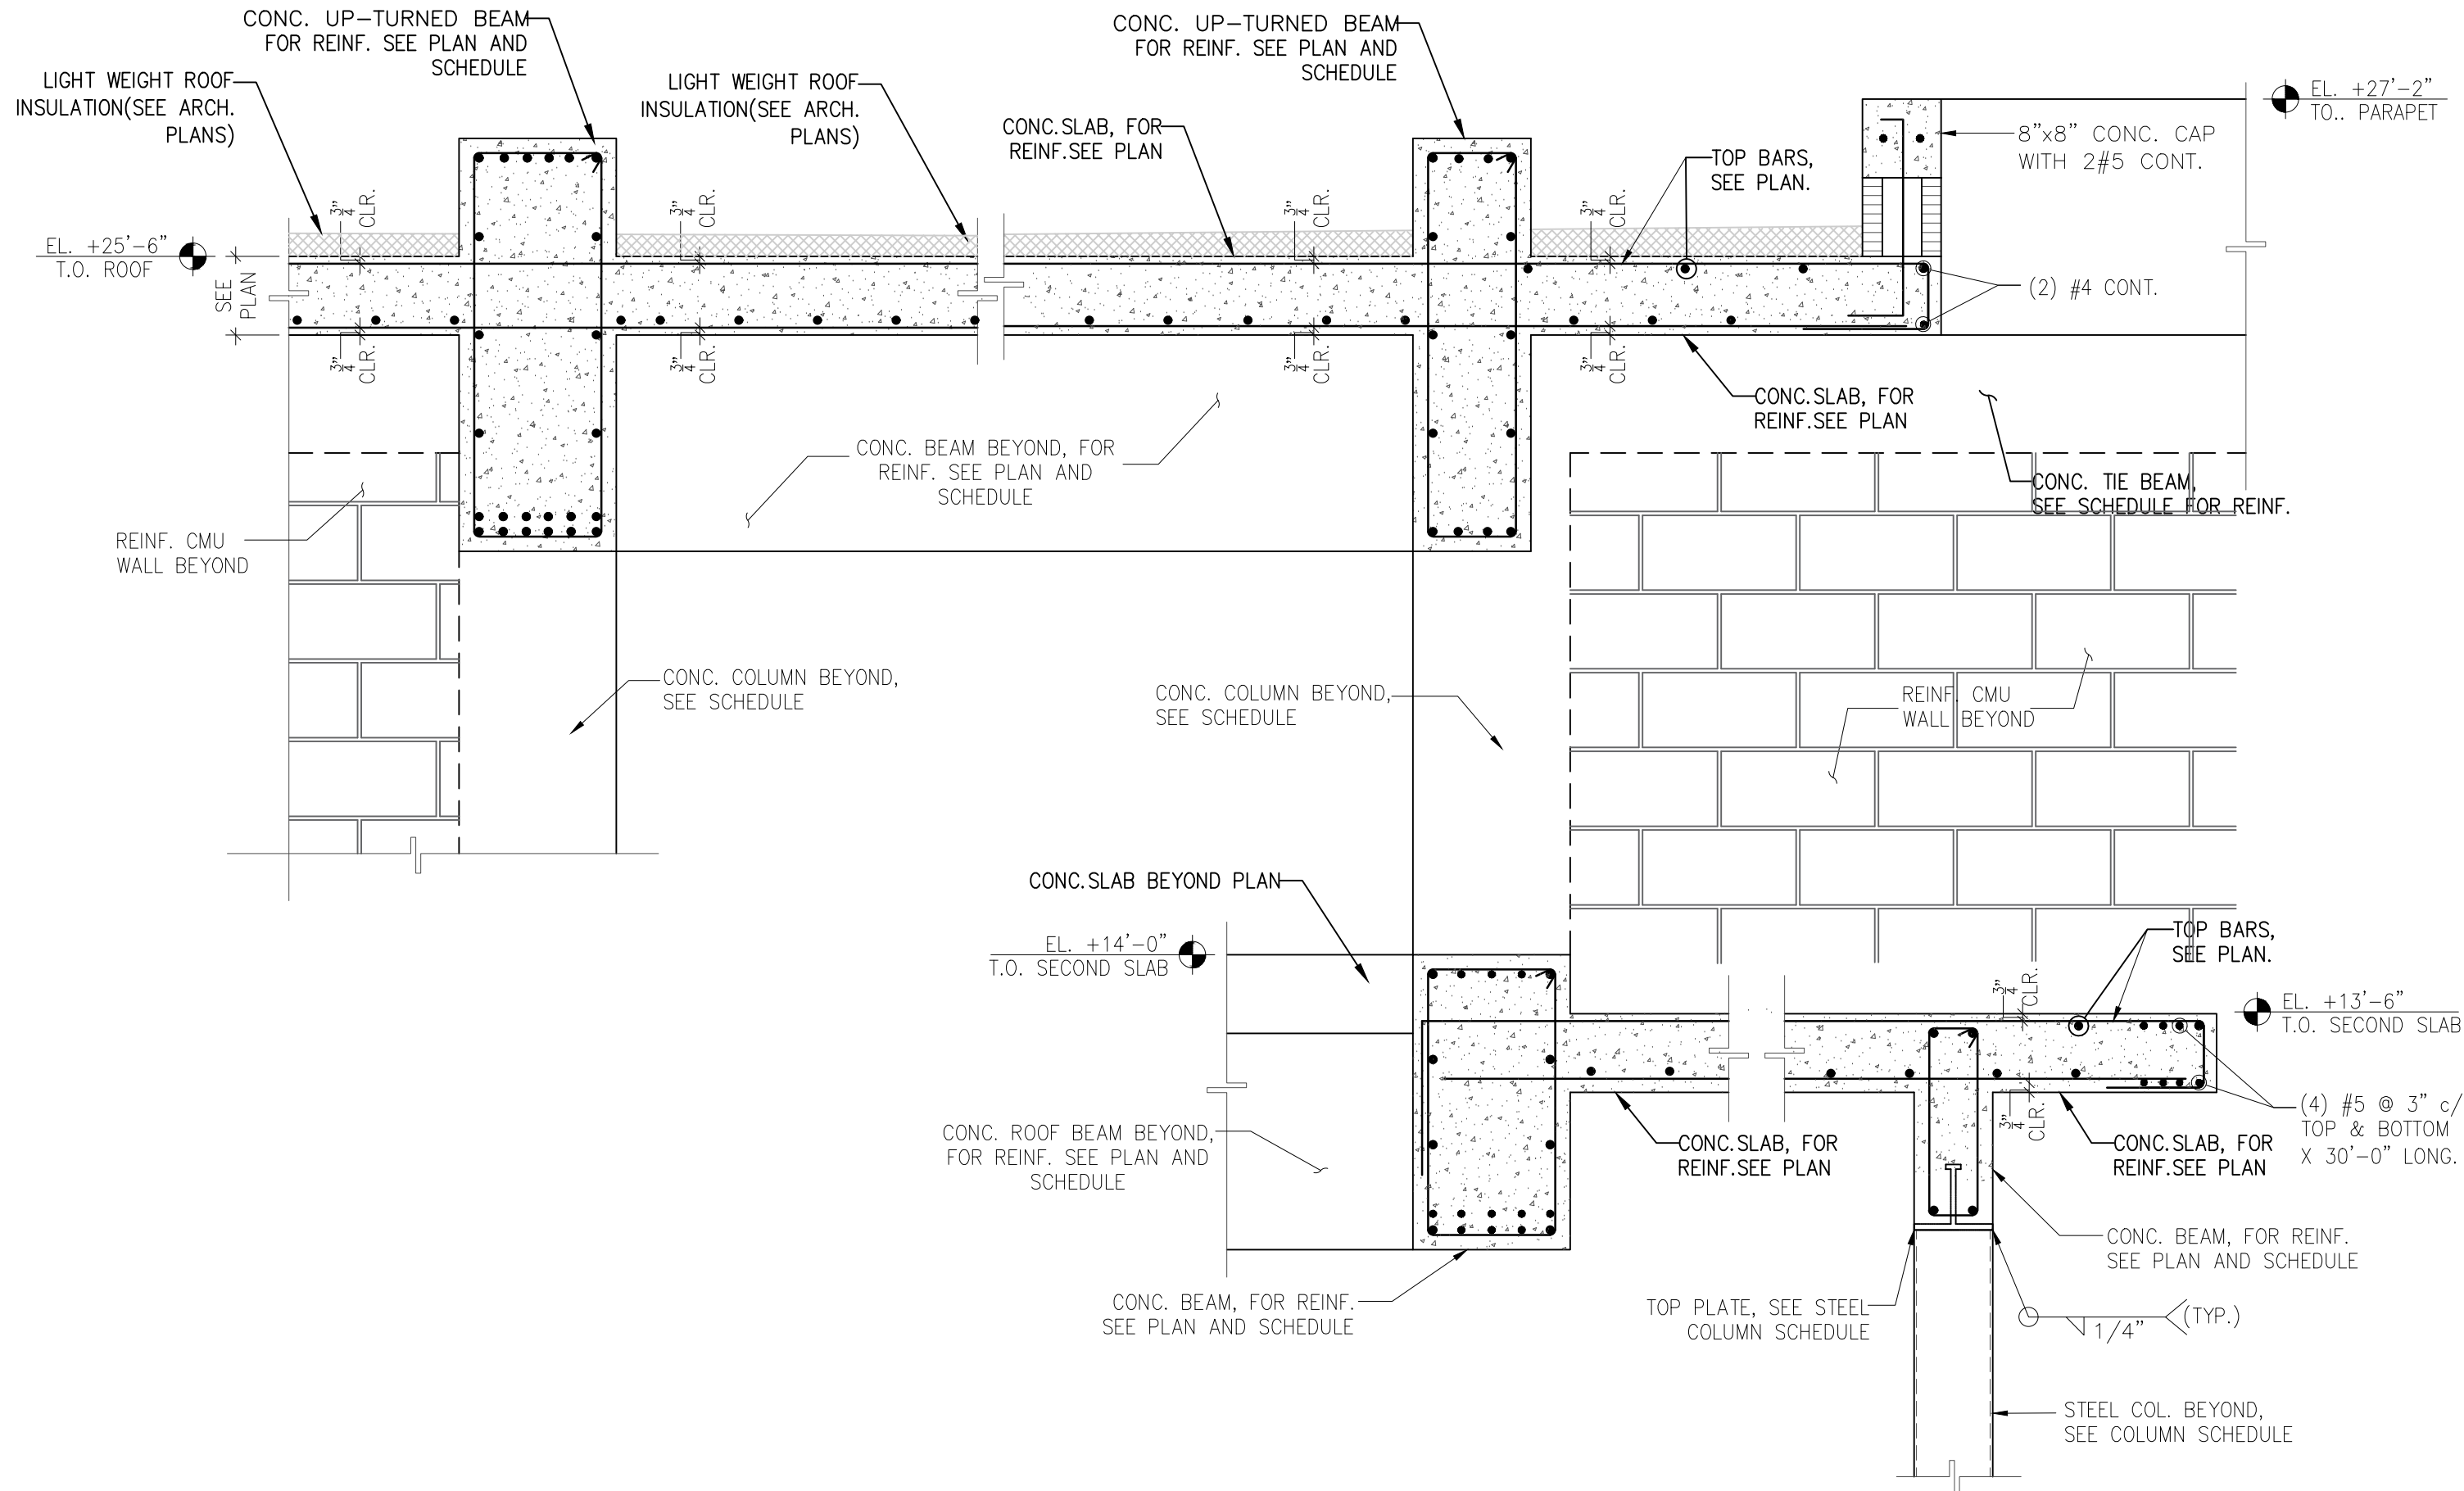


SECTION TYPICAL
SCALE : 3/4" = 1'-0"

10
S-7

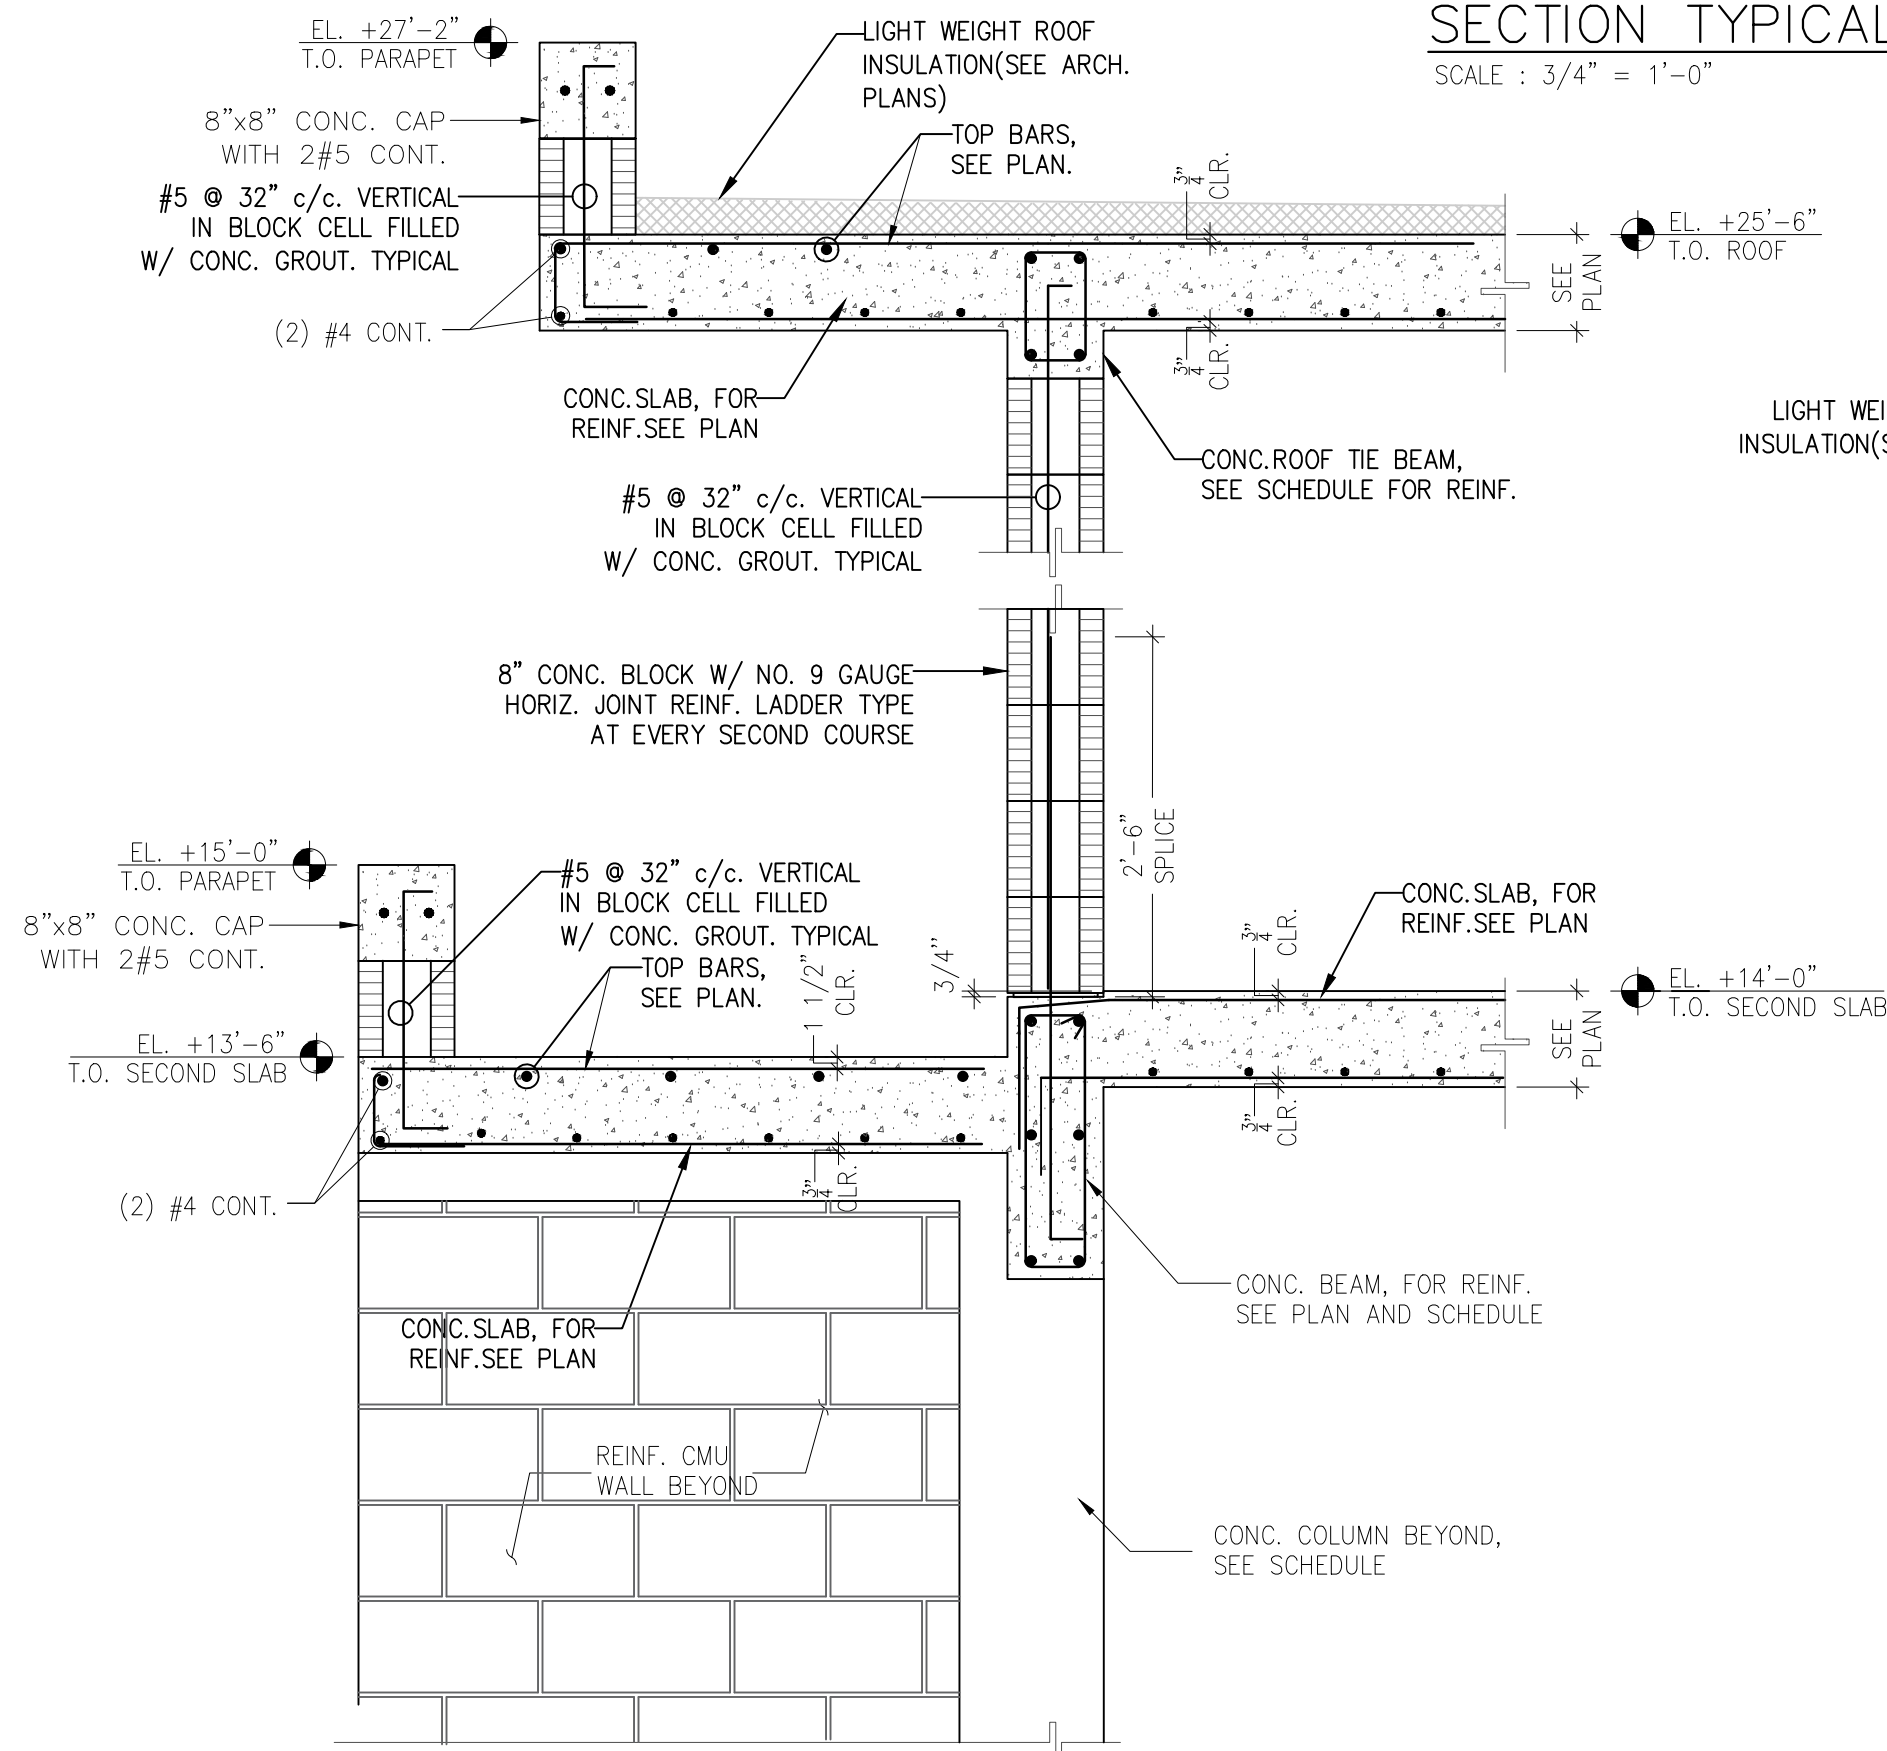


SECTION TYPICAL
SCALE : 3/4" = 1'-0"

12
S-7

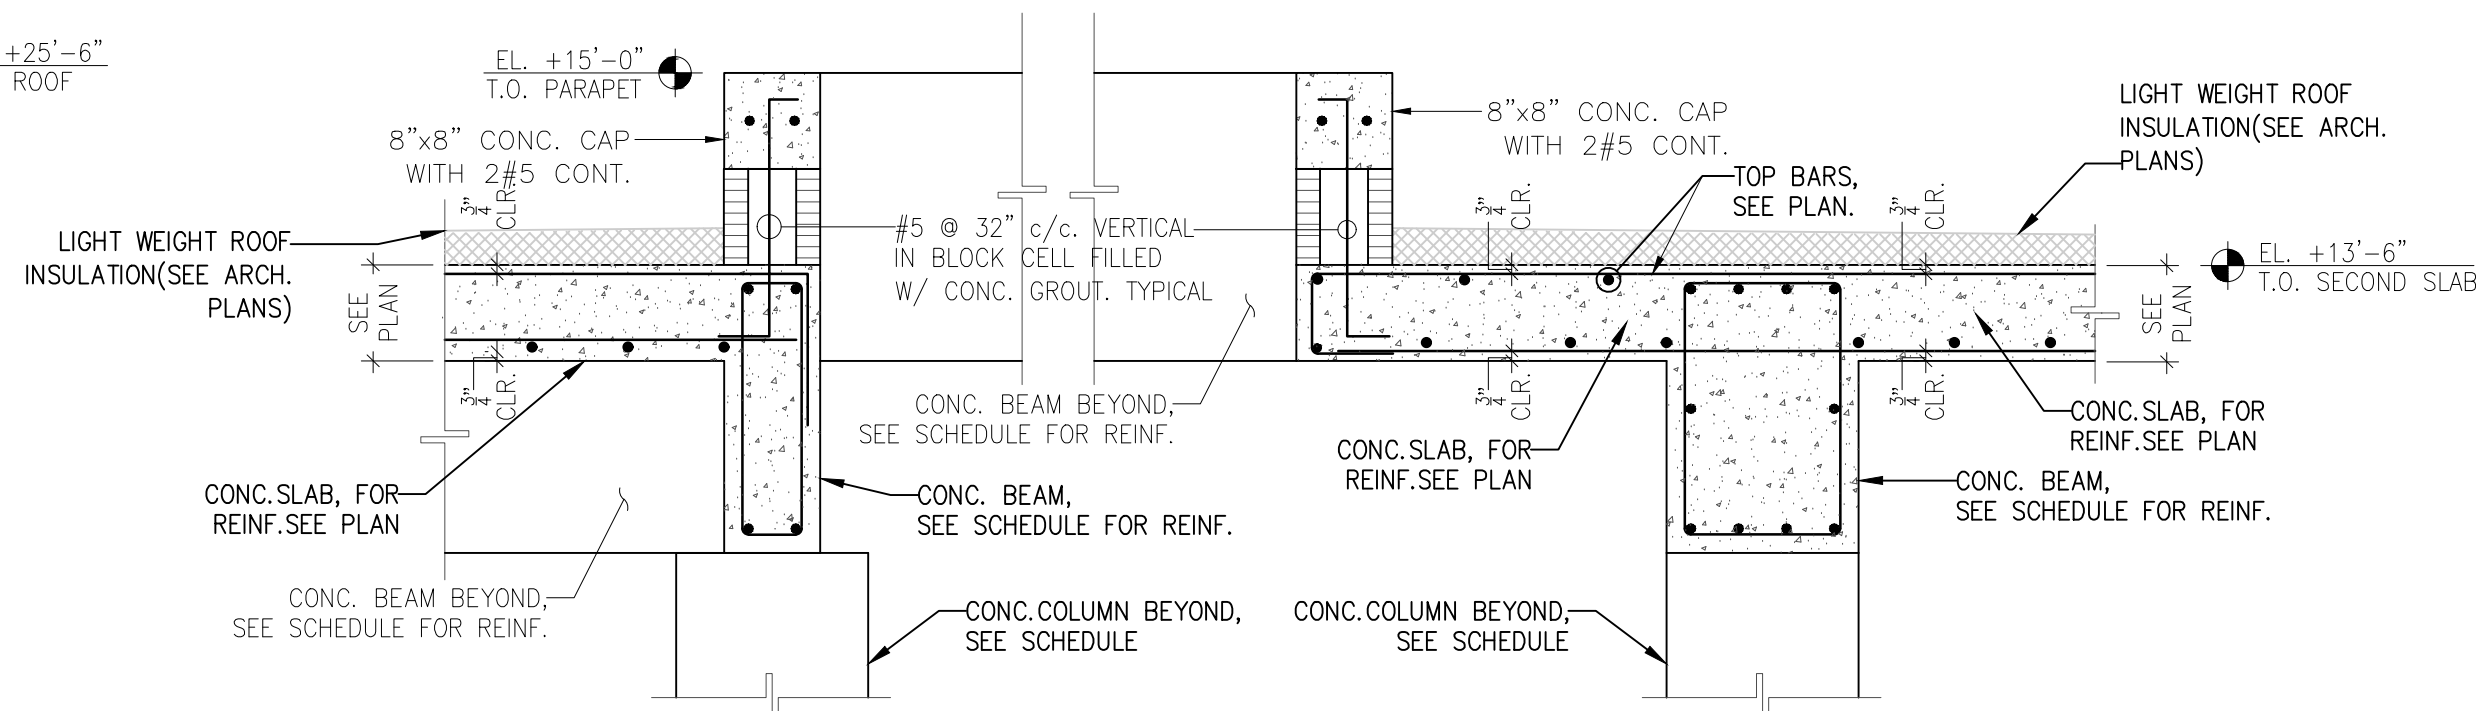


SECTION TYPICAL
SCALE : 3/4" = 1'-0"

13
S-7

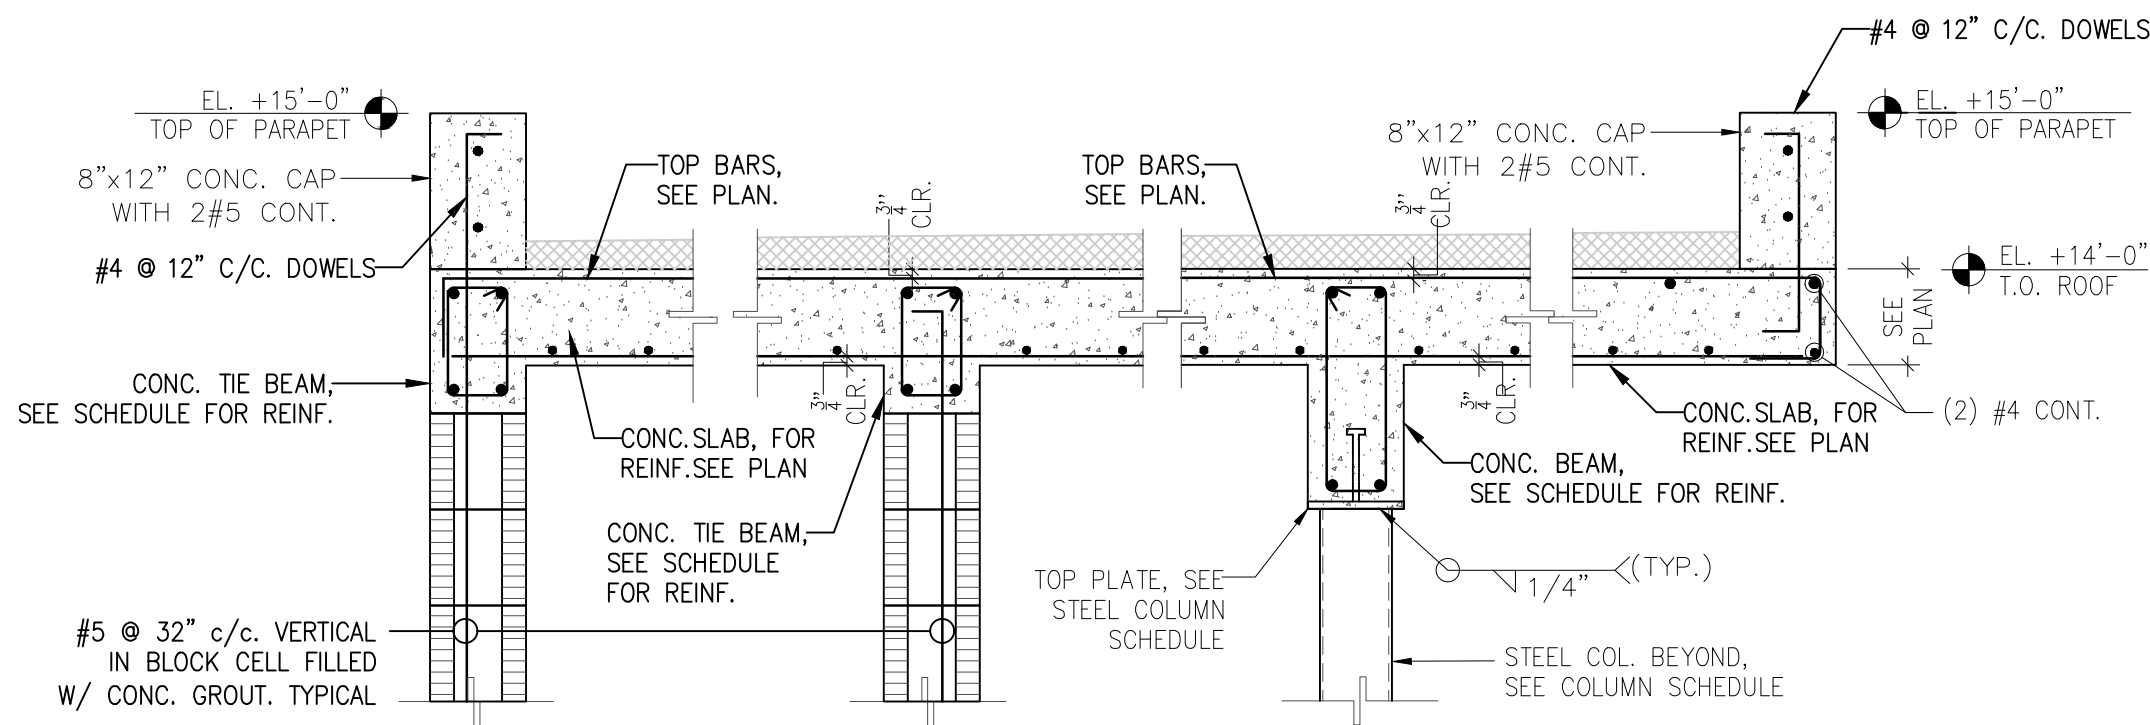


SECTION TYPICAL
SCALE : 3/4" = 1'-0"

15
S-7

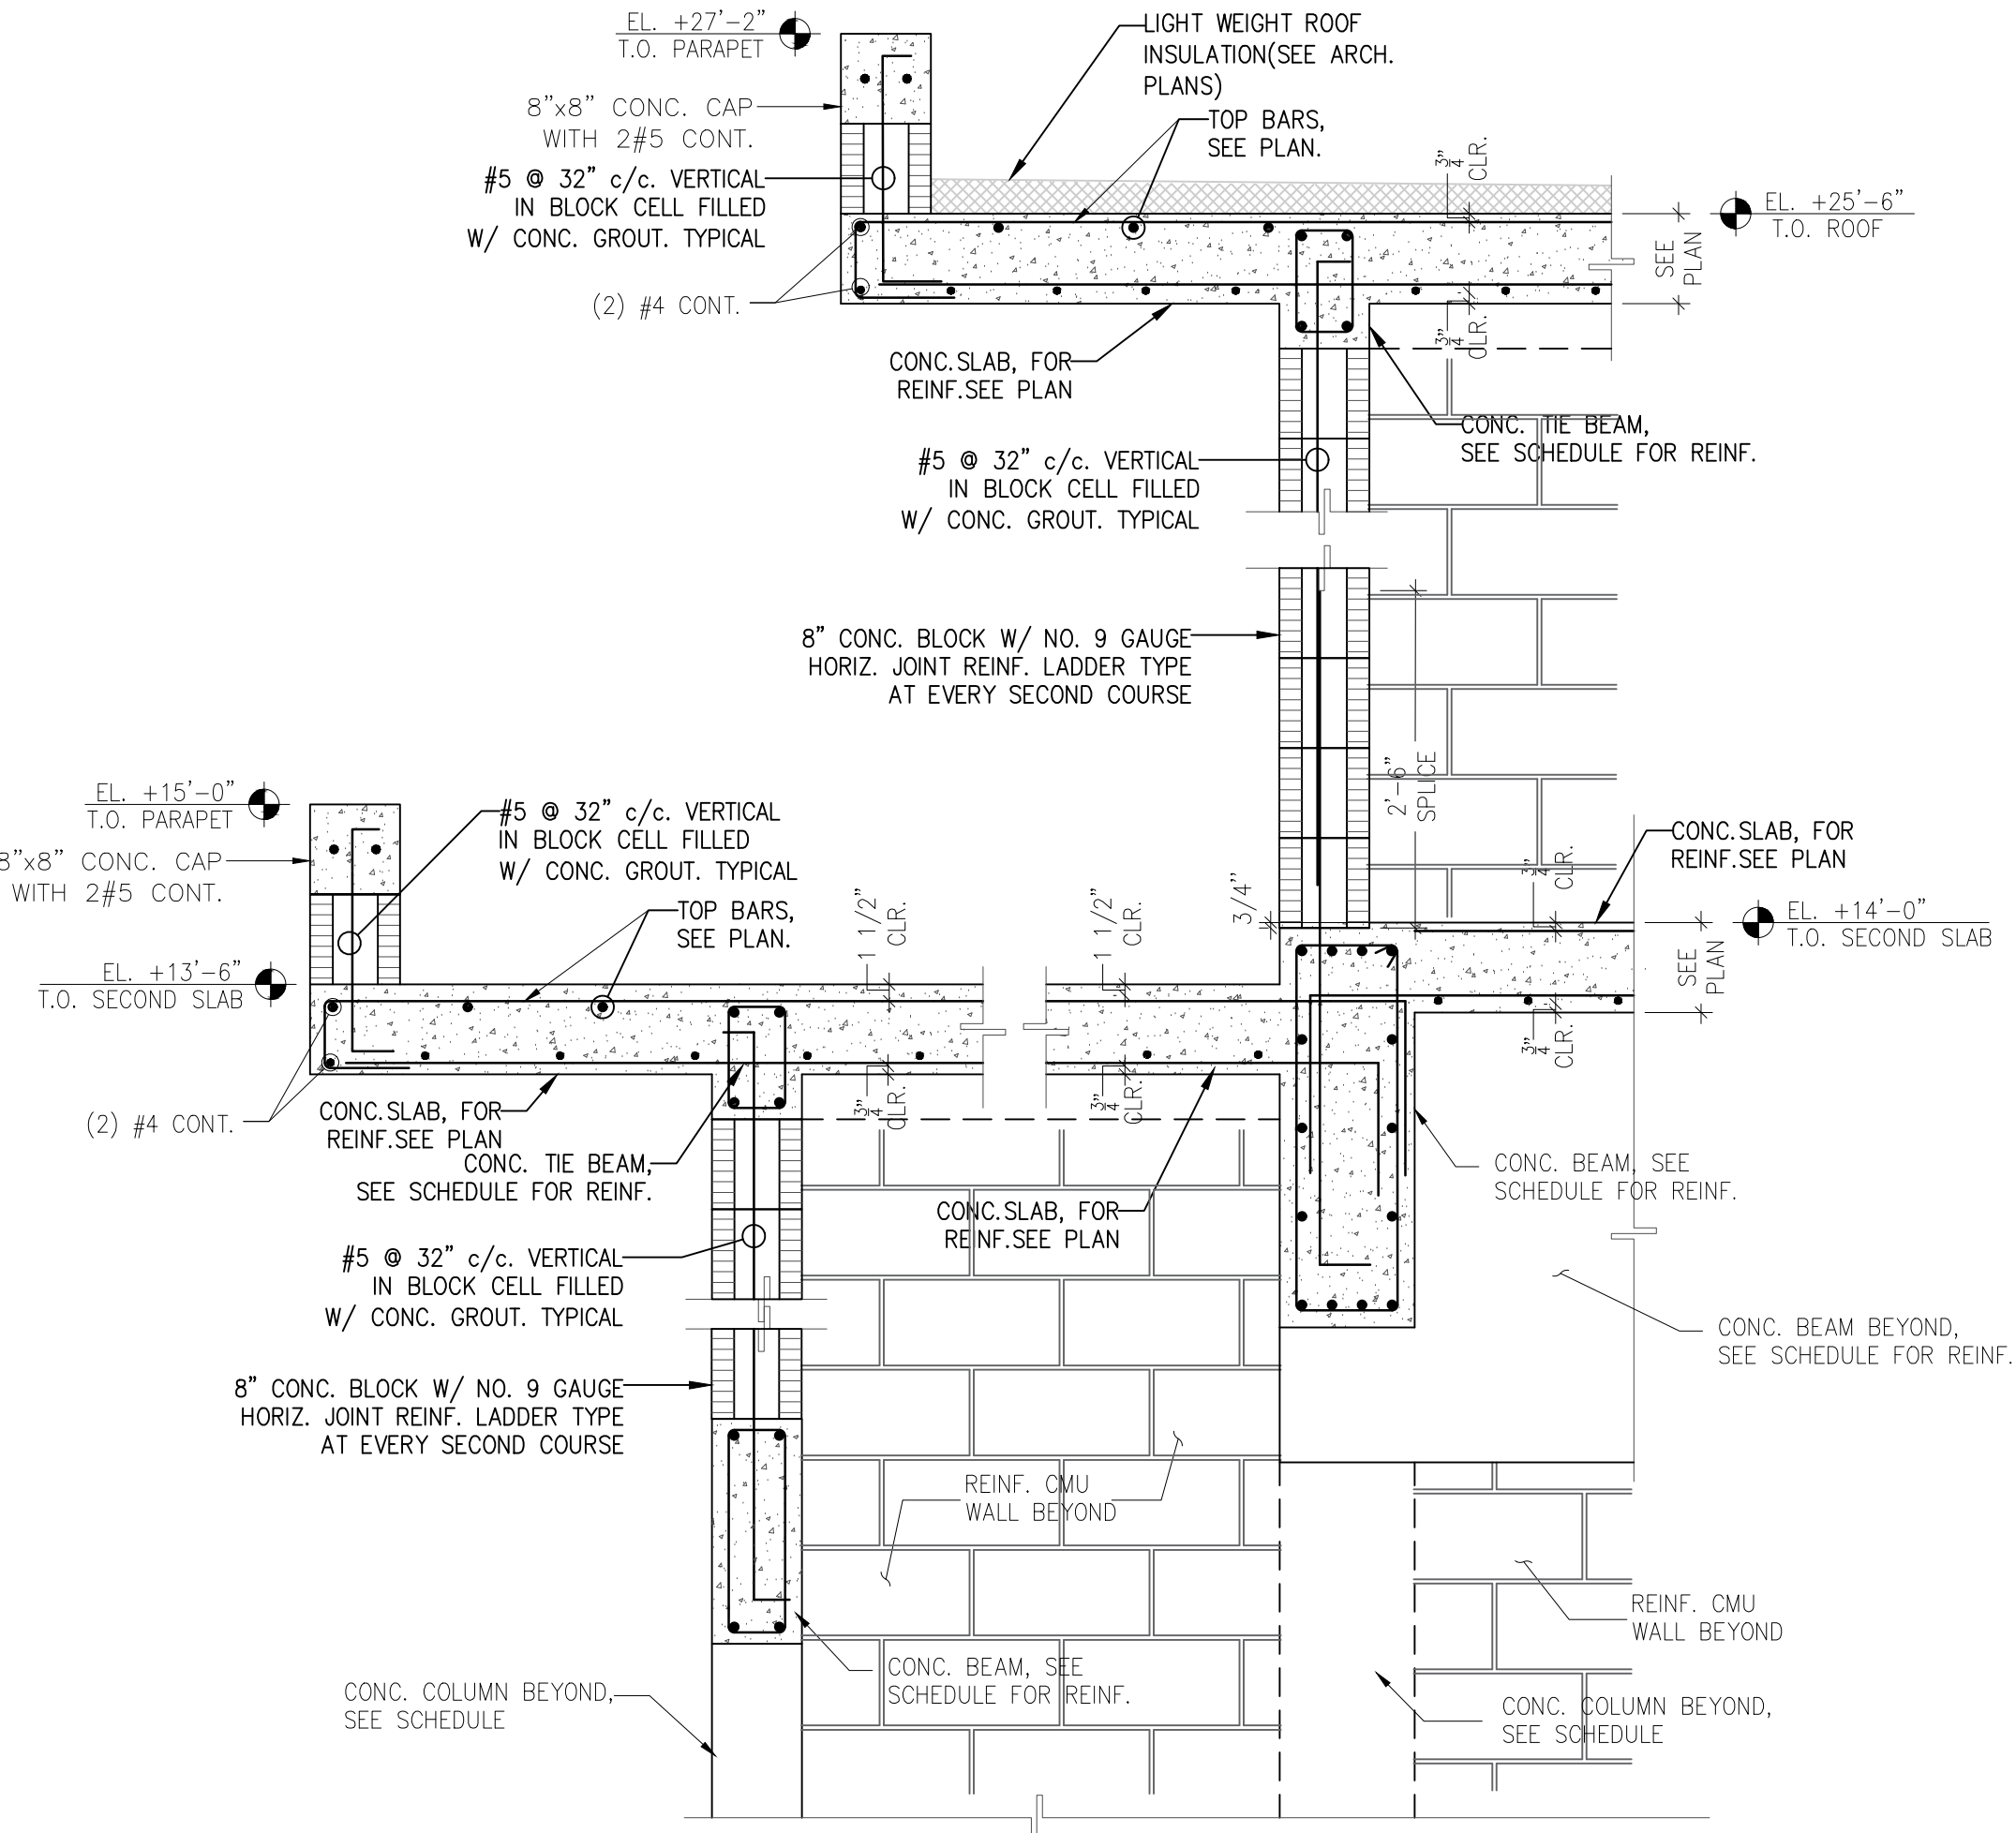

SECTION TYPICAL
SCALE : 3/4" = 1'-0"

11
S-7

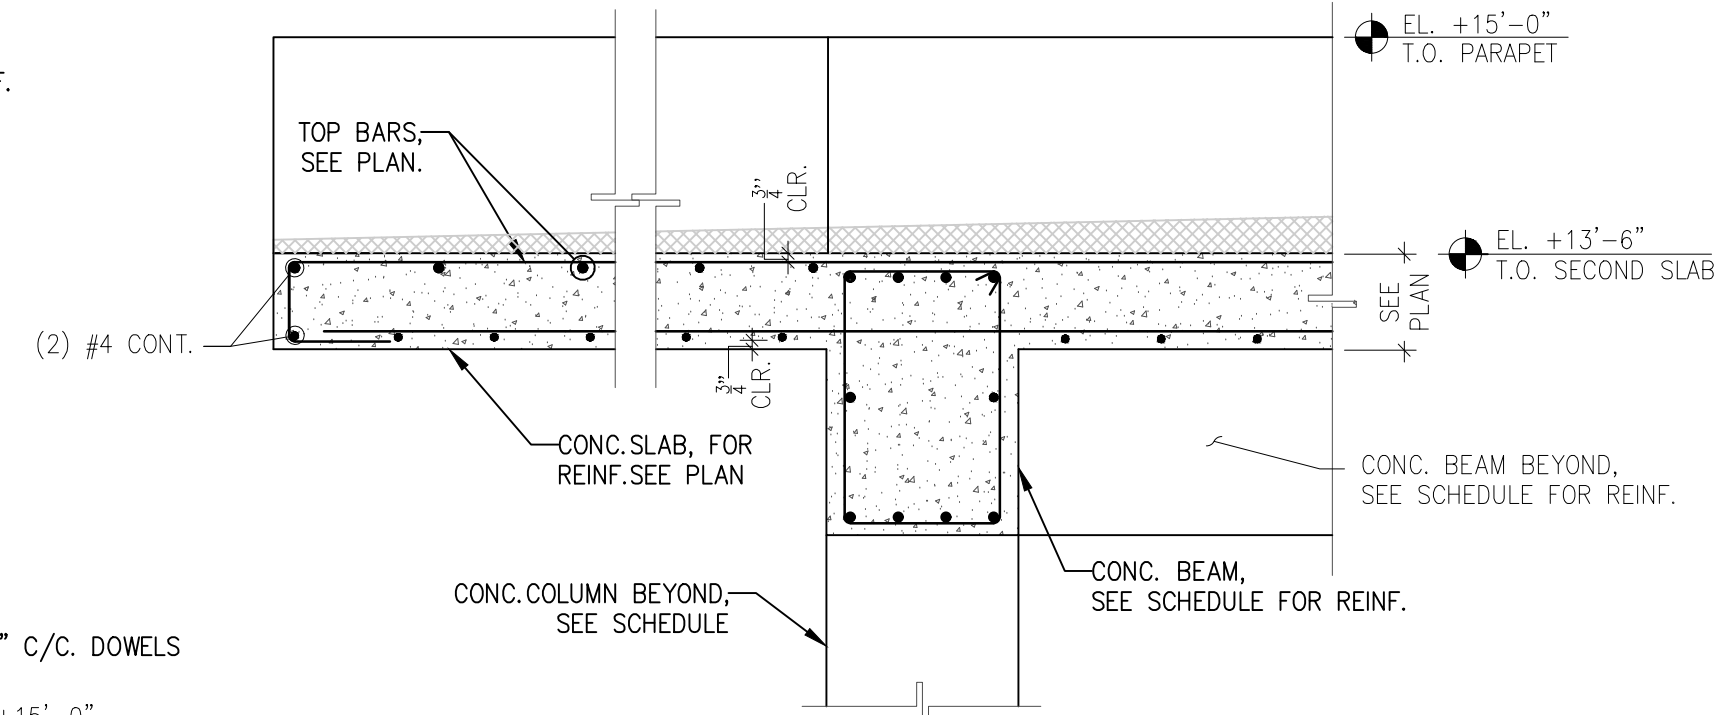

SECTION TYPICAL
SCALE : 3/4" = 1'-0"

14
S-7

REVISIONS

FIDANZA'S FAMILY HOUSE
11041 SW 77TH AVE, PINECREST, FL 33156

Corporation Licence
#AA003559


Architectural Seal

JORGE L VILLAVENCIO
NC. AR0012110

VILLA & ASSOCIATES INC.
ARCHITECTURE PLANNING INTERIOR DESIGN
5801 SW 69 AVENUE MIAMI, FLORIDA 33155
TEL. 305-613-0865 - E-Mail: jvillarchitect@gmail.com

CONSULTANT : ARCHI-TEK STUDIO CORP.
TEL. 305-799-8016 - E-Mail: maguilar@architekstudio.com

SECTIONS

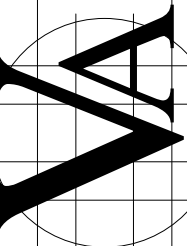

DATE:

SCALE:
AS
SHOWN

PROJECT NO:

DRAWING NO:

S-7

ALAYM AGUILAR
FL P.E. #92154
Email: 305aguiaring@gmail.com
cell: 305-710-2987