



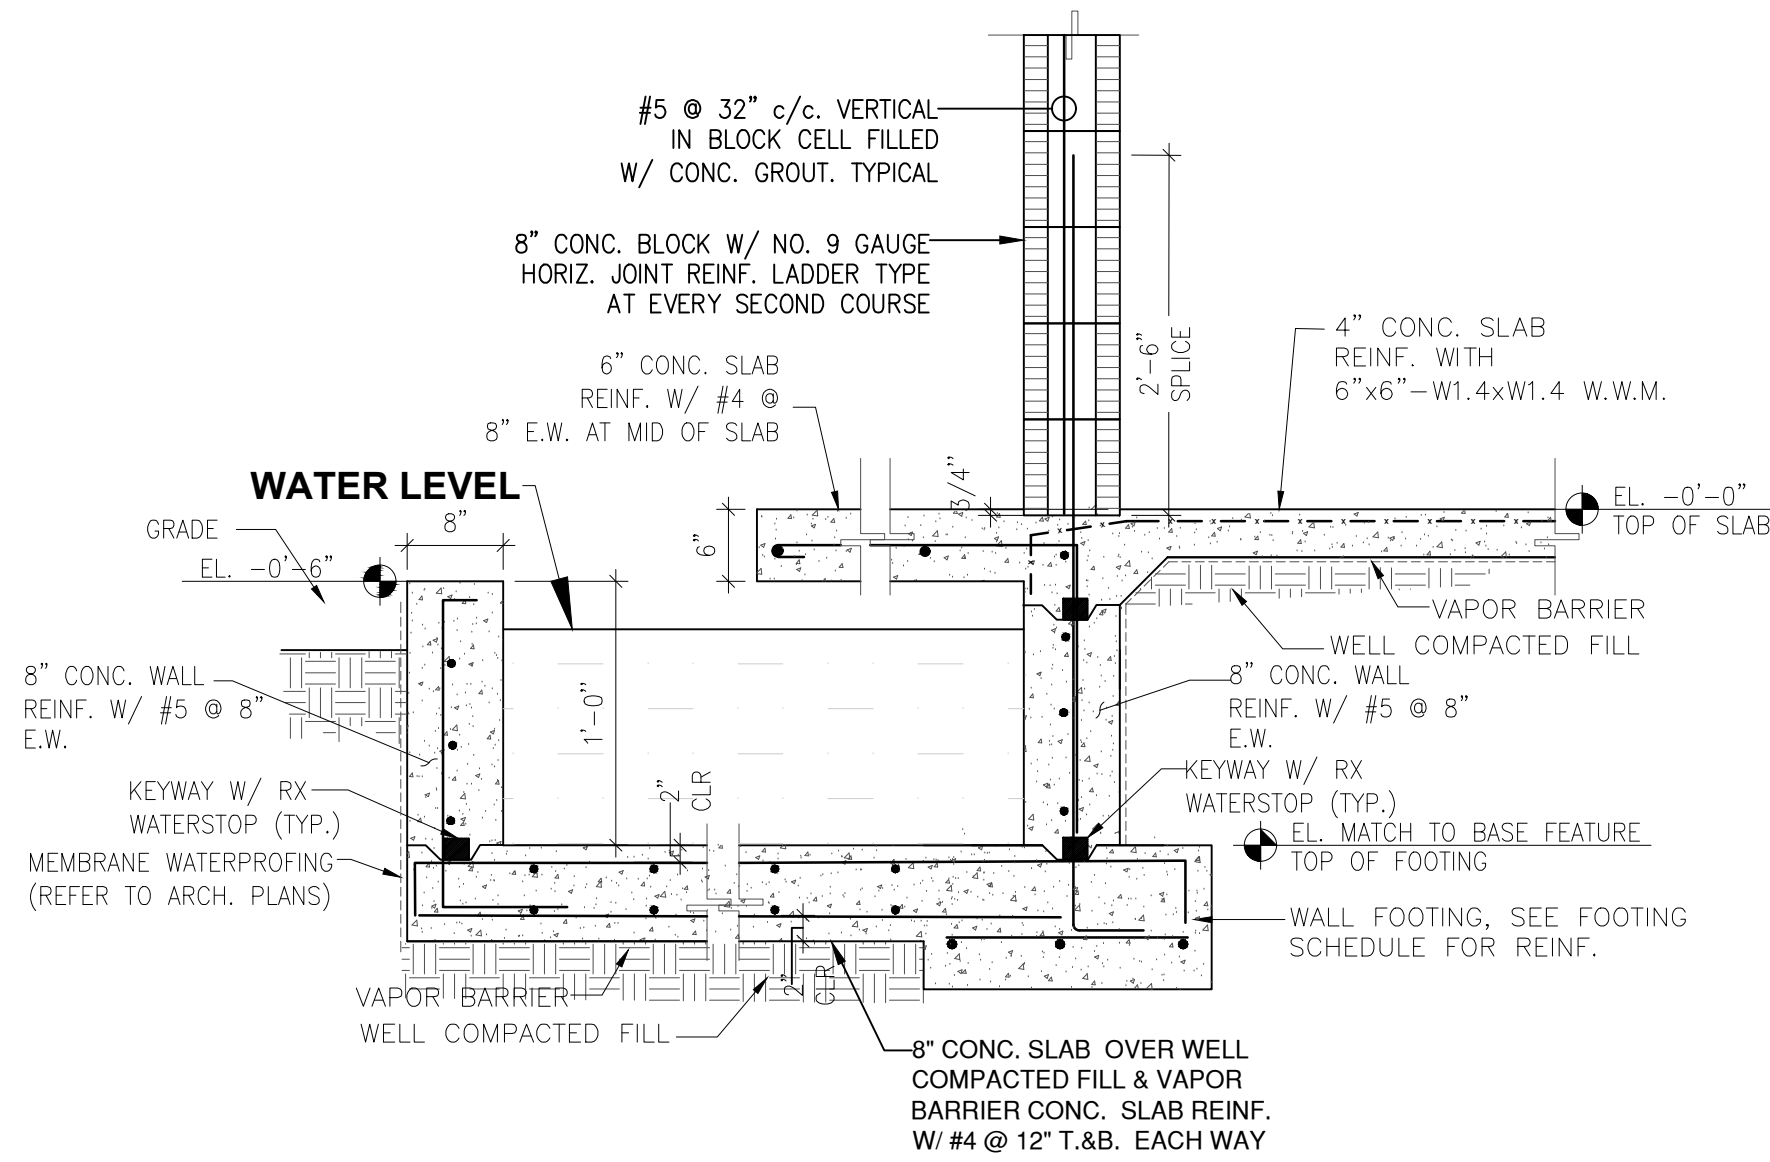


SECTION
SCALE : 3/4" = 1'-0"

16
S-8

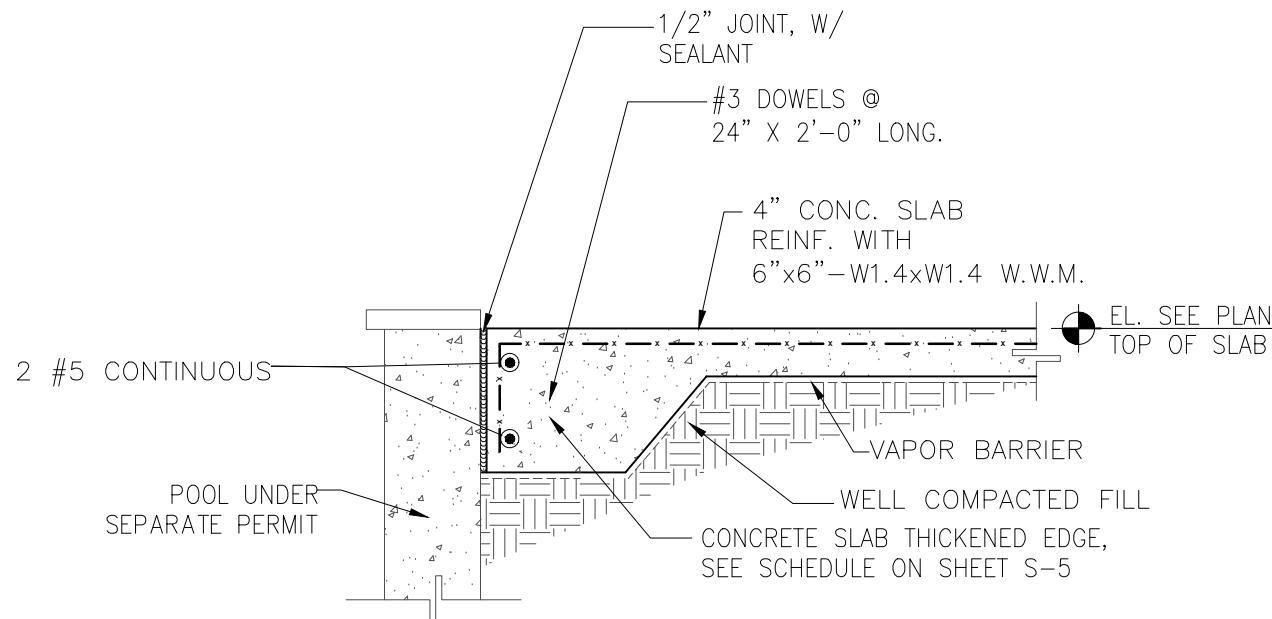

SECTION
SCALE : 3/4" = 1'-0"


17
S-8

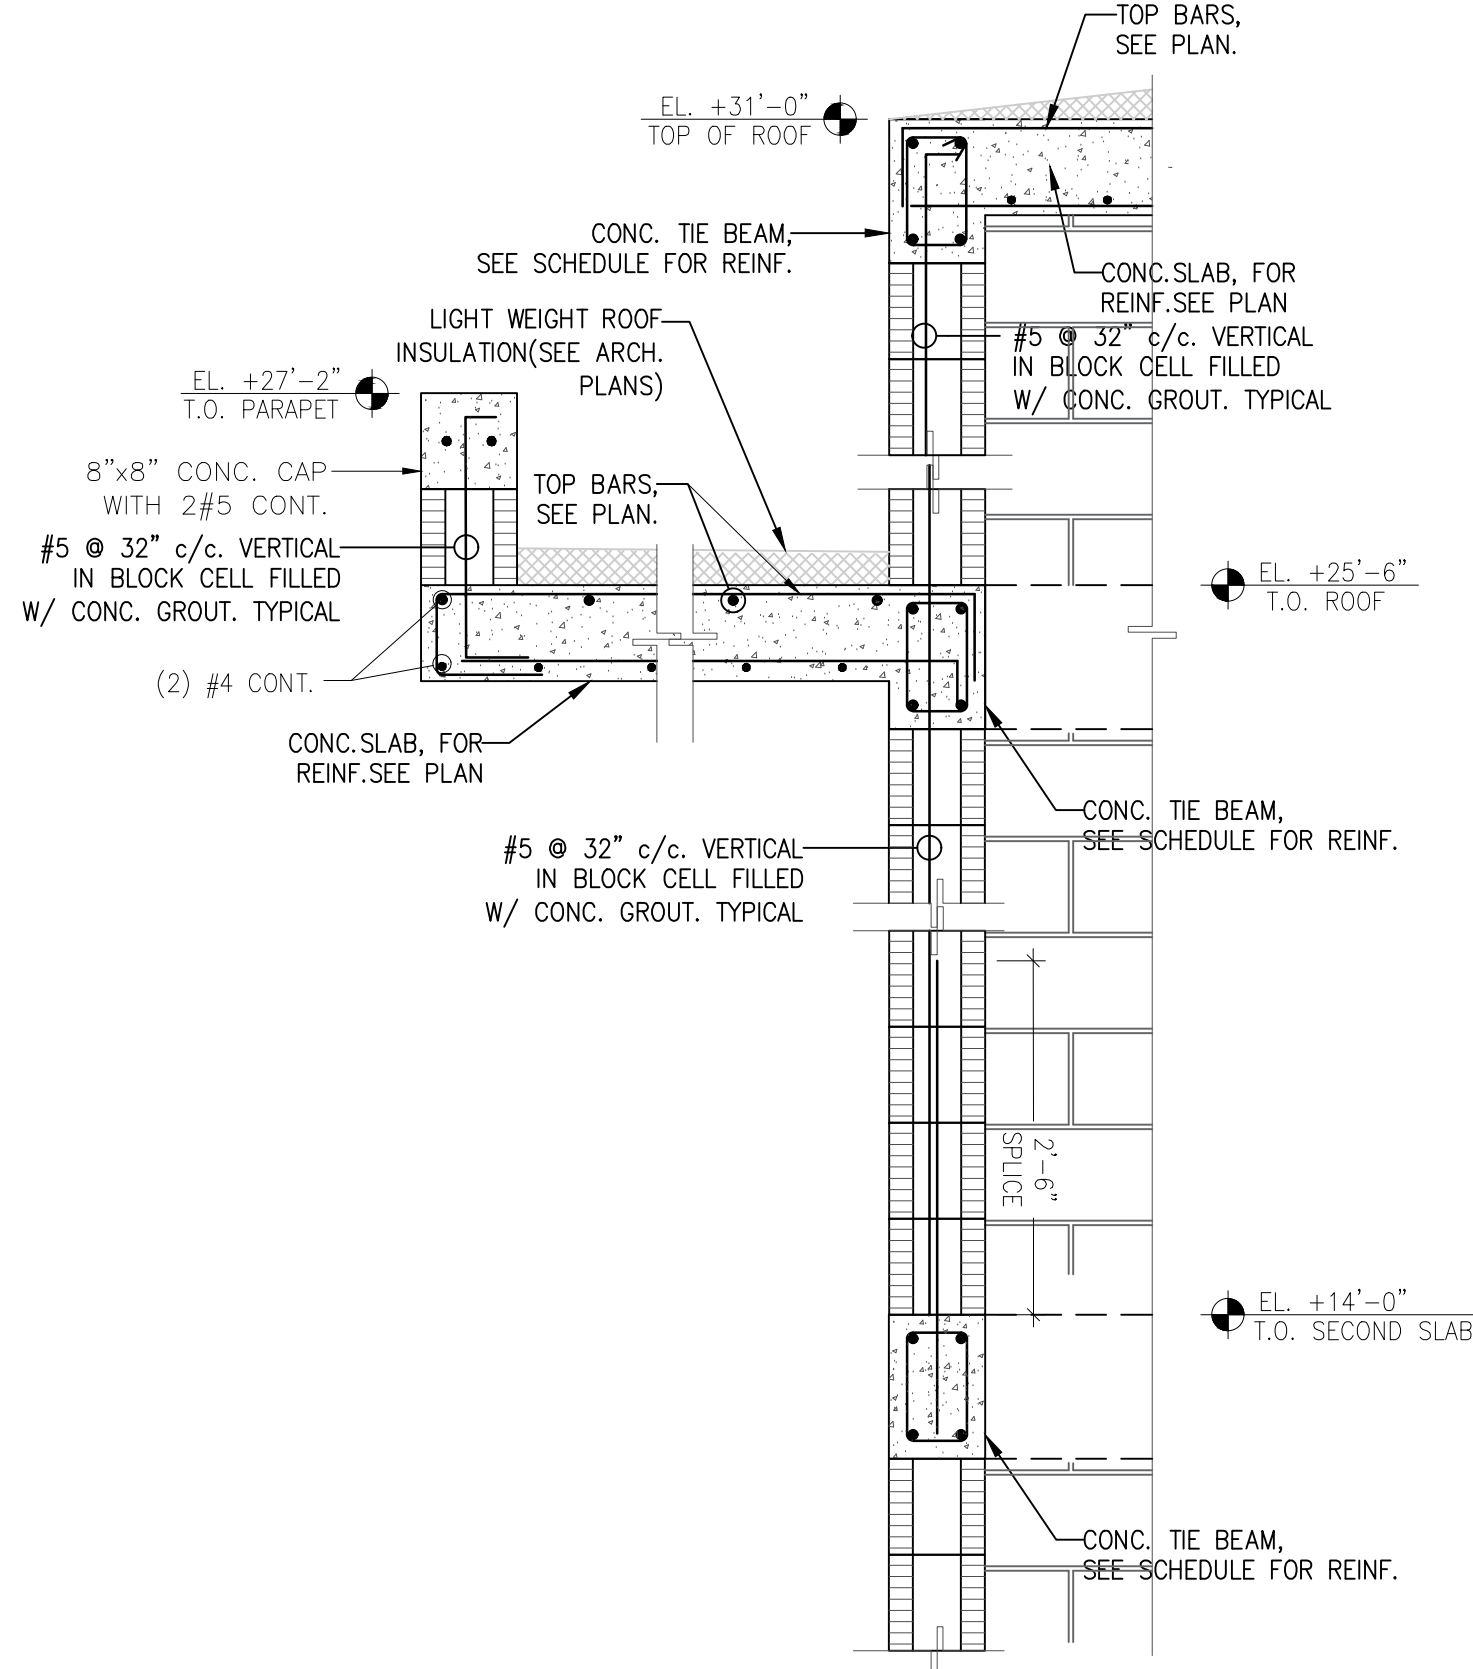

SECTION
SCALE : 3/4" = 1'-0"

18
S-8

SECTIONS

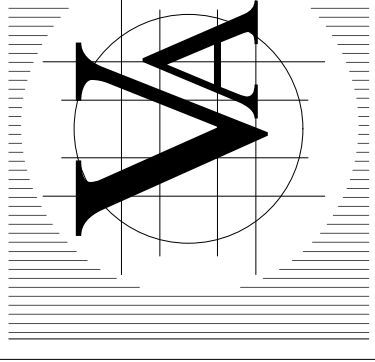

DATE: SCALE:
PROJECT NO: AS
DRAWING NO: SHOWN

DRAWING NO :
S-8

VILLA & ASSOCIATES INC.
ARCHITECTURE - PLANNING - INTERIOR DESIGN
5801 SW 69 AVENUE - MIAMI, FLORIDA 33155
TEL. 305-613-0865 - E-Mail: jvillarchitect@gmail.com
CONSULTANT : ARCHI-TEK STUDIO CORP.
TEL. 305-799-8016 - E-Mail: maguilar@architekstudio.com

Corporation Licence
#AA003589
Architectural Seal
JORGE L VILLAVENCIO
No. AR001210

FIDANZA'S FAMILY HOUSE
11041 SW 77TH AVE, PINECREST, FL 33156

REVISIONS