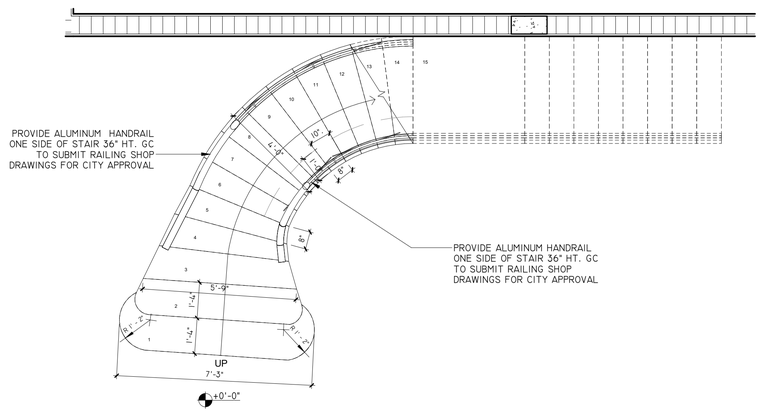

1 A-4.0 GROUND FLOOR - SPIRAL STAIR
3/8" = 1'-0"

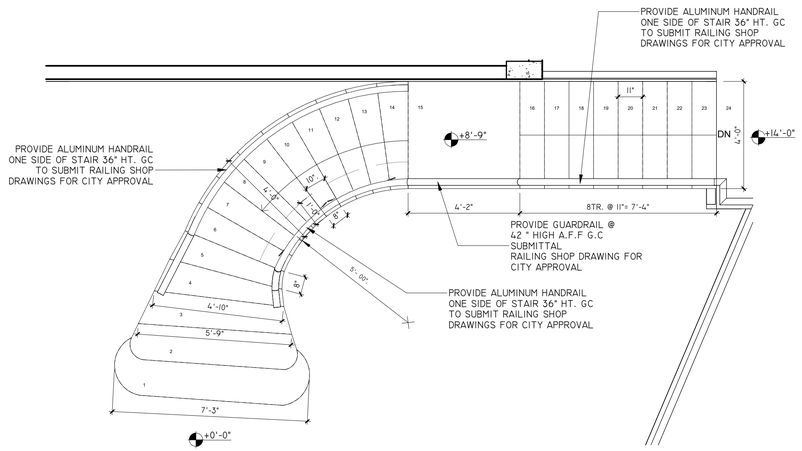

2 A-4.0 SECOND FLOOR - SPIRAL STAIR
3/8" = 1'-0"

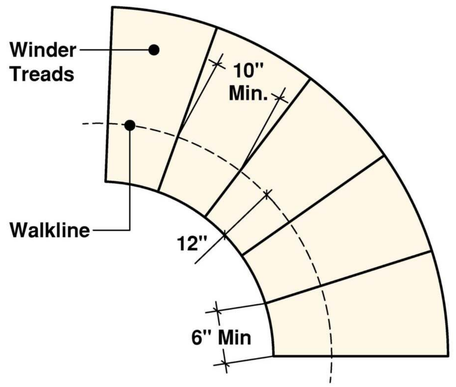

3 A-4.0 WINDERS USED FOR CIRCULAR STAIRWAY
1/4" = 1'-0"

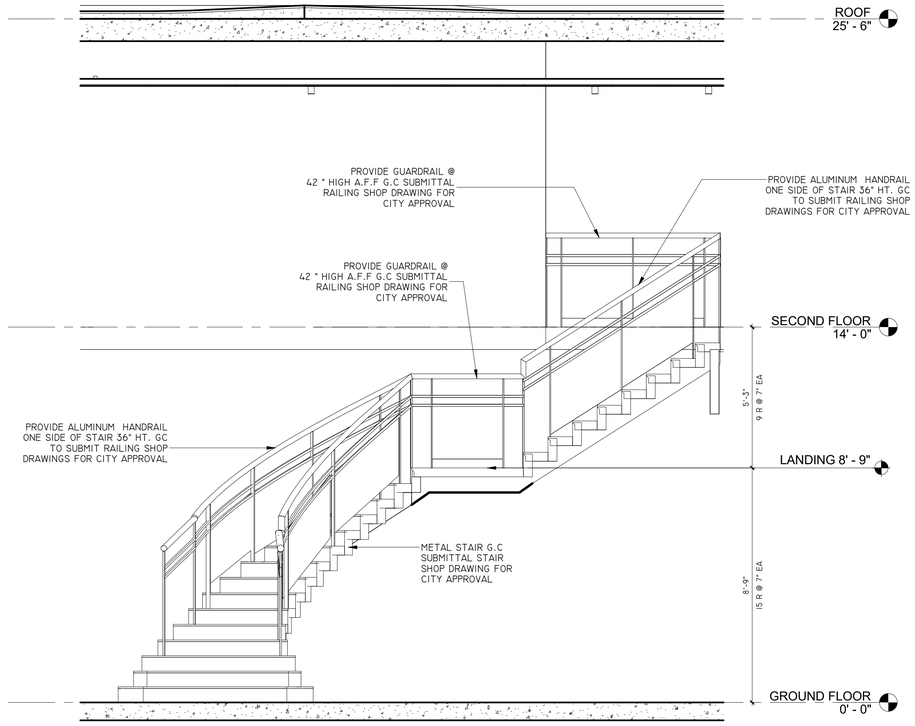

7 A-4.0 SECTION 3
3/8" = 1'-0"

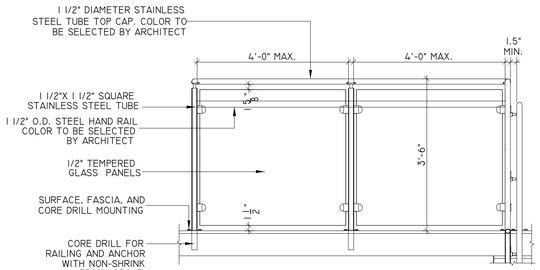

4 A-4.0 TYPICAL GUARDRAIL DETAILS
1/4" = 1'-0"

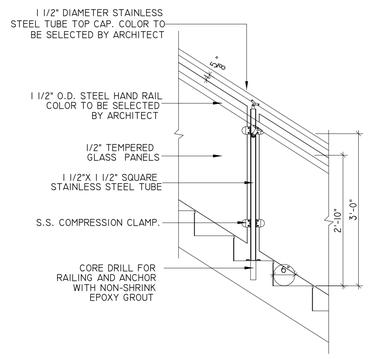

5 A-4.0 TYPICAL HANDRAIL DETAILS
1/4" = 1'-0"

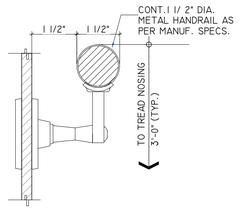

6 A-4.0 TYPE I CIRCULAR HARDRAIL
1/2" = 1'-0"

STAIR NOTES:

RAILING DESIGN AND CONSTRUCTION FBC. 2020.

NOTE:
STAIRS TO COMPLY WITH NFPA 101
SIGN AND SEAL CALCULATIONS AND SHOP DRAWINGS FOR STAIRS AND RAILING TO BE PROVIDED BY MANUFATUR.

1)RAILING SHOULD SUSTAIN A 50 PLF HORIZONTAL LOAD APPLIED IN ANY DIRECTION AT THE TOP OF THE RAILING.

2)HANDRAILS SHOULD RESIST A LOAD OF NOT LESS THAN 200 LB APPLIED IN ANY DIRECTION AND AT ANY POINT ON THE REAIL. --- F.B.C. 2020

3)GUARDRAILS SHOULD RESIST A LOAD OF NOT LESS THAN 200 LB APPLIED IN ANY DIRECTION AND AT ANY POINT ON THE REAIL. --- F.B.C. 2020

REVISIONS

Rev.	Date	Description
1	10-9-2023	Building comment

FIDANZA'S FAMILY HOUSE
NEW CONSTRUCTION
11041 SW 77TH AVE, PINECREST, FL 33156

Architectural Seal
STATE OF FLORIDA
JORGE L VILLAVICENCIO
AR0012110
REGISTERED ARCHITECT

VILLA & ASSOCIATES INC.
ARCHITECTURE - PLANNING - INTERIOR DESIGN
5801 SW 69 AVENUE - MIAMI, FLORIDA 33155
TEL. 305-613-0865 - E-Mail Jvillarchitect@gmail.com

CONSULTANT : ARCHI-TEK STUDIO CORP.
TEL. 305-799-8016 - E-Mail maguilar@architekstudio.com

JORGE L VILLAVICENCIO
Digitally signed by JORGE L VILLAVICENCIO
Date: 2023.11.06 09:54:43 -05'00'

DATE: 10-20-2022
SCALE: AS SHOWN
PROJECT NO: STAIR
DRAWING NO : A-4.0